



SHEET NUMBER

1

Drawn By:

Date:

26/11/2024

Scale: @ A3

Proposal for a garage conversion
and double storey side extension to
an existing detached property.

Plans prepared for:
Sivakumar Perasiriyen

**4 CHICORY CLOSE,
EARLEY, READING,
RG6 5GS**

© 2020

easyHomeplans




Existing Front Elevation @1:100




Existing Left Elevation @1:100



Existing Rear Elevation @1:100

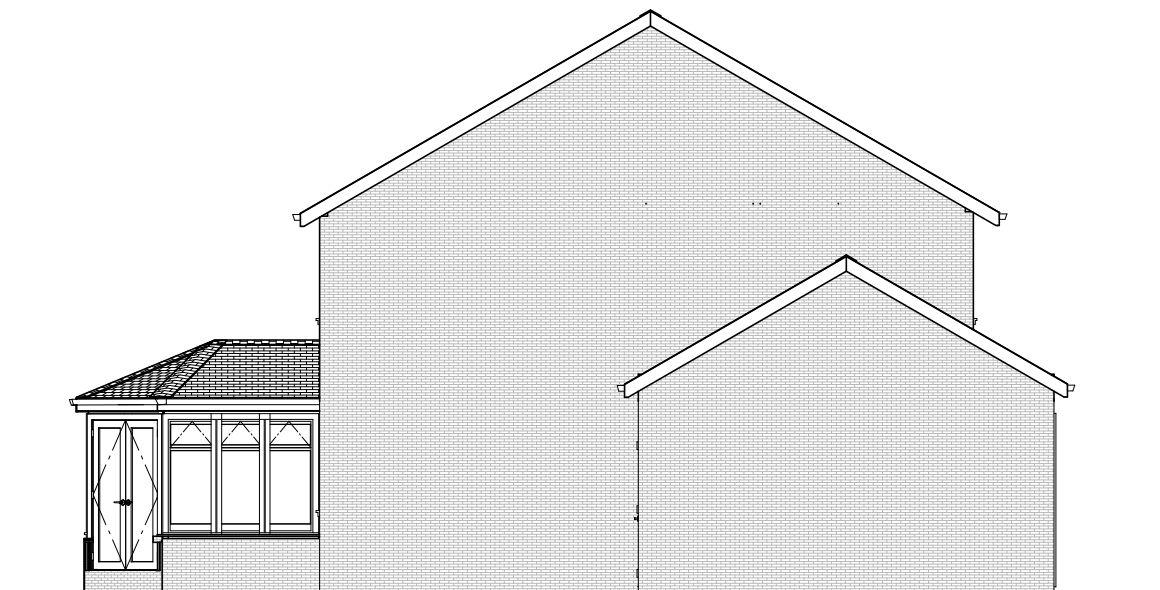

Existing Right Elevation @1:100

 

SHEET NUMBER

2

Drawn By:

Date:

26/11/2024

Scale: @ A3


EXISTING
ELEVATIONS

Plans prepared for:
Sivakumar Perasiriyen


4 CHICORY CLOSE,
EARLEY, READING,
RG6 5GS

© 2020


easyHomeplans

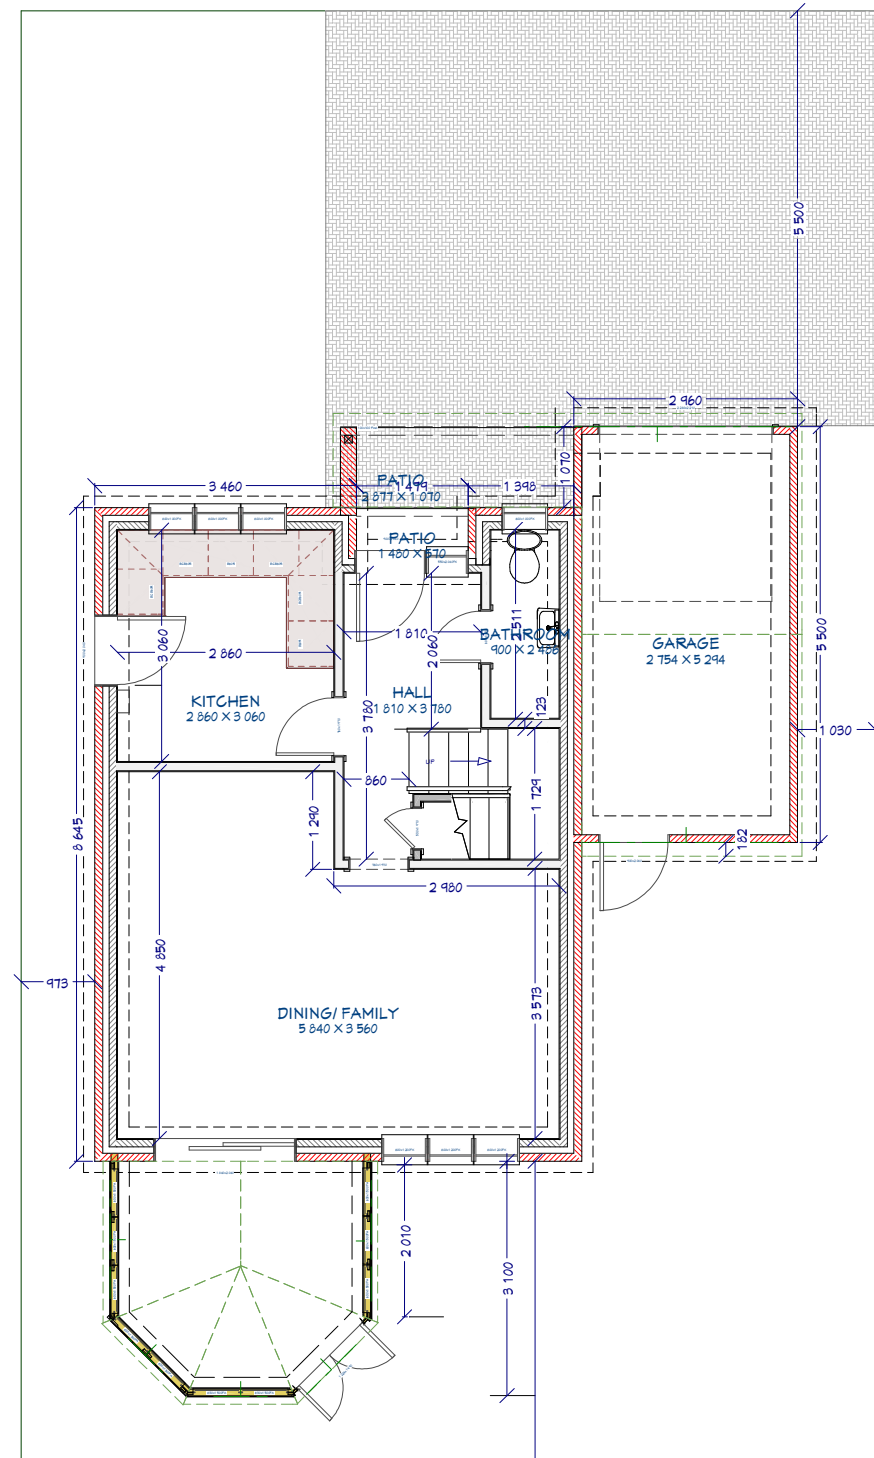

Existing Ground Floor Plan @1:100

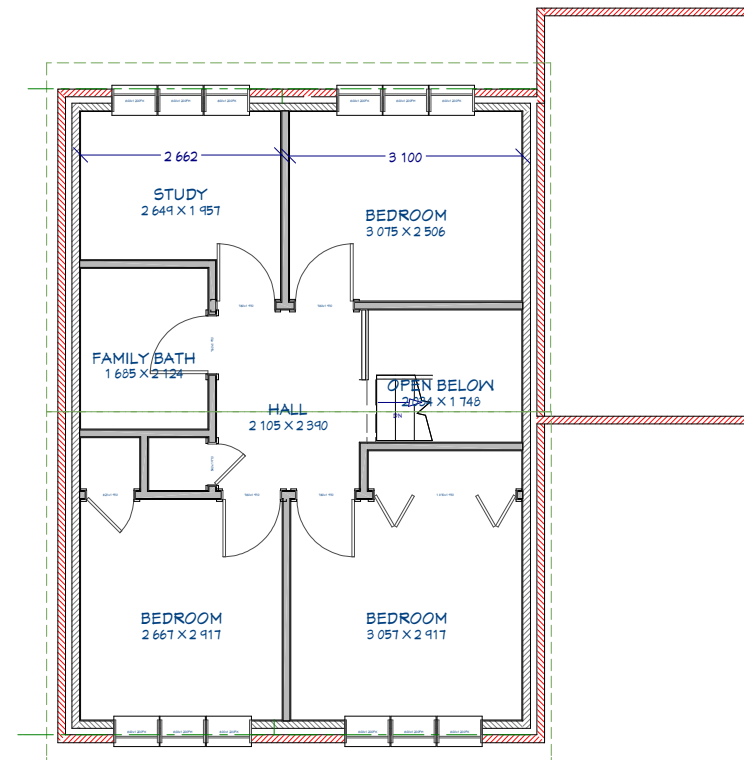

Existing First Floor Plan @1:100

 

SHEET NUMBER

3

Drawn By:

Date:

26/11/2024

Scale: @ A3


EXISTING FLOOR PLANS

Plans prepared for:
Sivakumar Perasiriyen

4 CHICORY CLOSE,
EARLEY, READING,
RG6 5GS

© 2020

easyHomeplans

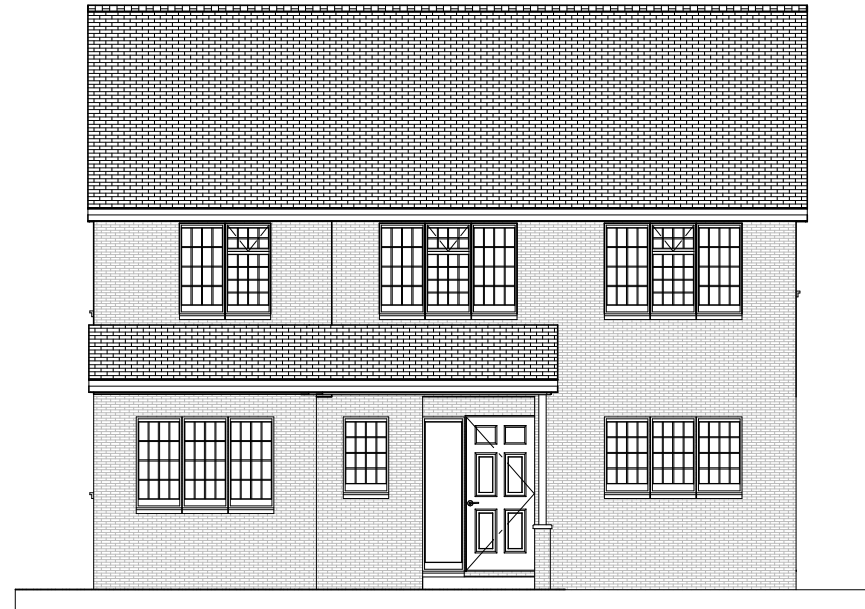

Proposed Front Elevation @1:100




Proposed Left Elevation @1:100



Proposed Rear Elevation @1:100



Proposed Right Elevation @1:100

 

SHEET NUMBER

4

Drawn By:

Date:

26/11/2024

Scale: @ A3

**PROPOSED
ELEVATIONS**

Plans prepared for:
Sivakumar Perasiriyen

**4 CHICORY CLOSE,
EARLEY, READING,
RG6 5GS**

© 2020

easyHomeplans

PROPOSED
FLOOR PLANS



Plans prepared for:
Sivakumar Perasiriyen

4 CHICORY CLOSE,
EARLEY, READING,
RG6 5GS


© 2020

easyHomeplans


Scale Bar 1:100

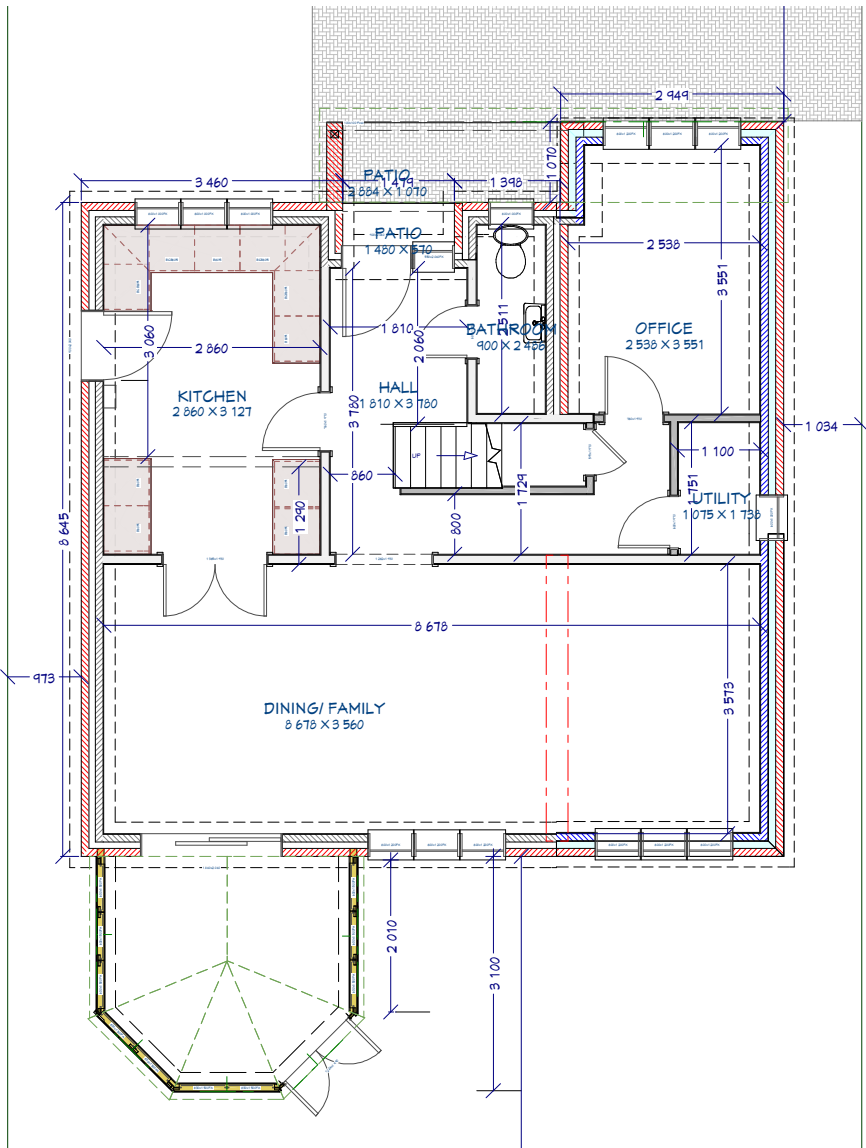 


Proposed Ground Floor Plan @1:100

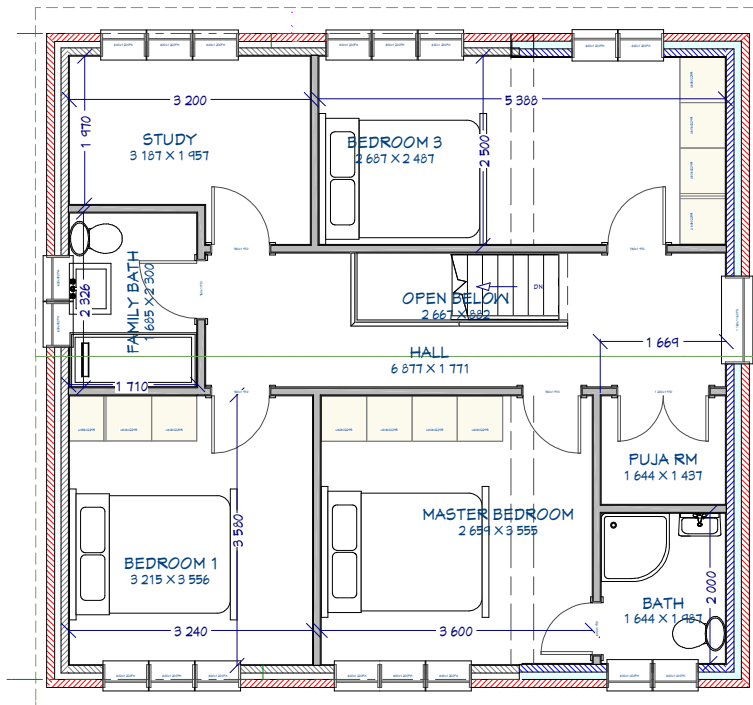

Proposed First Floor Plan @1:100

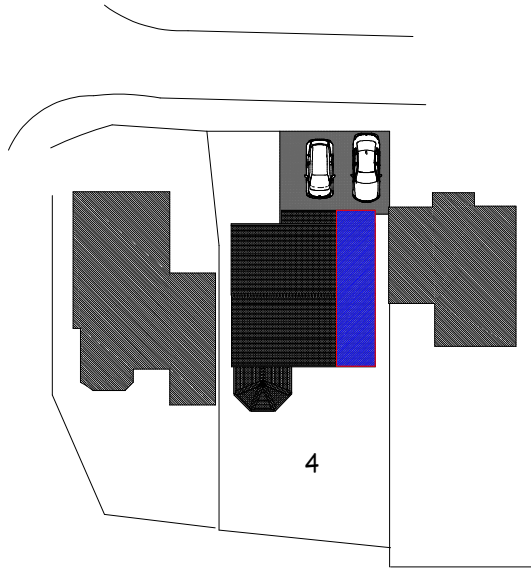

Block Plan @1:500

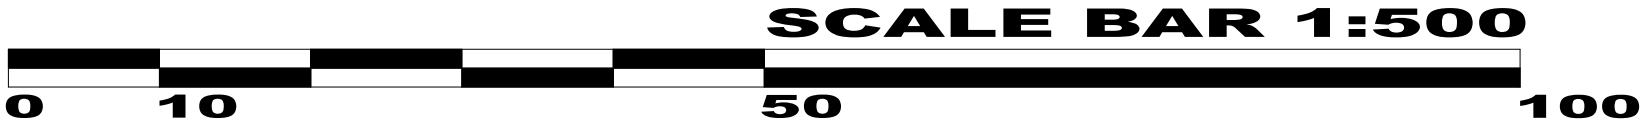

SHEET NUMBER	
6	
Drawn By:	
Date: 26/11/2024	
Scale: @ A3	
BLOCK PLANS & PARKING ARRANGEMENTS	
Plans prepared for: Sivakumar Perasiriyar	4 CHICORY CLOSE, EARLEY, READING, RG6 5GS
easyHomeplans	
© 2020	