



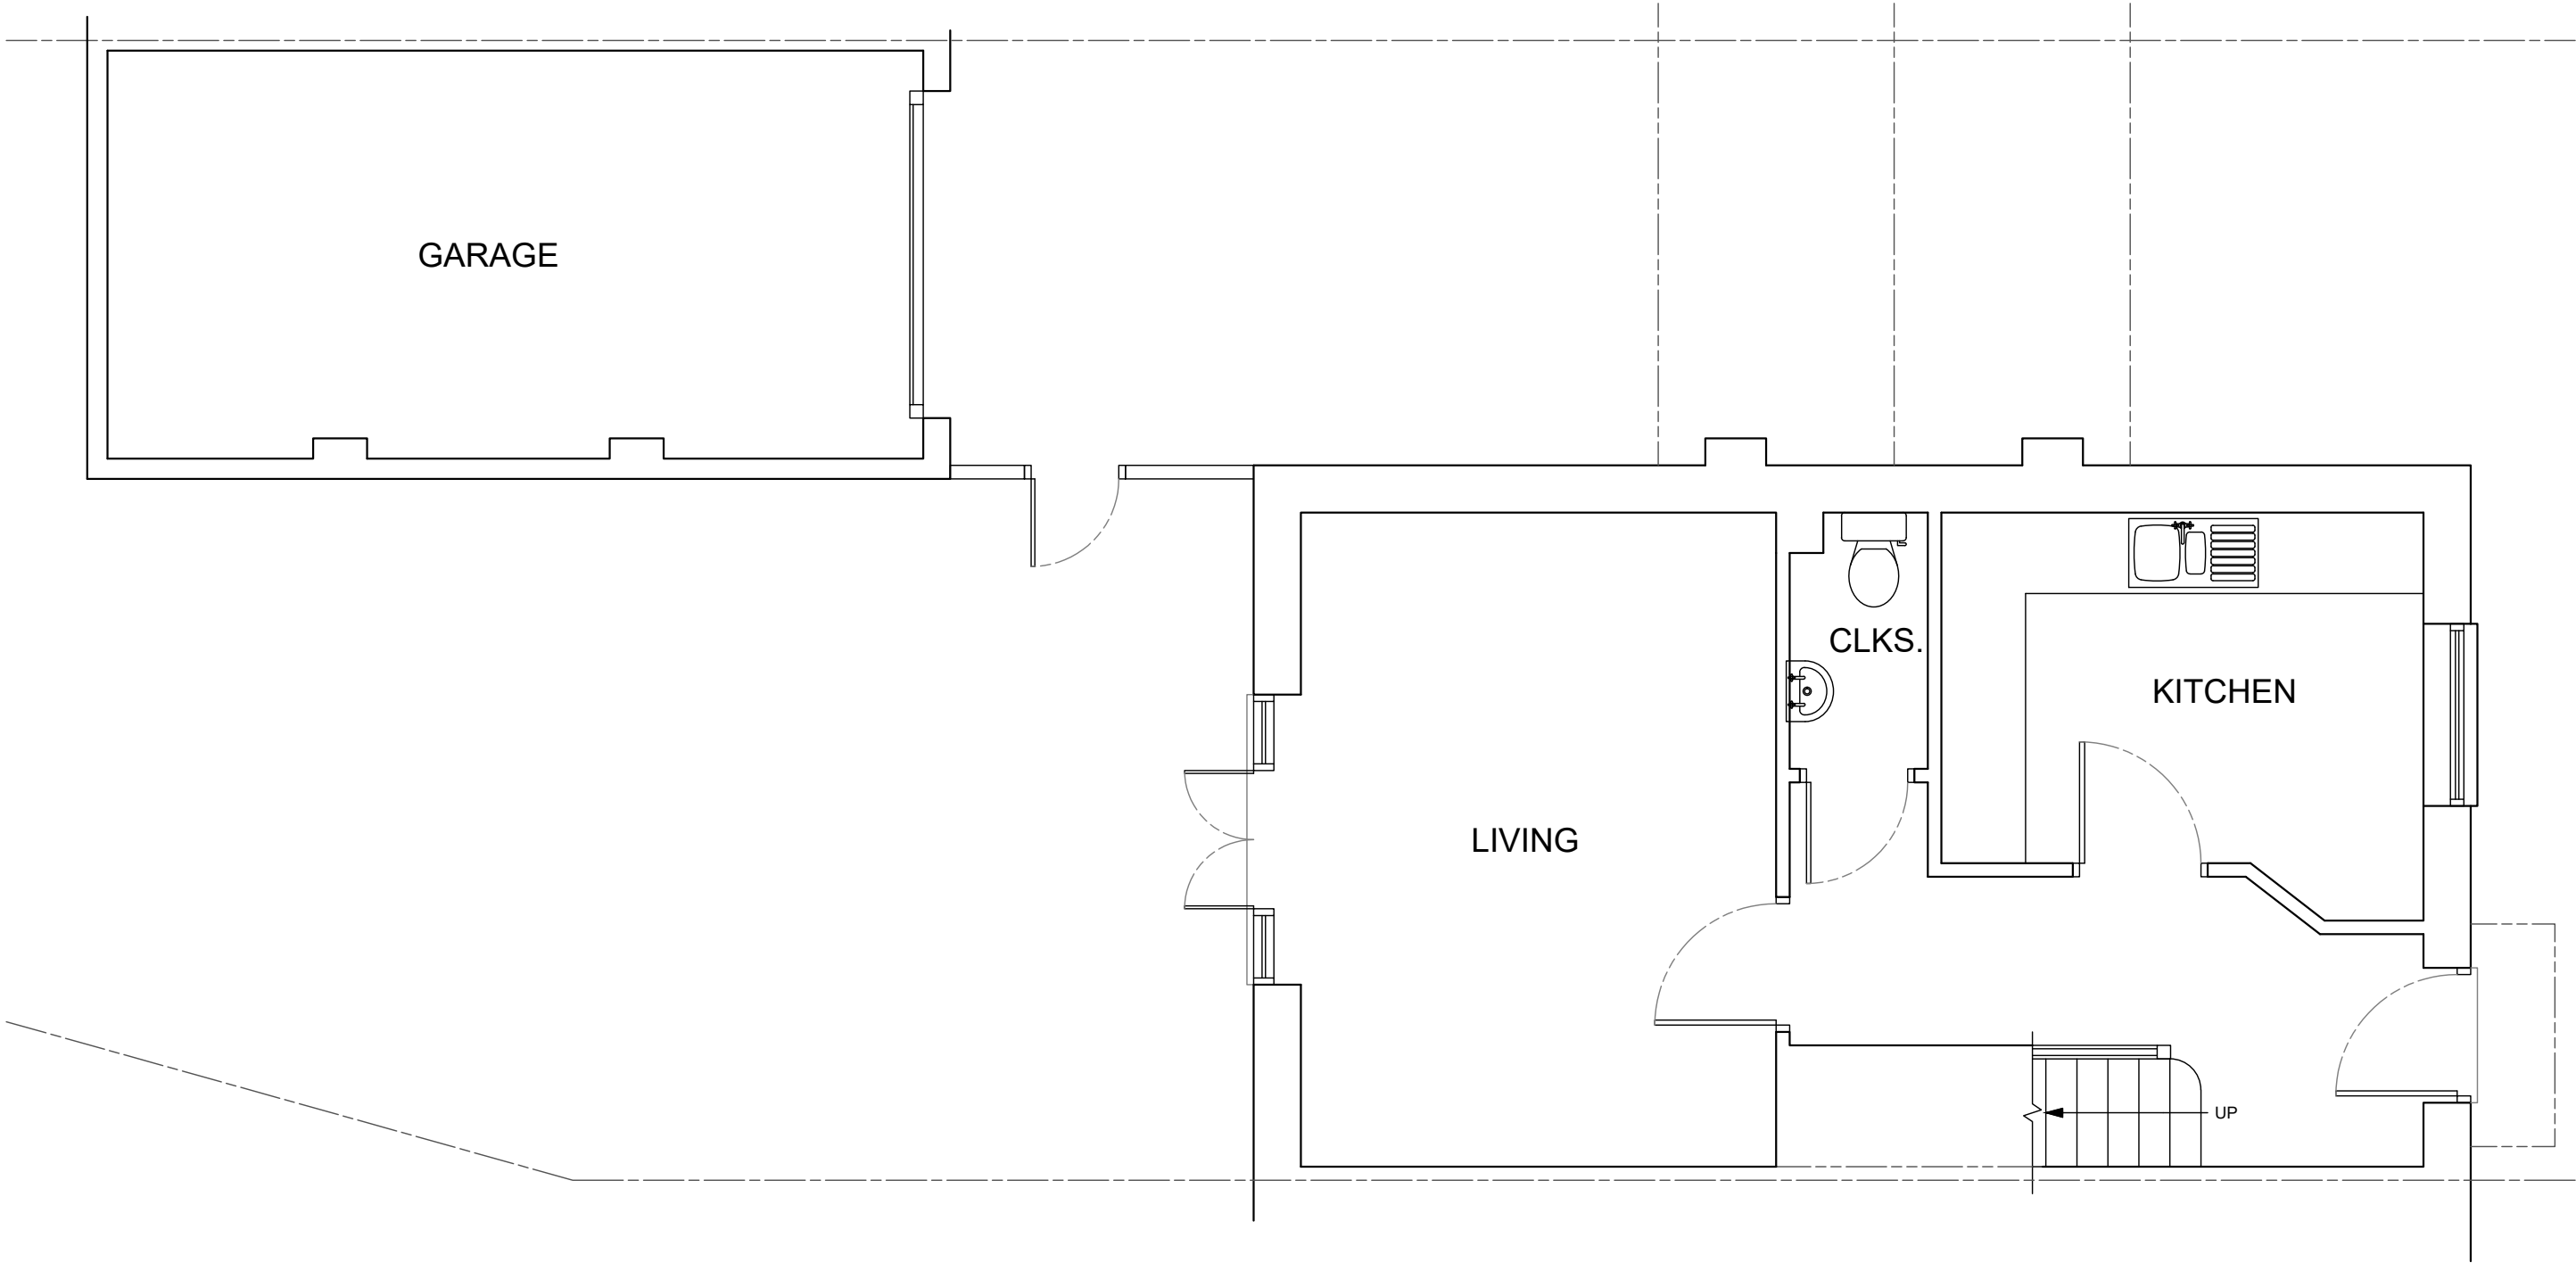



A	M Harrison	21.03.2025	First Issue			
ISSUE	BY	DATE	DESCRIPTION		APPROVED	DATE
Scale	1:50	Dimensions mm	Tolerance	Mass	Projection 3rd Angle	
Drawing Owner			Title			
 T : 01189 770404			97 Fullbrook Avenue, Shinfield, Wokingham RG7 1FE, Existing Ground Floor Plan			
Drawn by			Drawing Number		Sheet	Issue
			25/FAS/09/01		1/1	A





A		M Harrison	21.03.2025	First Issue			
ISSUE	BY	DATE	DESCRIPTION		APPROVED	DATE	
Scale		1:50	Dimensions	mm	Tolerance	Mass	Projection
							3rd Angle 
Drawing Owner			Title				
 T : 01189 770404			97 Fullbrook Avenue, Shinfield, Wokingham RG7 1FE, Existing North Elevation				
Drawn by					Drawing Number		Sheet
					25/FAS/09/021		1/1
					Issue		A

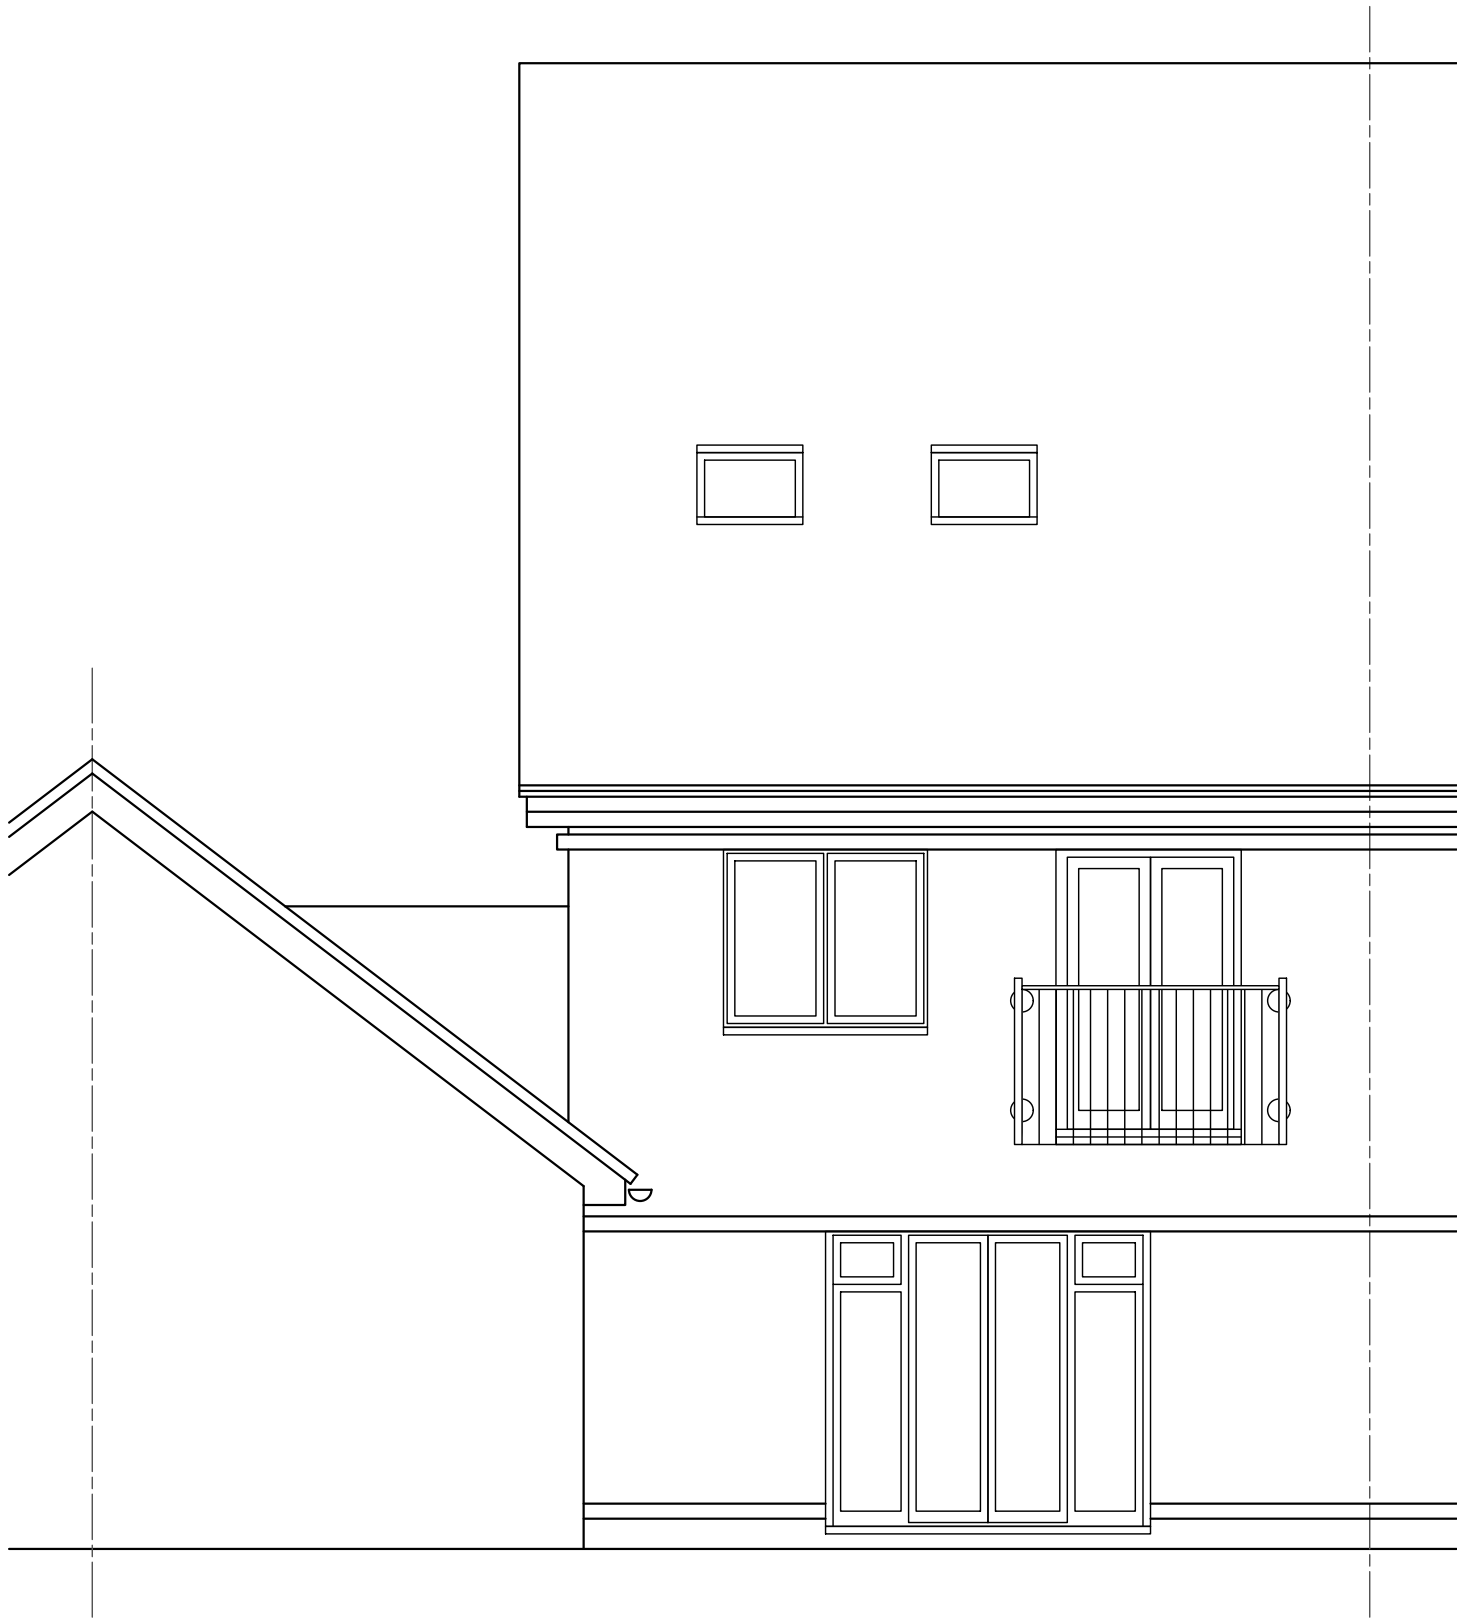


 
A		M Harrison	21.03.2025	First Issue			
ISSUE	BY	DATE	DESCRIPTION		APPROVED	DATE	
Scale		1:50	Dimensions	mm	Tolerance	Mass	Projection 3rd Angle
Drawing Owner				Title			
				97 Fullbrook Avenue, Shinfield, Wokingham RG7 1FE, Existing South Elevation			
Drawn by				Drawing Number		Sheet	Issue
				25/FAS/09/022		1/1	A

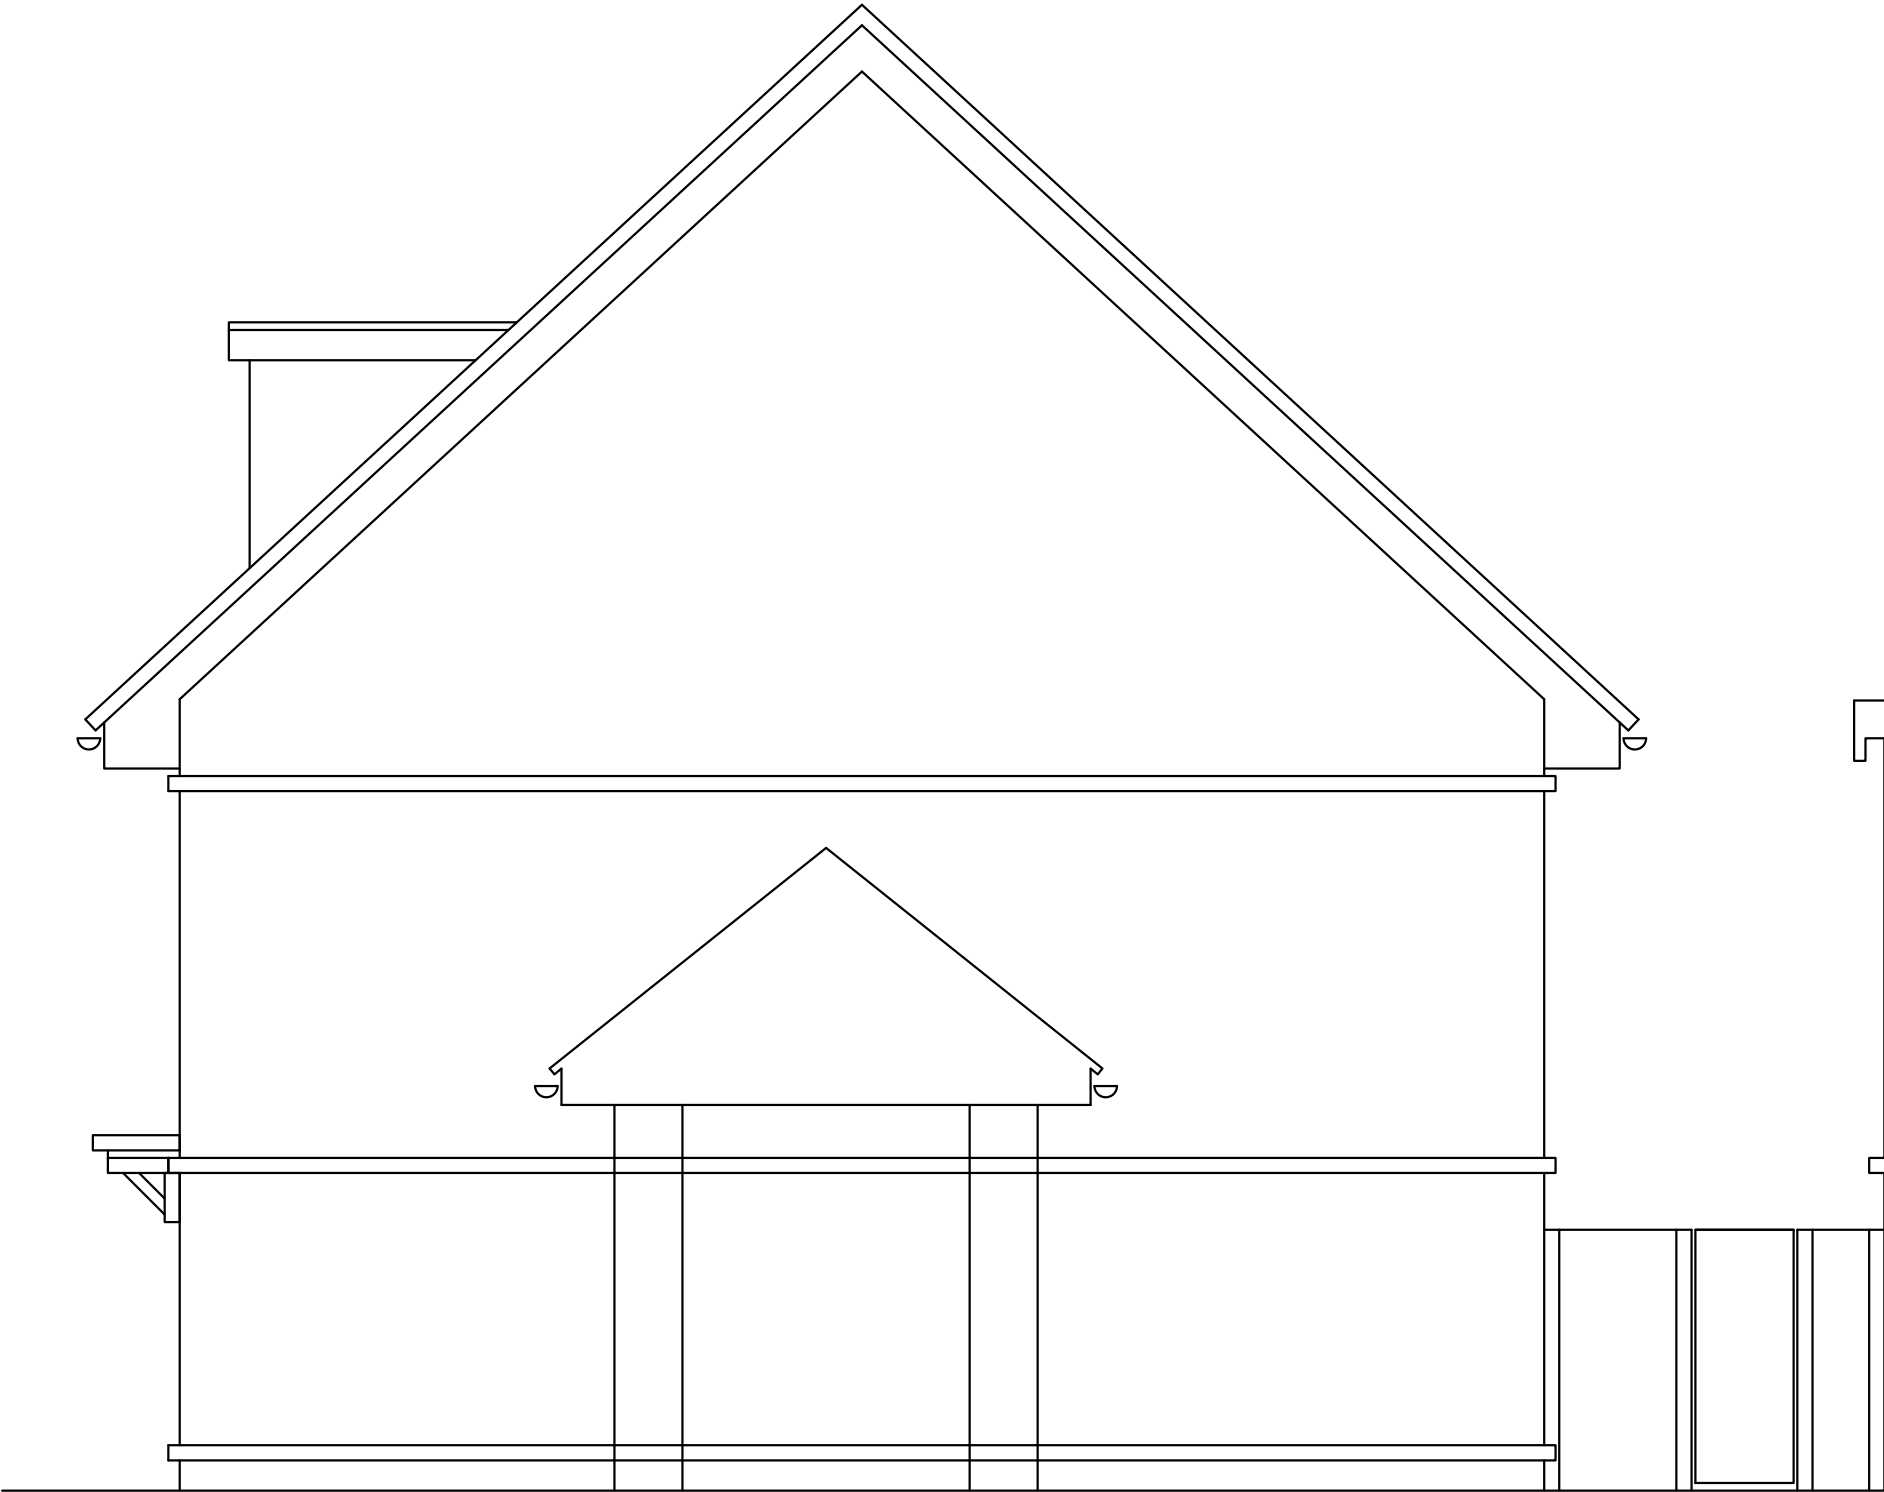

 A	M Harrison	21.03.2025	First Issue			
ISSUE	BY	DATE	DESCRIPTION		APPROVED	DATE
Scale	1:50	Dimensions	mm	Tolerance	Mass	Projection 3rd Angle
Drawing Owner			Title			
 T : 01189 770404			97 Fullbrook Avenue, Shinfield, Wokingham RG7 1FE, Existing West Elevation			
Drawn by			Drawing Number		Sheet	Issue
			25/FAS/09/03		1/1	A

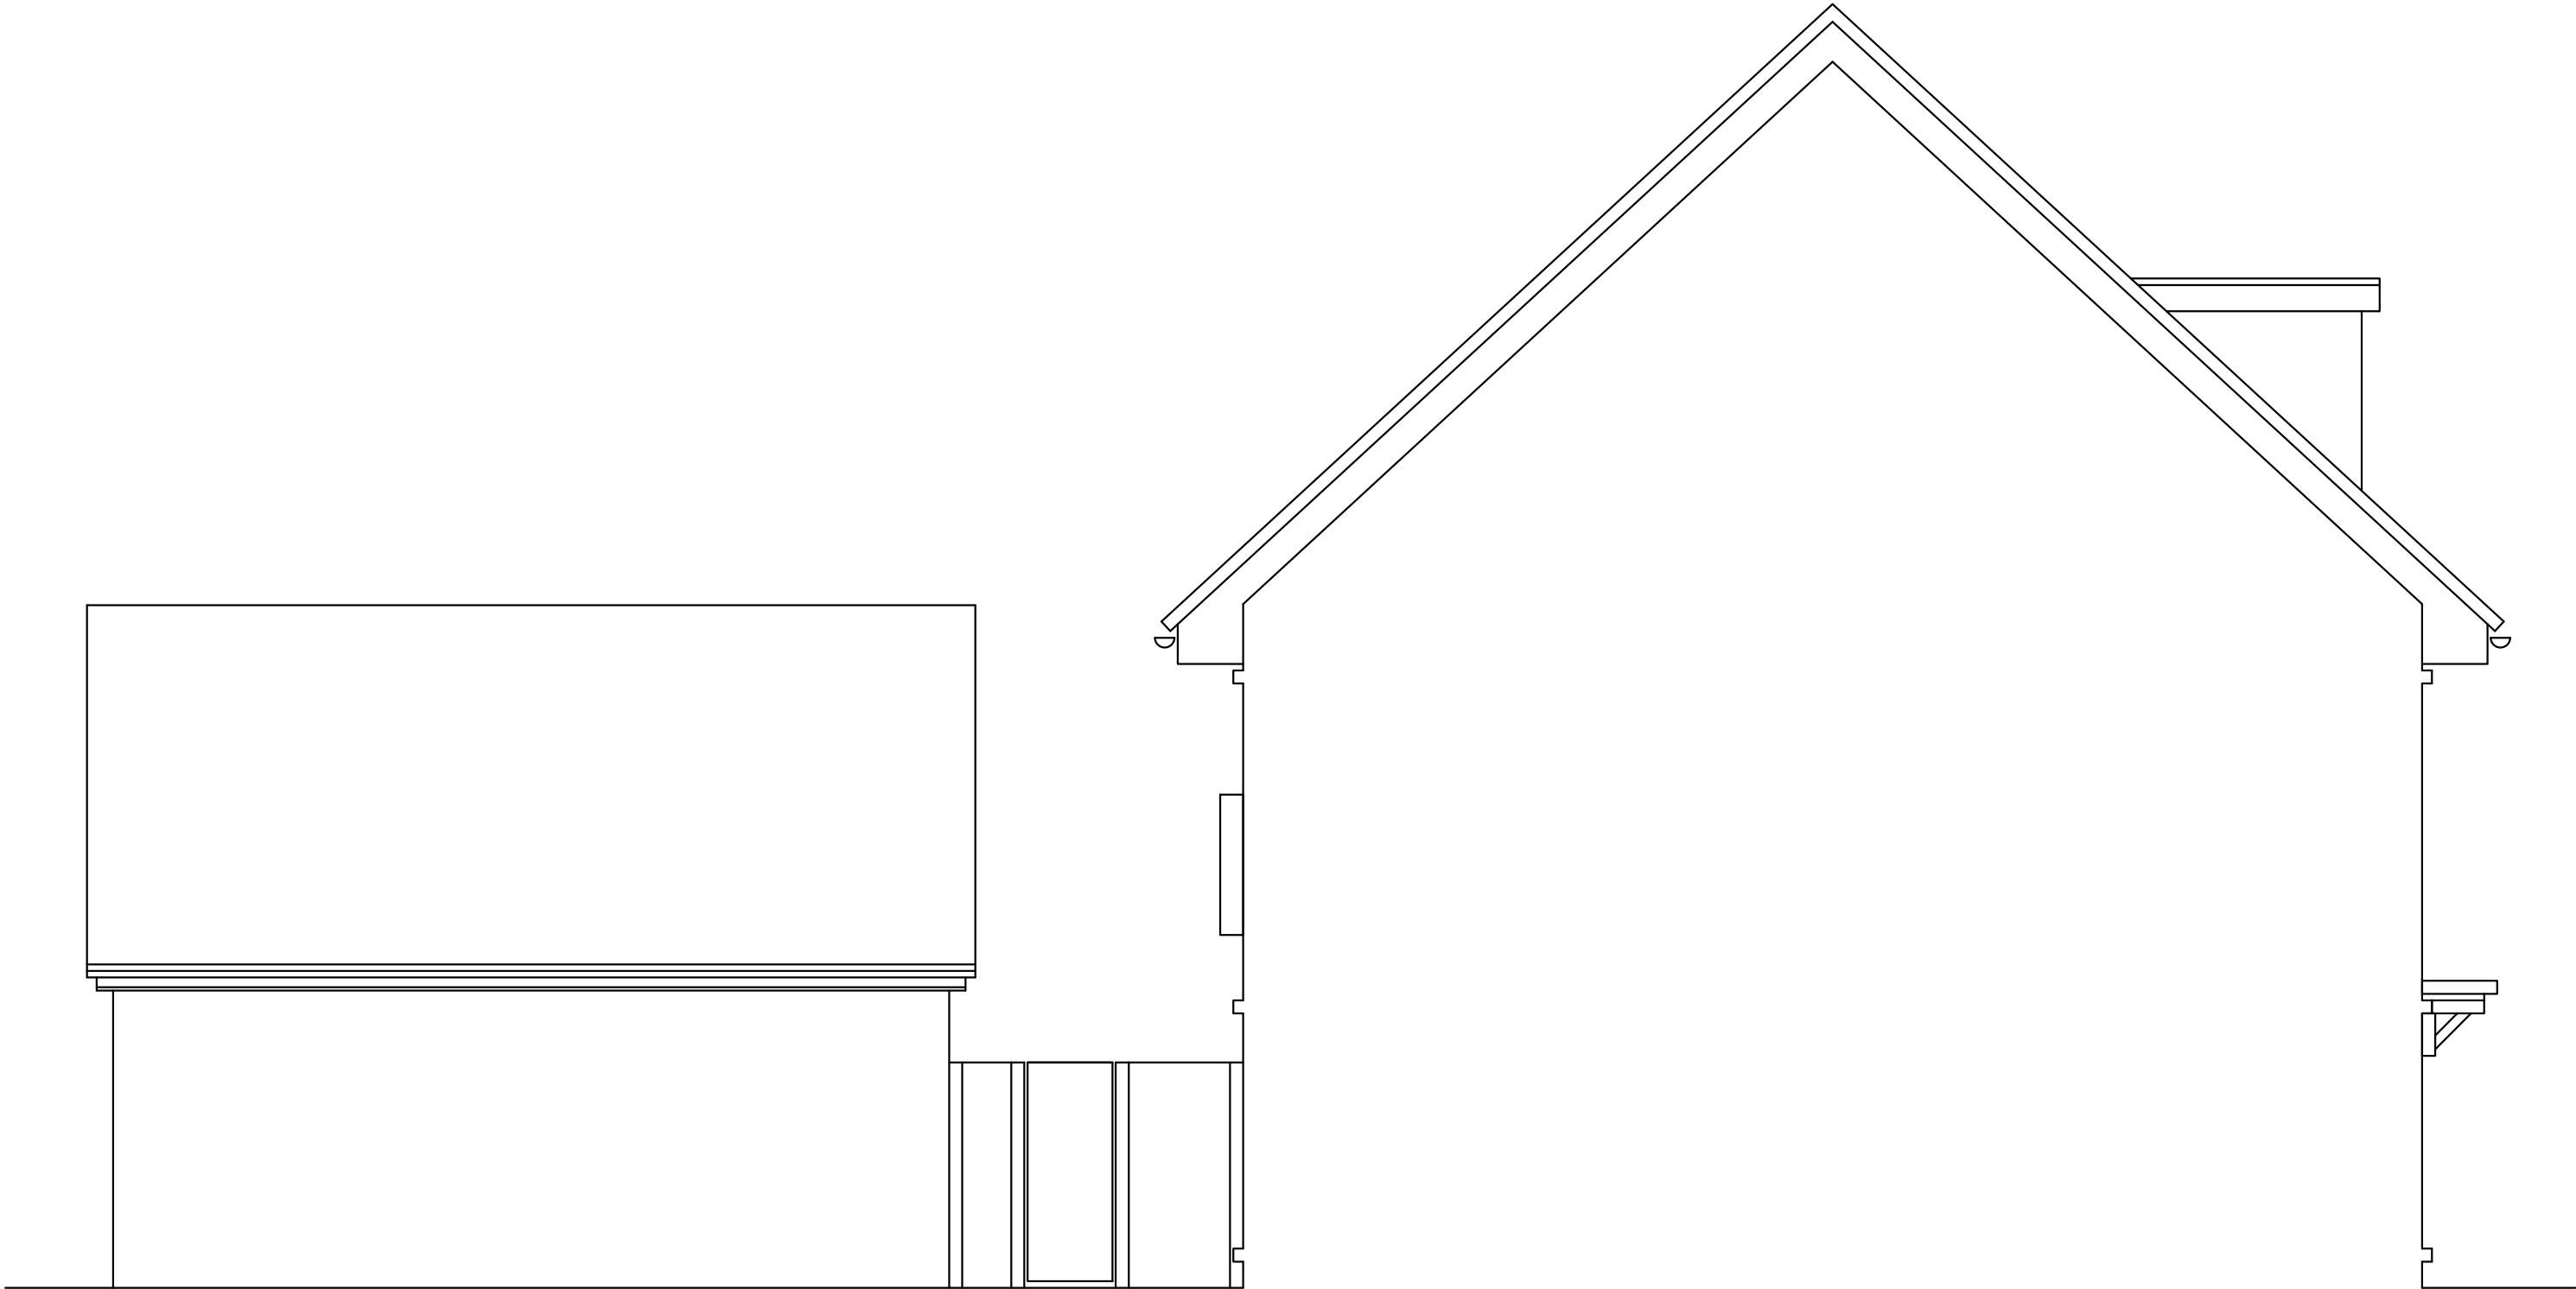


 
A	M Harrison	21.03.2025	First Issue			
ISSUE	BY	DATE	DESCRIPTION		APPROVED	DATE
Scale	1:50	Dimensions	mm	Tolerance	Mass	Projection 3rd Angle
Drawing Owner			Title			
 T : 01189 770404			97 Fullbrook Avenue, Shinfield, Wokingham RG7 1FE, Existing East Elevation			
Drawn by			Drawing Number		Sheet	Issue
			25/FAS/09/04		1/1	A

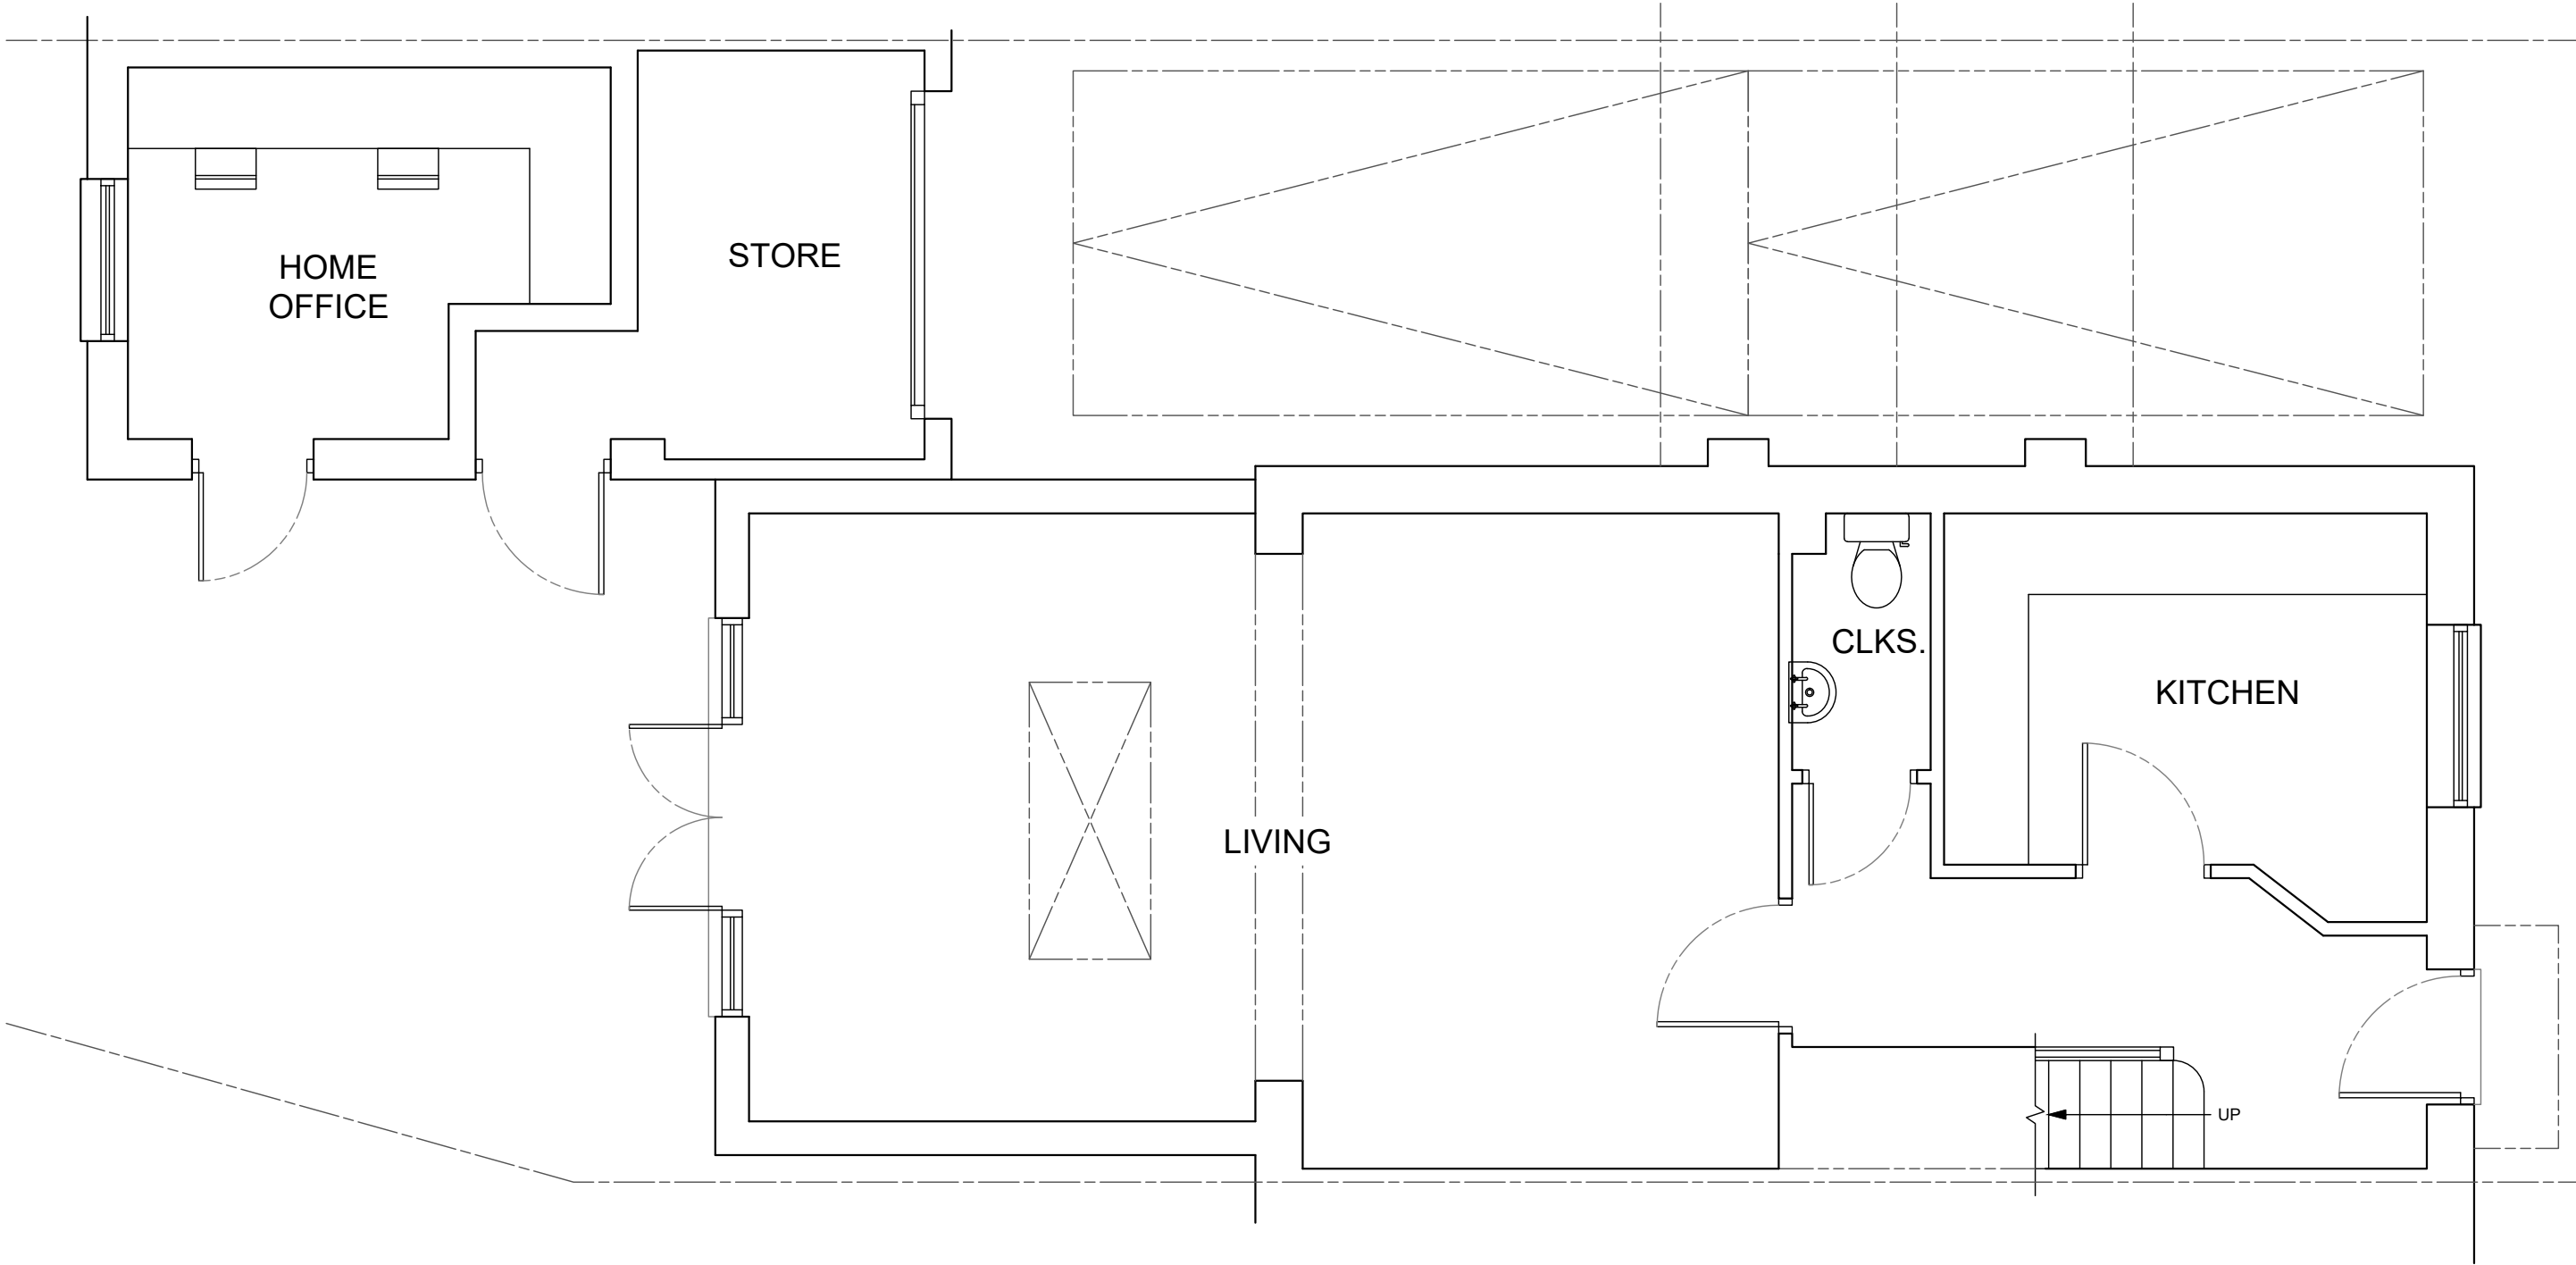


A	M Harrison	21.03.2025	First Issue			
ISSUE	BY	DATE	DESCRIPTION		APPROVED	DATE
Scale	1:50	Dimensions mm	Tolerance	Mass	Projection 3rd Angle	
Drawing Owner			Title			
 T : 01189 770404			97 Fullbrook Avenue, Shinfield, Wokingham RG7 1FE, Proposed Ground Floor Plan			
Drawn by			Drawing Number		Sheet	Issue
			25/FAS/09/05		1/1	A

 



A		M Harrison	21.03.2025	First Issue			
ISSUE	BY	DATE	DESCRIPTION		APPROVED	DATE	
Scale		1:50	Dimensions	mm	Tolerance	Mass	Projection 3rd Angle
Drawing Owner				Title			
 T : 01189 770404				97 Fullbrook Avenue, Shinfield, Wokingham RG7 1FE, Proposed North Elevation			
Drawn by				Drawing Number		Sheet	Issue
				25/FAS/09/061		1/1	A

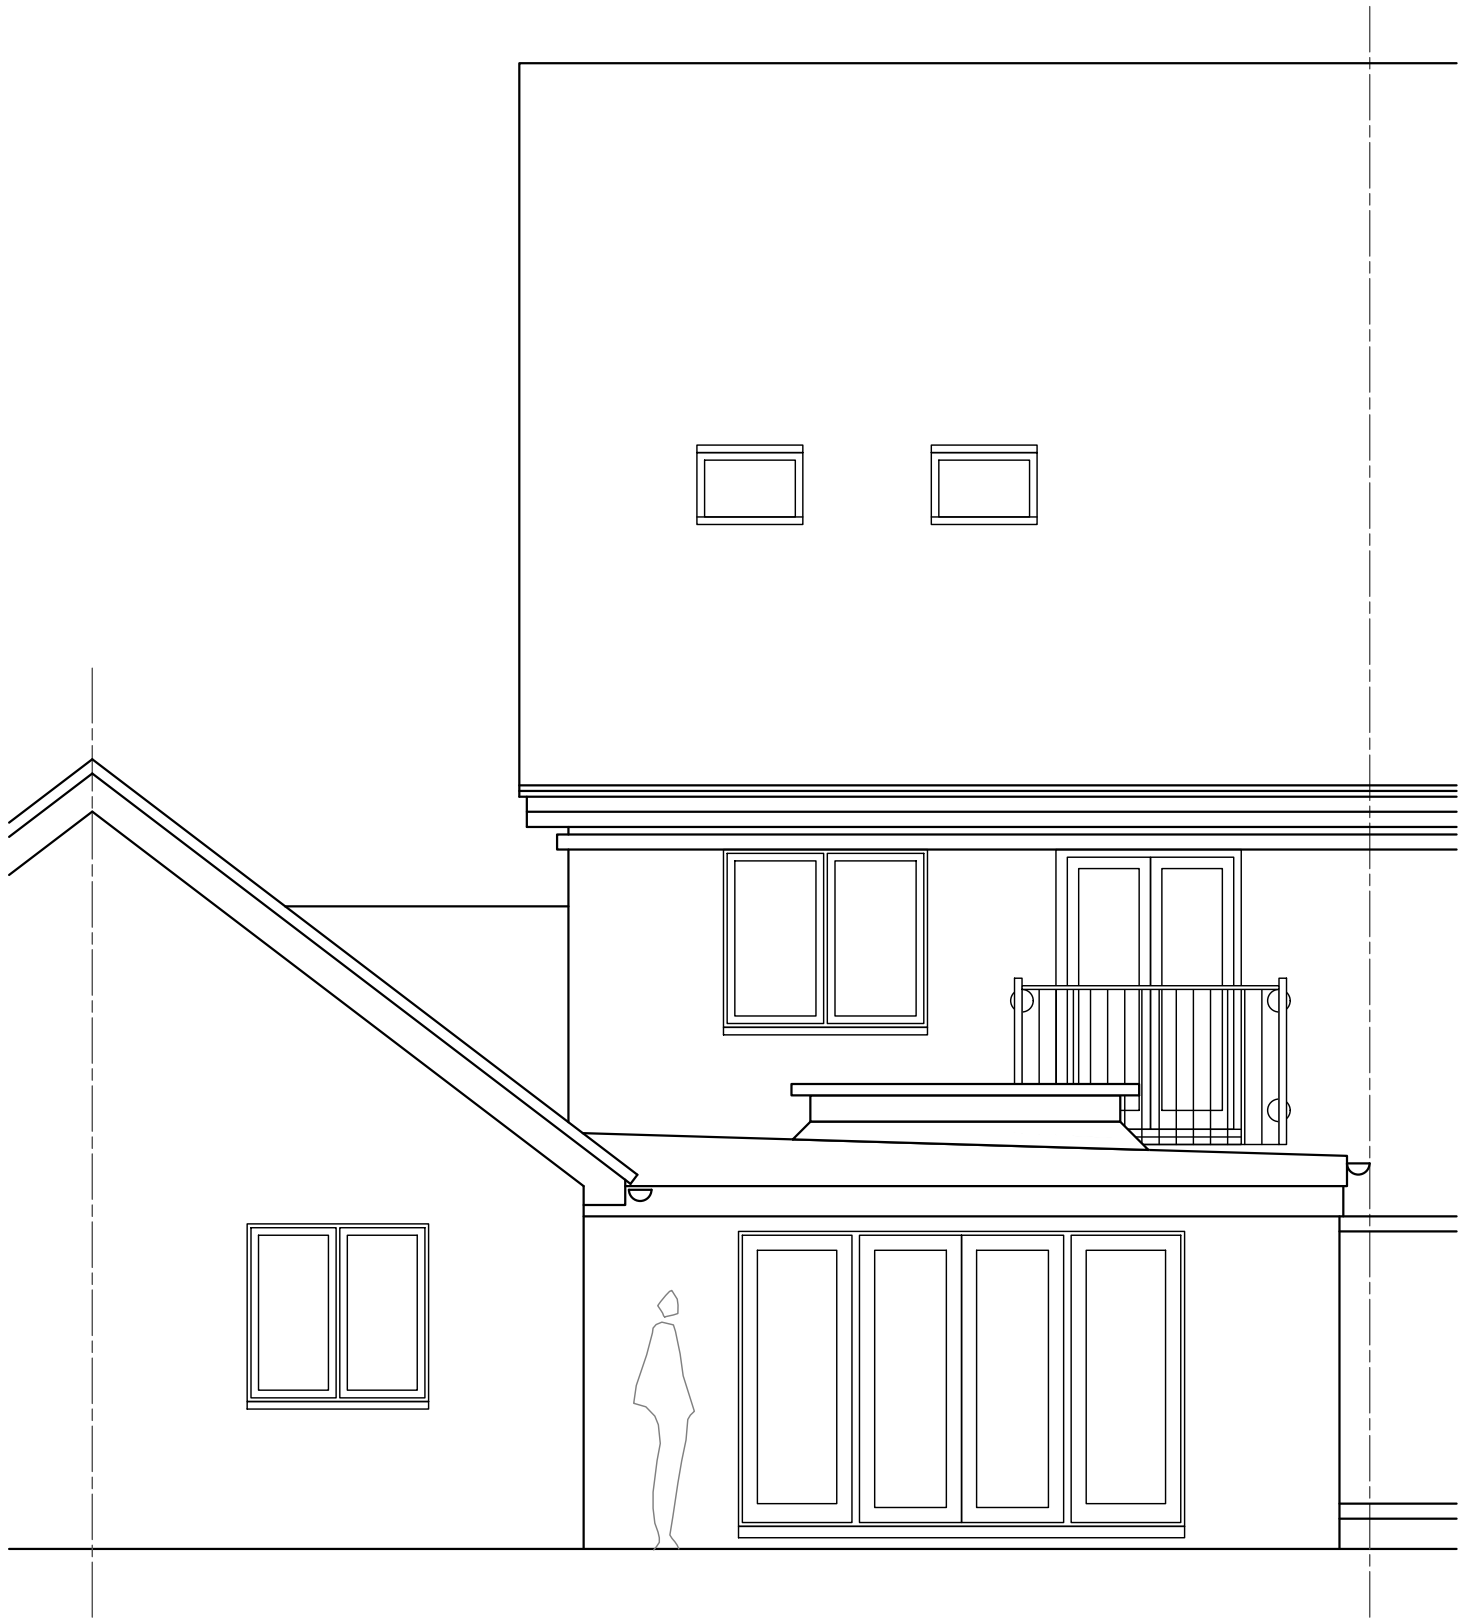



A		M Harrison	21.03.2025	First Issue			
ISSUE	BY	DATE	DESCRIPTION		APPROVED	DATE	
Scale		1:50	Dimensions	mm	Tolerance	Mass	Projection
							3rd Angle 
Drawing Owner			Title				
 T : 01189 770404			97 Fullbrook Avenue, Shinfield, Wokingham RG7 1FE, Proposed South Elevation				
Drawn by					Drawing Number		Sheet
					25/FAS/09/062		1/1
					Issue		A

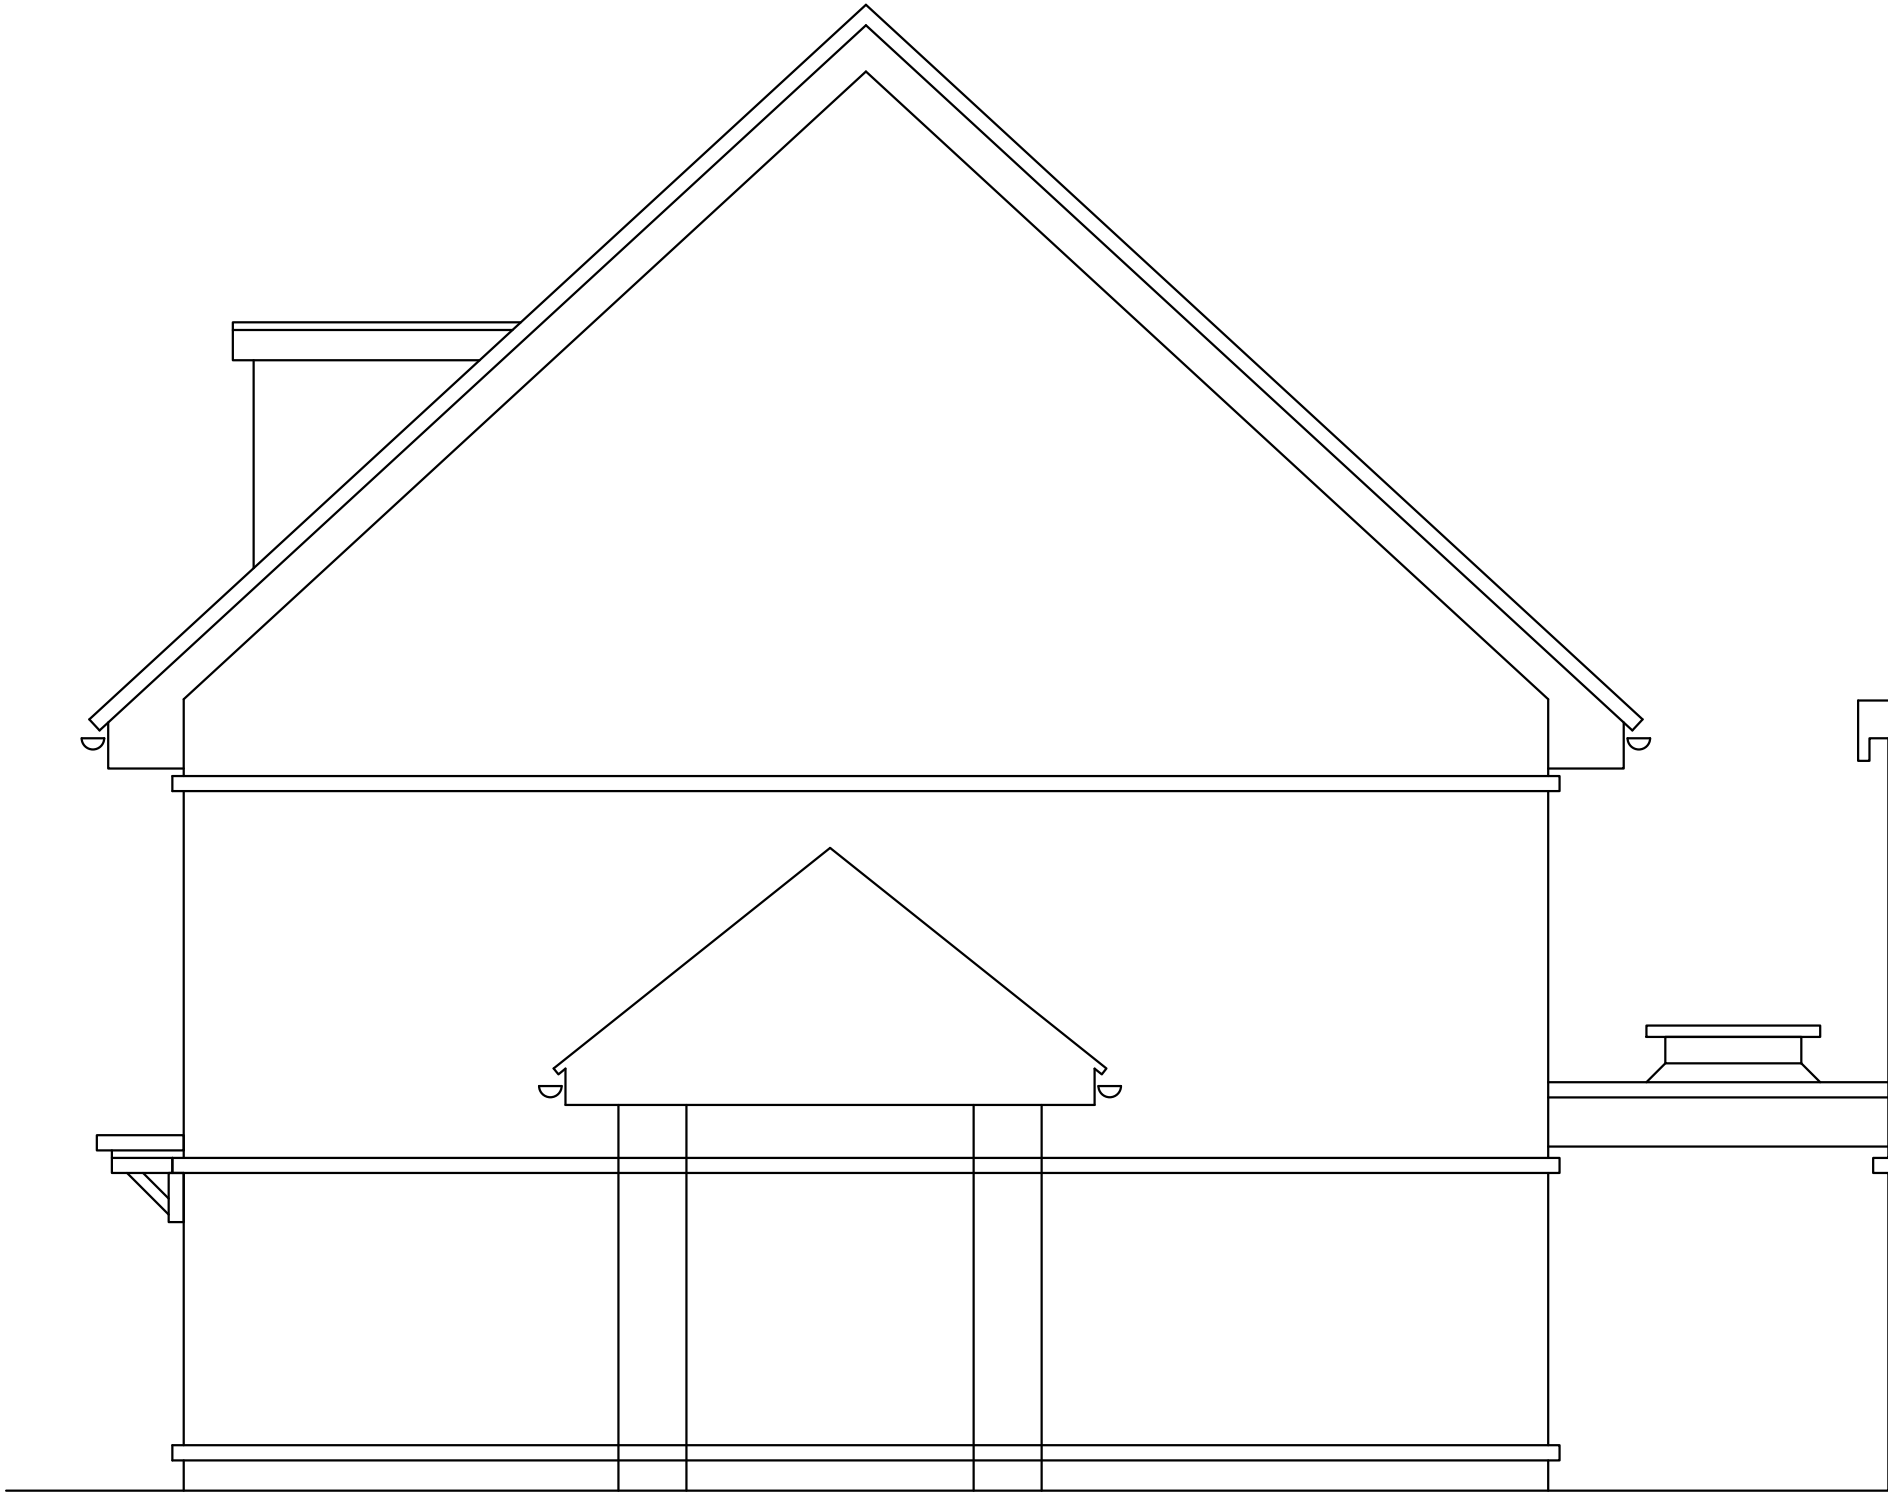

 
A		M Harrison	21.03.2025	First Issue			
ISSUE	BY	DATE	DESCRIPTION		APPROVED	DATE	
Scale		1:50	Dimensions	mm	Tolerance	Mass	Projection 3rd Angle
Drawing Owner			Title				
 T : 01189 770404			97 Fullbrook Avenue, Shinfield, Wokingham RG7 1FE, Proposed West Elevation				
Drawn by			Drawing Number		Sheet	Issue	
			25/FAS/09/07		1/1	A	

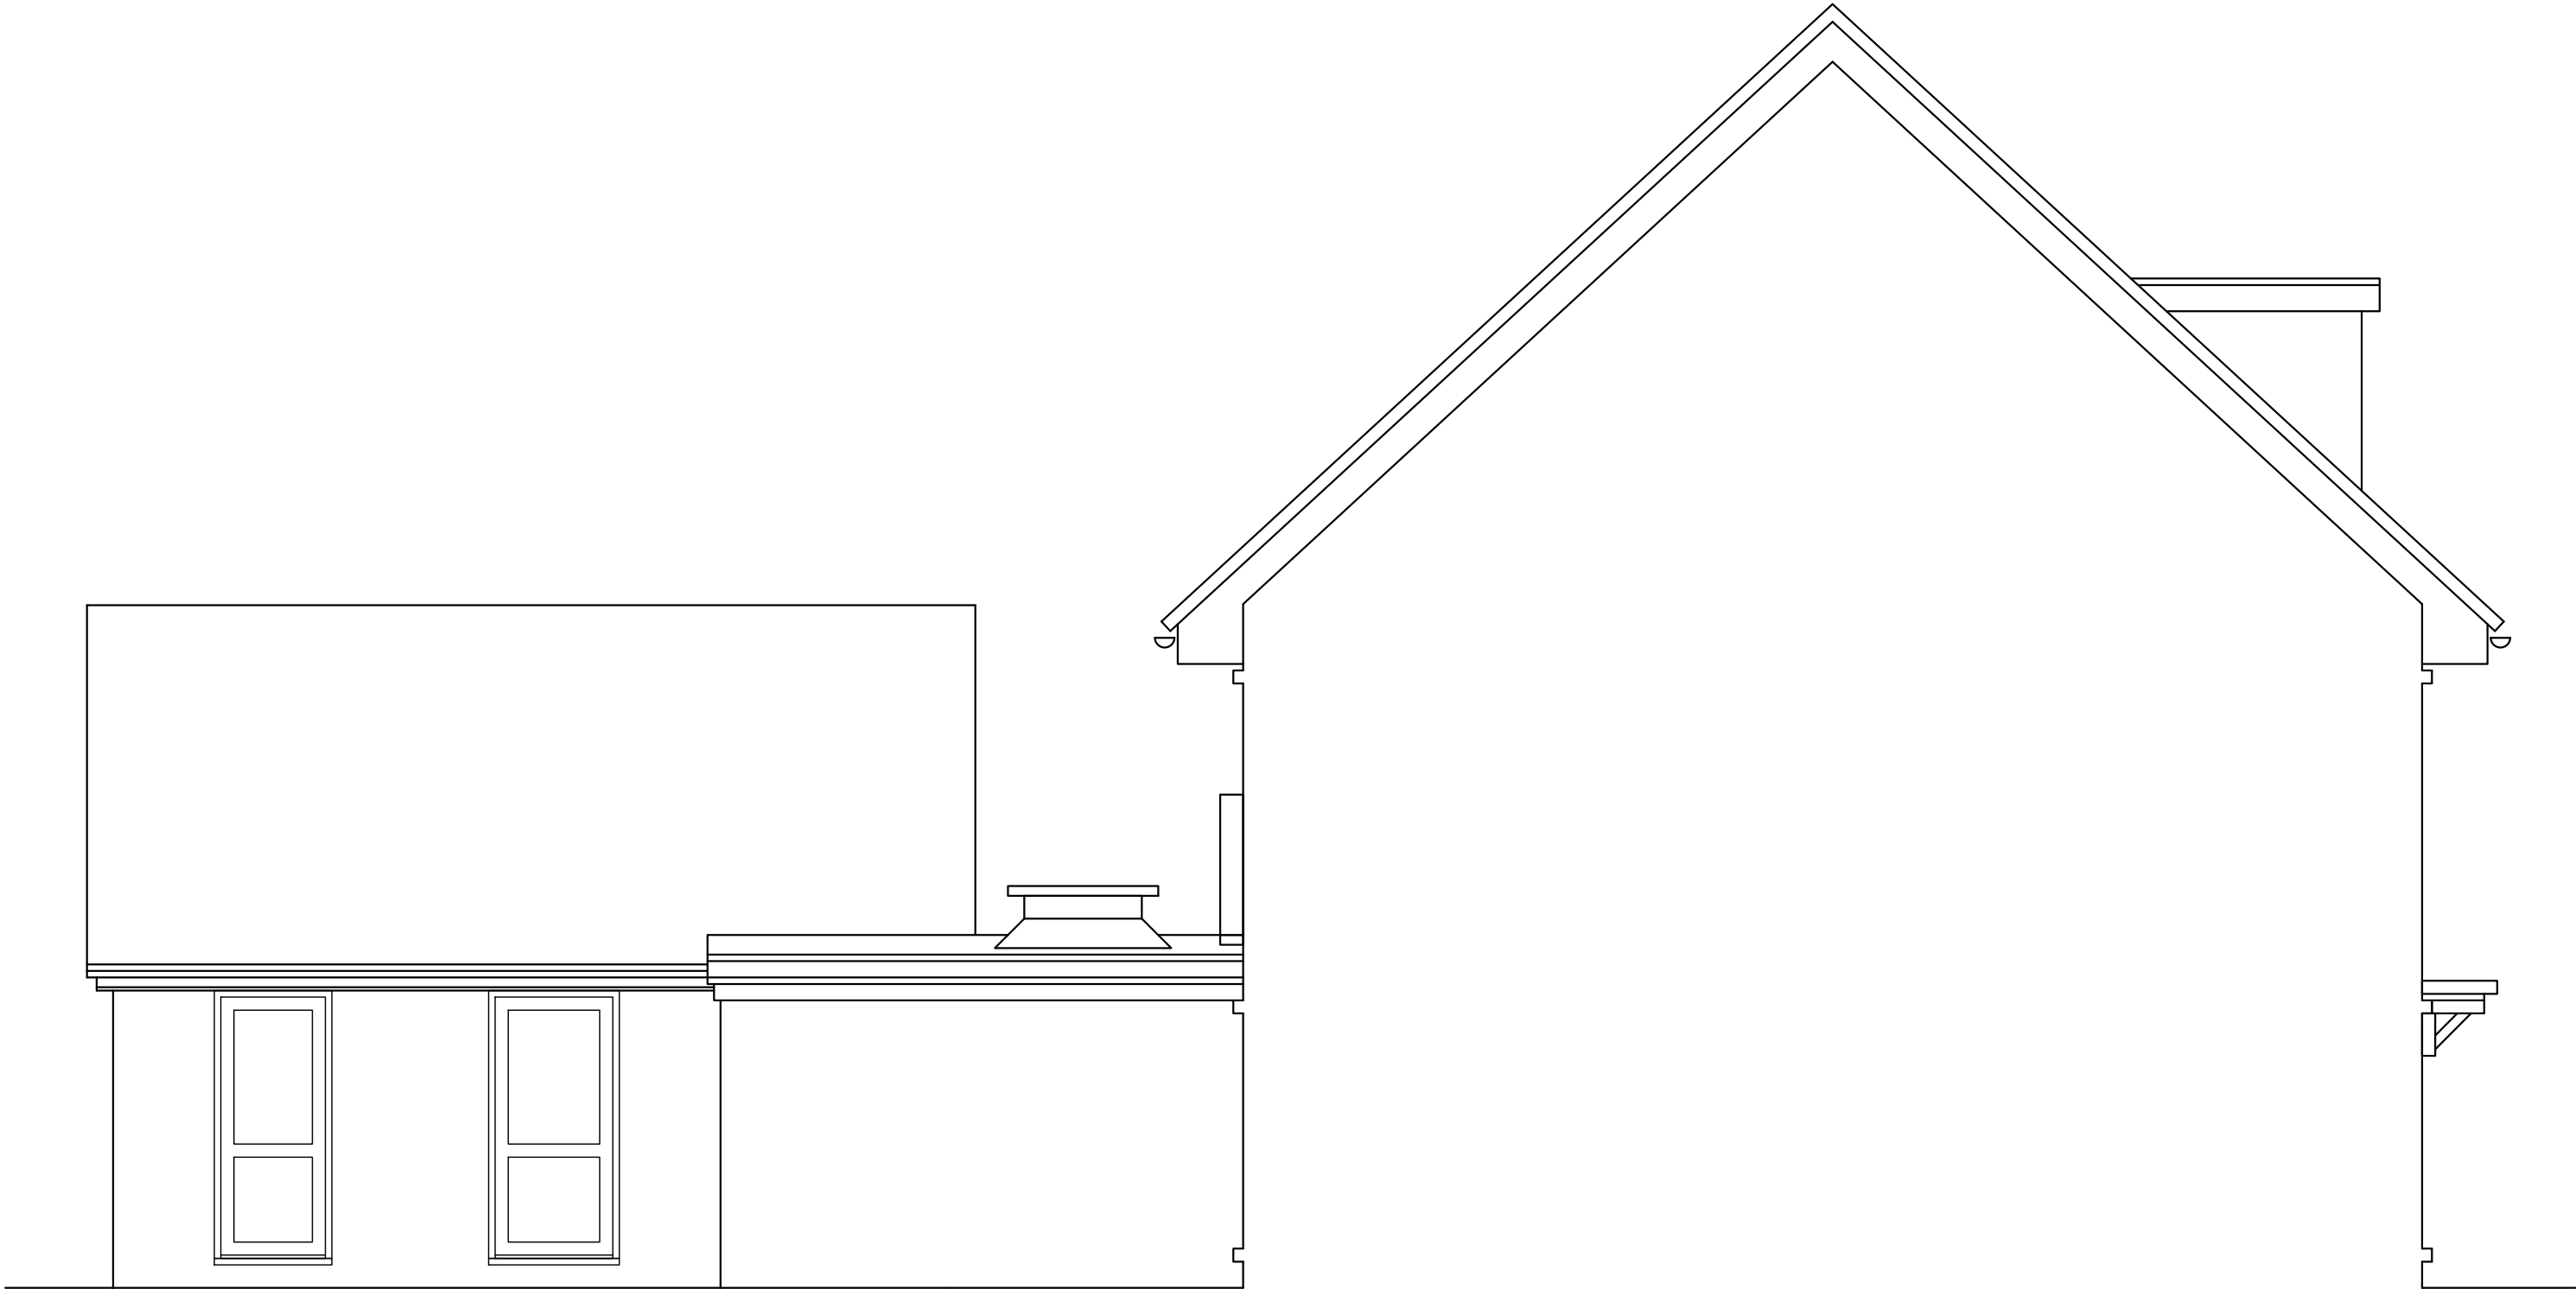


A	M Harrison	21.03.2025	First Issue			
ISSUE	BY	DATE	DESCRIPTION		APPROVED	DATE
Scale	1:50	Dimensions	mm	Tolerance	Mass	Projection 3rd Angle 
Drawing Owner			Title			
 T : 01189 770404			97 Fullbrook Avenue, Shinfield, Wokingham RG7 1FE, Proposed East Elevation			
Drawn by					Drawing Number	Sheet
					25/FAS/09/08	1/1
					Issue	A

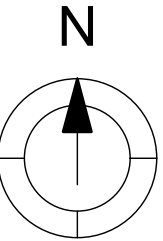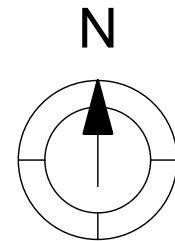

SCALE 1:1250

 

 A		M Harrison		21.03.2025		First Issue					
ISSUE		BY		DATE		DESCRIPTION		APPROVED		DATE	
Scale		As stated		Dimensions		mm		Tolerance		Mass	
								Projection		3rd Angle	
											
Drawing Owner				Title							
 T : 01189 770404				97 Fullbrook Avenue, Shinfield, Wokingham RG7 1FE, Proposed Site & Location Plan							
Drawn by				Drawing Number				Sheet		Issue	
				25/FAS/09/09				1/1		A	