


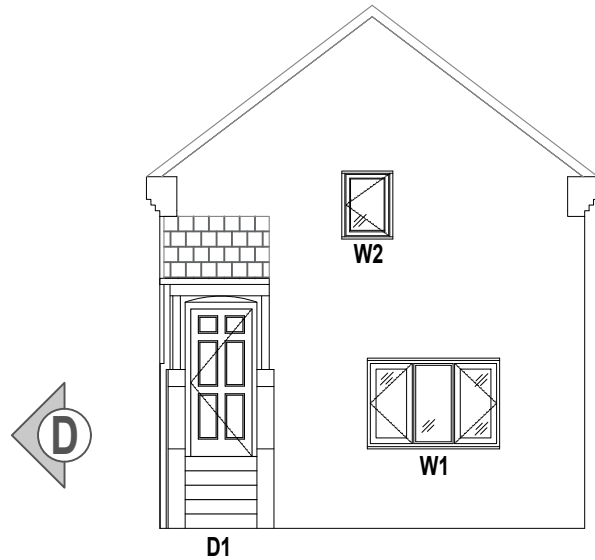
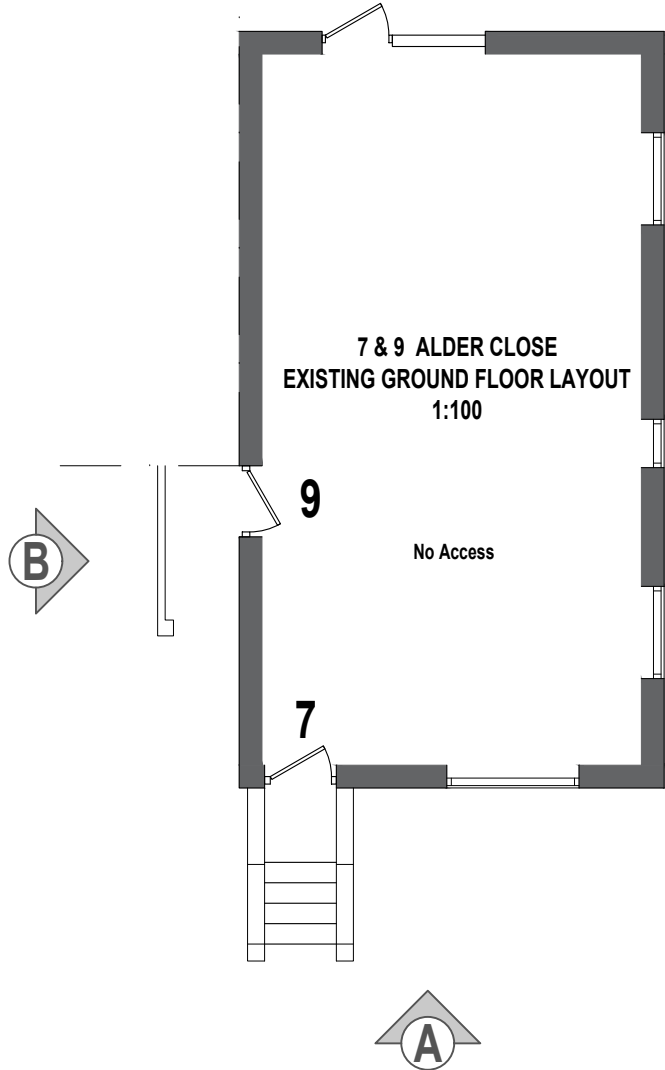


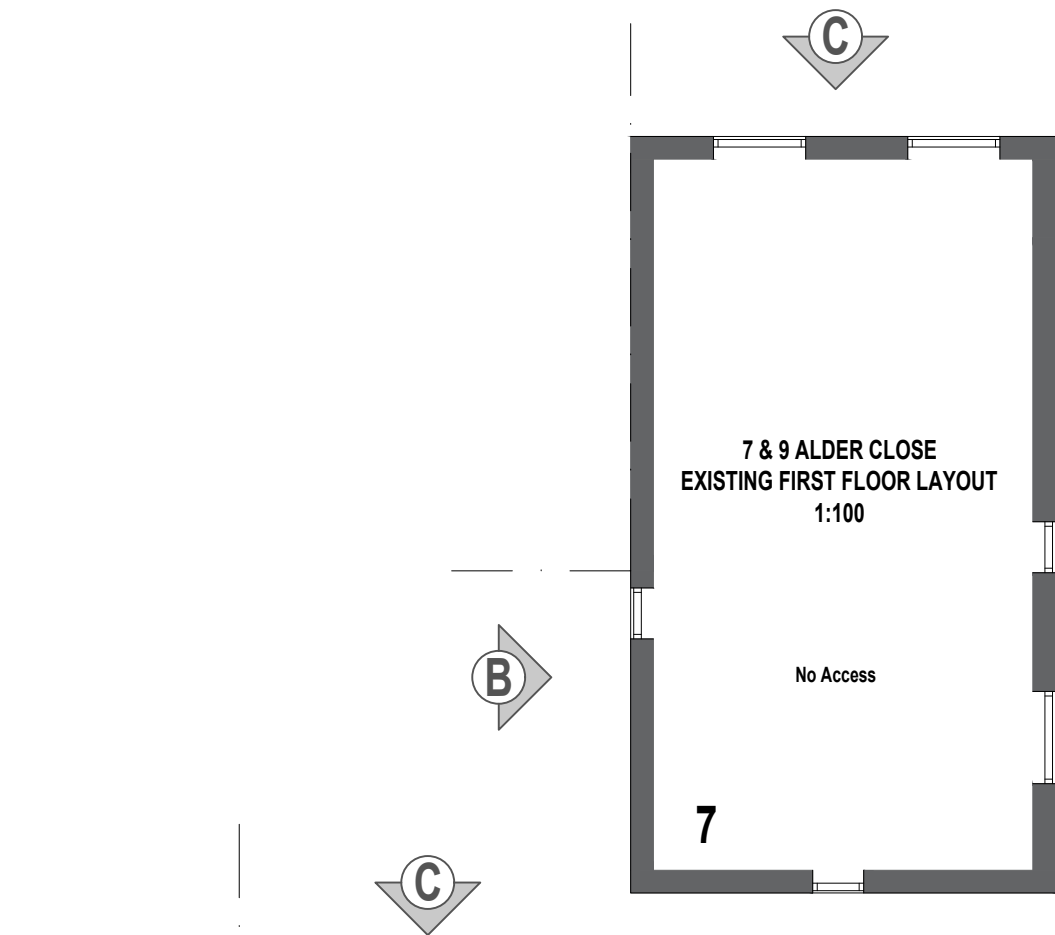


7-9 ALDER CLOSE
EXISTING FRONT ELEVATION
VIEW A
1:100

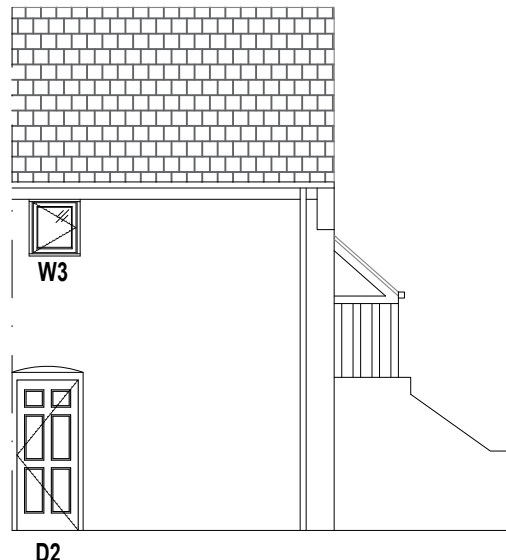

7-9 ALDER CLOSE
EXISTING SIDE ELEVATION
VIEW B
1:100

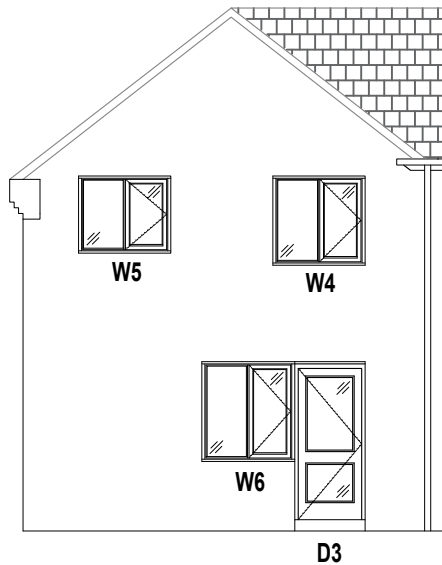

7-9 ALDER CLOSE
EXISTING REAR ELEVATION
VIEW C
1:100

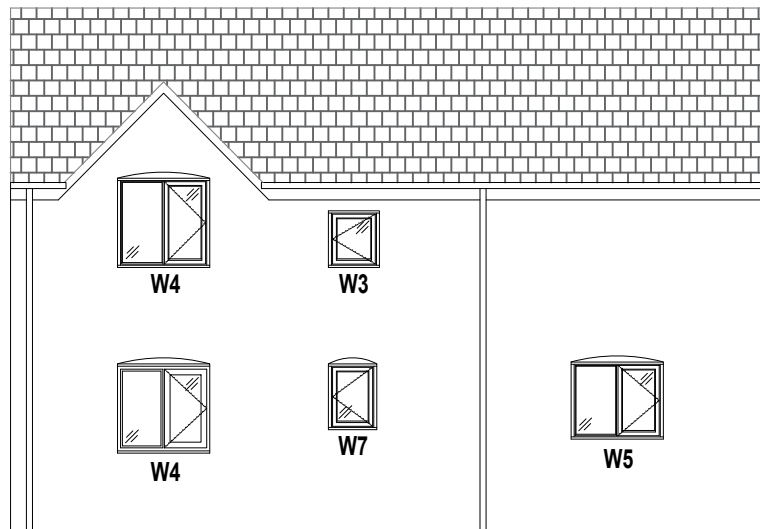

7-9 ALDER CLOSE
EXISTING SIDE ELEVATION
VIEW D
1:100



Scale 1:100

Rev.	Description.	Date.
A)	Added First Floor Layout	19/12/24

Do not scale from this drawing. Dimensions to be verified on site by contractor prior to commencement of work.
This drawing is the copyright of the practice and may not be reproduced in part or in whole without the prior written consent of the practice.
© 2024 Faithorn Farrell Timms LLP

Faithorn Farrell Timms
Central Court
1 Knoll Rise
ORPINGTON
Kent BR6 0JA
T 01689 885080

Client	AMBER CONSTRUCTION LTD	
Project	7-9 ALDER CLOSE READING RG6 3UP	
Drawing Title	EXISTING LAYOUT AND ELEVATIONS	
Date	02/01/2025	Scale 1:100 @ A3
Drawn By	KE	Checked By MD
Project No.	PR-10537	Drawing No. 2 Rev. A