



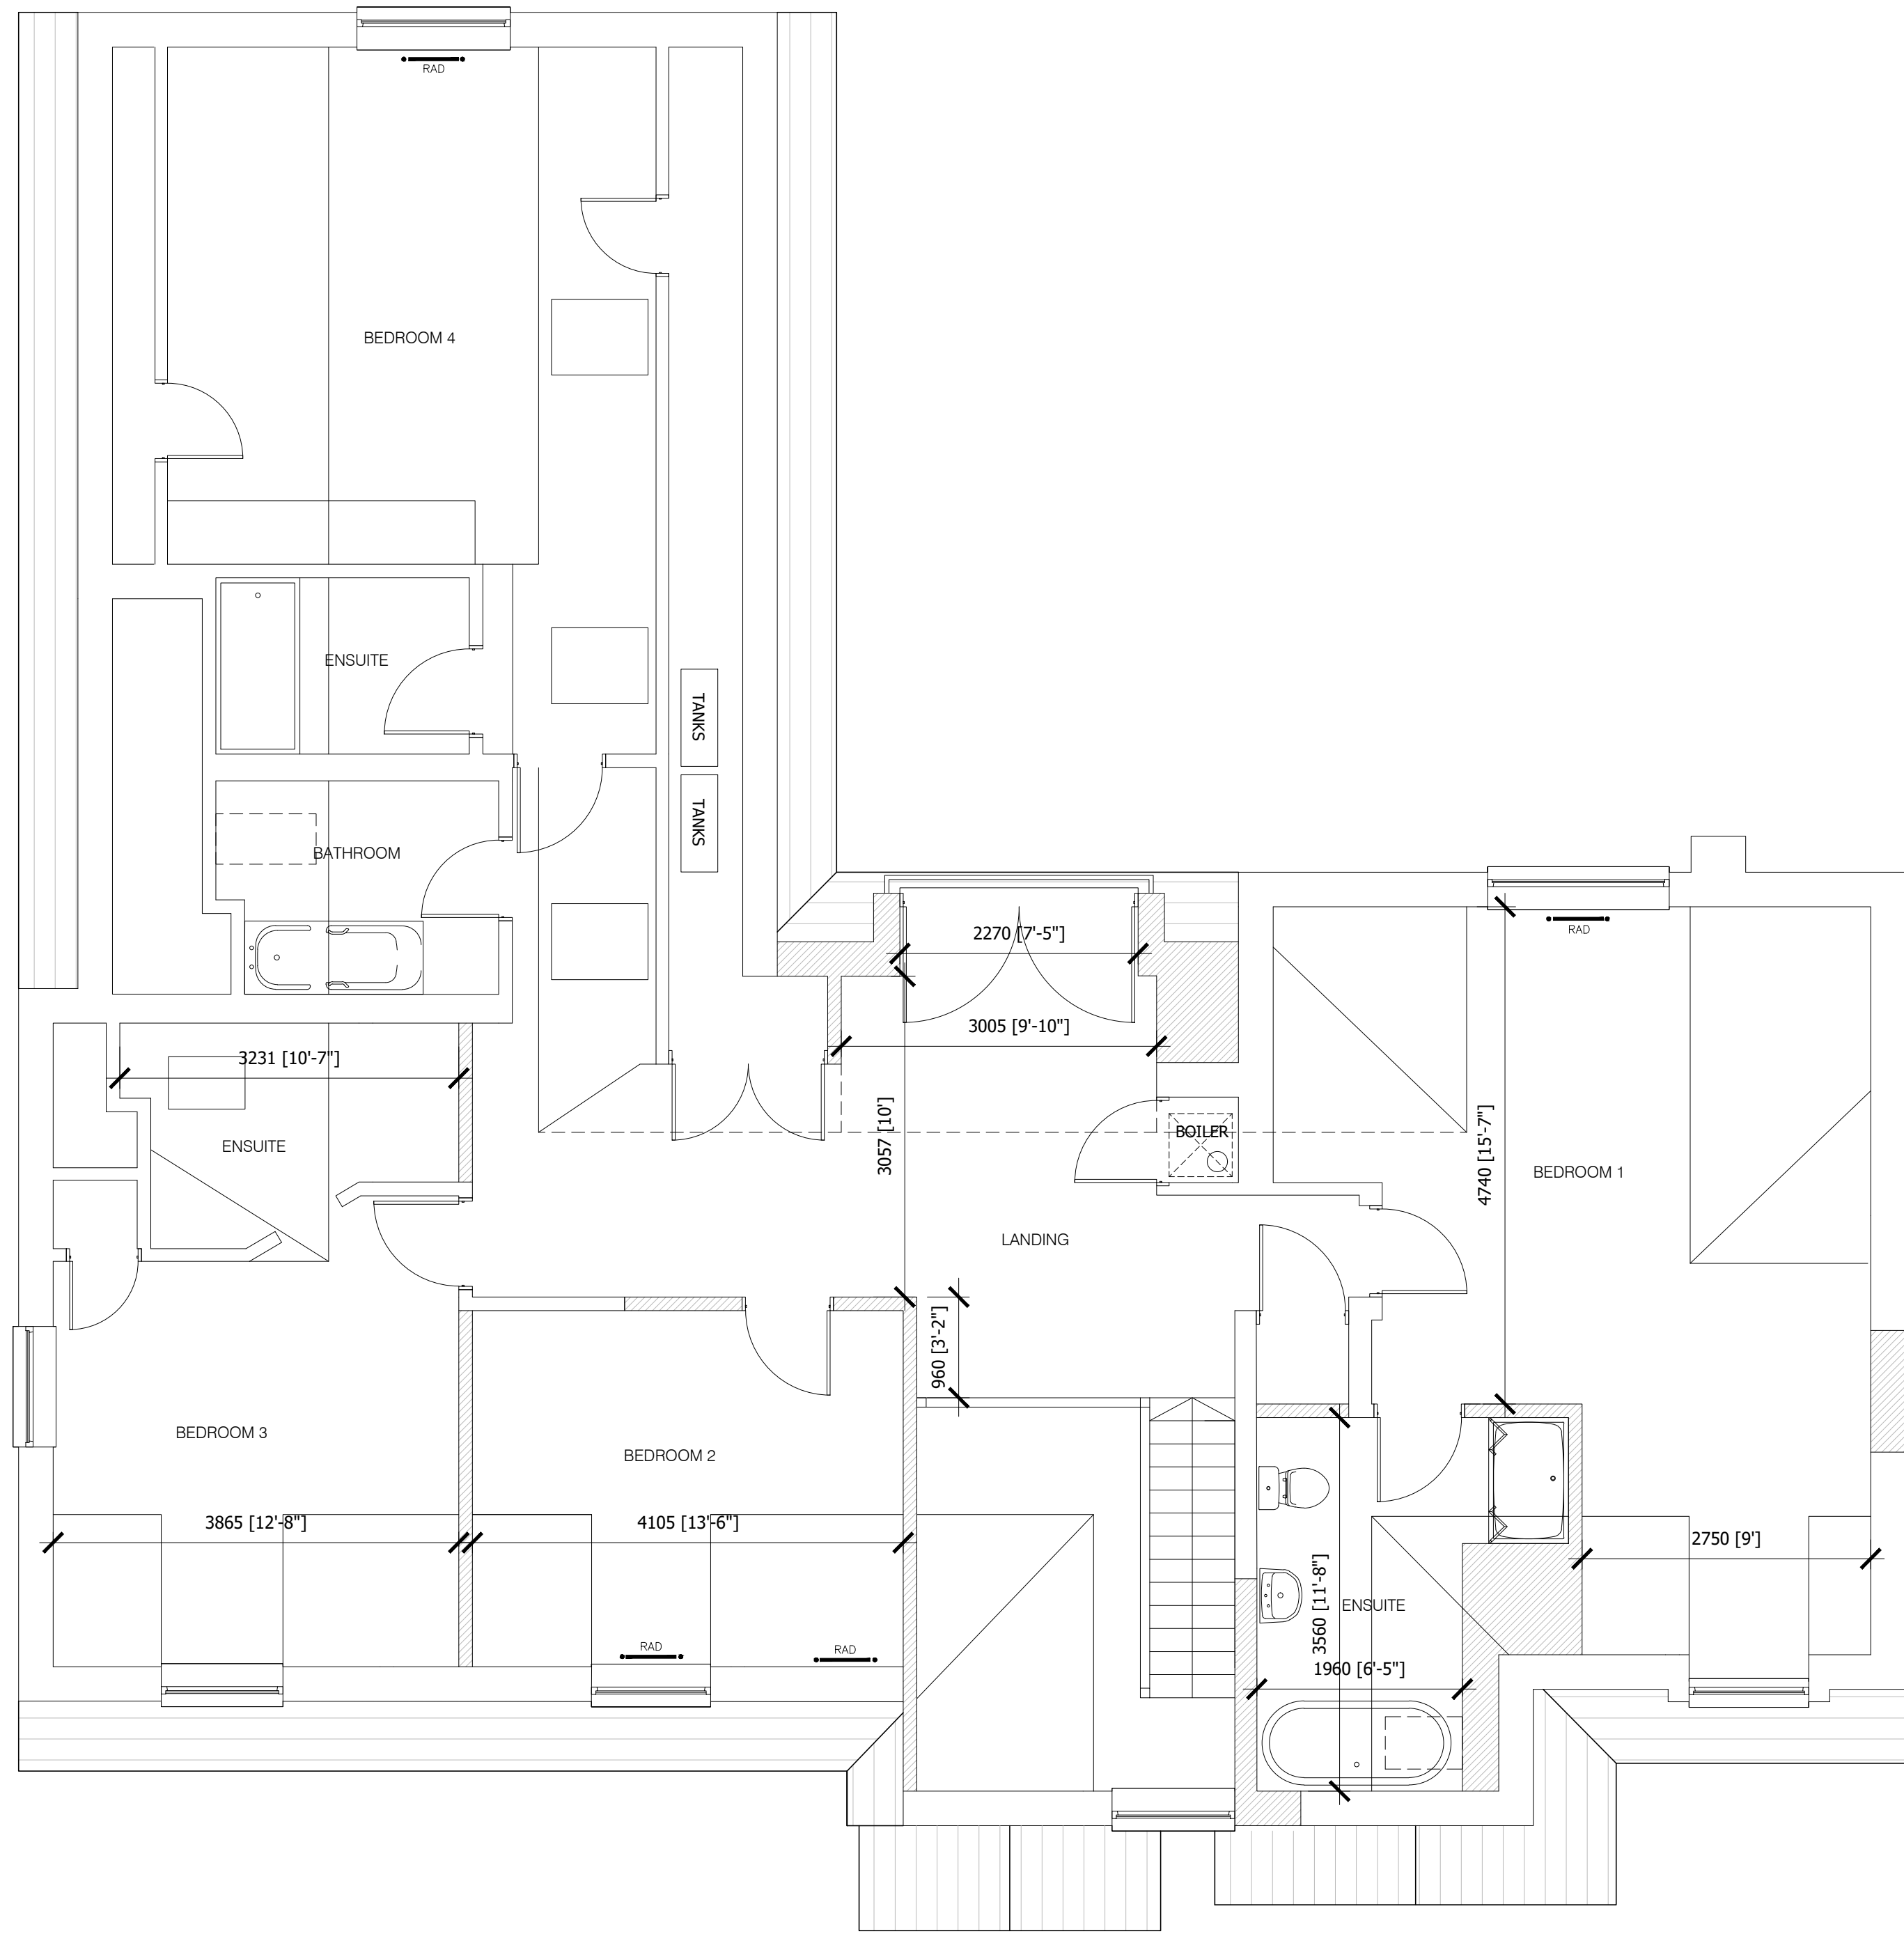

FIRST FLOOR PLAN
SCALE 1:50

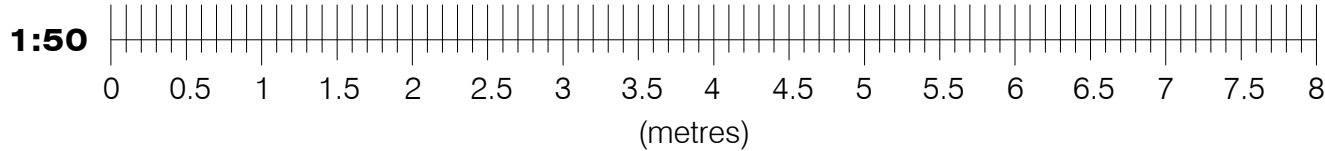

- NOTES:
- THIS DRAWING IS TO BE READ IN CONJUNCTION WITH ALL RELEVANT ARCHITECTS, SUB-CONTRACTORS AND ARCHITECTURAL DRAWINGS.
 - THIS DRAWINGS REMAINS THE COPYRIGHT OF JETARCH DESIGN LTD AND MAY NOT BE SHARED OR REPRODUCED WITHOUT THEIR KNOWLEDGE



100 Berkshire Place
Winnersh Triangle
Wokingham, Berkshire RG41 5RD
Tel: 07787296792
email: info@jetarchdesign.co.uk

Client
MS SALT & MR DUDLEY

Property:
7 BUCKHURST GROVE
WOKINGHAM
RG40 2JR

Drawing Title:
DETAILS OF PROPOSED
GROUND FLOOR PLAN

Rev.	Date	Revisions

Drawing No.	Rev.
A1/450/05	
Plot Date:	JUN 25
Scale	1:50 @ A1
Date	JUNE 25
Drawn	SA