






SIDE ELEVATION
SCALE 1:100

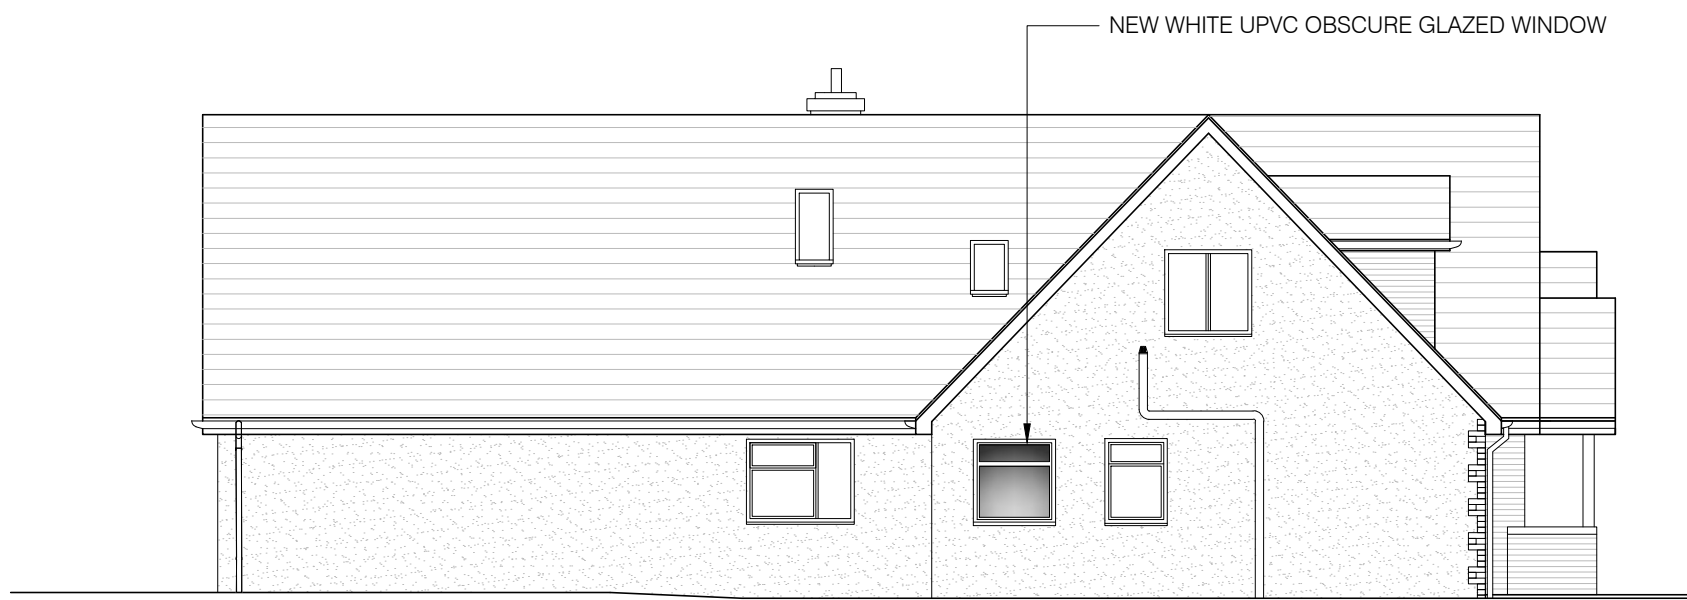

SIDE ELEVATION
SCALE 1:100

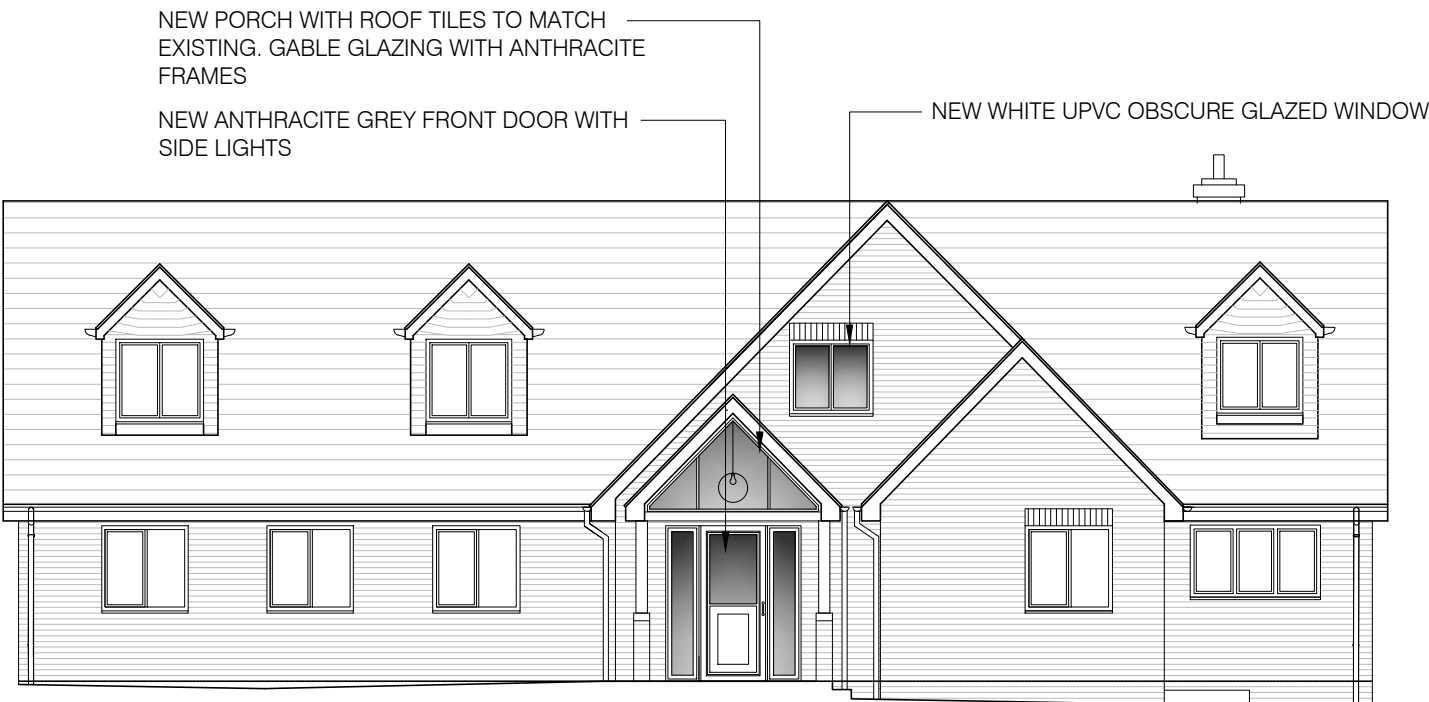

FRONT ELEVATION
SCALE 1:100

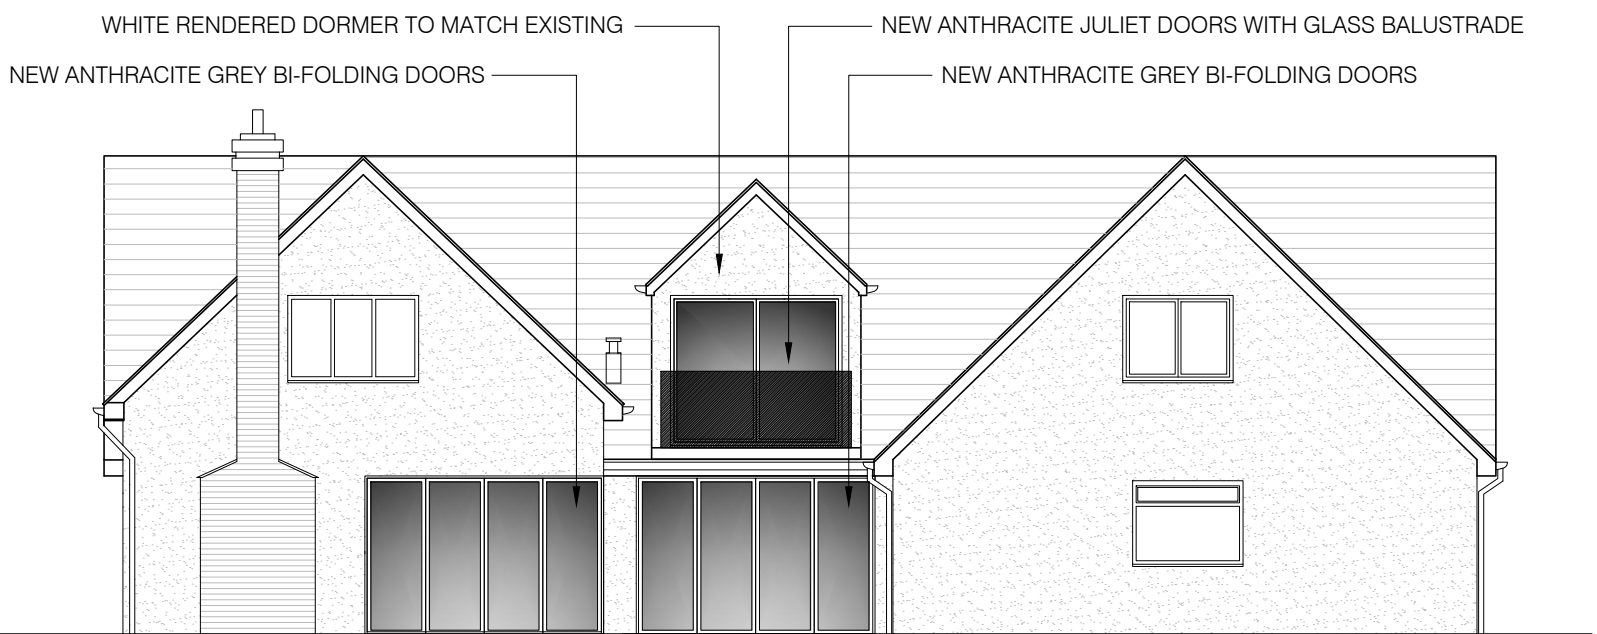

REAR ELEVATION
SCALE 1:100

- NOTES:
1. THIS DRAWING IS TO BE READ IN CONJUNCTION WITH ALL RELEVANT ARCHITECTS, SUB-CONTRACTORS AND ARCHITECTURAL DRAWINGS.
 2. THIS DRAWINGS REMAINS THE COPYRIGHT OF JETARCH DESIGN LTD AND MAY NOT BE SHARED OR REPRODUCED WITHOUT THEIR KNOWLEDGE



100 Berkshire Place
Winnersh Triangle
Wokingham, Berkshire RG41 5RD
Tel: 07787296792
email: info@jetarchdesign.co.uk

Client
MS SALT & MR DUDLEY

Property:
7 BUCKHURST GROVE
WOKINGHAM
RG40 2JR

Drawing Title:
DETAILS OF PROPOSED
ELEVATIONS

Rev.	Date	Revisions

Drawing No.	Rev.
A1/450/06	
Plot Date:	JUN 25
Scale	1:100 @ A1
Date	JUNE 25
Drawn	SA