




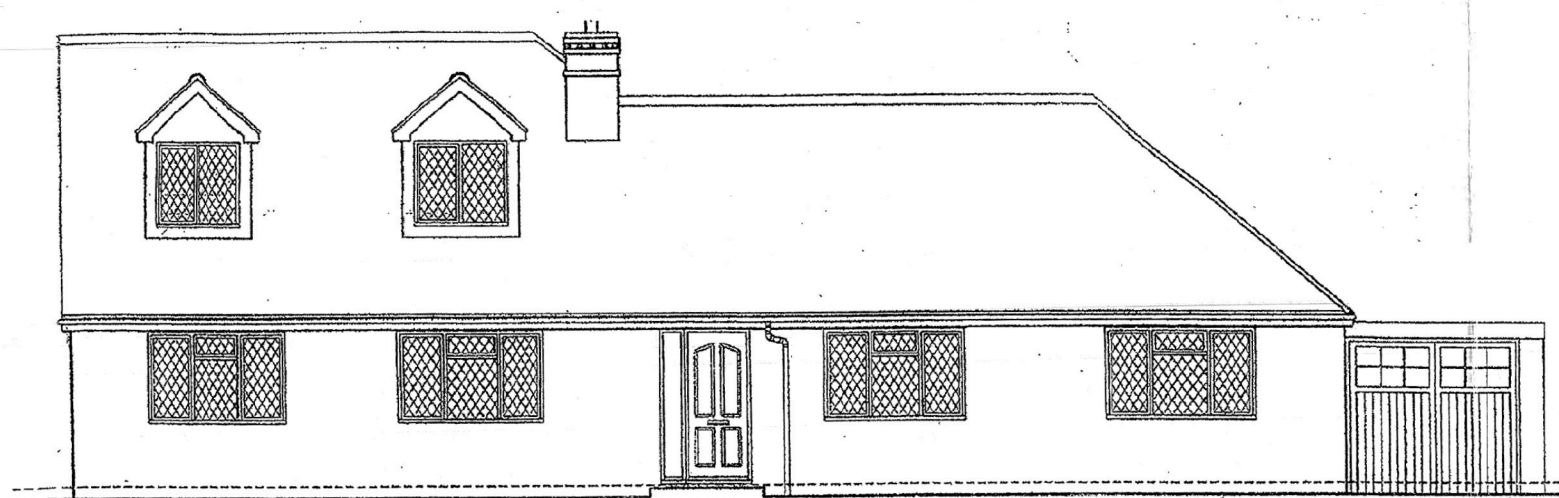


North East

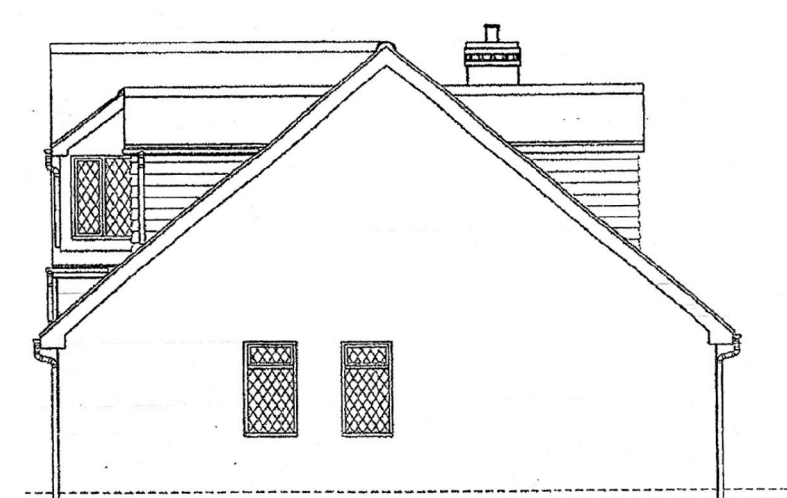

South East

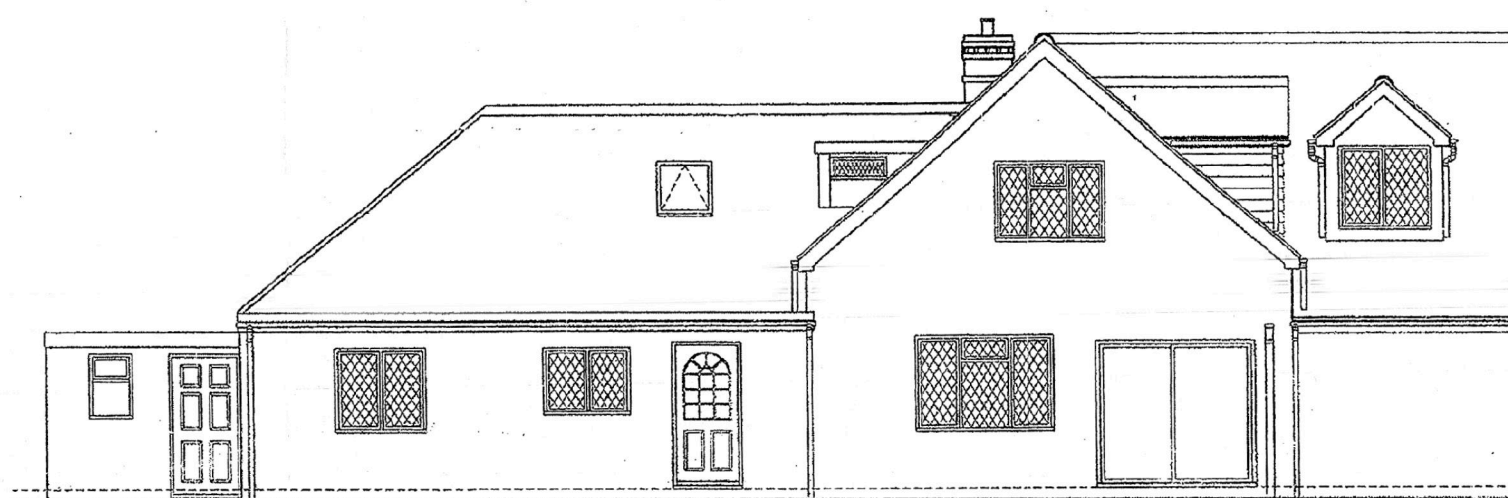

South West

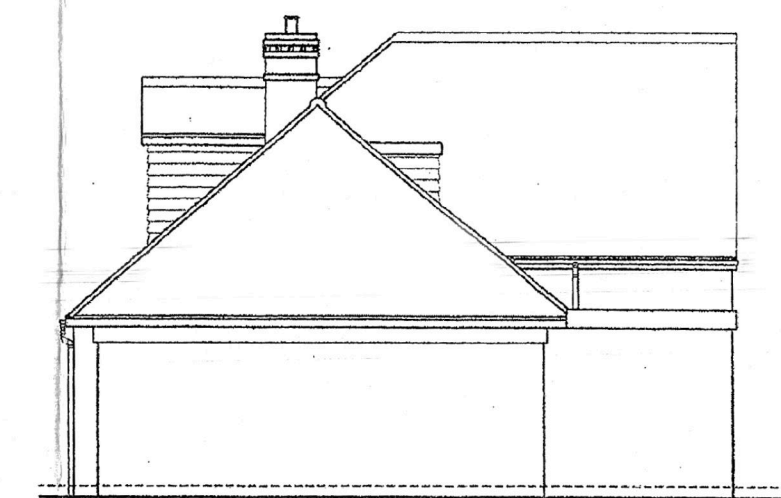


North West

Existing Elevations




North East

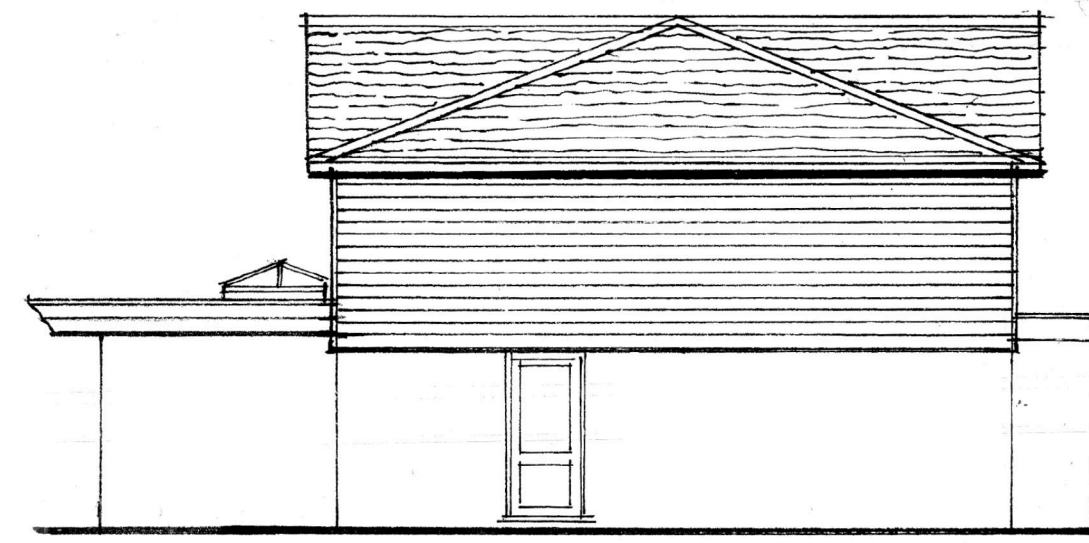

South East




South West

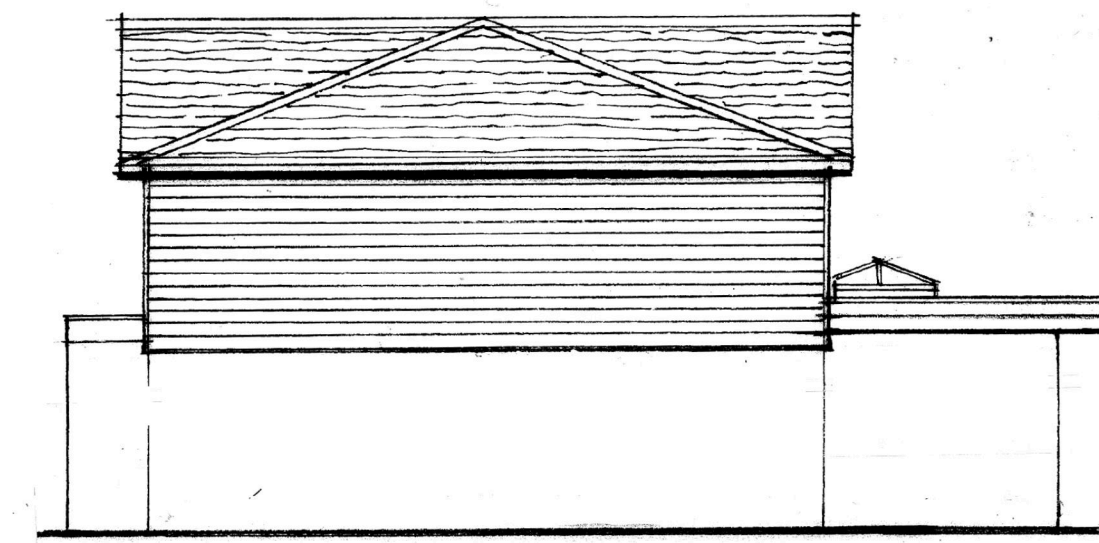


North West


Proposed Elevations

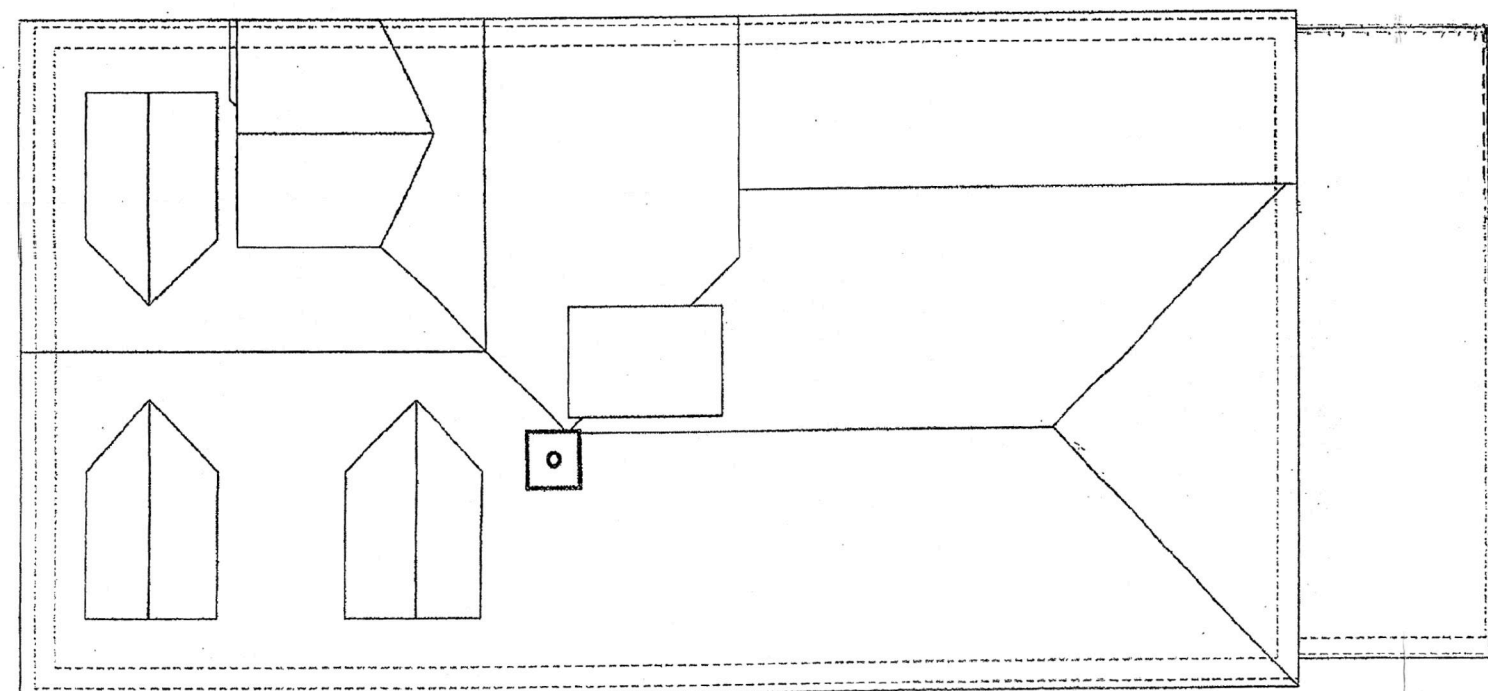

Existing Roof Plan 1:100

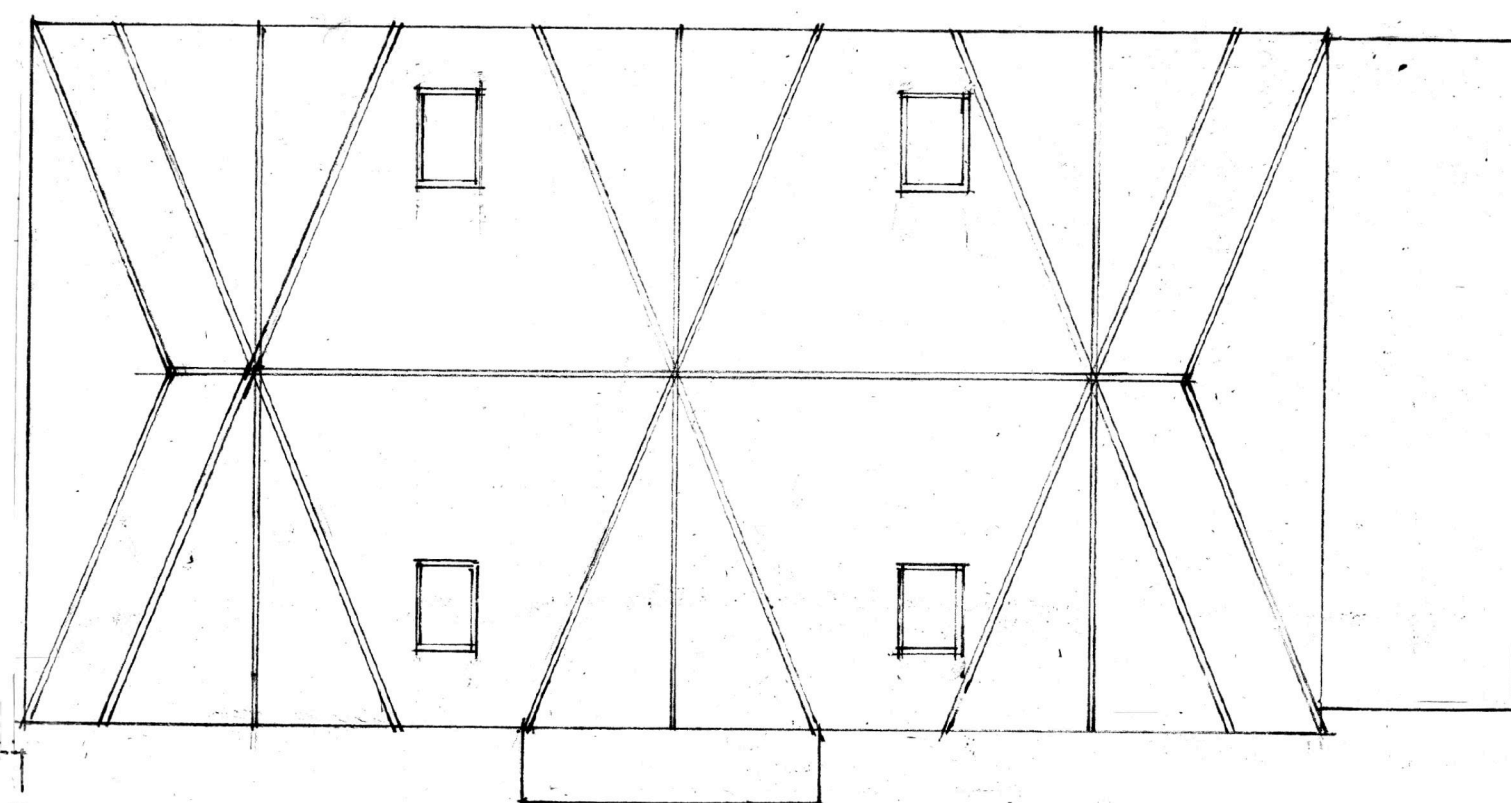


Proposed Roof Plan 1:100

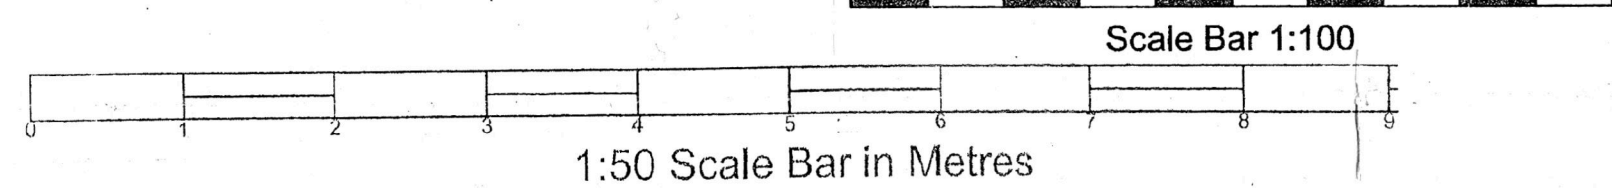


Scale Bar 1:100


1:50 Scale Bar in Metres

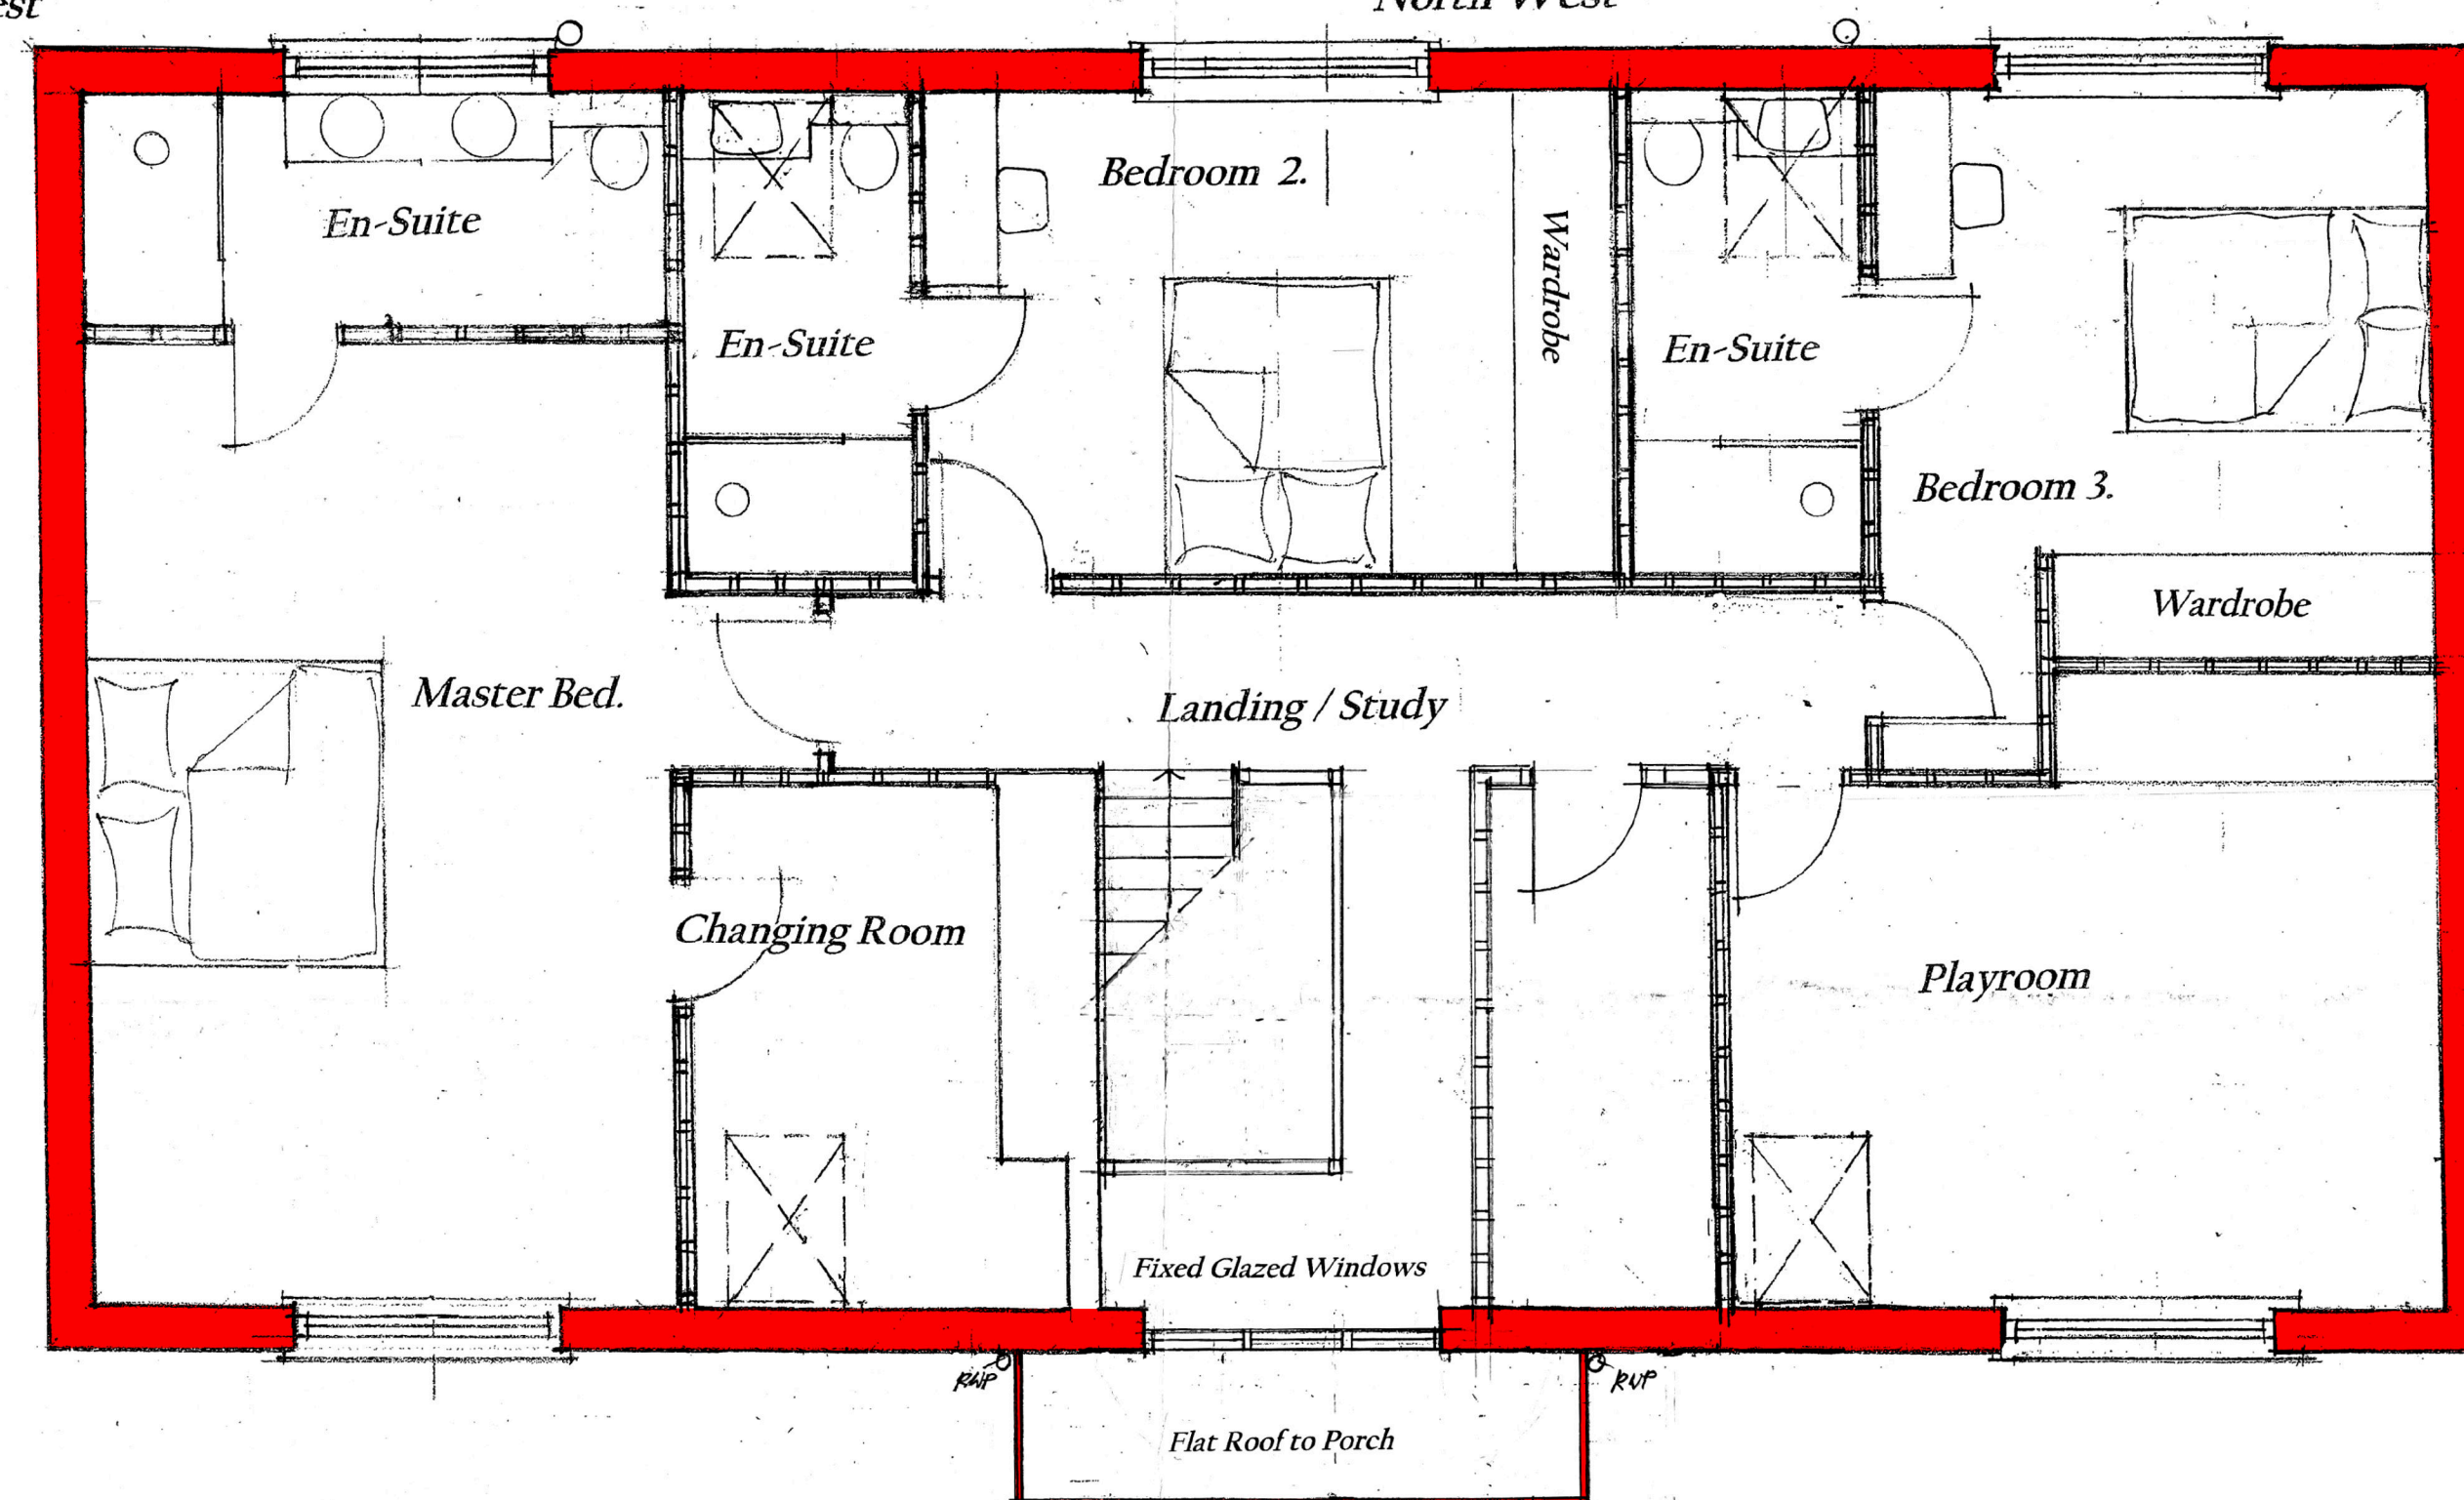


Proposed First Floor Plan 1:50

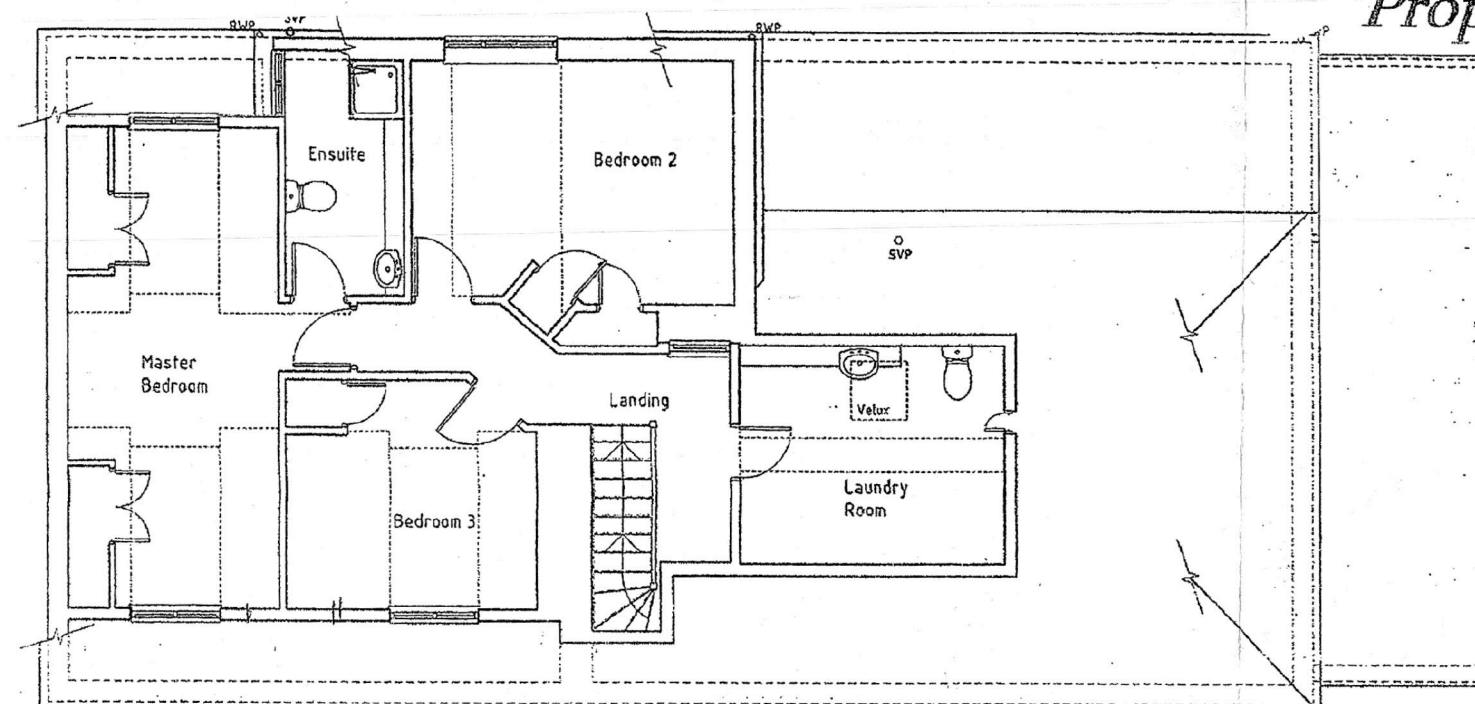

Existing First Floor Plan 1:100

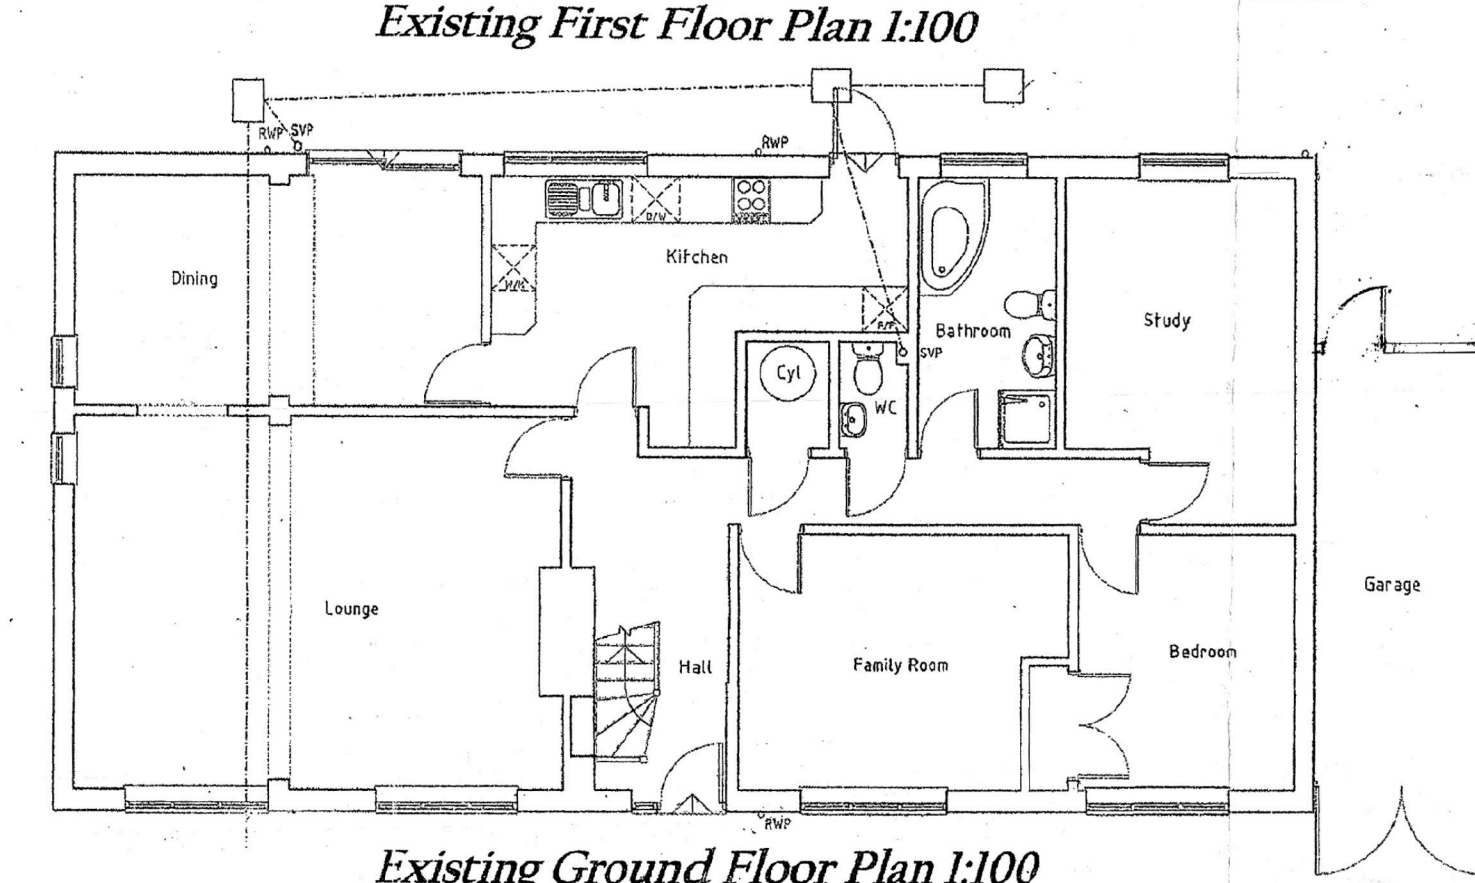

Existing Ground Floor Plan 1:100

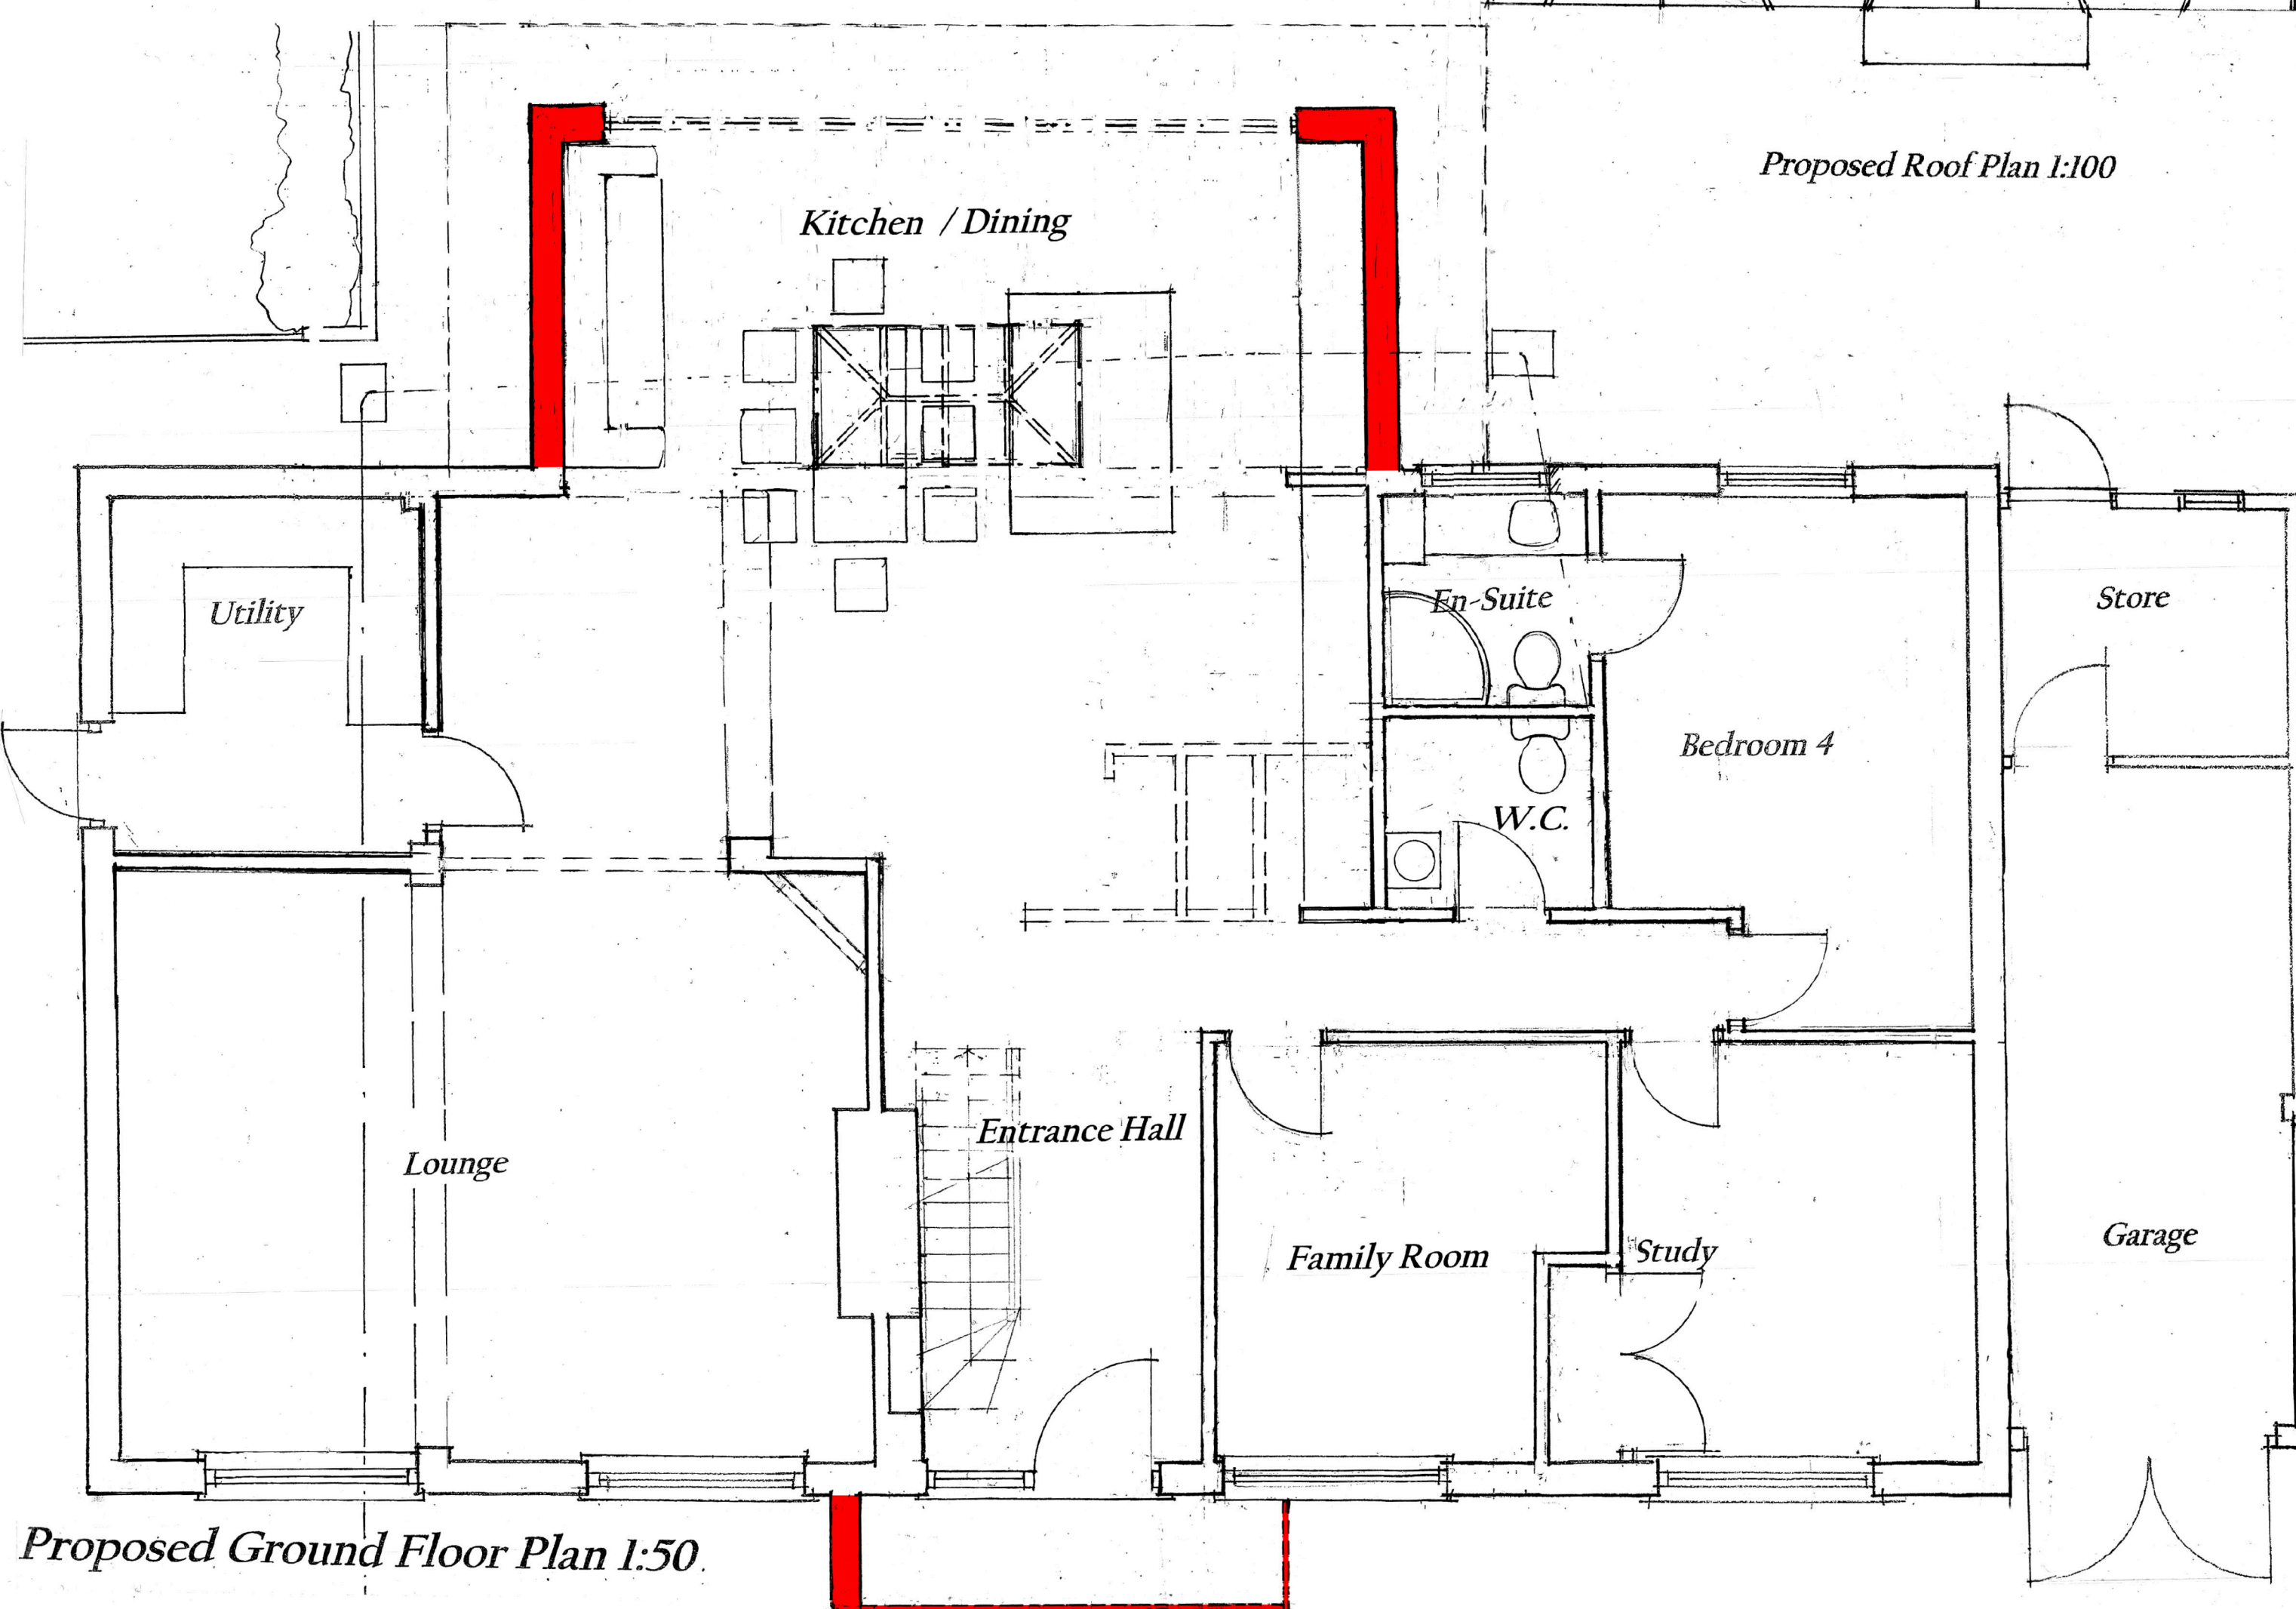

Proposed Ground Floor Plan 1:50

Mr. & Mrs. C. Reimers,
Fairlea,
Garde Road,
Sonning,
Reading,
RG4 6XJ
Client
Proposed Internal Alterations
& Roof Extension & Rebuilt First Floor
Project
May 2022
Date:
D.P.Bates 0118 969 7376
Drawn:
Proposals
Dwg Title:
1:00 & 1: 50
Scales:
RGR/24/1A
Dwg No.