



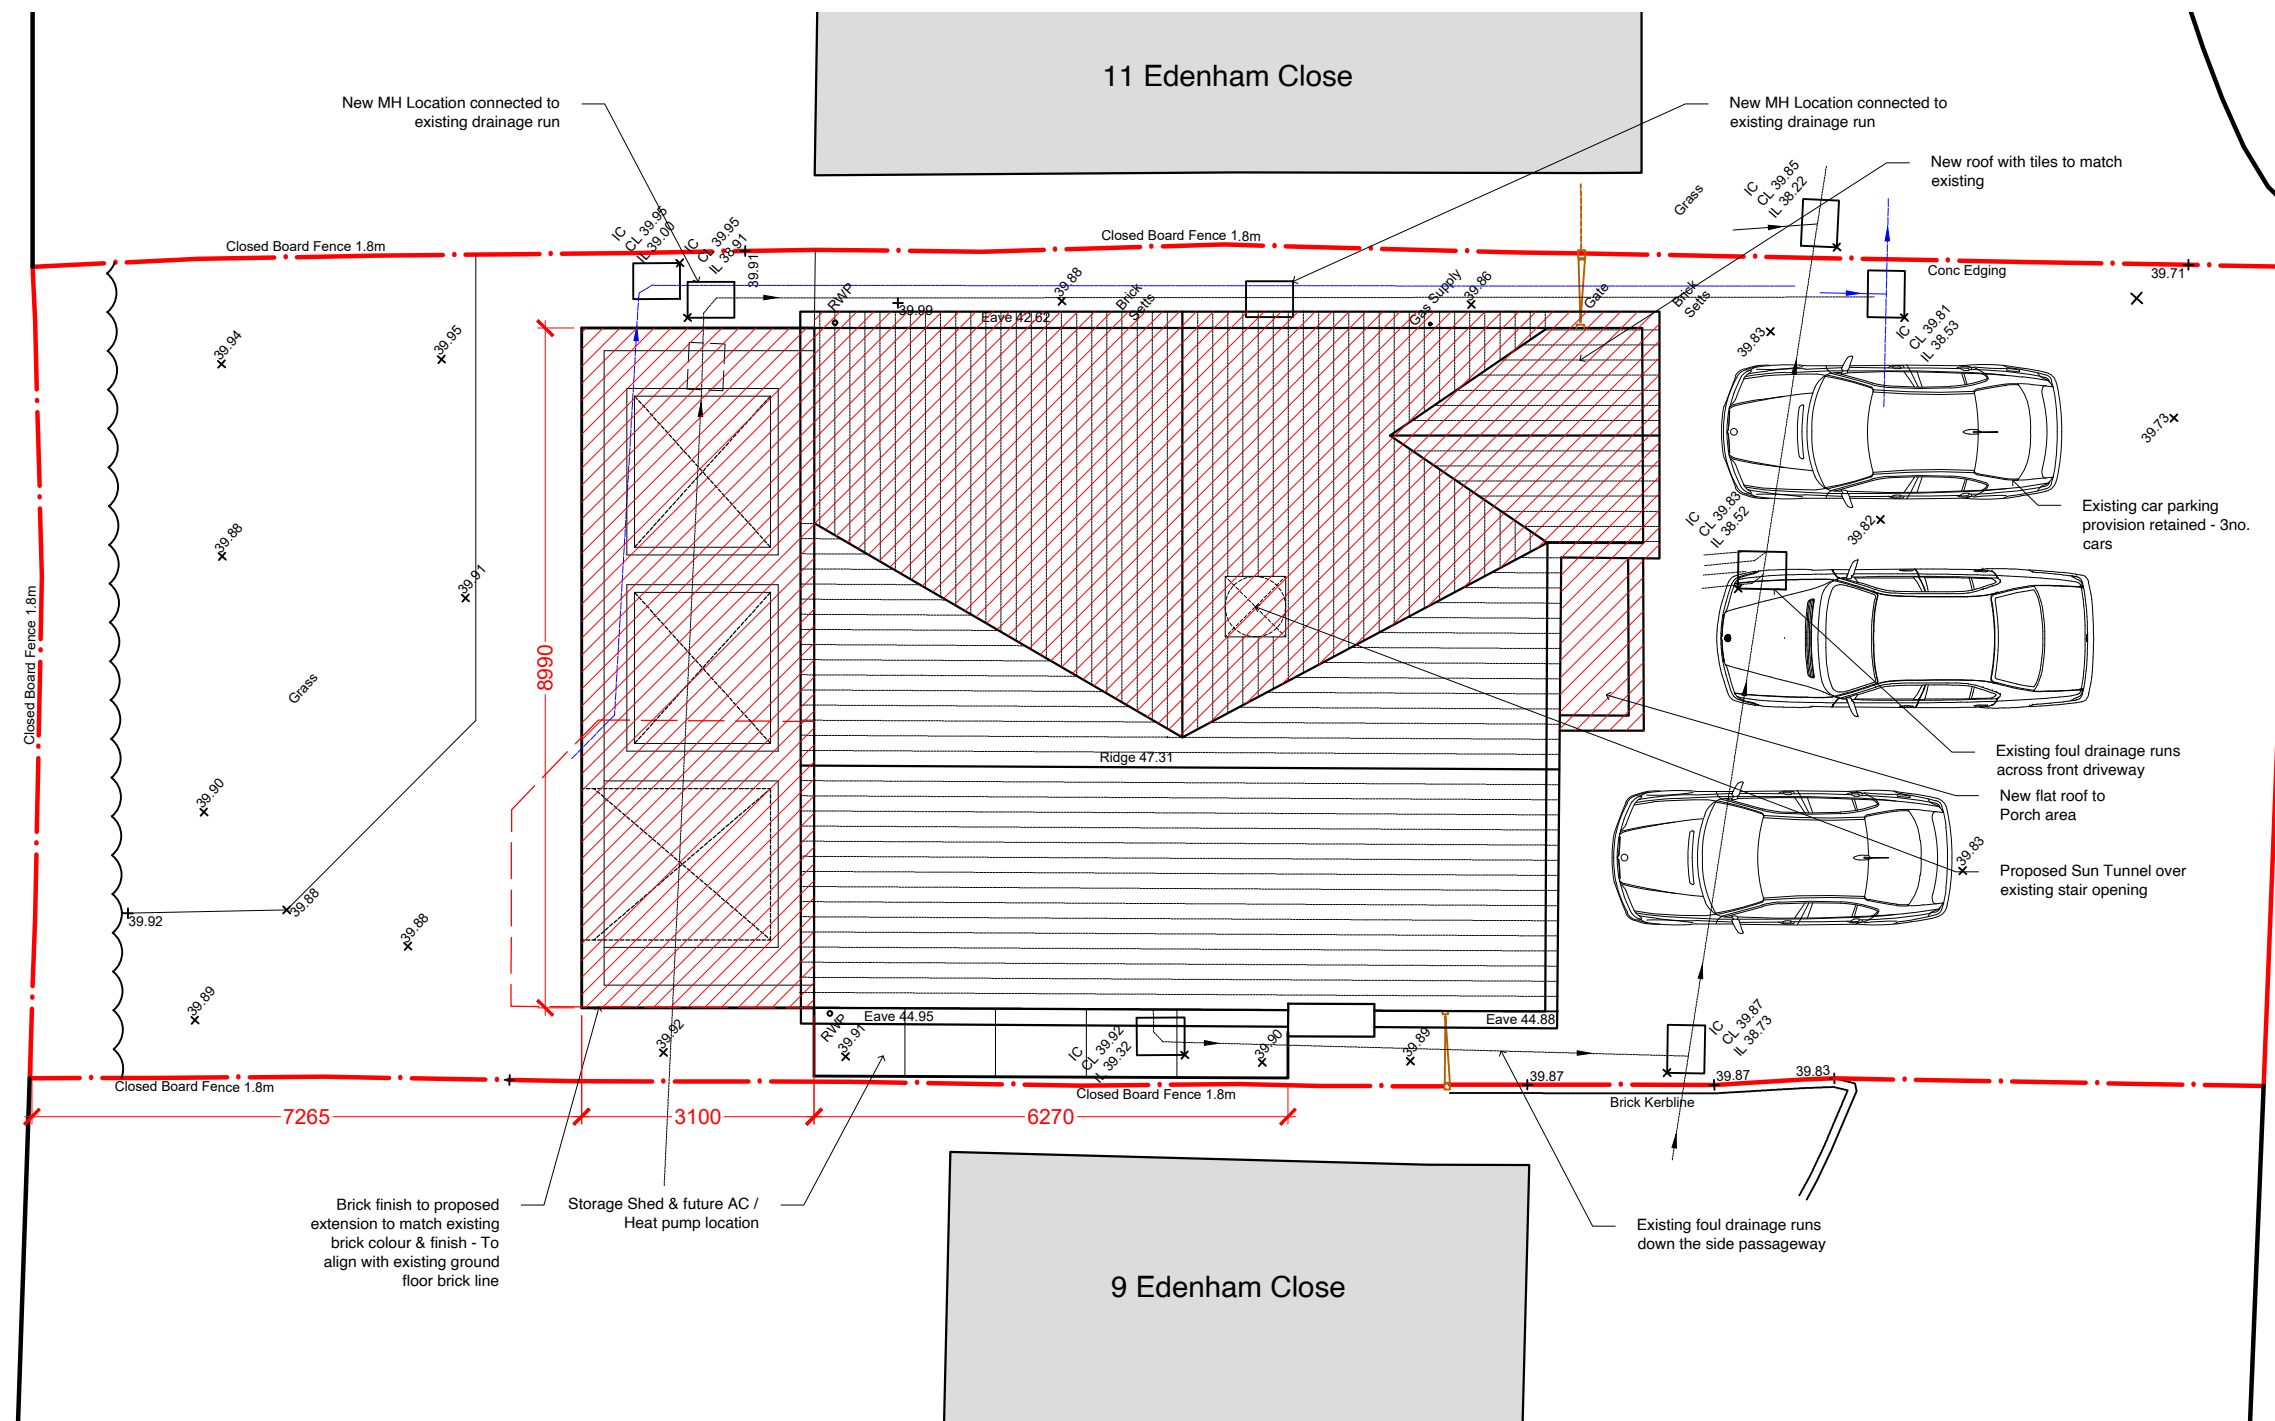


PROPOSED SITE PLAN

SCALE 1:100 @ A3

 

— • — Site Application Boundary

 

Proposed Extension

project north

notes

1. Drawings are based on survey data and may not accurately represent what is physically present.
2. Do not scale from this drawing. All dimensions to be site verified by the contractor before proceeding.
3. All dimensions are in millimetres unless noted otherwise.
4. NWG Architecture Ltd shall be notified in writing of any discrepancies.

key plan
not to scale



revisions

REV	DATE	DRAWN BY	APPR. BY	NOTES
PL01	28.08.24	NWG	NWG	PLANNING APPLICATION
PL02	02.09.24	NWG	NWG	REVISED SCALE

client:

KAROLINA & ALI
KOC

project:

**10 EDENHAM CLOSE
READING**

status:

PL02

title:

PROPOSED SITE PLAN

drawn by: **NWG**

approved by: **NWG**

date: 02.09.24

job no: 2024-111

drawing no: