

NOTES

© SpaceOffice - THIS DRAWING AND DESIGN REMAINS THE COPYRIGHT AND INTELLECTUAL PROPERTY OF OF SPACE OFFICE LIMITED (SpaceOffice) AND SHALL NOT BE COPIED IN ANY FORMAT WITHOUT APPROVAL.




THIS DRAWING IS TO BE READ IN CONJUNCTION WITH ALL OTHER DRAWINGS AND DOCUMENTS PROVIDED. THE CONTRACTOR MUST CHECK ALL DIMENSIONS ON SITE BEFORE PLACING ORDERS FOR MATERIALS OR SHOP FABRICATIONS OR COMMENCING WORKS ON SITE. ANY DISCREPANCIES SHOULD BE NOTIFIED BEFORE PROCEEDING.

THIS DRAWING MUST BE PRINTED IN COLOUR FOR FULL CLARITY.



LOCATION PLAN

SCALE 1 : 1250

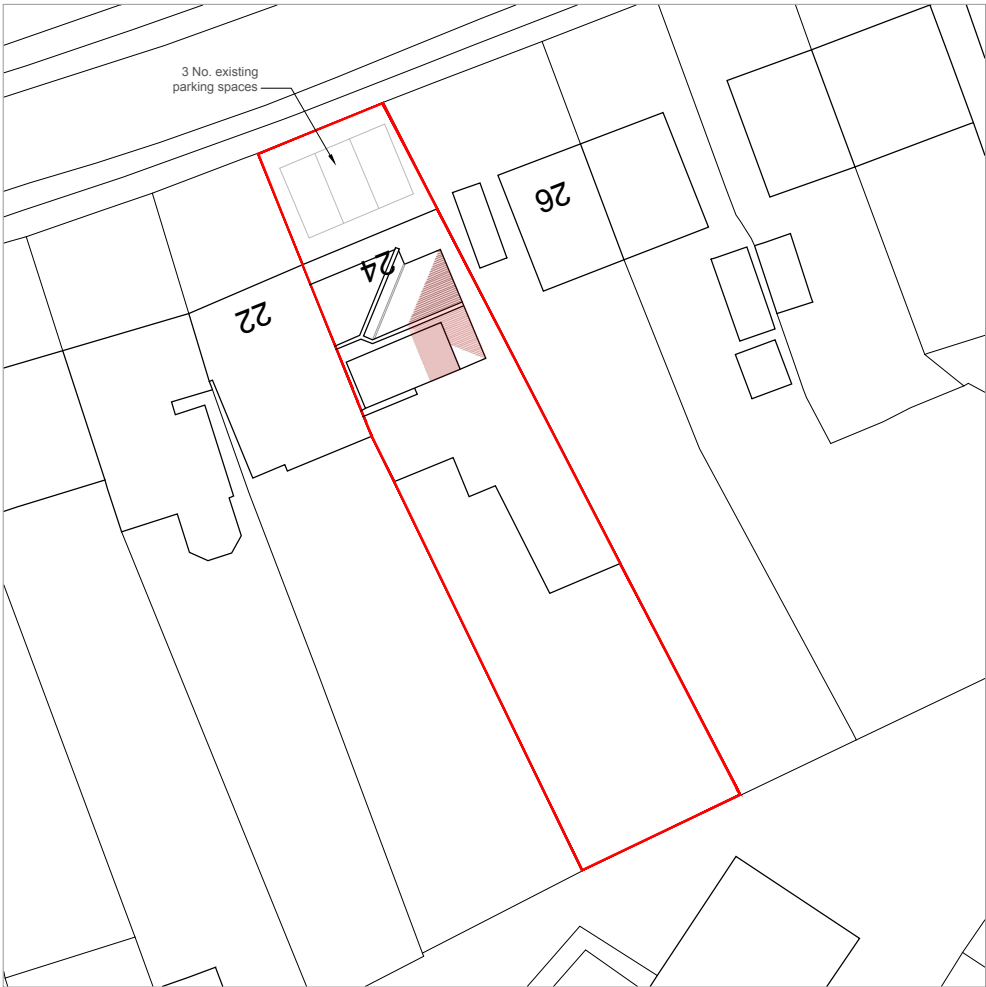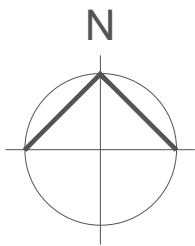 

BLOCK PLAN

SCALE 1 : 500



Rev A 17.02.26 Roof Plan (development shaded red) added to Block Plan.
Scale bar added to Location Plan.



email: mail@spaceoffice.com mobile: 07974 707832

Client:
MR KHALIL IQBAL

Project:
HIP TO GABLE AND REAR DORMER EXTENSION

Location:
24 DELAMERE ROAD
EARLEY, READING RG6 1AP

Drawing Title:
LOCATION PLAN & BLOCK PLAN

Date: FEB 2026	Sheet Size: A3	Drawn: MC
-------------------	-------------------	--------------

Drawing No: P2603-01	Revision: A
--------------------------------	-----------------------