
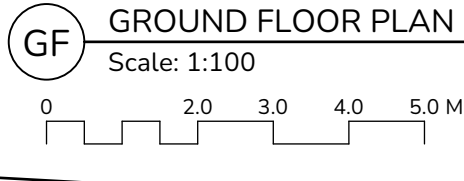


NOTES:

All Drawings and Written Material are the sole property of designer and may not be duplicated, published, disclosed or used without expressed written consent.

For construction purposes do not scale from this drawing. All critical dimensions to be checked on site by the contractor and any discrepancies alerted to the designer. Drawings not for construction unless marked as such.

© Copyright of this drawing remains with the designer

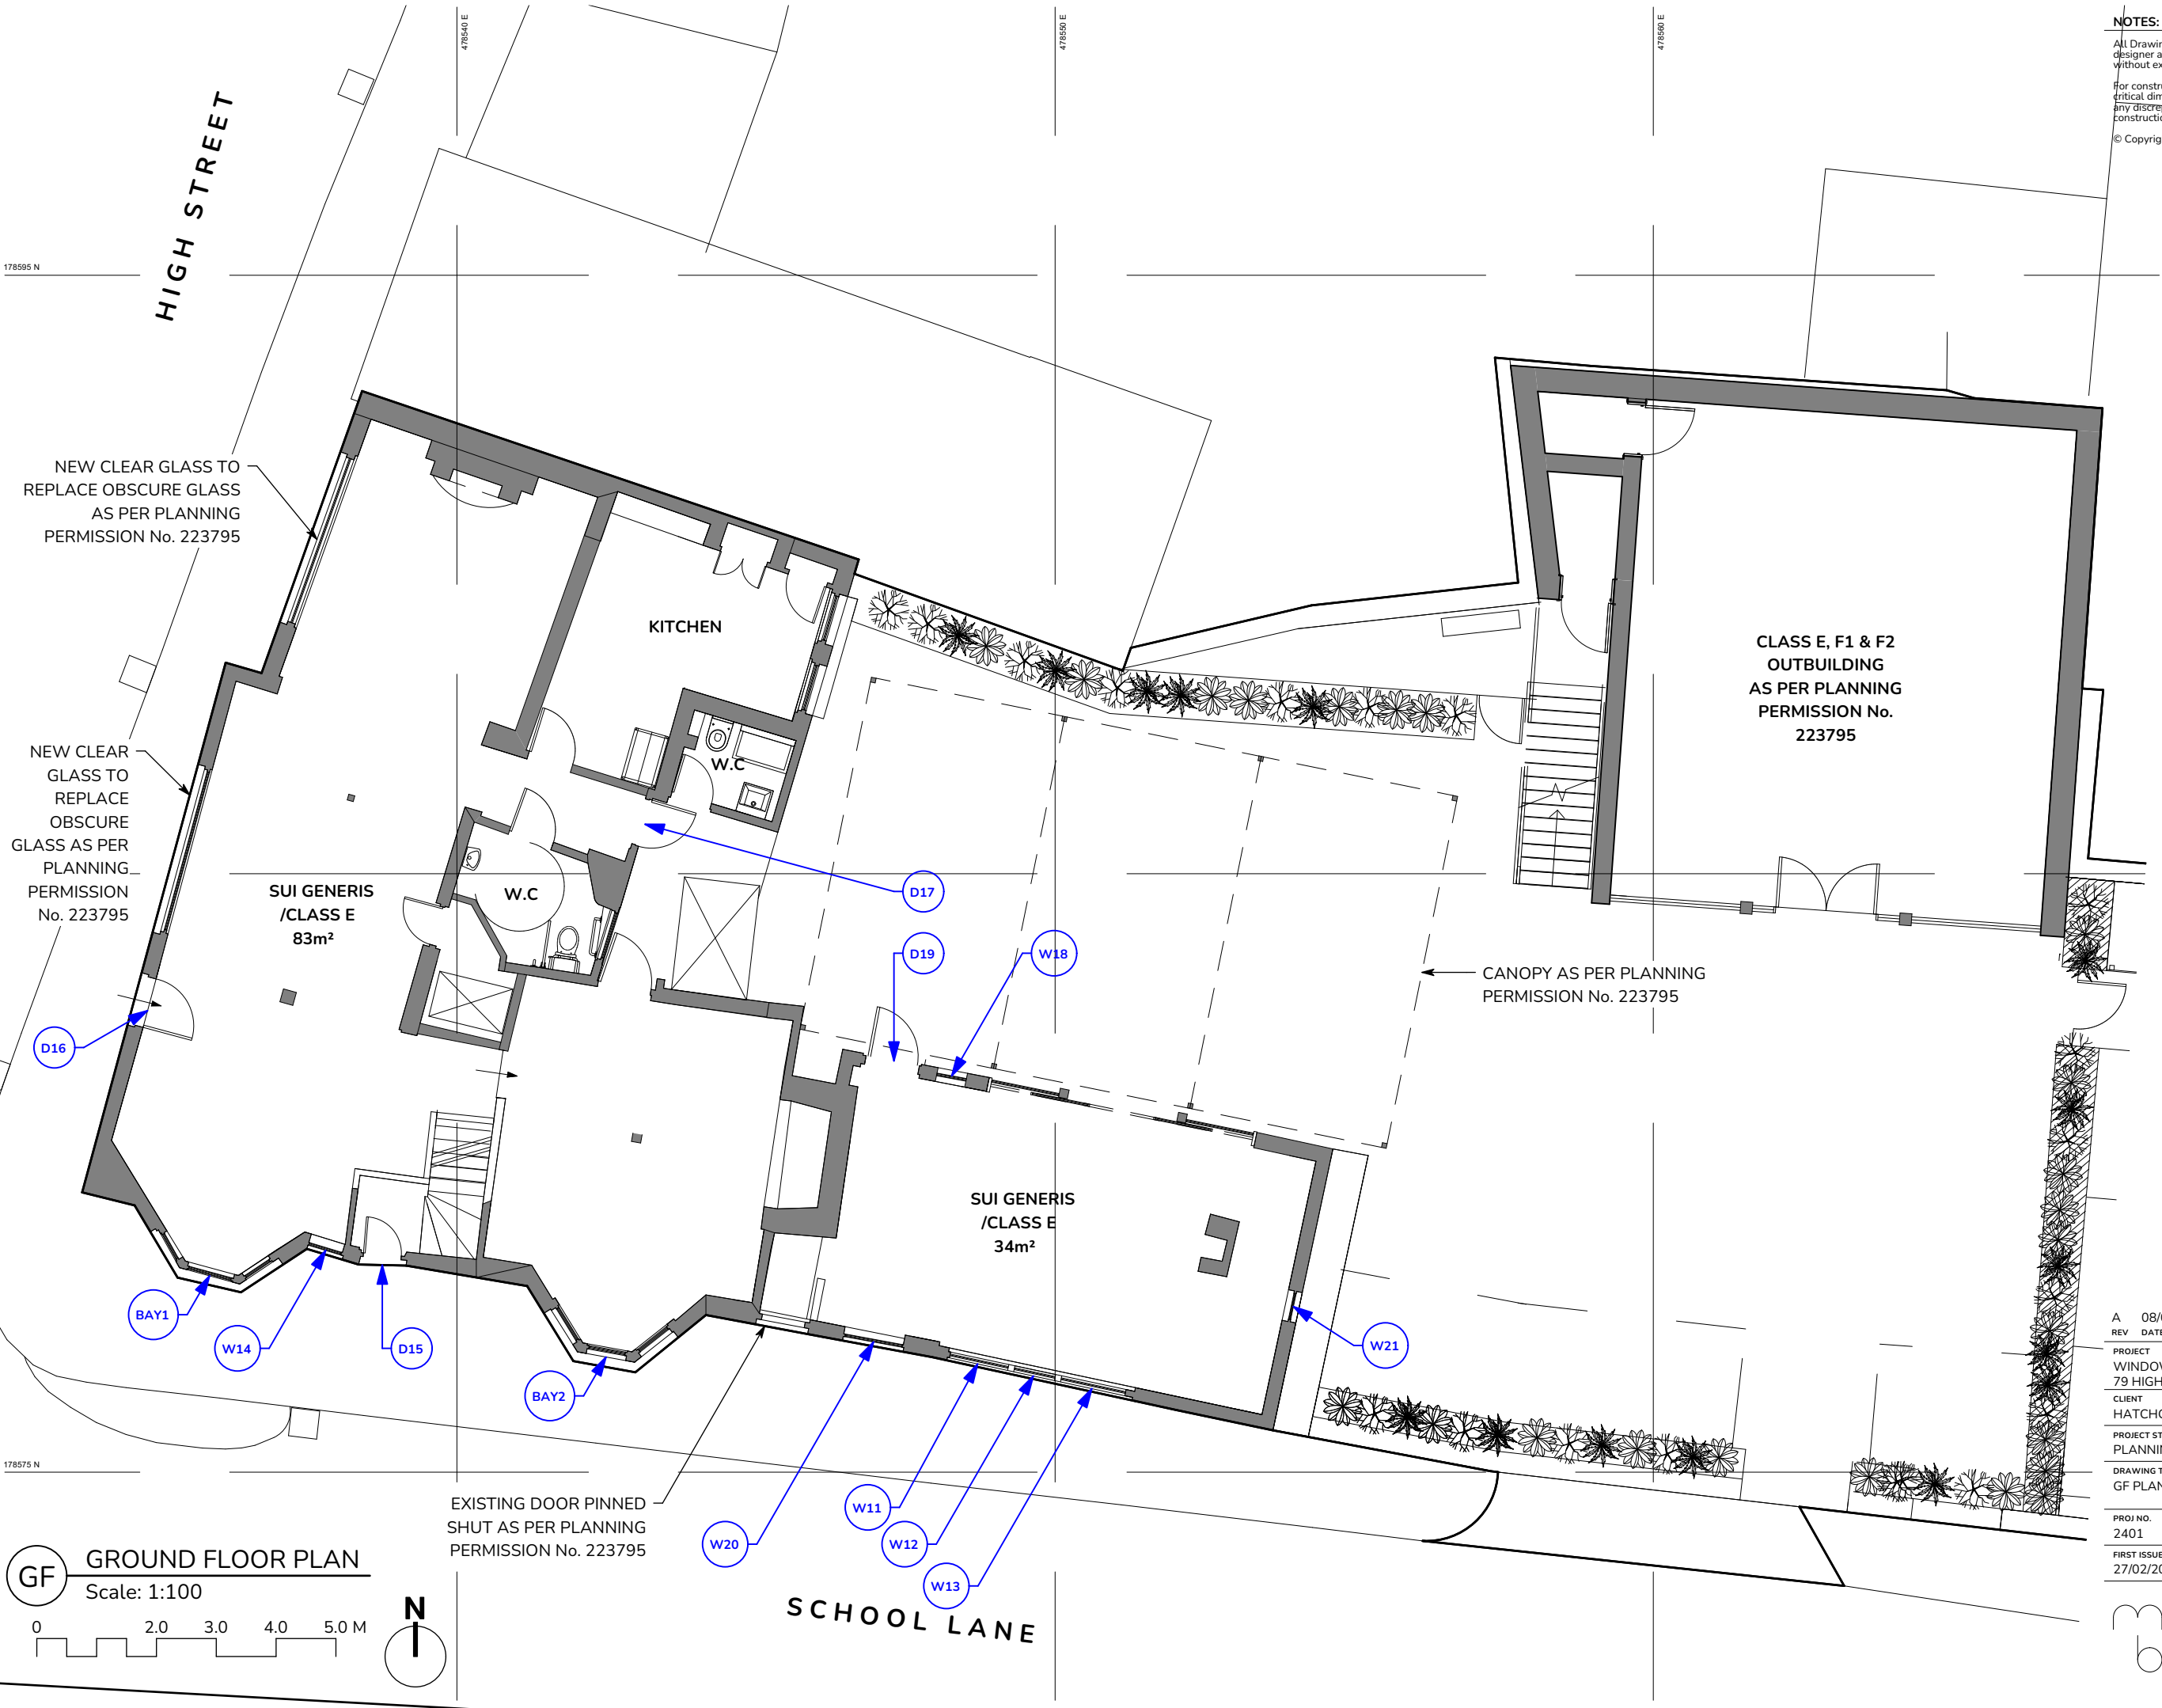


A		08/03/2024		PLANNING APPLICATION ISSUE	
REV		DATE		COMMENT	
PROJECT					
WINDOW & DOOR PLANNING APPLICATION					
79 HIGH STREET, WARGRAVE					
CLIENT					
HATCHGATE HOLDINGS LIMITED					
PROJECT STAGE/ISSUE					
PLANNING					
DRAWING TITLE					
GF PLAN					
PROJ NO.		DWG NO.		REV	DRAWN BY
2401		P-01		A	GB
FIRST ISSUED		SCALE @ A3		CHECKED	
27/02/2024		1:100		GB	

NOTES:

All Drawings and Written Material are the sole property of designer and may not be duplicated, published, disclosed or used without expressed written consent.

For construction purposes do not scale from this drawing. All critical dimensions to be checked on site by the contractor and any discrepancies alerted to the designer. Drawings not for construction unless marked as such.

© Copyright of this drawing remains with the designer

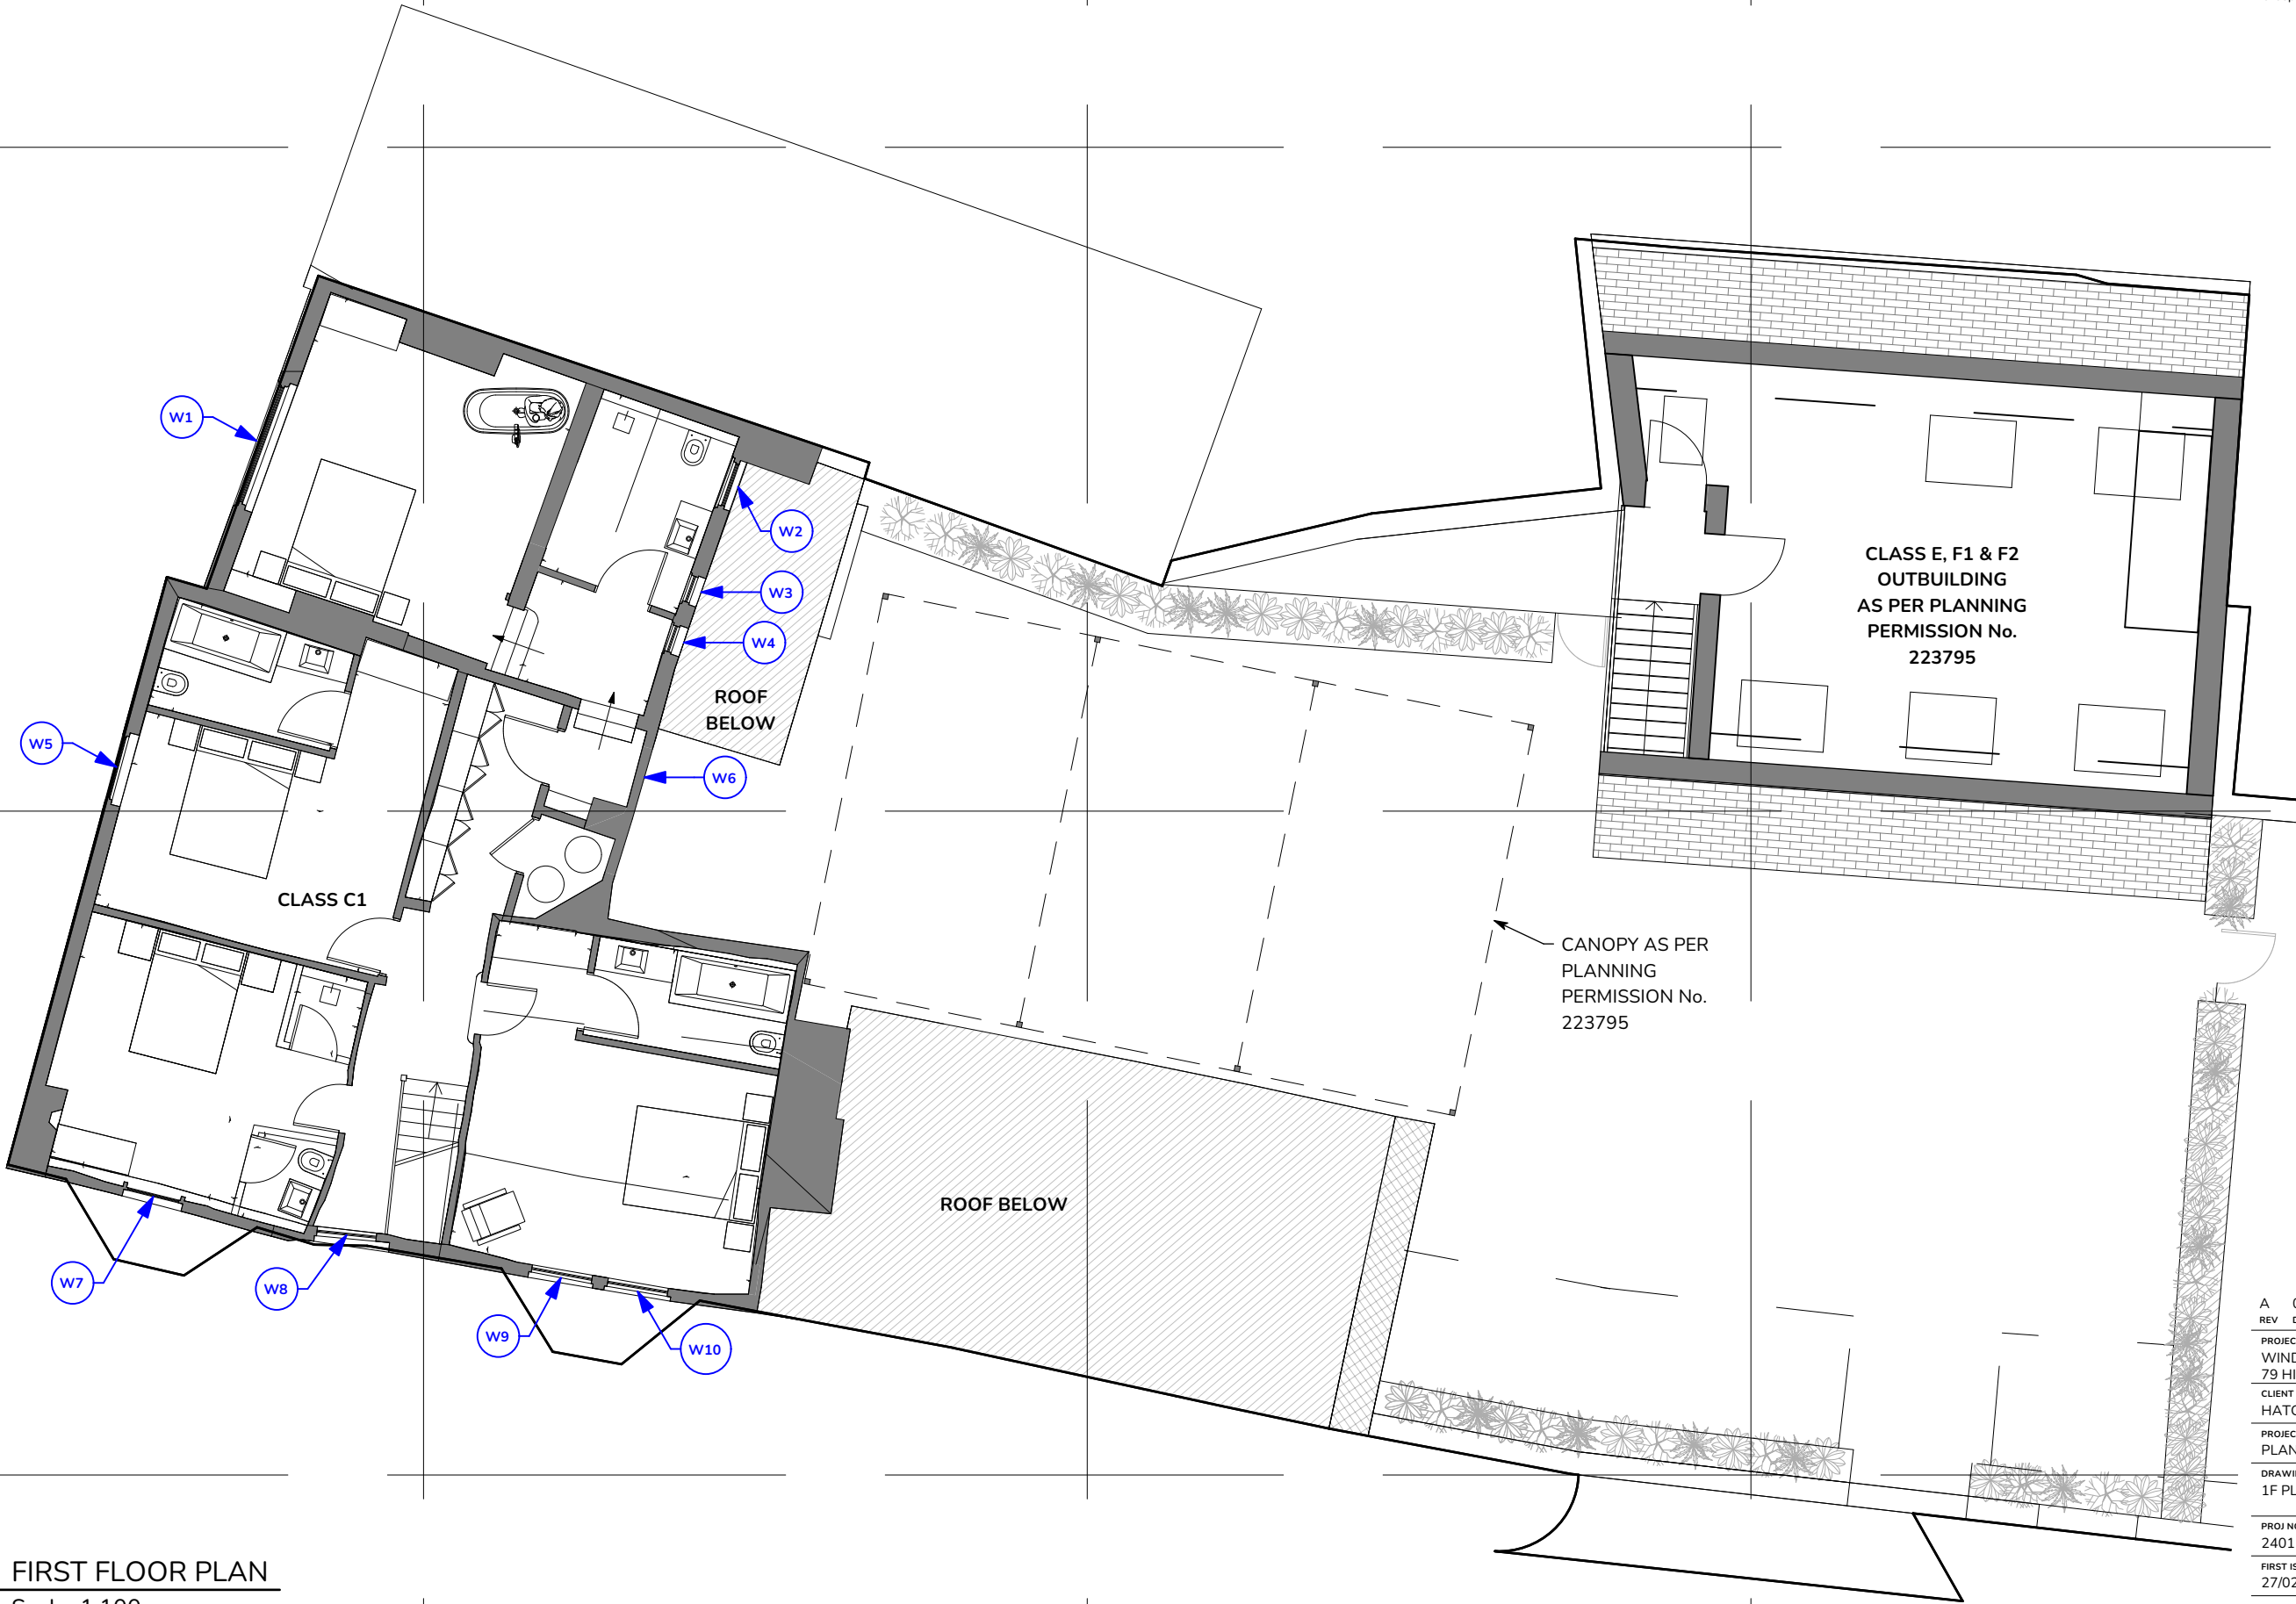

1F

FIRST FLOOR PLAN

Scale: 1:100

0

2.0


3.0

4.0

5.0 M


N

A		08/03/2024		PLANNING APPLICATION ISSUE	
REV		DATE		COMMENT	
PROJECT					
WINDOW & DOOR PLANNING APPLICATION					
79 HIGH STREET, WARGRAVE					
CLIENT					
HATCHGATE HOLDINGS LIMITED					
PROJECT STAGE/ISSUE					
PLANNING					
DRAWING TITLE					
1F PLAN					
PROJ NO.		DWG NO.		REV	DRAWN BY
2401		P-02		A	GB
FIRST ISSUED		SCALE @ A3		CHECKED	
27/02/2024		1:100		GB	

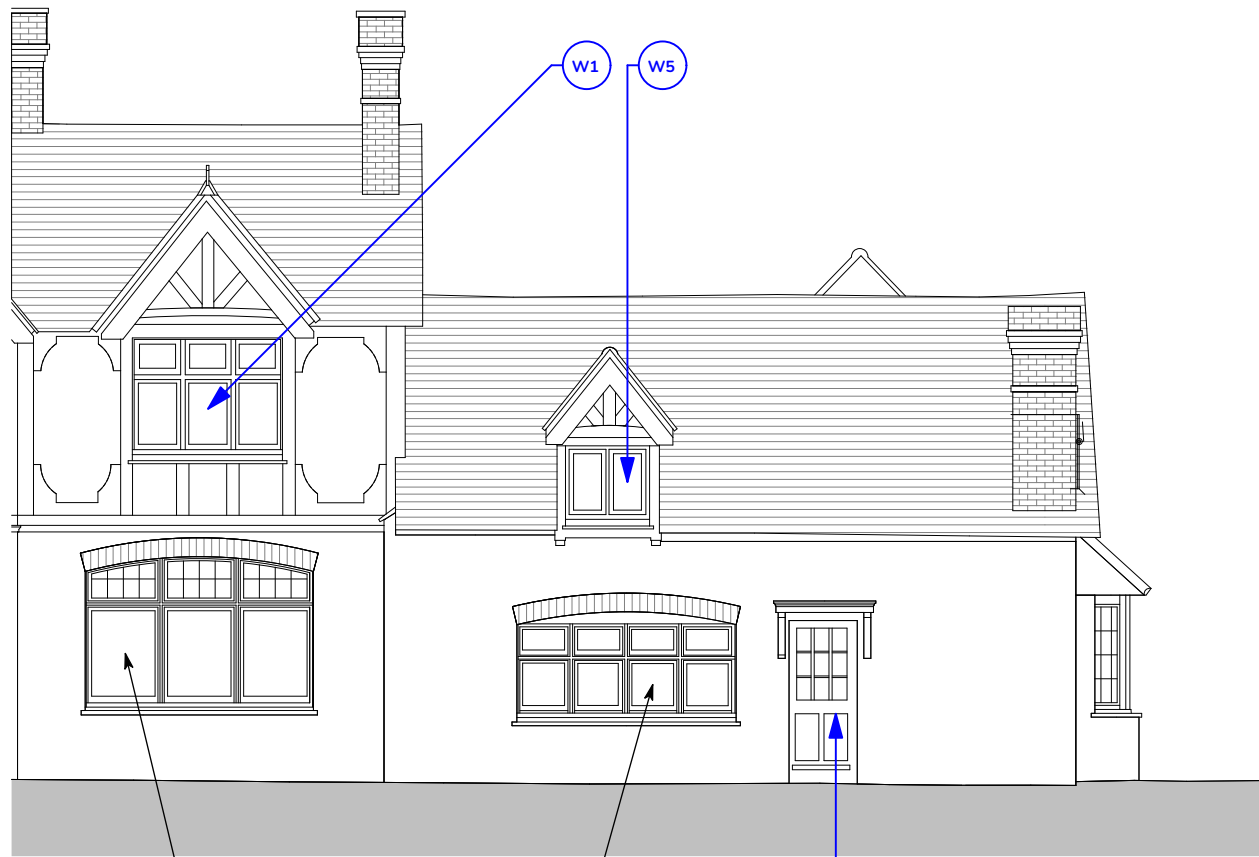


NEW CLEAR GLASS TO REPLACE
OBSCURE GLASS AS PER PLANNING
PERMISSION No. 223795

1 SOUTH ELEVATION - SCHOOL LANE
Scale: 1:100

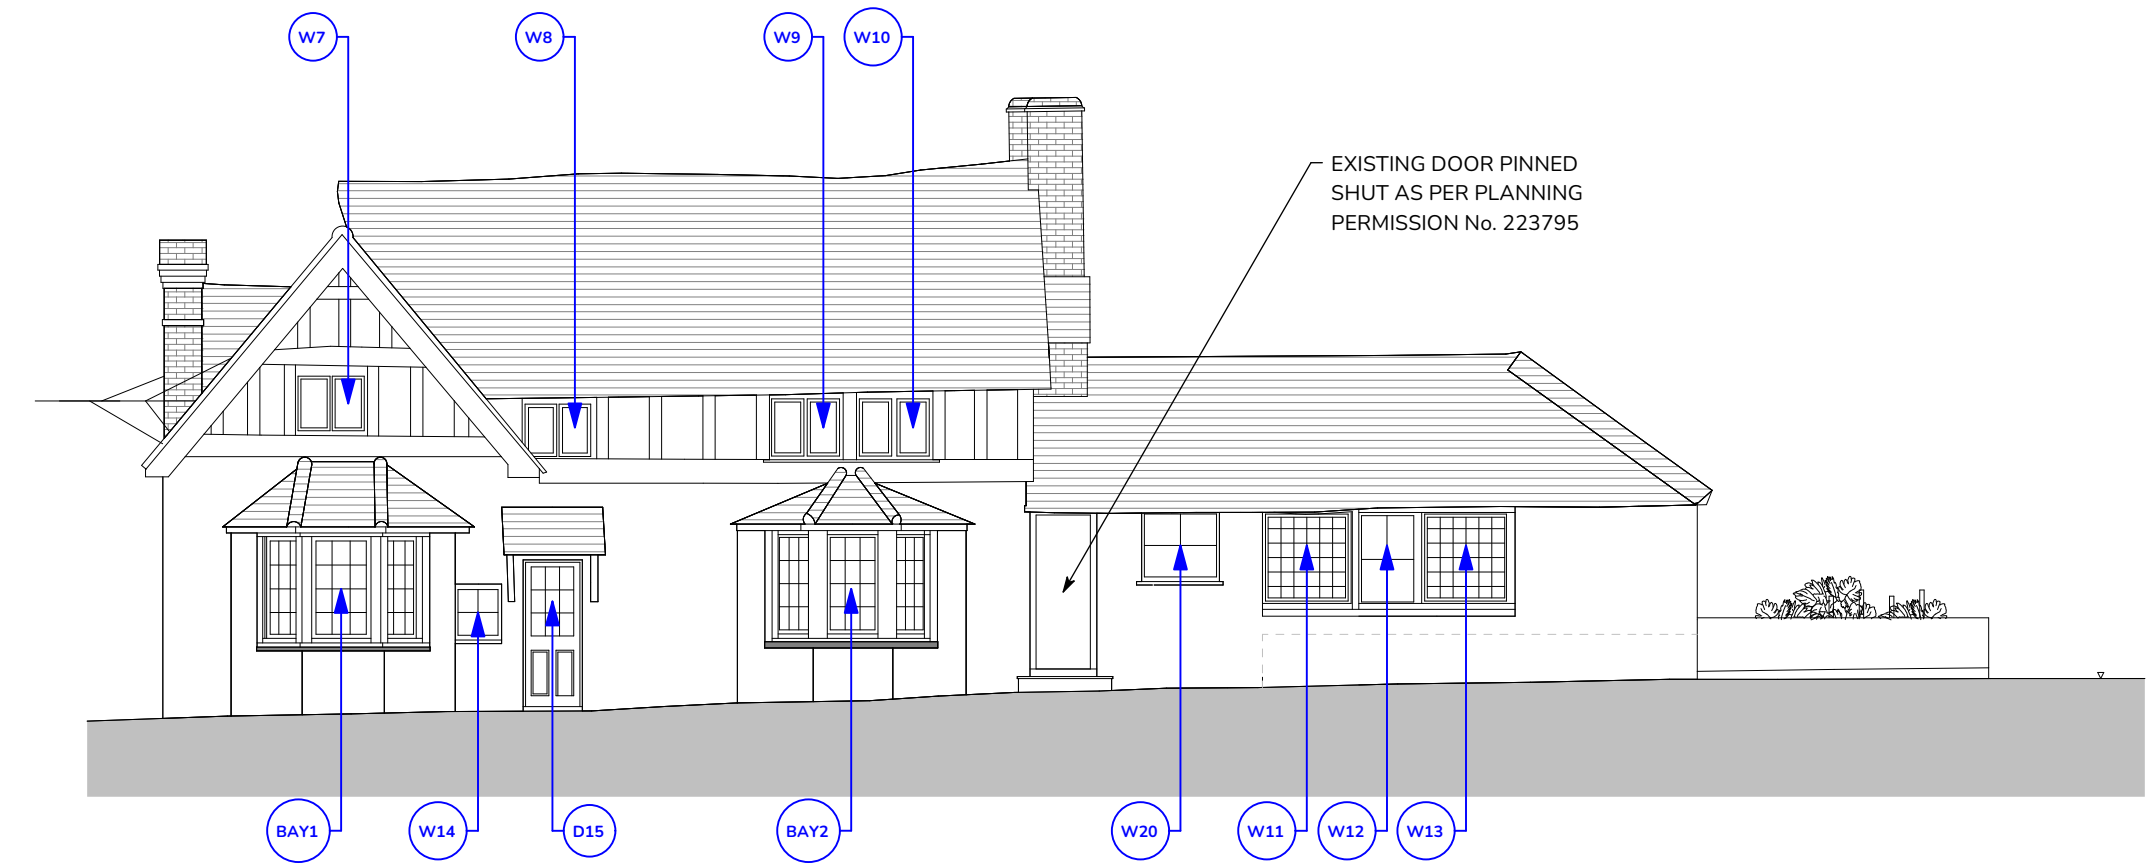


2 SOUTH ELEVATION - SCHOOL LANE
Scale: 1:100

 


NOTES:
All Drawings and Written Material are the sole property of designer and may not be duplicated, published, disclosed or used without expressed written consent.
For construction purposes do not scale from this drawing. All critical dimensions to be checked on site by the contractor and any discrepancies alerted to the designer. Drawings not for construction unless marked as such.
© Copyright of this drawing remains with the designer



A		08/03/2024		PLANNING APPLICATION ISSUE	
REV	DATE	COMMENT			
PROJECT					
WINDOW & DOOR PLANNING APPLICATION					
79 HIGH STREET, WARGRAVE					
CLIENT					
HATCHGATE HOLDINGS LIMITED					
PROJECT STAGE/ISSUE					
PLANNING					
DRAWING TITLE					
ELEVATIONS					
PROJ NO.		DWG NO.		REV	DRAWN BY
2401		P-03		A	GB
FIRST ISSUED		SCALE @ A3			CHECKED
27/02/2024		1:100			GB

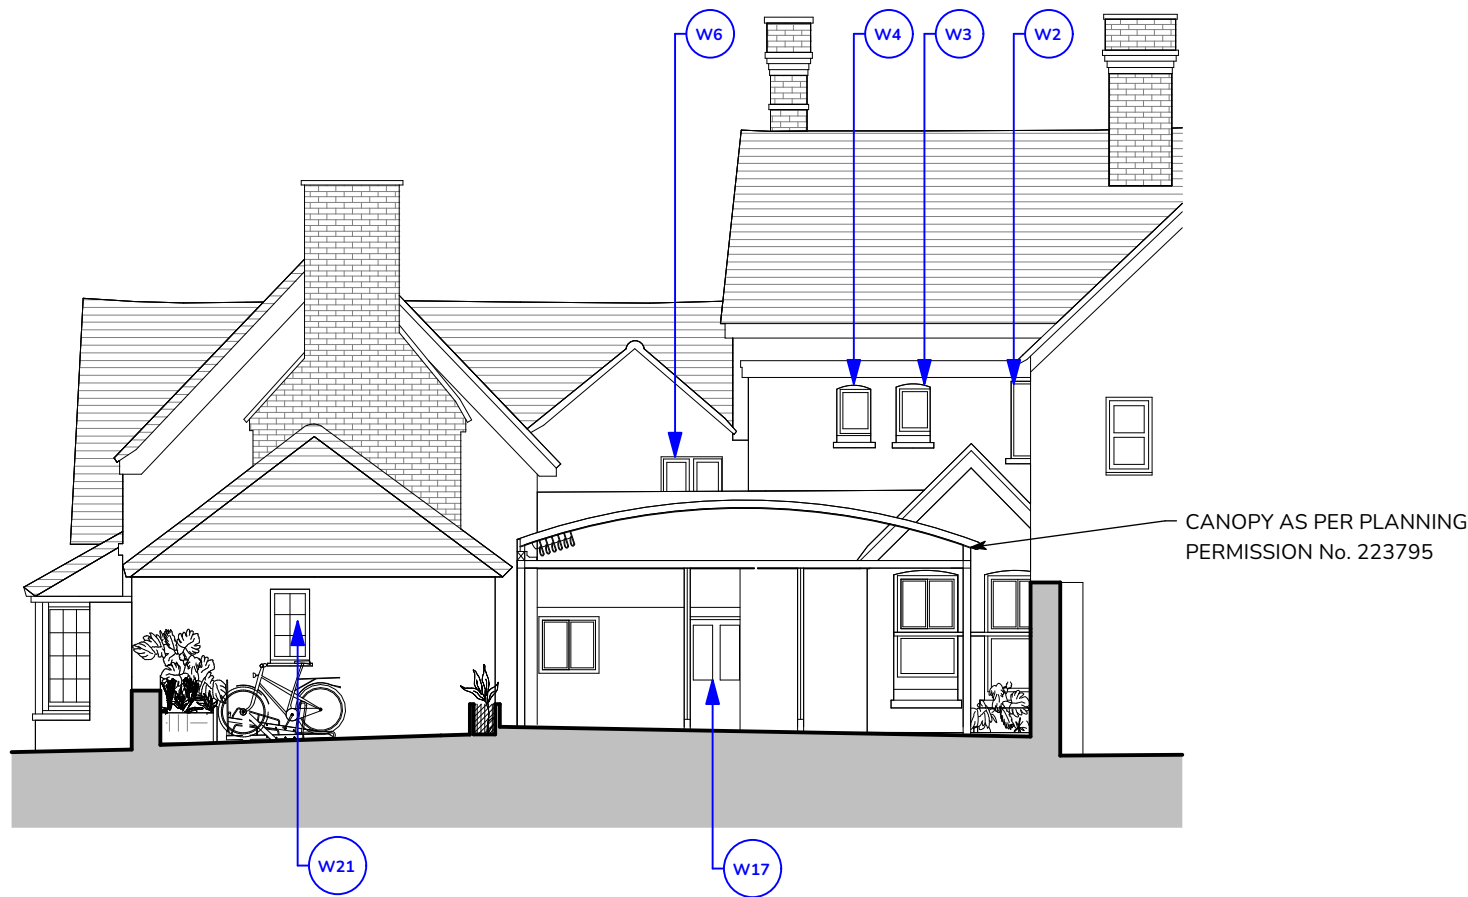

3 EAST ELEVATION
Scale: 1:100

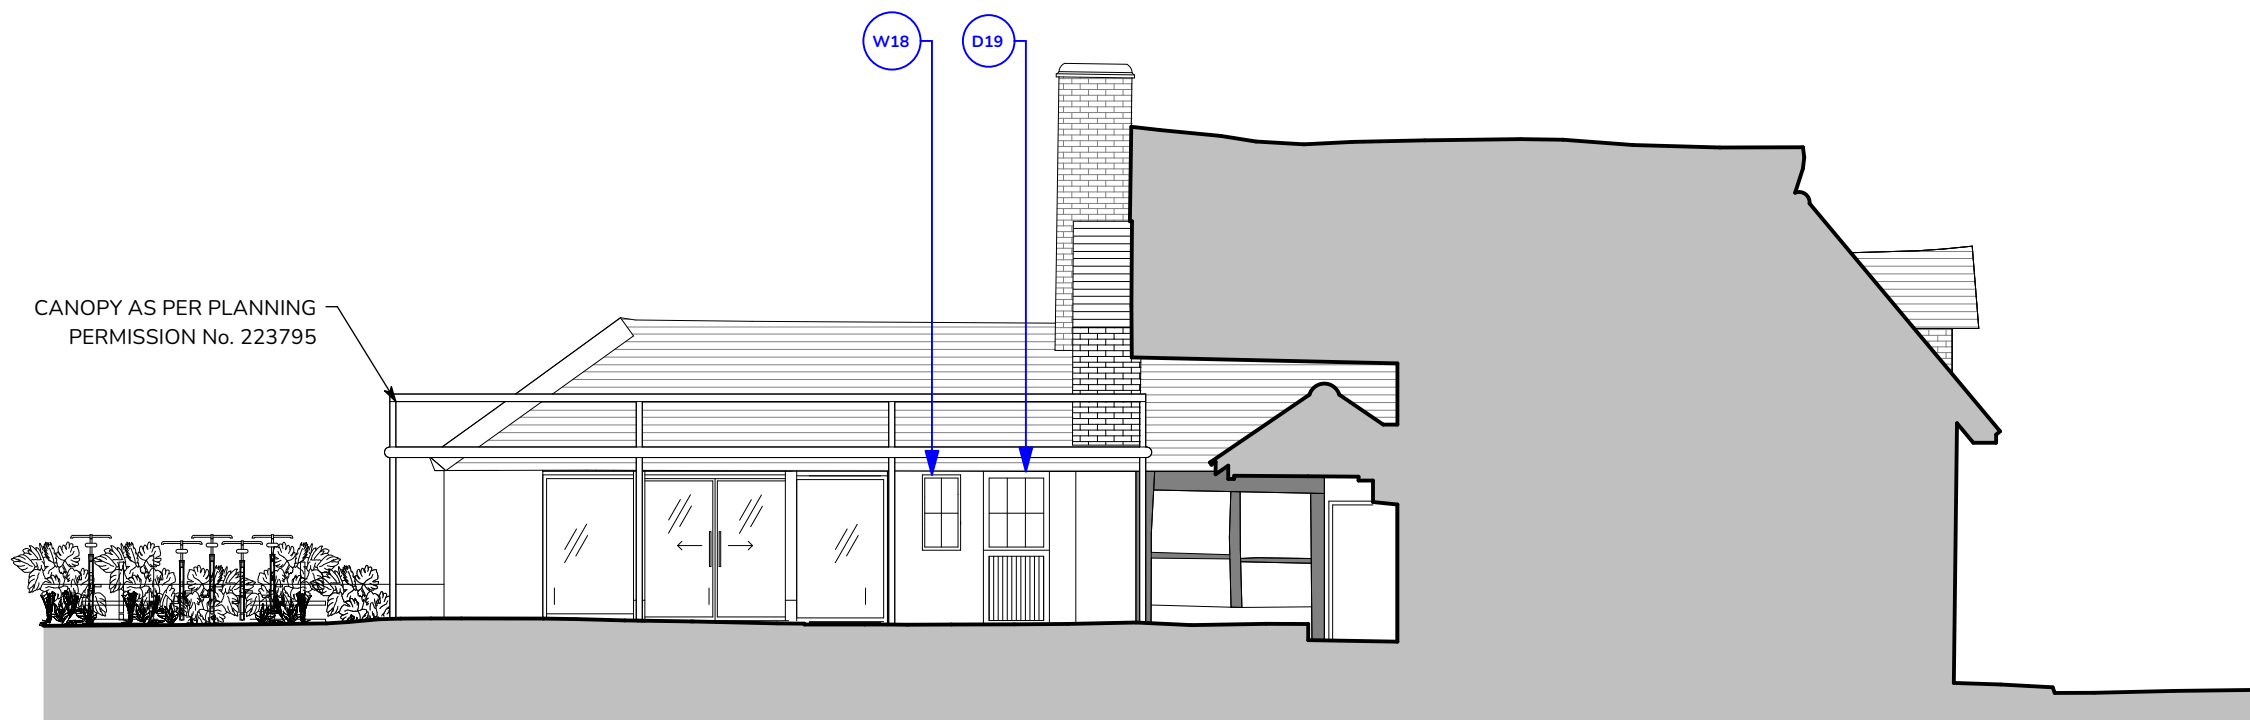


4 NORTH ELEVATION
Scale: 1:100

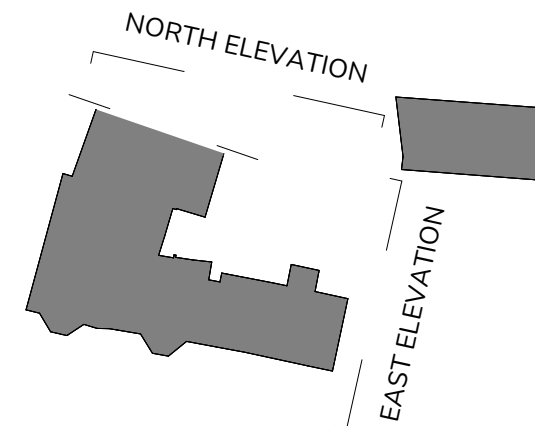 


NOTES:
All Drawings and Written Material are the sole property of designer and may not be duplicated, published, disclosed or used without expressed written consent.
For construction purposes do not scale from this drawing. All critical dimensions to be checked on site by the contractor and any discrepancies alerted to the designer. Drawings not for construction unless marked as such.
© Copyright of this drawing remains with the designer


A 08/03/2024 PLANNING APPLICATION ISSUE			
REV	DATE	COMMENT	
PROJECT			
WINDOW & DOOR PLANNING APPLICATION			
79 HIGH STREET, WARGRAVE			
CLIENT			
HATCHGATE HOLDINGS LIMITED			
PROJECT STAGE/ISSUE			
PLANNING			
DRAWING TITLE			
ELEVATIONS			
PROJ NO.	DWG NO.	REV	DRAWN BY
2401	P-04	A	GB
FIRST ISSUED	SCALE @ A3	CHECKED	
27/02/2024	1:100	GB	

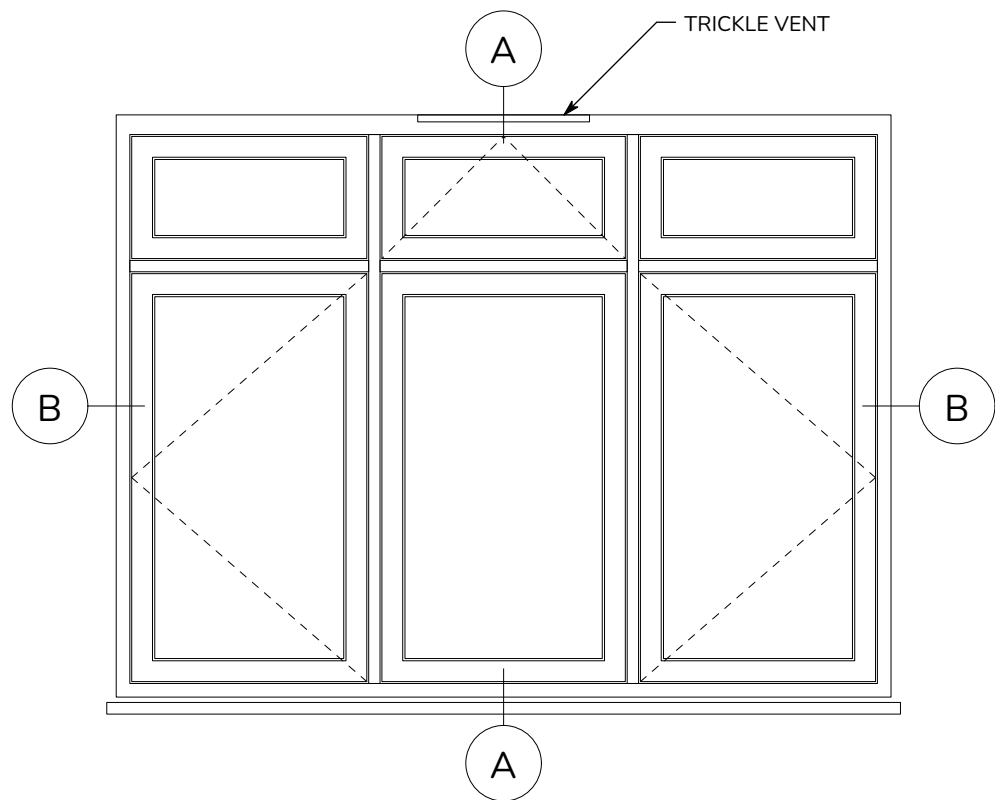




W1 WINDOW ELEVATION
Scale: 1:20

 

**DOUBLE GLAZED UPVC CASEMENT WINDOWS
WITH WOODGRAIN EFFECT FINISH & FACTORY
APPLIED SPRAY PAINT COLOUR**

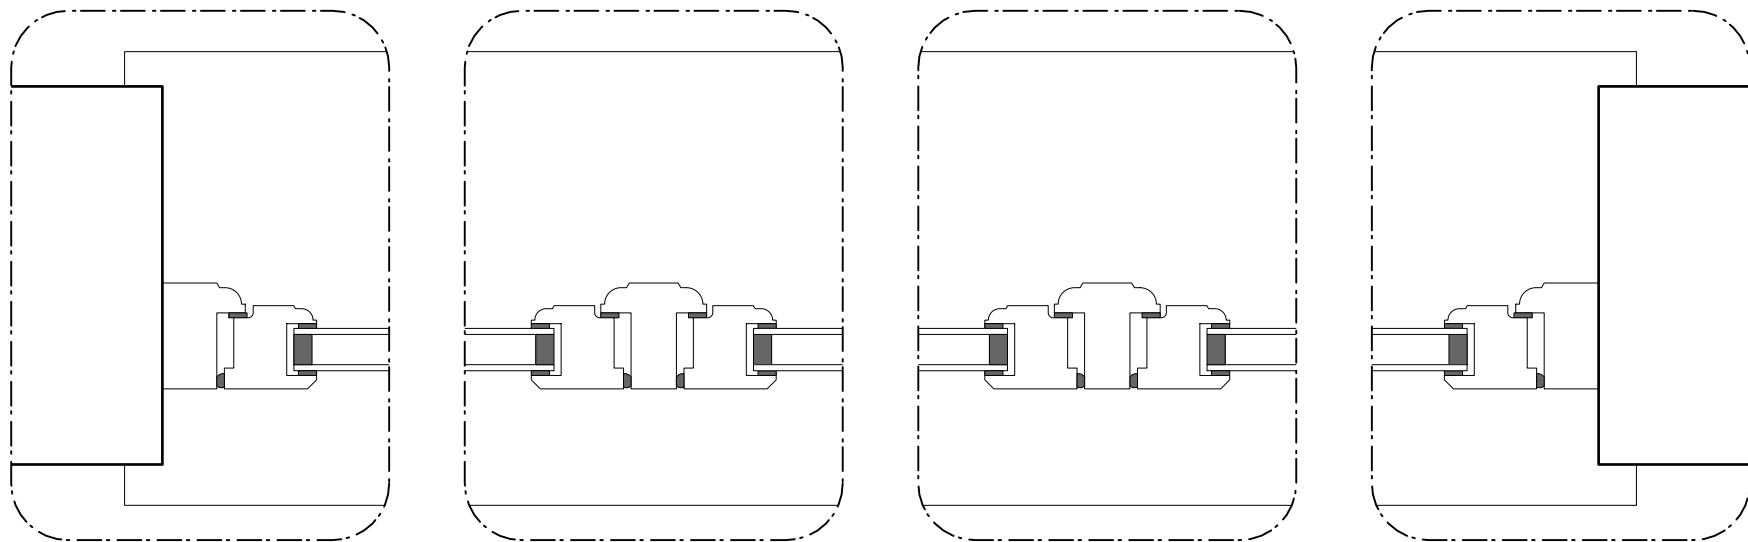

B HORIZONTAL SECTION
Scale: 1:5

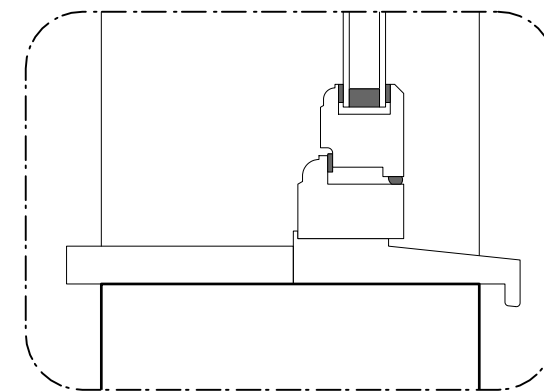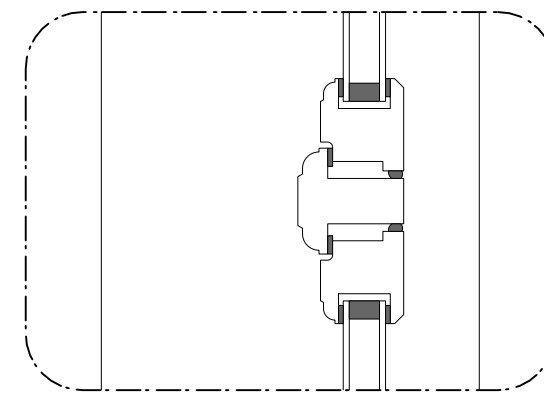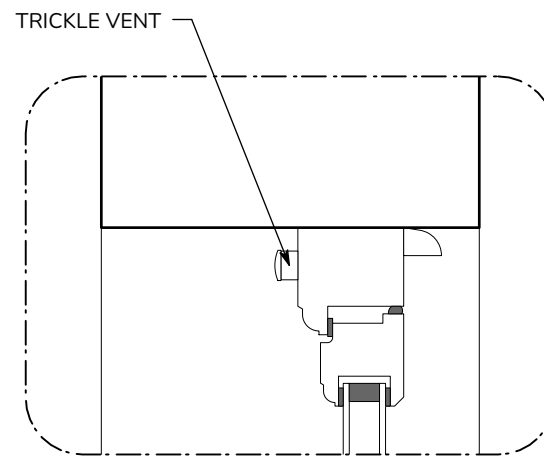


A VERTICAL SECTION
Scale: 1:5

NOTES:

All Drawings and Written Material are the sole property of designer and may not be duplicated, published, disclosed or used without expressed written consent.

For construction purposes do not scale from this drawing. All critical dimensions to be checked on site by the contractor and any discrepancies alerted to the designer. Drawings not for construction unless marked as such.

© Copyright of this drawing remains with the designer

 

WINDOW FRAME COLOUR
FARROW & BALL
CARD ROOM GREEN 79


A	08/03/2024	PLANNING APPLICATION ISSUE
REV	DATE	COMMENT
PROJECT WINDOW & DOOR PLANNING APPLICATION 79 HIGH STREET, WARGRAVE		
CLIENT HATCHGATE HOLDINGS LIMITED		
PROJECT STAGE/ISSUE PLANNING		
DRAWING TITLE WINDOW DETAILS		
PROJ NO. 2401	DWG NO. P-10	REV A
FIRST ISSUED 27/02/2024	SCALE @ A3 AS NOTED	DRAWN BY GB
		CHECKED GB

NOTES:


All Drawings and Written Material are the sole property of designer and may not be duplicated, published, disclosed or used without expressed written consent.

For construction purposes do not scale from this drawing. All critical dimensions to be checked on site by the contractor and any discrepancies alerted to the designer. Drawings not for construction unless marked as such.



© Copyright of this drawing remains with the designer

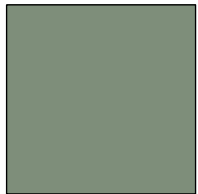


WINDOW FRAME COLOUR
FARROW & BALL
CARD ROOM GREEN 79

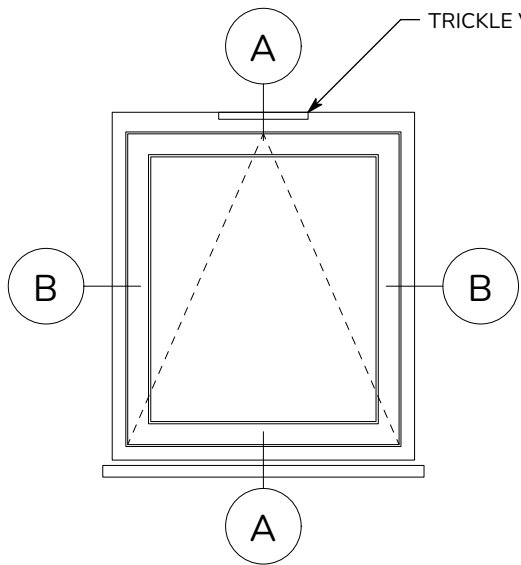

W2 WINDOW ELEVATION
Scale: 1:20

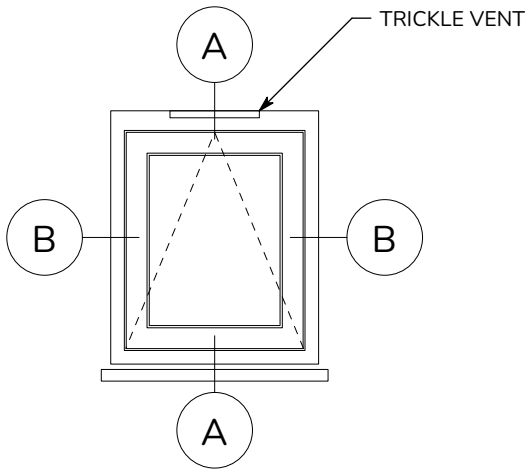
 


W3 WINDOW ELEVATION
Scale: 1:20



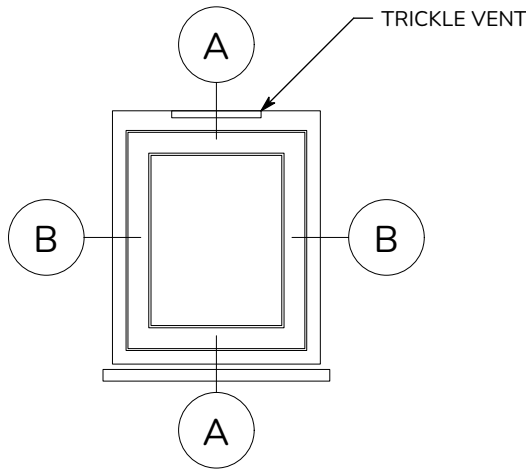


W4 WINDOW ELEVATION
Scale: 1:20

**DOUBLE GLAZED UPVC CASEMENT WINDOWS
WITH WOODGRAIN EFFECT FINISH & FACTORY
APPLIED SPRAY PAINT COLOUR**

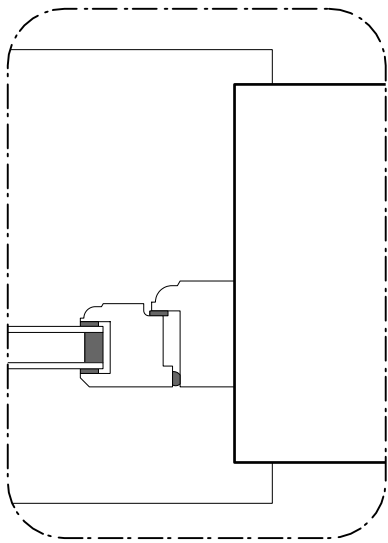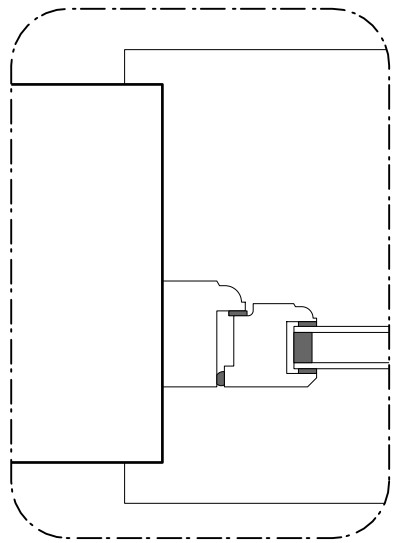


B HORIZONTAL SECTION
Scale: 1:5

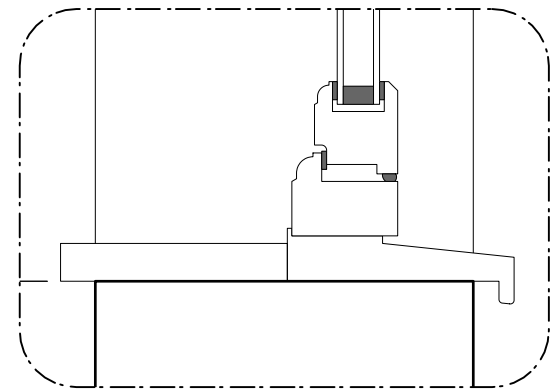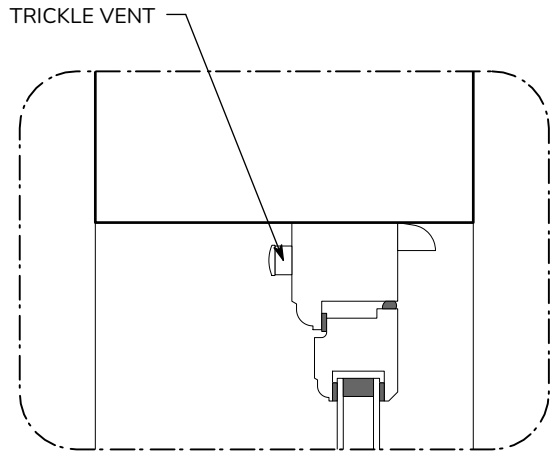 


A VERTICAL SECTION
Scale: 1:5


A		08/03/2024		PLANNING APPLICATION ISSUE	
REV	DATE	COMMENT			
PROJECT					
WINDOW & DOOR PLANNING APPLICATION					
79 HIGH STREET, WARGRAVE					
CLIENT					
HATCHGATE HOLDINGS LIMITED					
PROJECT STAGE/ISSUE					
PLANNING					
DRAWING TITLE					
WINDOW DETAILS					
PROJ NO.		DWG NO.		REV	DRAWN BY
2401		P-11		A	GB
FIRST ISSUED		SCALE @ A3		CHECKED	
27/02/2024		AS NOTED		GB	

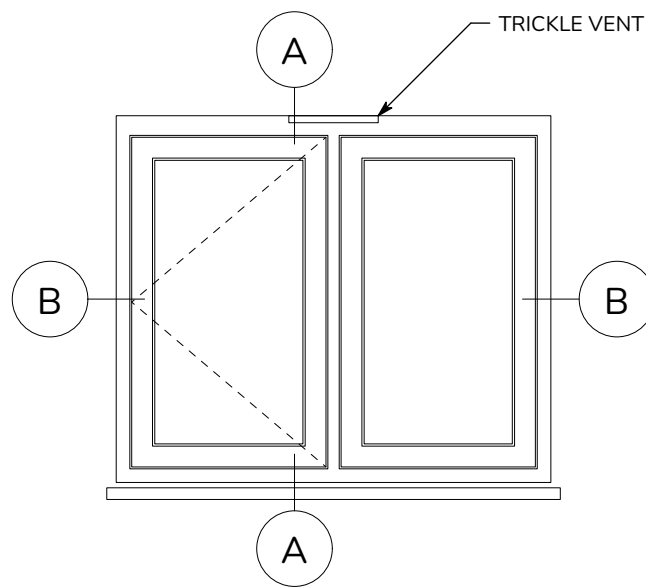

W5 WINDOW ELEVATION
Scale: 1:20


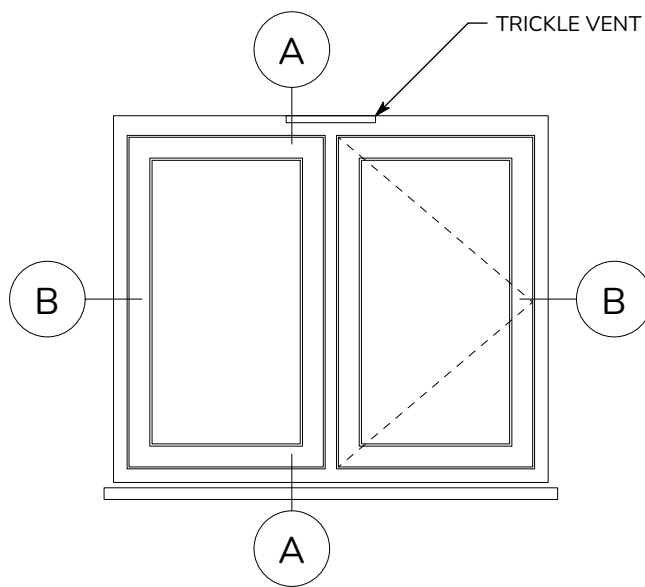


W6 WINDOW ELEVATION
Scale: 1:20

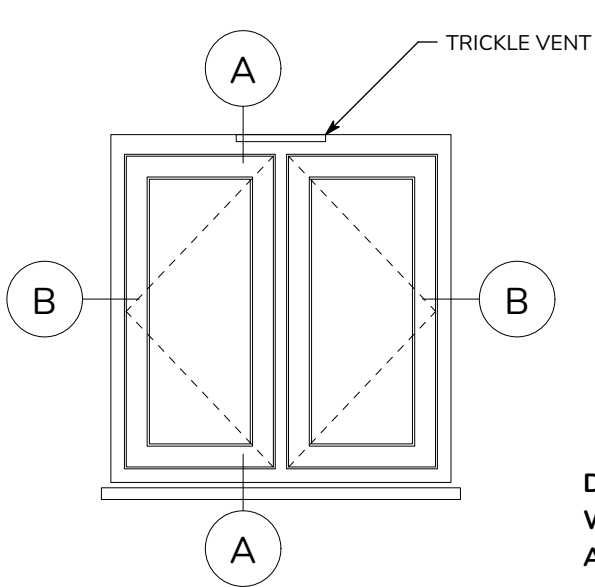


W7 WINDOW ELEVATION
Scale: 1:20


**DOUBLE GLAZED UPVC CASEMENT WINDOWS
WITH WOODGRAIN EFFECT FINISH & FACTORY
APPLIED SPRAY PAINT COLOUR**

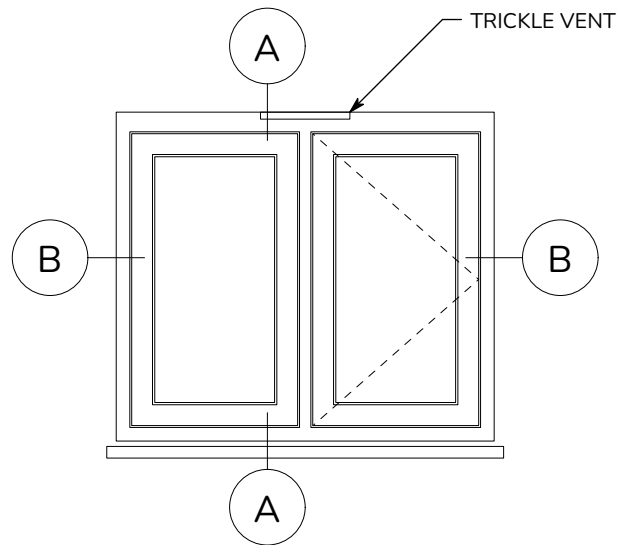 



W8 WINDOW ELEVATION
Scale: 1:20

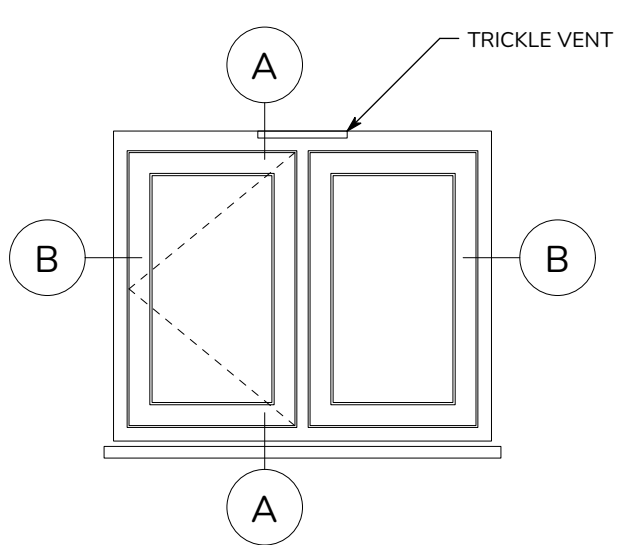


W9 WINDOW ELEVATION
Scale: 1:20

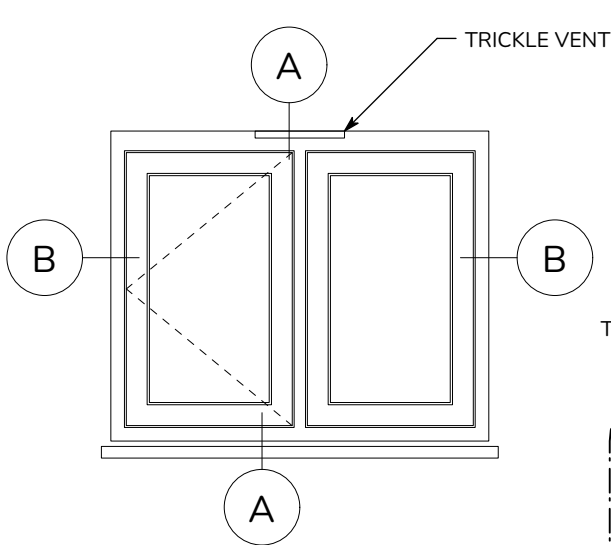



W10 WINDOW ELEVATION
Scale: 1:20

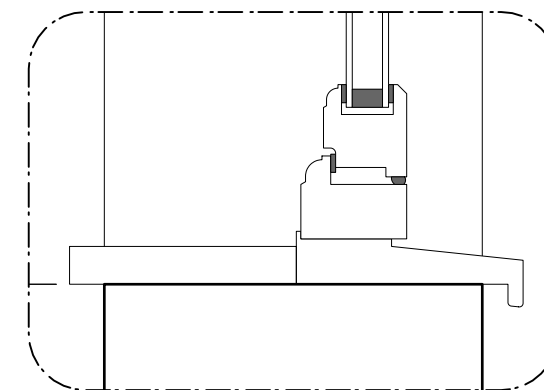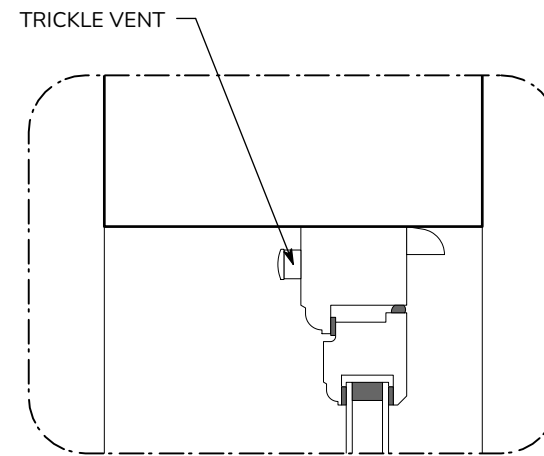


A VERTICAL SECTION
Scale: 1:5

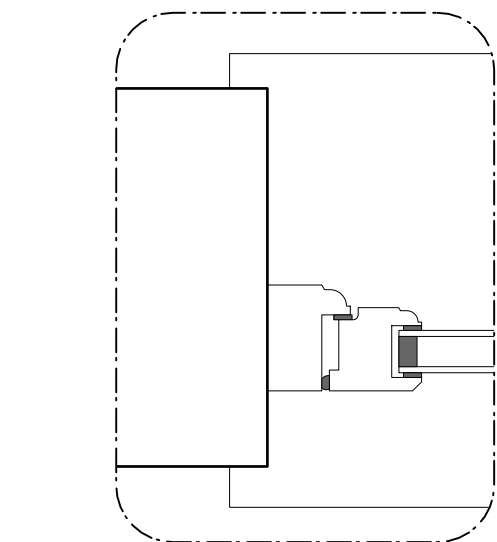

B HORIZONTAL SECTION
Scale: 1:5

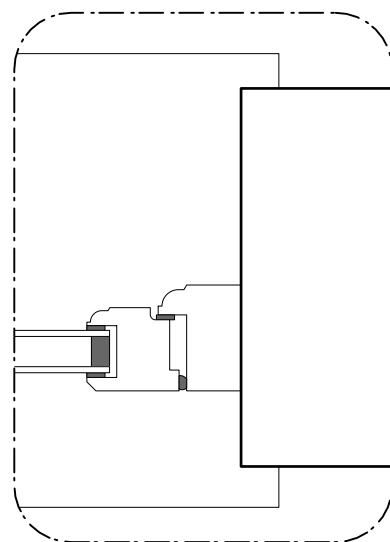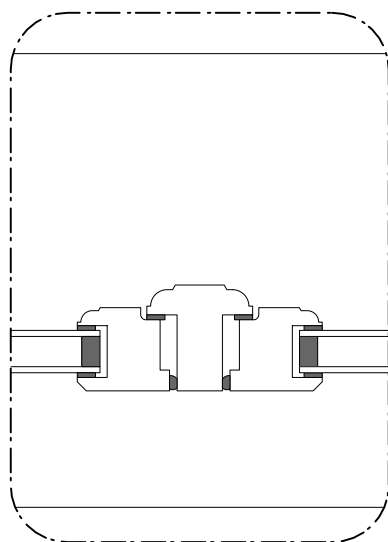

NOTES:
All Drawings and Written Material are the sole property of designer and may not be duplicated, published, disclosed or used without expressed written consent.
For construction purposes do not scale from this drawing. All critical dimensions to be checked on site by the contractor and any discrepancies alerted to the designer. Drawings not for construction unless marked as such.
© Copyright of this drawing remains with the designer

 

WINDOW FRAME COLOUR
FARROW & BALL
CARD ROOM GREEN 79


A		08/03/2024		PLANNING APPLICATION ISSUE	
REV		DATE		COMMENT	
PROJECT WINDOW & DOOR PLANNING APPLICATION 79 HIGH STREET, WARGRAVE					
CLIENT HATCHGATE HOLDINGS LIMITED					
PROJECT STAGE/ISSUE PLANNING					
DRAWING TITLE WINDOW DETAILS					
PROJ NO. 2401		DWG NO. P-12		REV A	DRAWN BY GB
FIRST ISSUED 27/02/2024		SCALE @ A3 AS NOTED			CHECKED GB

NOTES:


All Drawings and Written Material are the sole property of designer and may not be duplicated, published, disclosed or used without expressed written consent.

For construction purposes do not scale from this drawing. All critical dimensions to be checked on site by the contractor and any discrepancies alerted to the designer. Drawings not for construction unless marked as such.


© Copyright of this drawing remains with the designer

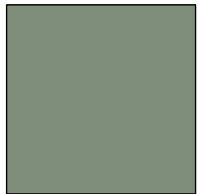


WINDOW FRAME COLOUR
FARROW & BALL
CARD ROOM GREEN 79

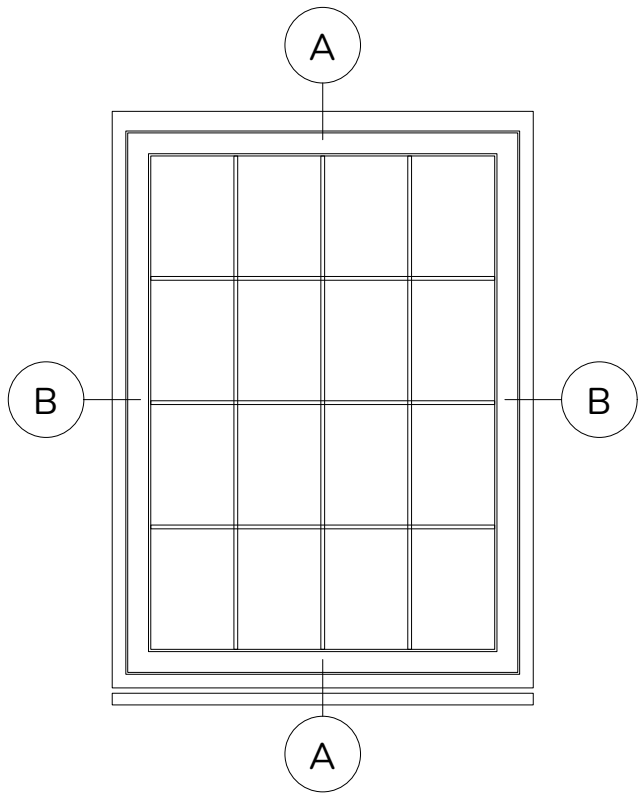


W11 WINDOW ELEVATION
Scale: 1:20

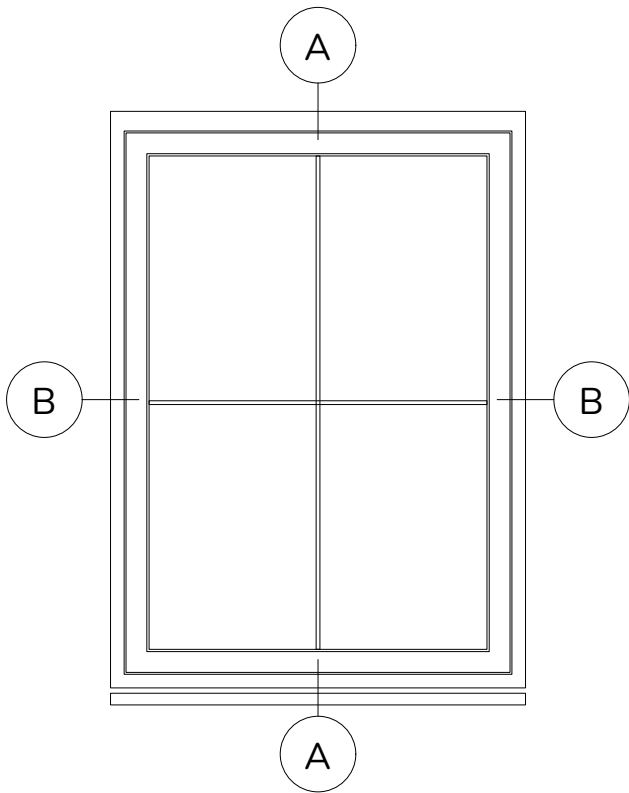



W12 WINDOW ELEVATION
Scale: 1:20

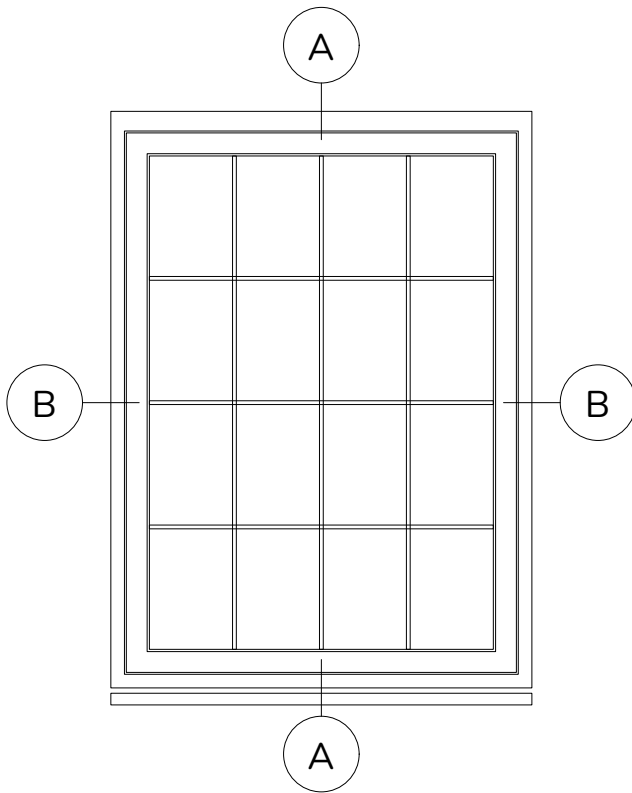




W13 WINDOW ELEVATION
Scale: 1:20

 

DOUBLE GLAZED UPVC CASEMENT WINDOWS
WITH WOODGRAIN EFFECT FINISH & FACTORY
APPLIED SPRAY PAINT COLOUR

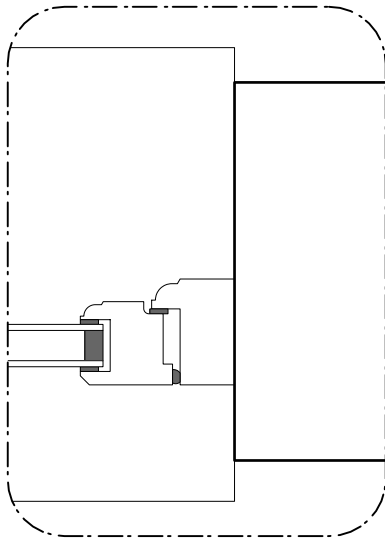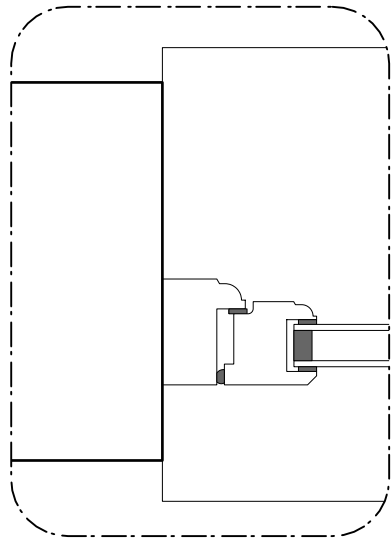

B HORIZONTAL SECTION
Scale: 1:5

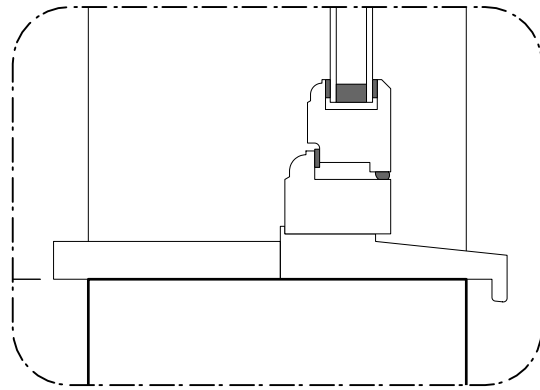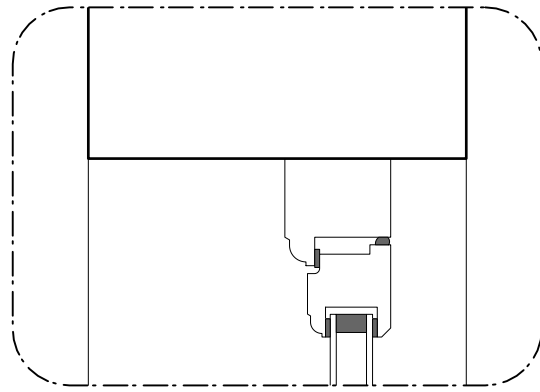 

A VERTICAL SECTION
Scale: 1:5


A	08/03/2024	PLANNING APPLICATION ISSUE	
REV	DATE	COMMENT	
PROJECT			
WINDOW & DOOR PLANNING APPLICATION			
79 HIGH STREET, WARGRAVE			
CLIENT			
HATCHGATE HOLDINGS LIMITED			
PROJECT STAGE/ISSUE			
PLANNING			
DRAWING TITLE			
WINDOW DETAILS			
PROJ NO.	DWG NO.	REV	DRAWN BY
2401	P-13	A	GB
FIRST ISSUED	SCALE @ A3	CHECKED	
27/02/2024	AS NOTED	GB	

NOTES:


All Drawings and Written Material are the sole property of designer and may not be duplicated, published, disclosed or used without expressed written consent.

For construction purposes do not scale from this drawing. All critical dimensions to be checked on site by the contractor and any discrepancies alerted to the designer. Drawings not for construction unless marked as such.


© Copyright of this drawing remains with the designer

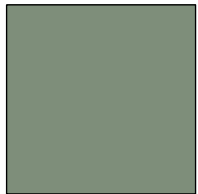


WINDOW FRAME COLOUR
FARROW & BALL
CARD ROOM GREEN 79

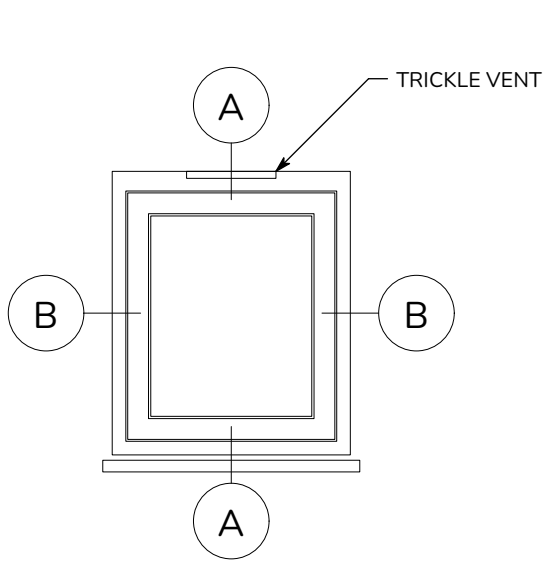


W14 WINDOW ELEVATION
Scale: 1:20

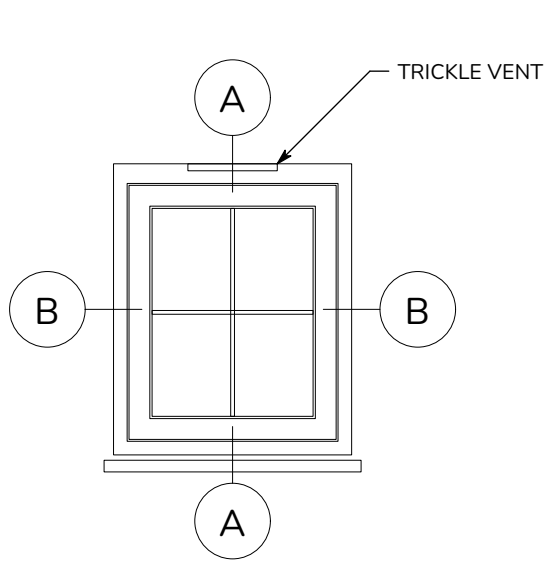


W18 WINDOW ELEVATION
Scale: 1:20

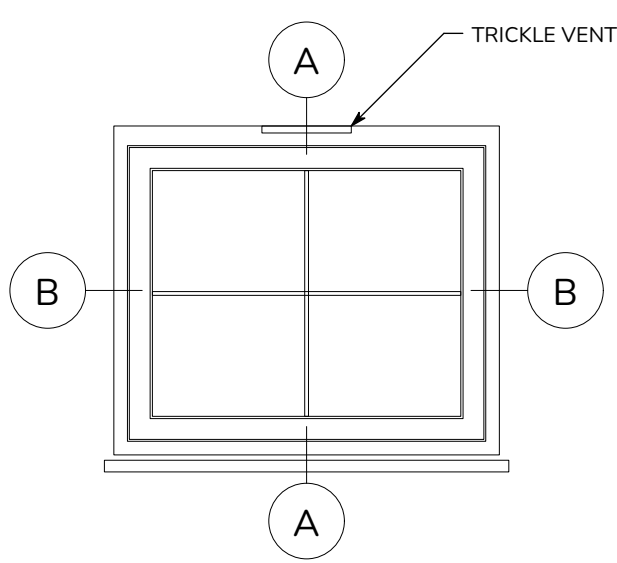



W20 WINDOW ELEVATION
Scale: 1:20

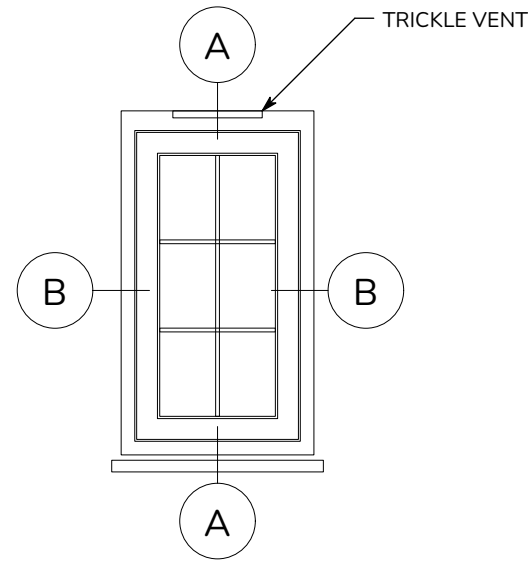




W21 WINDOW ELEVATION
Scale: 1:20

 

DOUBLE GLAZED UPVC CASEMENT WINDOWS
WITH WOODGRAIN EFFECT FINISH & FACTORY
APPLIED SPRAY PAINT COLOUR

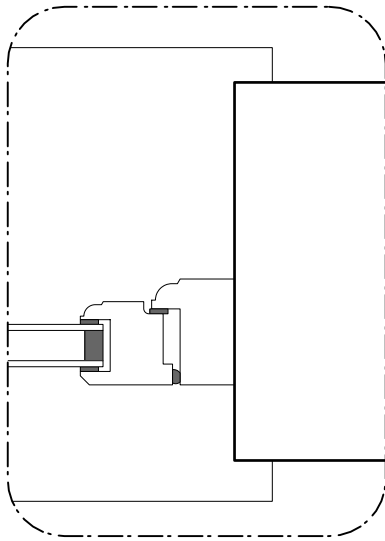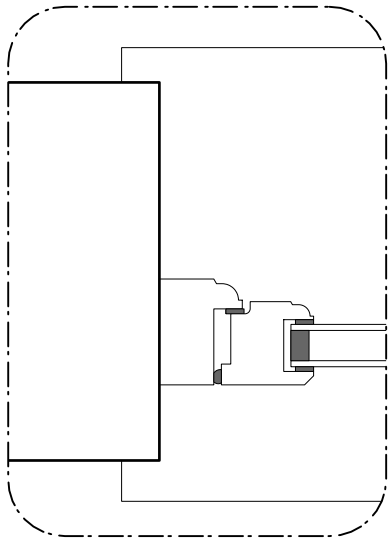

B HORIZONTAL SECTION
Scale: 1:5

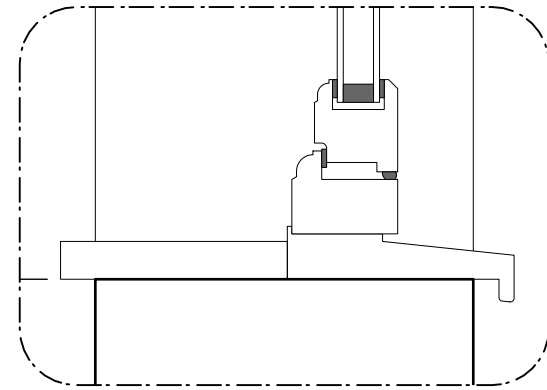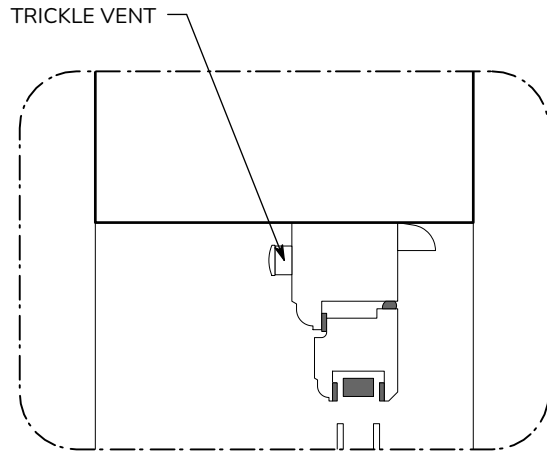 

A VERTICAL SECTION
Scale: 1:5


A		08/03/2024		PLANNING APPLICATION ISSUE	
REV	DATE	COMMENT			
PROJECT					
WINDOW & DOOR PLANNING APPLICATION					
79 HIGH STREET, WARGRAVE					
CLIENT					
HATCHGATE HOLDINGS LIMITED					
PROJECT STAGE/ISSUE					
PLANNING					
DRAWING TITLE					
WINDOW DETAILS					
PROJ NO.		DWG NO.		REV	DRAWN BY
2401		P-14		A	GB
FIRST ISSUED		SCALE @ A3		CHECKED	
27/02/2024		AS NOTED		GB	

NOTES:


All Drawings and Written Material are the sole property of designer and may not be duplicated, published, disclosed or used without expressed written consent.

For construction purposes do not scale from this drawing. All critical dimensions to be checked on site by the contractor and any discrepancies alerted to the designer. Drawings not for construction unless marked as such.


© Copyright of this drawing remains with the designer

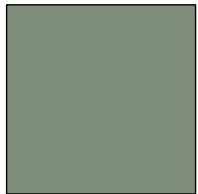


WINDOW FRAME COLOUR
FARROW & BALL
CARD ROOM GREEN 79

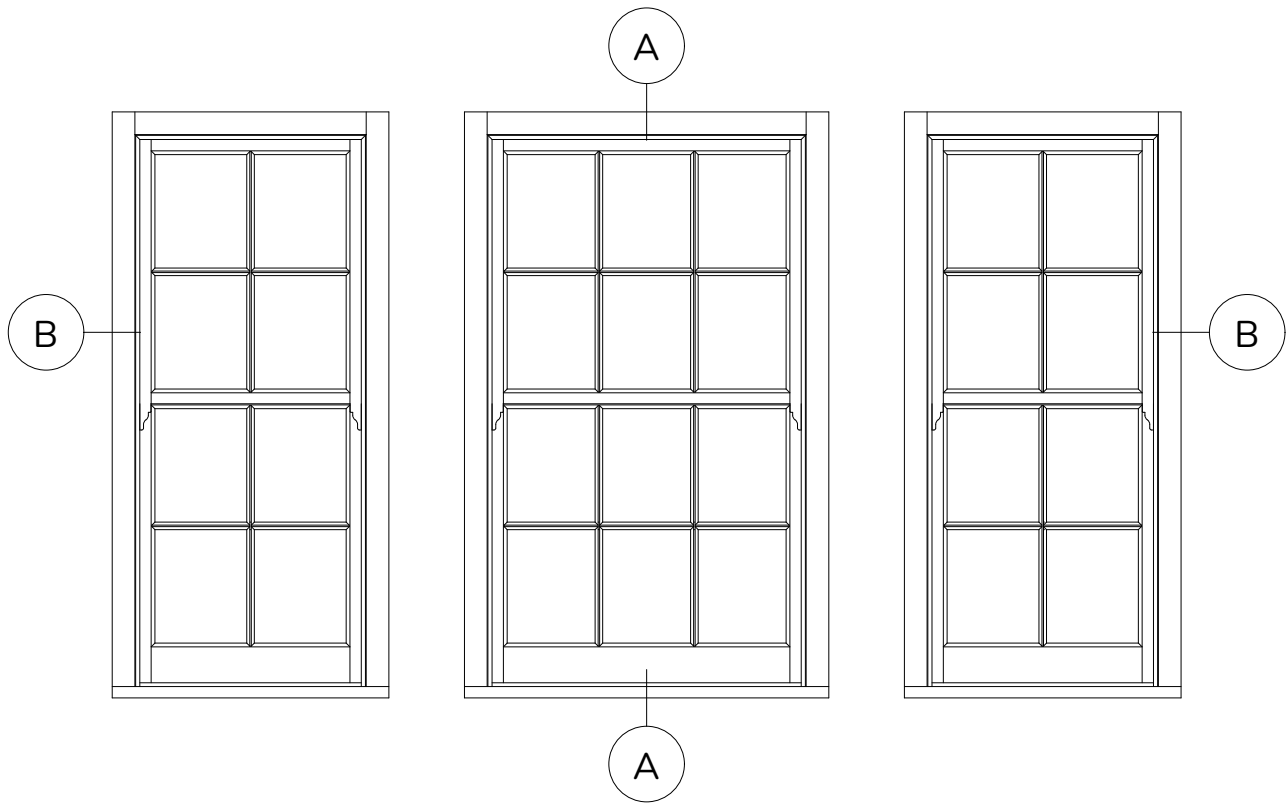



BAY1/2 WINDOW ELEVATION
Scale: 1:20

 

DOUBLE GLAZED UPVC SASH WINDOWS WITH
WOODGRAIN EFFECT FINISH & FACTORY
APPLIED SPRAY PAINT COLOUR

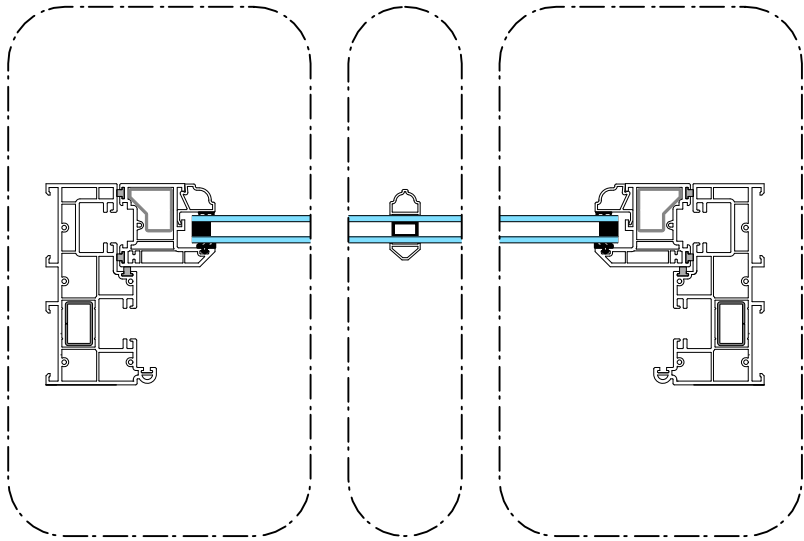


B HORIZONTAL SECTION
Scale: 1:5

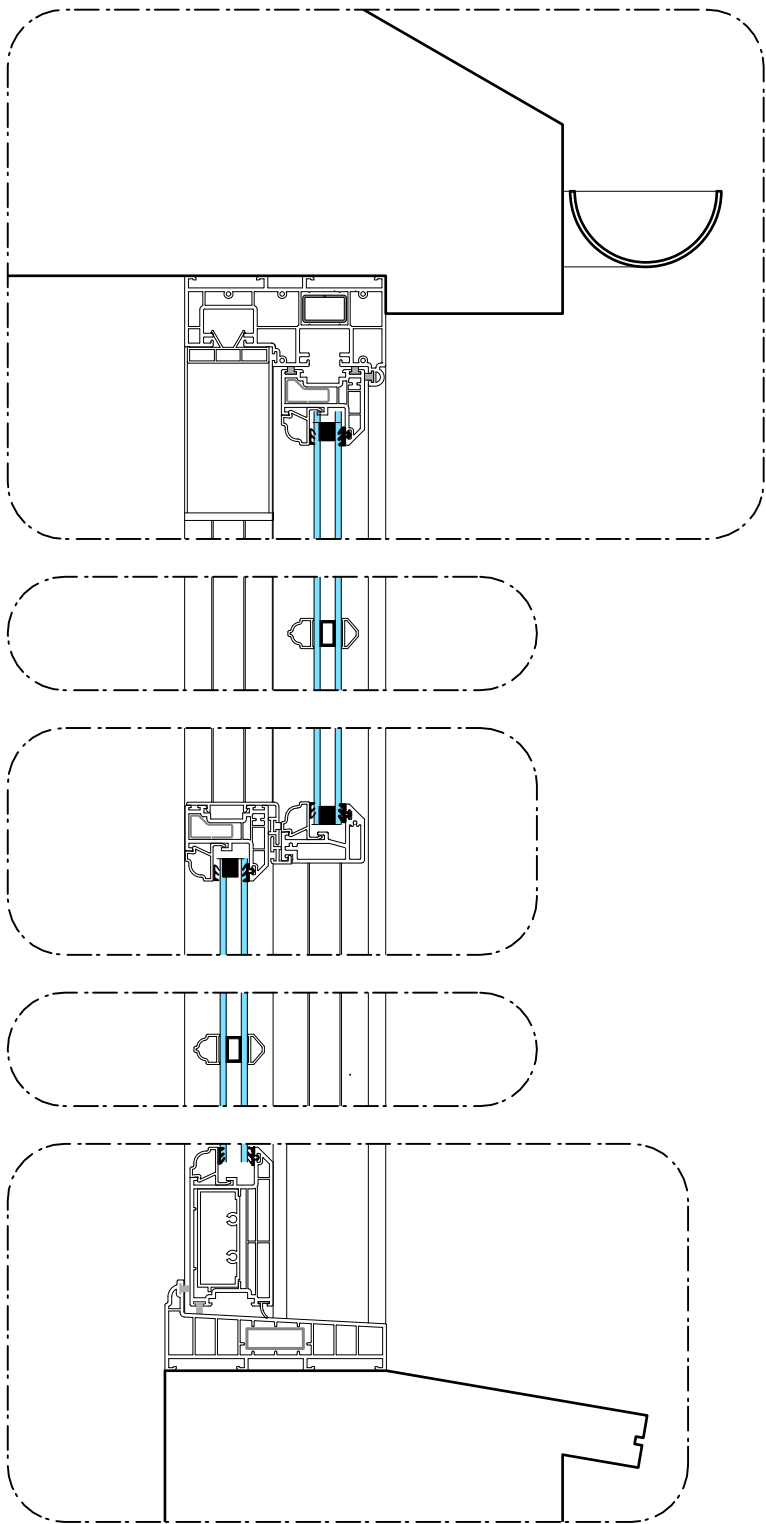 


A VERTICAL SECTION
Scale: 1:5

A		08/03/2024		PLANNING APPLICATION ISSUE	
REV	DATE	COMMENT			
PROJECT					
WINDOW & DOOR PLANNING APPLICATION					
79 HIGH STREET, WARGRAVE					
CLIENT					
HATCHGATE HOLDINGS LIMITED					
PROJECT STAGE/ISSUE					
PLANNING					
DRAWING TITLE					
BAY WINDOW DETAILS					
PROJ NO.		DWG NO.		REV	DRAWN BY
2401		P-15		A	GB
FIRST ISSUED		SCALE @ A3			CHECKED
27/02/2024		AS NOTED			GB



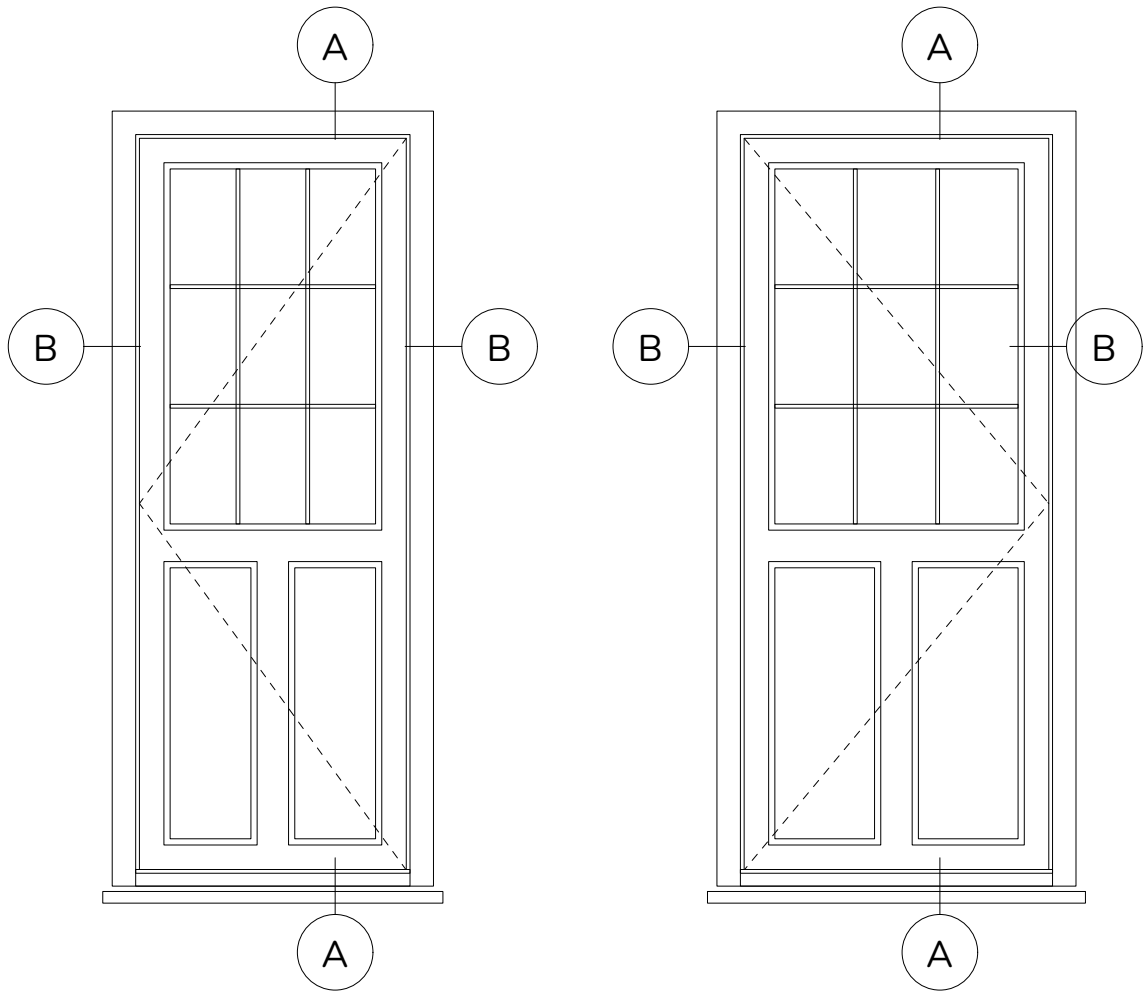


D15 DOOR ELEVATION
Scale: 1:20




D16 DOOR ELEVATION
Scale: 1:20

 

DOUBLE GLAZED UPVC INWARD OPENING
CASEMENT DOORS WITH WOODGRAIN EFFECT
FINISH & FACTORY APPLIED SPRAY PAINT
COLOUR

 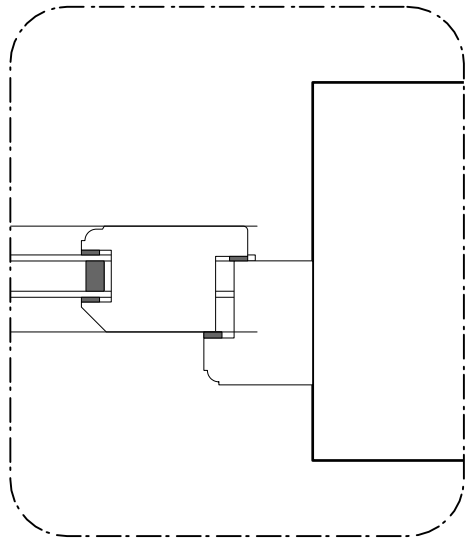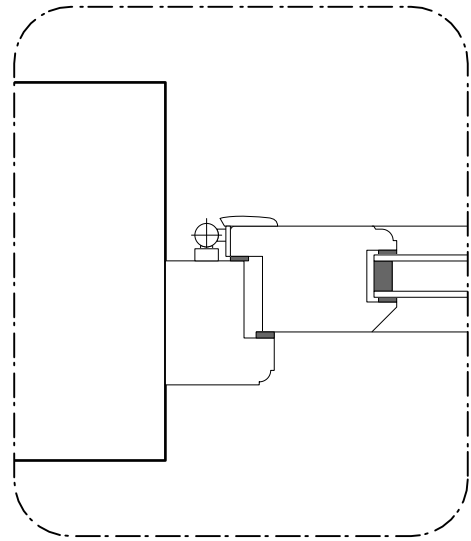


B HORIZONTAL SECTION
Scale: 1:5

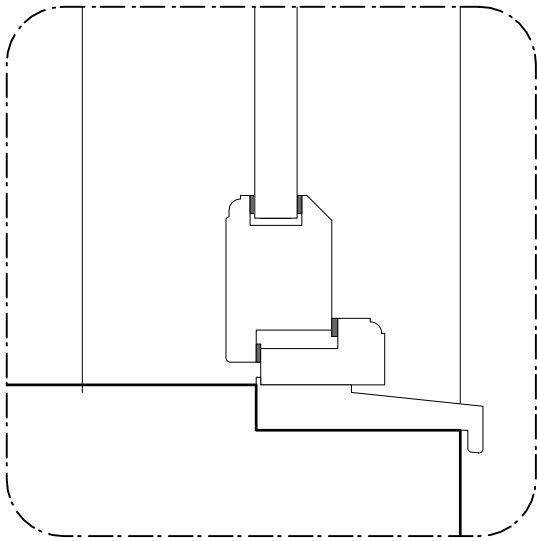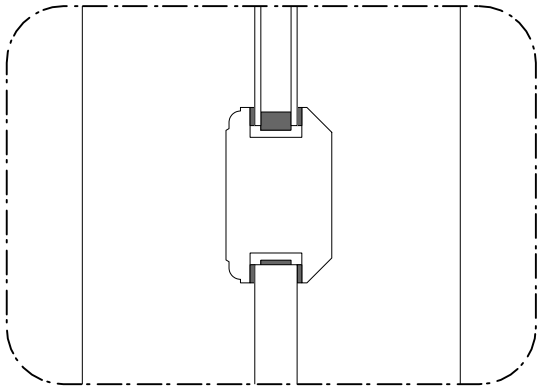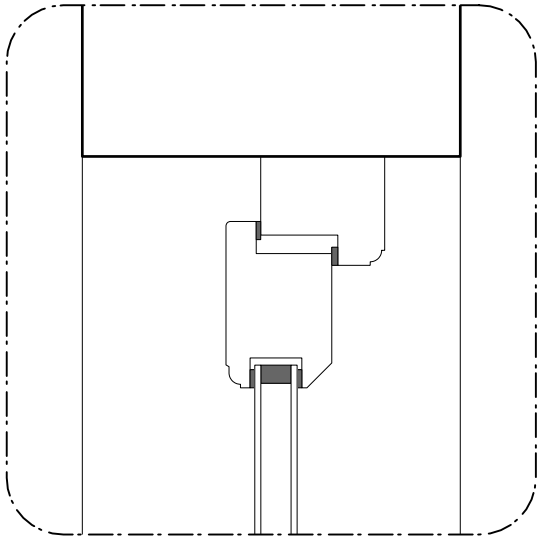


A VERTICAL SECTION
Scale: 1:5

NOTES:
All Drawings and Written Material are the sole property of designer and may not be duplicated, published, disclosed or used without expressed written consent.
For construction purposes do not scale from this drawing. All critical dimensions to be checked on site by the contractor and any discrepancies alerted to the designer. Drawings not for construction unless marked as such.
© Copyright of this drawing remains with the designer

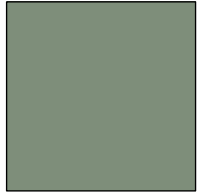


DOOR LEAF AND FRAME COLOUR
FARROW & BALL
CARD ROOM GREEN 79


A		08/03/2024		PLANNING APPLICATION ISSUE	
REV	DATE	COMMENT			
PROJECT					
WINDOW & DOOR PLANNING APPLICATION					
79 HIGH STREET, WARGRAVE					
CLIENT					
HATCHGATE HOLDINGS LIMITED					
PROJECT STAGE/ISSUE					
PLANNING					
DRAWING TITLE					
DOOR DETAILS					
PROJ NO.		DWG NO.		REV	DRAWN BY
2401		P-16		A	GB
FIRST ISSUED		SCALE @ A3		CHECKED	
27/02/2024		AS NOTED		GB	

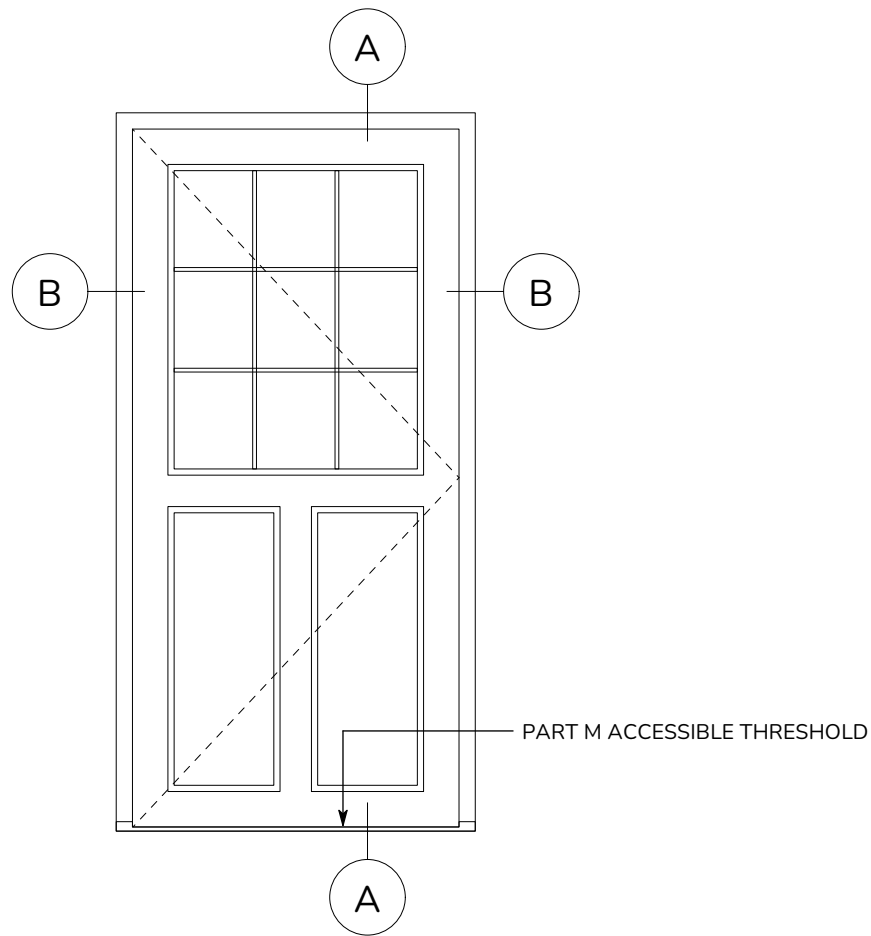





D17 DOOR ELEVATION
Scale: 1:20

 

DOUBLE GLAZED UPVC OUTWARD OPENING CASEMENT
DOOR WITH PART M FLUSH THRESHOLD WITH
WOODGRAIN EFFECT FINISH & FACTORY APPLIED SPRAY
PAINT COLOUR

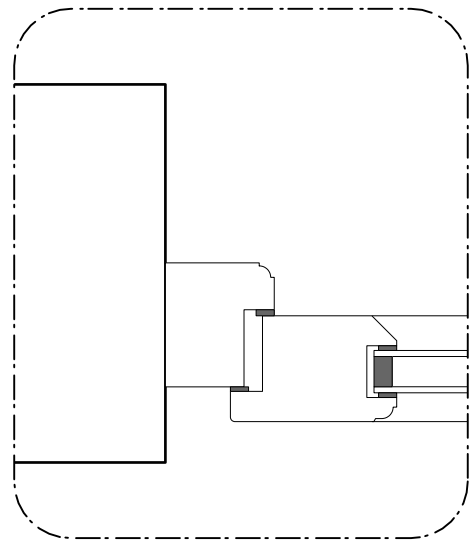

B HORIZONTAL SECTION
Scale: 1:5

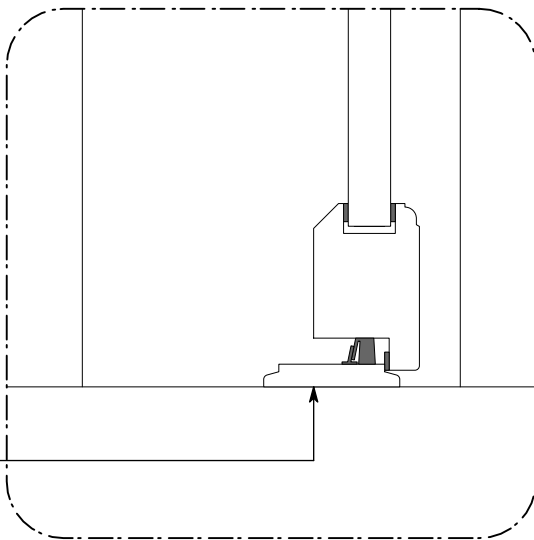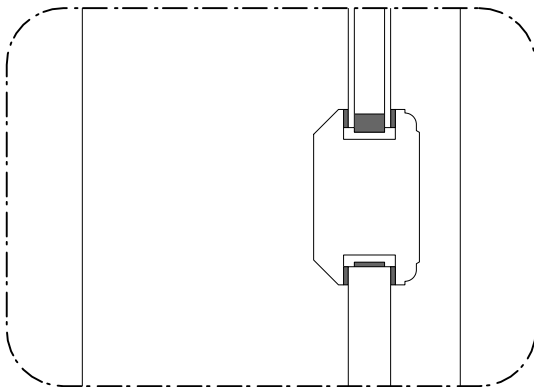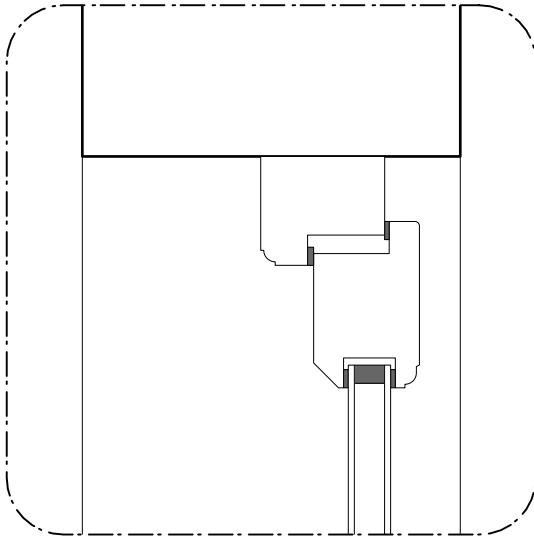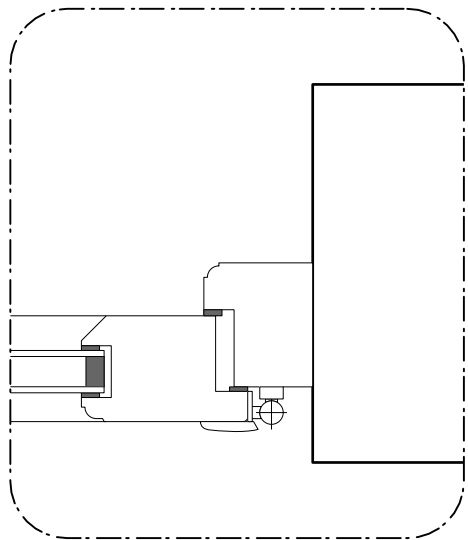


A VERTICAL SECTION
Scale: 1:5

NOTES:

All Drawings and Written Material are the sole property of designer and may not be duplicated, published, disclosed or used without expressed written consent.

For construction purposes do not scale from this drawing. All critical dimensions to be checked on site by the contractor and any discrepancies alerted to the designer. Drawings not for construction unless marked as such.

© Copyright of this drawing remains with the designer

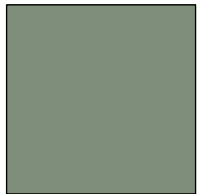

DOOR LEAF AND FRAME COLOUR
FARROW & BALL
CARD ROOM GREEN 79


A		08/03/2024		PLANNING APPLICATION ISSUE	
REV	DATE	COMMENT			
PROJECT					
WINDOW & DOOR PLANNING APPLICATION					
79 HIGH STREET, WARGRAVE					
CLIENT					
HATCHGATE HOLDINGS LIMITED					
PROJECT STAGE/ISSUE					
PLANNING					
DRAWING TITLE					
DOOR DETAILS					
PROJ NO.		DWG NO.		REV	DRAWN BY
2401		P-17		A	GB
FIRST ISSUED		SCALE @ A3		CHECKED	
27/02/2024		AS NOTED		GB	

NOTES:


All Drawings and Written Material are the sole property of designer and may not be duplicated, published, disclosed or used without expressed written consent.

For construction purposes do not scale from this drawing. All critical dimensions to be checked on site by the contractor and any discrepancies alerted to the designer. Drawings not for construction unless marked as such.

© Copyright of this drawing remains with the designer

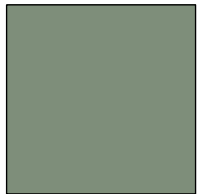




DOOR LEAF AND FRAME COLOUR
FARROW & BALL
CARD ROOM GREEN 79

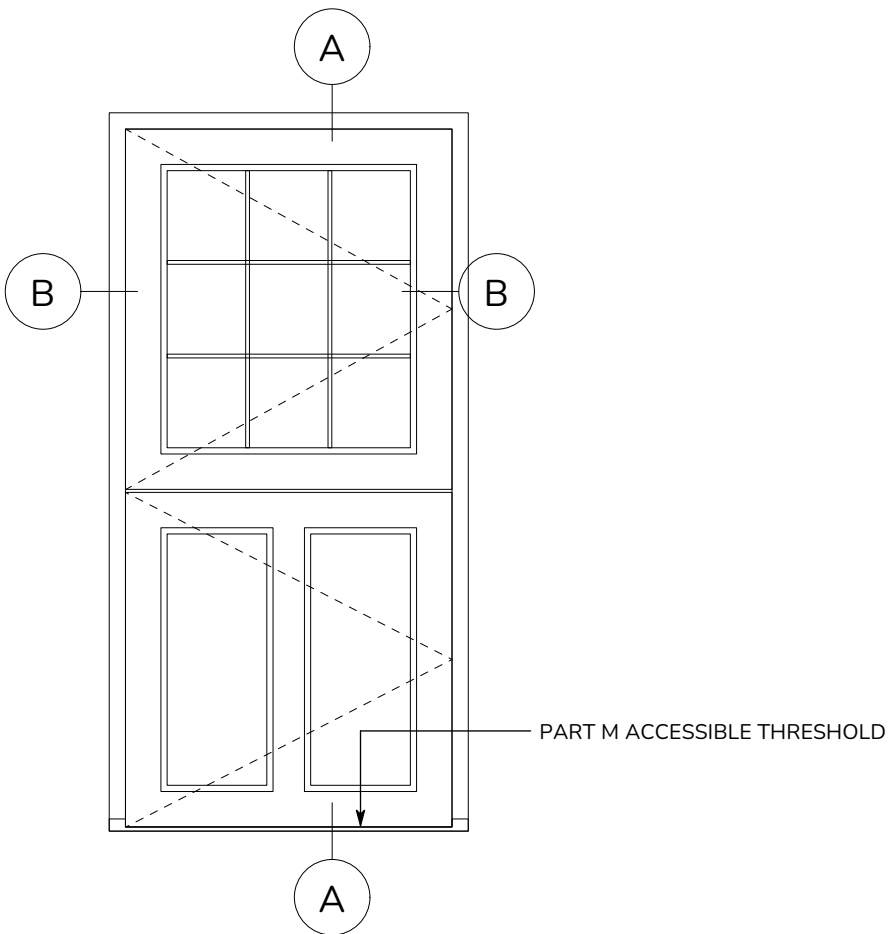


D19 DOOR ELEVATION
Scale: 1:20

0 0.5 1.0 1.5 2.0 M

DOUBLE GLAZED UPVC OUTWARD OPENING CASEMENT
STABLE DOOR WITH PART M FLUSH THRESHOLD WITH
WOODGRAIN EFFECT FINISH & FACTORY APPLIED SPRAY
PAINT COLOUR

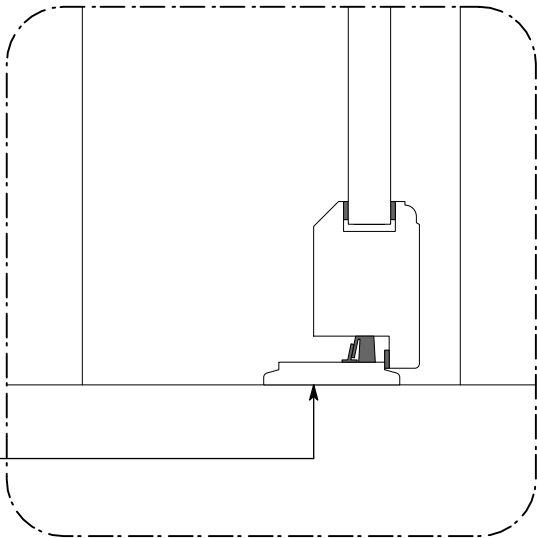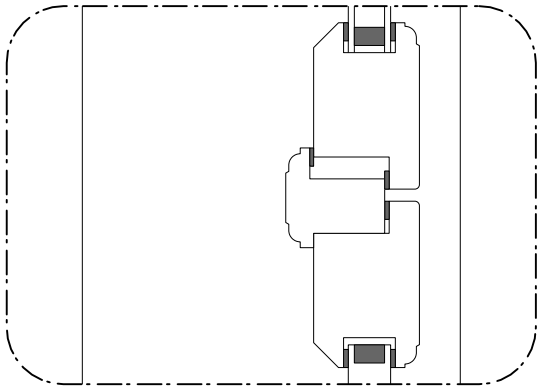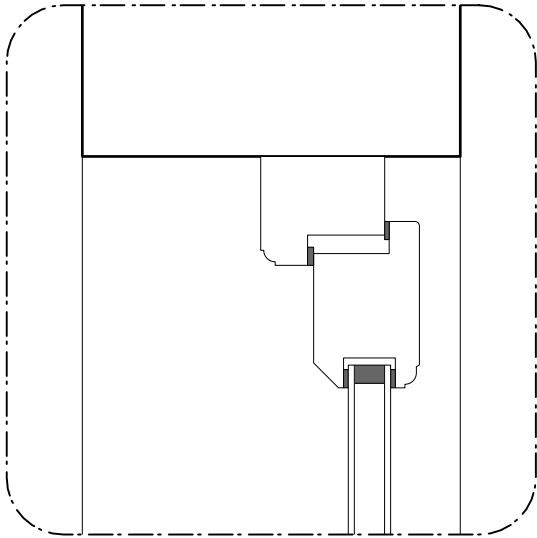

PART M ACCESSIBLE THRESHOLD

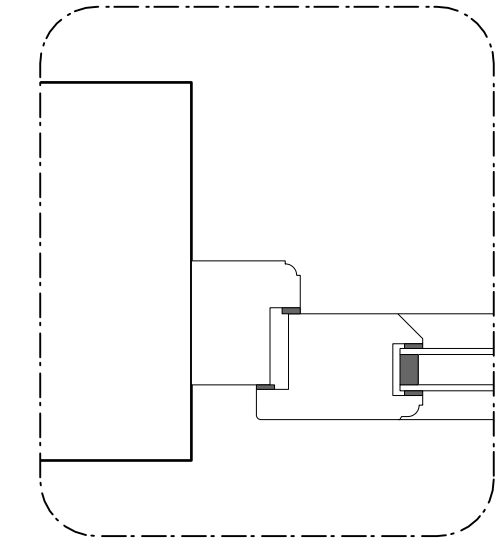

B HORIZONTAL SECTION
Scale: 1:5

0 0.2 0.3 0.4 0.5 M

A VERTICAL SECTION
Scale: 1:5

A		08/03/2024		PLANNING APPLICATION ISSUE	
REV		DATE		COMMENT	
PROJECT					
WINDOW & DOOR PLANNING APPLICATION					
79 HIGH STREET, WARGRAVE					
CLIENT					
HATCHGATE HOLDINGS LIMITED					
PROJECT STAGE/ISSUE					
PLANNING					
DRAWING TITLE					
DOOR DETAILS					
PROJ NO.		DWG NO.		REV	
2401		P-18		A	
FIRST ISSUED		SCALE @ A3		DRAWN BY	
27/02/2024		AS NOTED		GB	
				CHECKED	
				GB	