



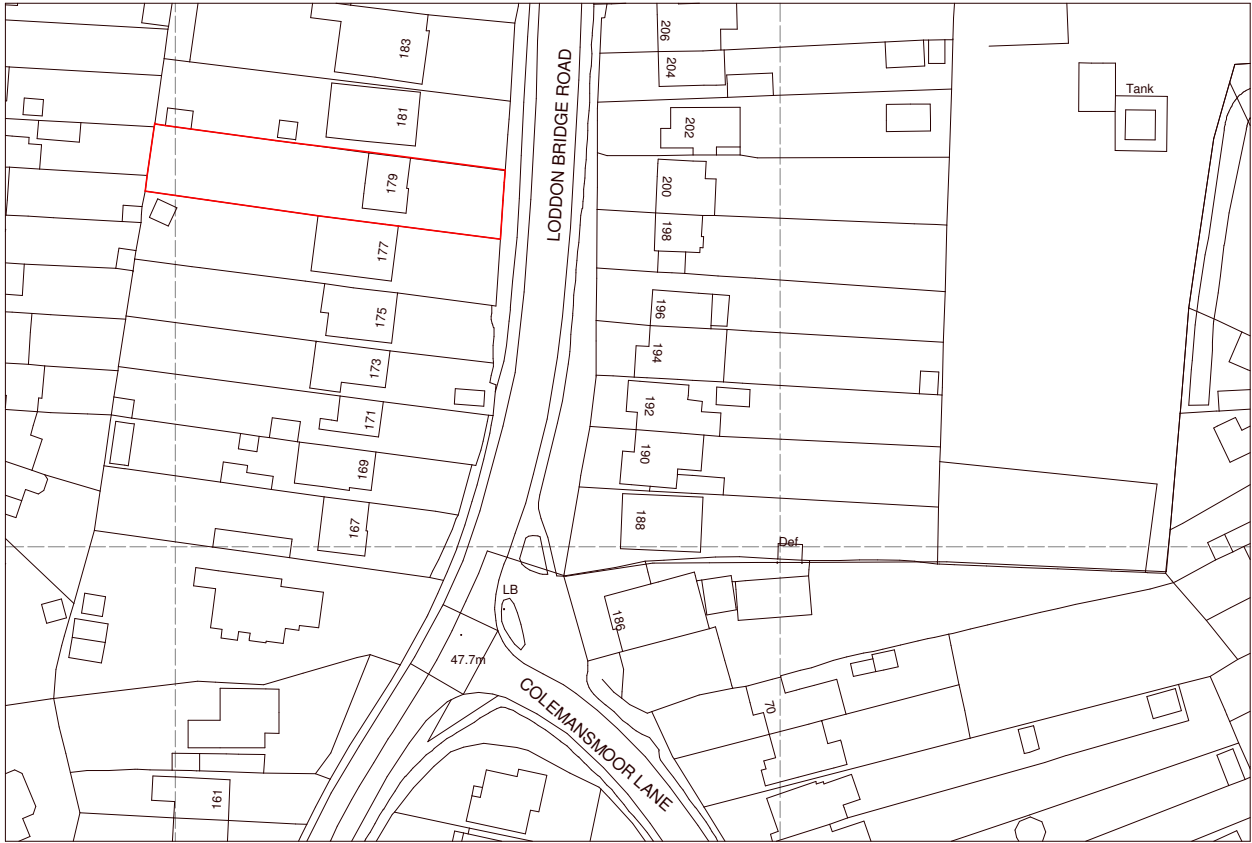


Ordnance Survey, (c) Crown Copyright 2024. All rights reserved. Licence number 100022432

LOCATION PLAN
Scale 1 : 1250

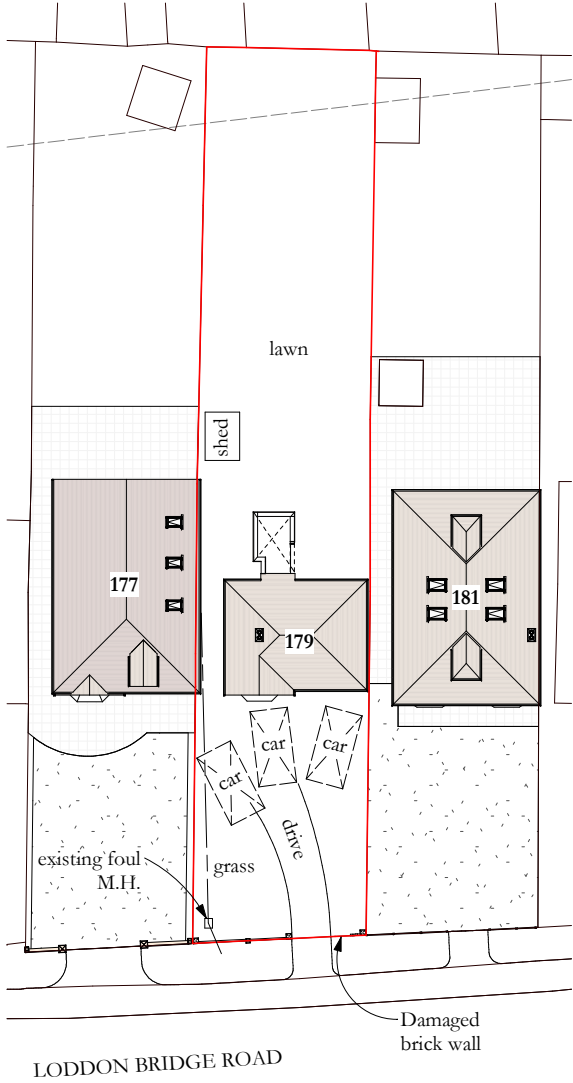

EXISTING SITE PLAN
Scale 1 : 500

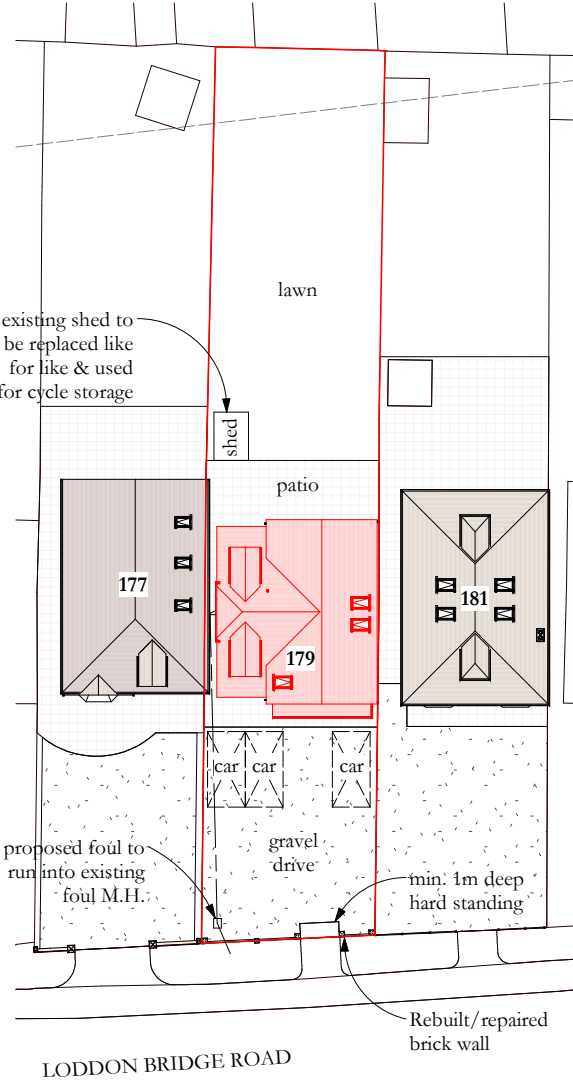

PROPOSED SITE PLAN
Scale 1 : 500

© Copyright of J M Redman Architecture. No disclosure or copy may be made without the written permission of J M Redman Architecture. All dimensions to be verified on site, all works to comply with current building regulations

0	PLANNING ISSUE	JMR	11/04/2025
Rev.	Revision Details	By	Date

Client

MRS. A. TALBOT

Project Location

**179 LODDON BRIDGE ROAD,
WOODLEY, READING,
BERKSHIRE. RG5 4BP**

Project Description

REPLACEMENT DWELLING

Drawing Title

**LOCATION PLAN &
PROPOSED SITE PLAN**

Drawn	JMR	Drawing No.	JMR-00325-001-0
Date	11/04/2025		
Scale	As indicated	Sheet Size	A3

JMREDMAN
ARCHITECTURE

Jamie M. Redman MCIAT
Jamie@jmr.co.uk | 07823774153
www.JMRedman.co.uk

