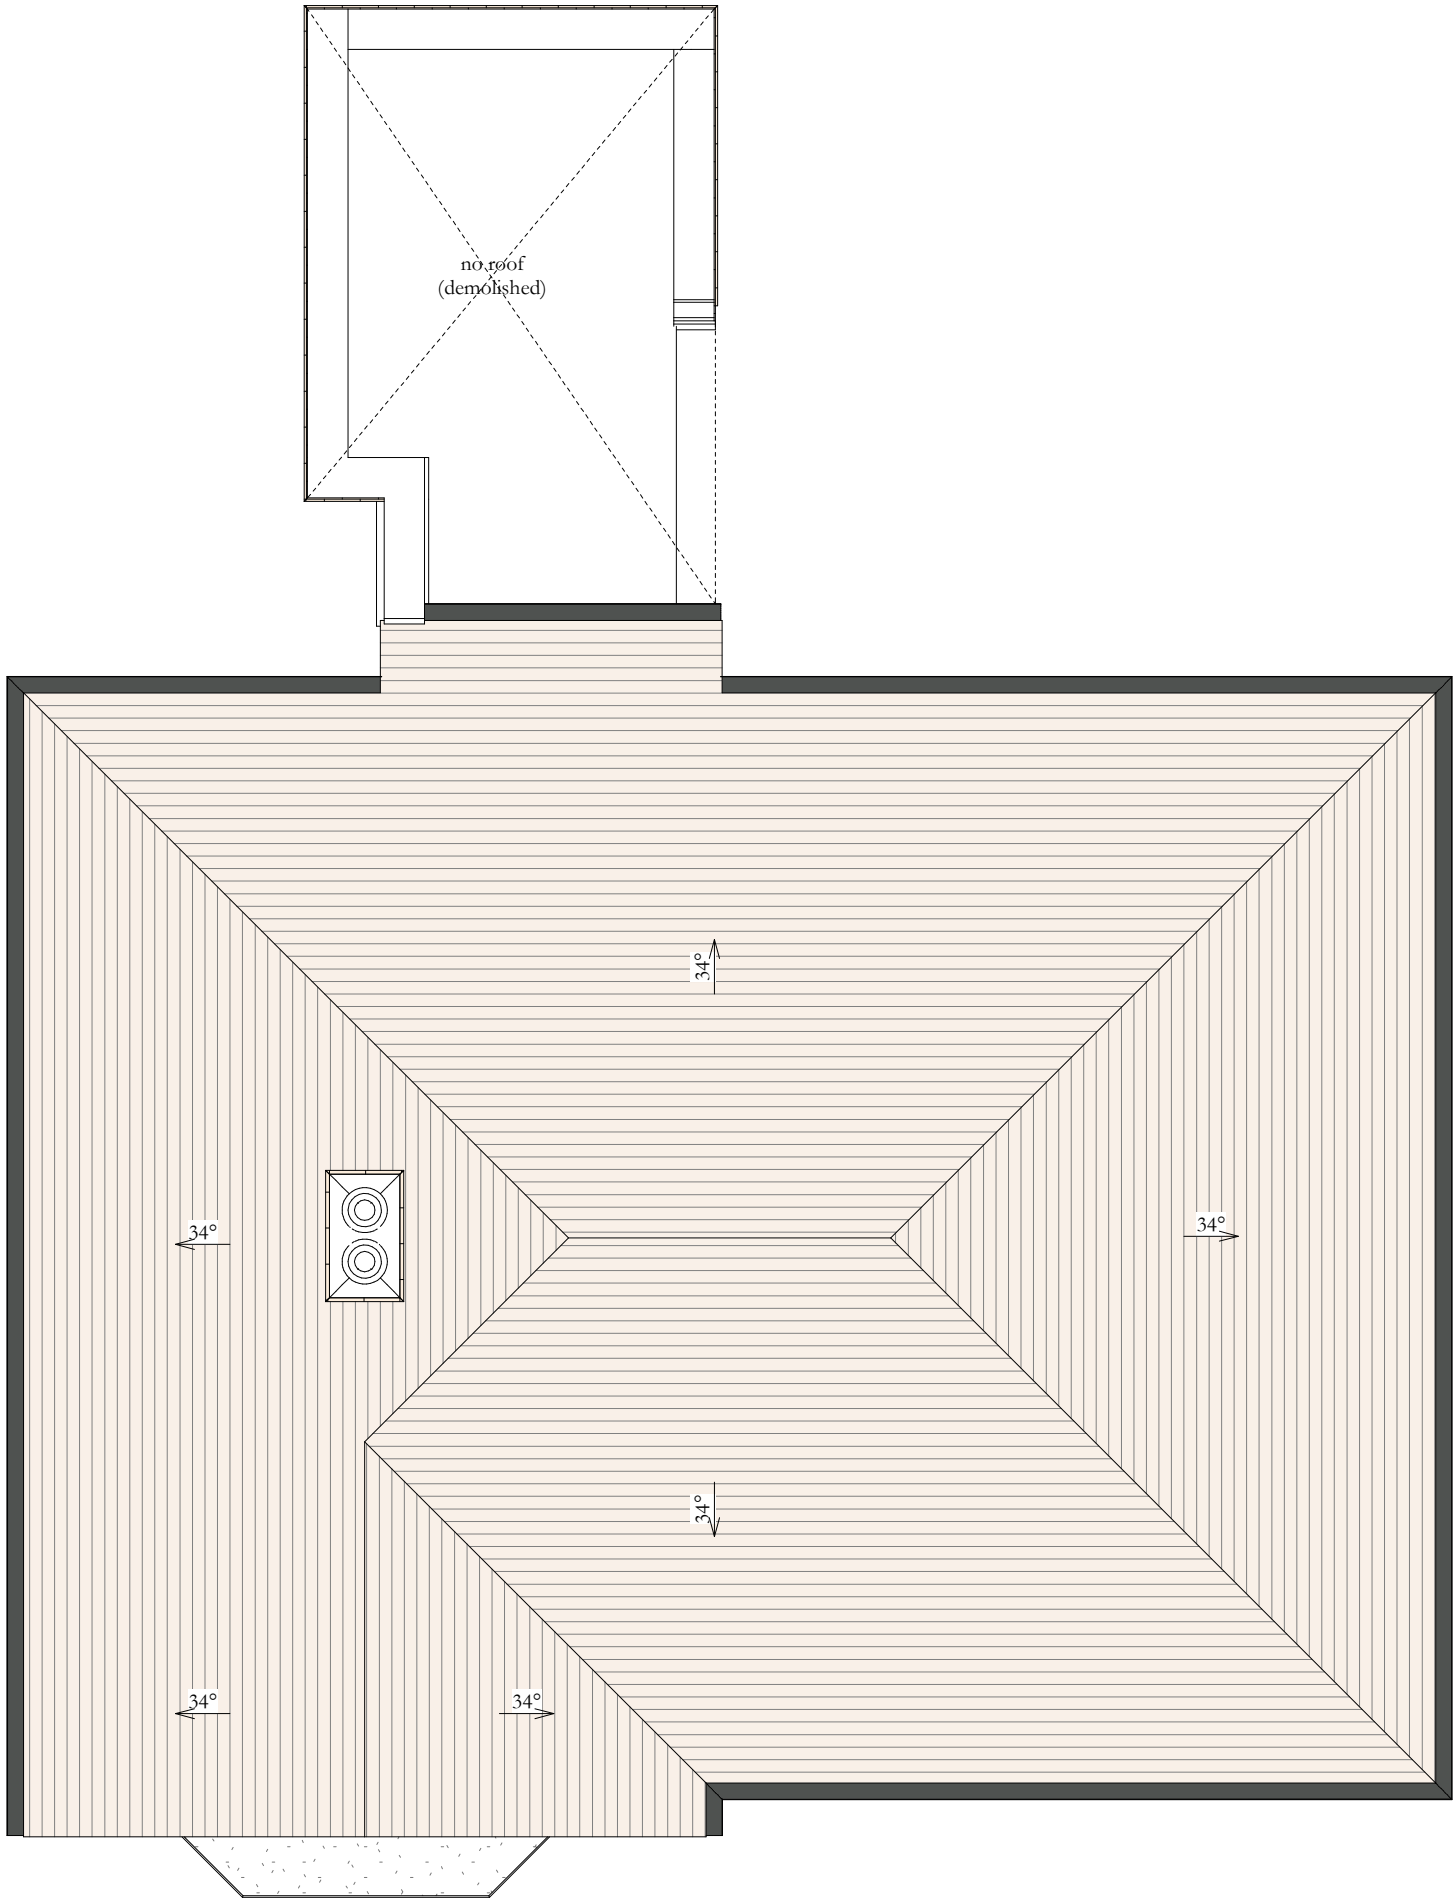
 


(Scale 1:50 at A3)

0 500 1,000 1,500 2,500

© Copyright of J M Redman Architecture. No disclosure or copy may be made without the written permission of J M Redman Architecture. All dimensions to be verified on site, all works to comply with current building regulations

0	PLANNING ISSUE	JMR	11/04/2025
Rev.	Revision Details	By	Date

Client

MRS. A. TALBOT

Project Location

**179 LODDON BRIDGE ROAD,
WOODLEY, READING,
BERKSHIRE. RG5 4BP**

Project Description

REPLACEMENT DWELLING

Drawing Title

EXISTING ROOF PLAN

Drawn	JMR	Drawing No.	JMR-00325-004-0
Date	11/04/2025		
Scale	1 : 50	Sheet Size	A3

JMREDMAN
ARCHITECTURE

Jamie M. Redman MCIAAT
Jamie@jmra.co.uk | 07823774153
www.JMRedman.co.uk