

VOLUMES

Ref.	Description
ex	existing original = 318.4m ³
pr	proposed = 602.9m ³

AREAS (GIA)

Ref.	Description
ex 00	existing ground floor = 65.3m ²
pr 00	proposed ground floor = 103.9m ²
pr 01	proposed first floor = 91.8m ²

0	PLANNING ISSUE	JMR	11/04/2025
Rev.	Revision Details	By	Date

Client

MRS. A. TALBOT

Project Location

179 LODDON BRIDGE ROAD,
WOODLEY, READING,
BERKSHIRE. RG5 4BP

Project Description

REPLACEMENT DWELLING


Drawing Title

EXISTING ELEVATIONS

Drawn	JMR	Drawing No.	JMR-00325-005-0
Date	11/04/2025		
Scale	1 : 100	Sheet Size	A3

JMREDMAN
ARCHITECTURE

Jamie M. Redman MCIAAT
Jamie@jmra.co.uk | 07823774153
www.JMRedman.co.uk

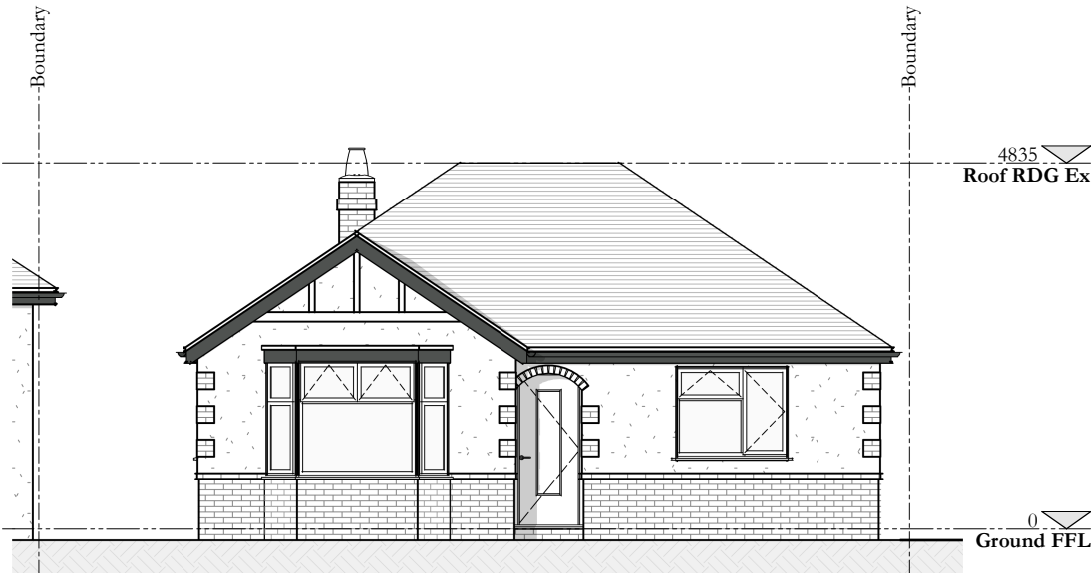


EXISTING EAST ELEVATION

Scale 1 : 100




EXISTING SOUTH ELEVATION

Scale 1 : 100

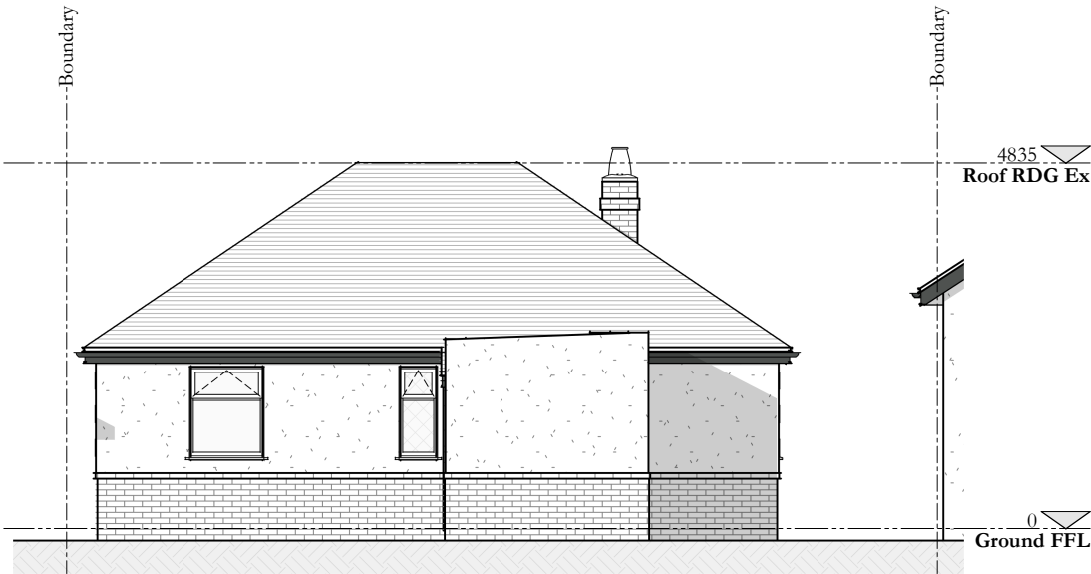

EXISTING WEST ELEVATION

Scale 1 : 100

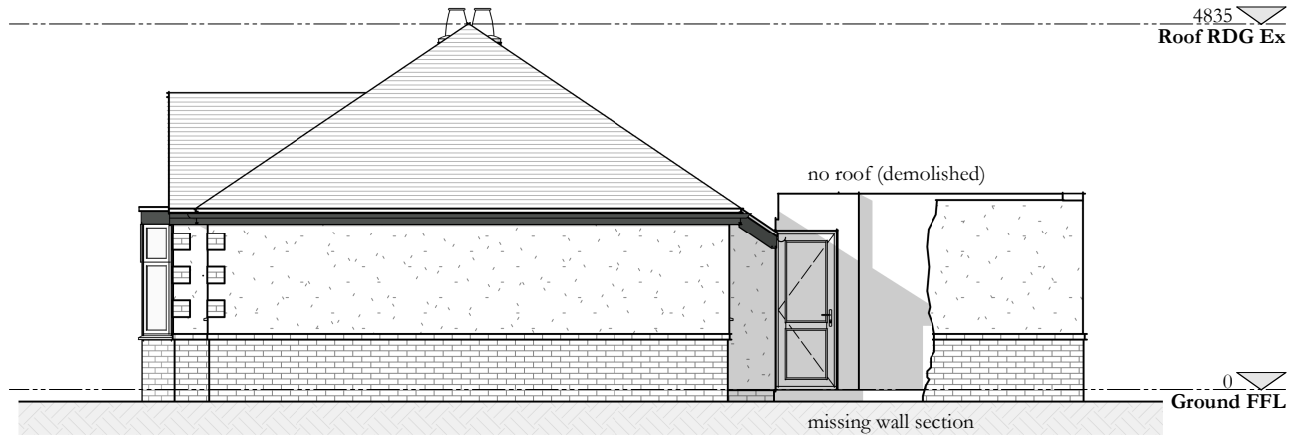

EXISTING NORTH ELEVATION

Scale 1 : 100