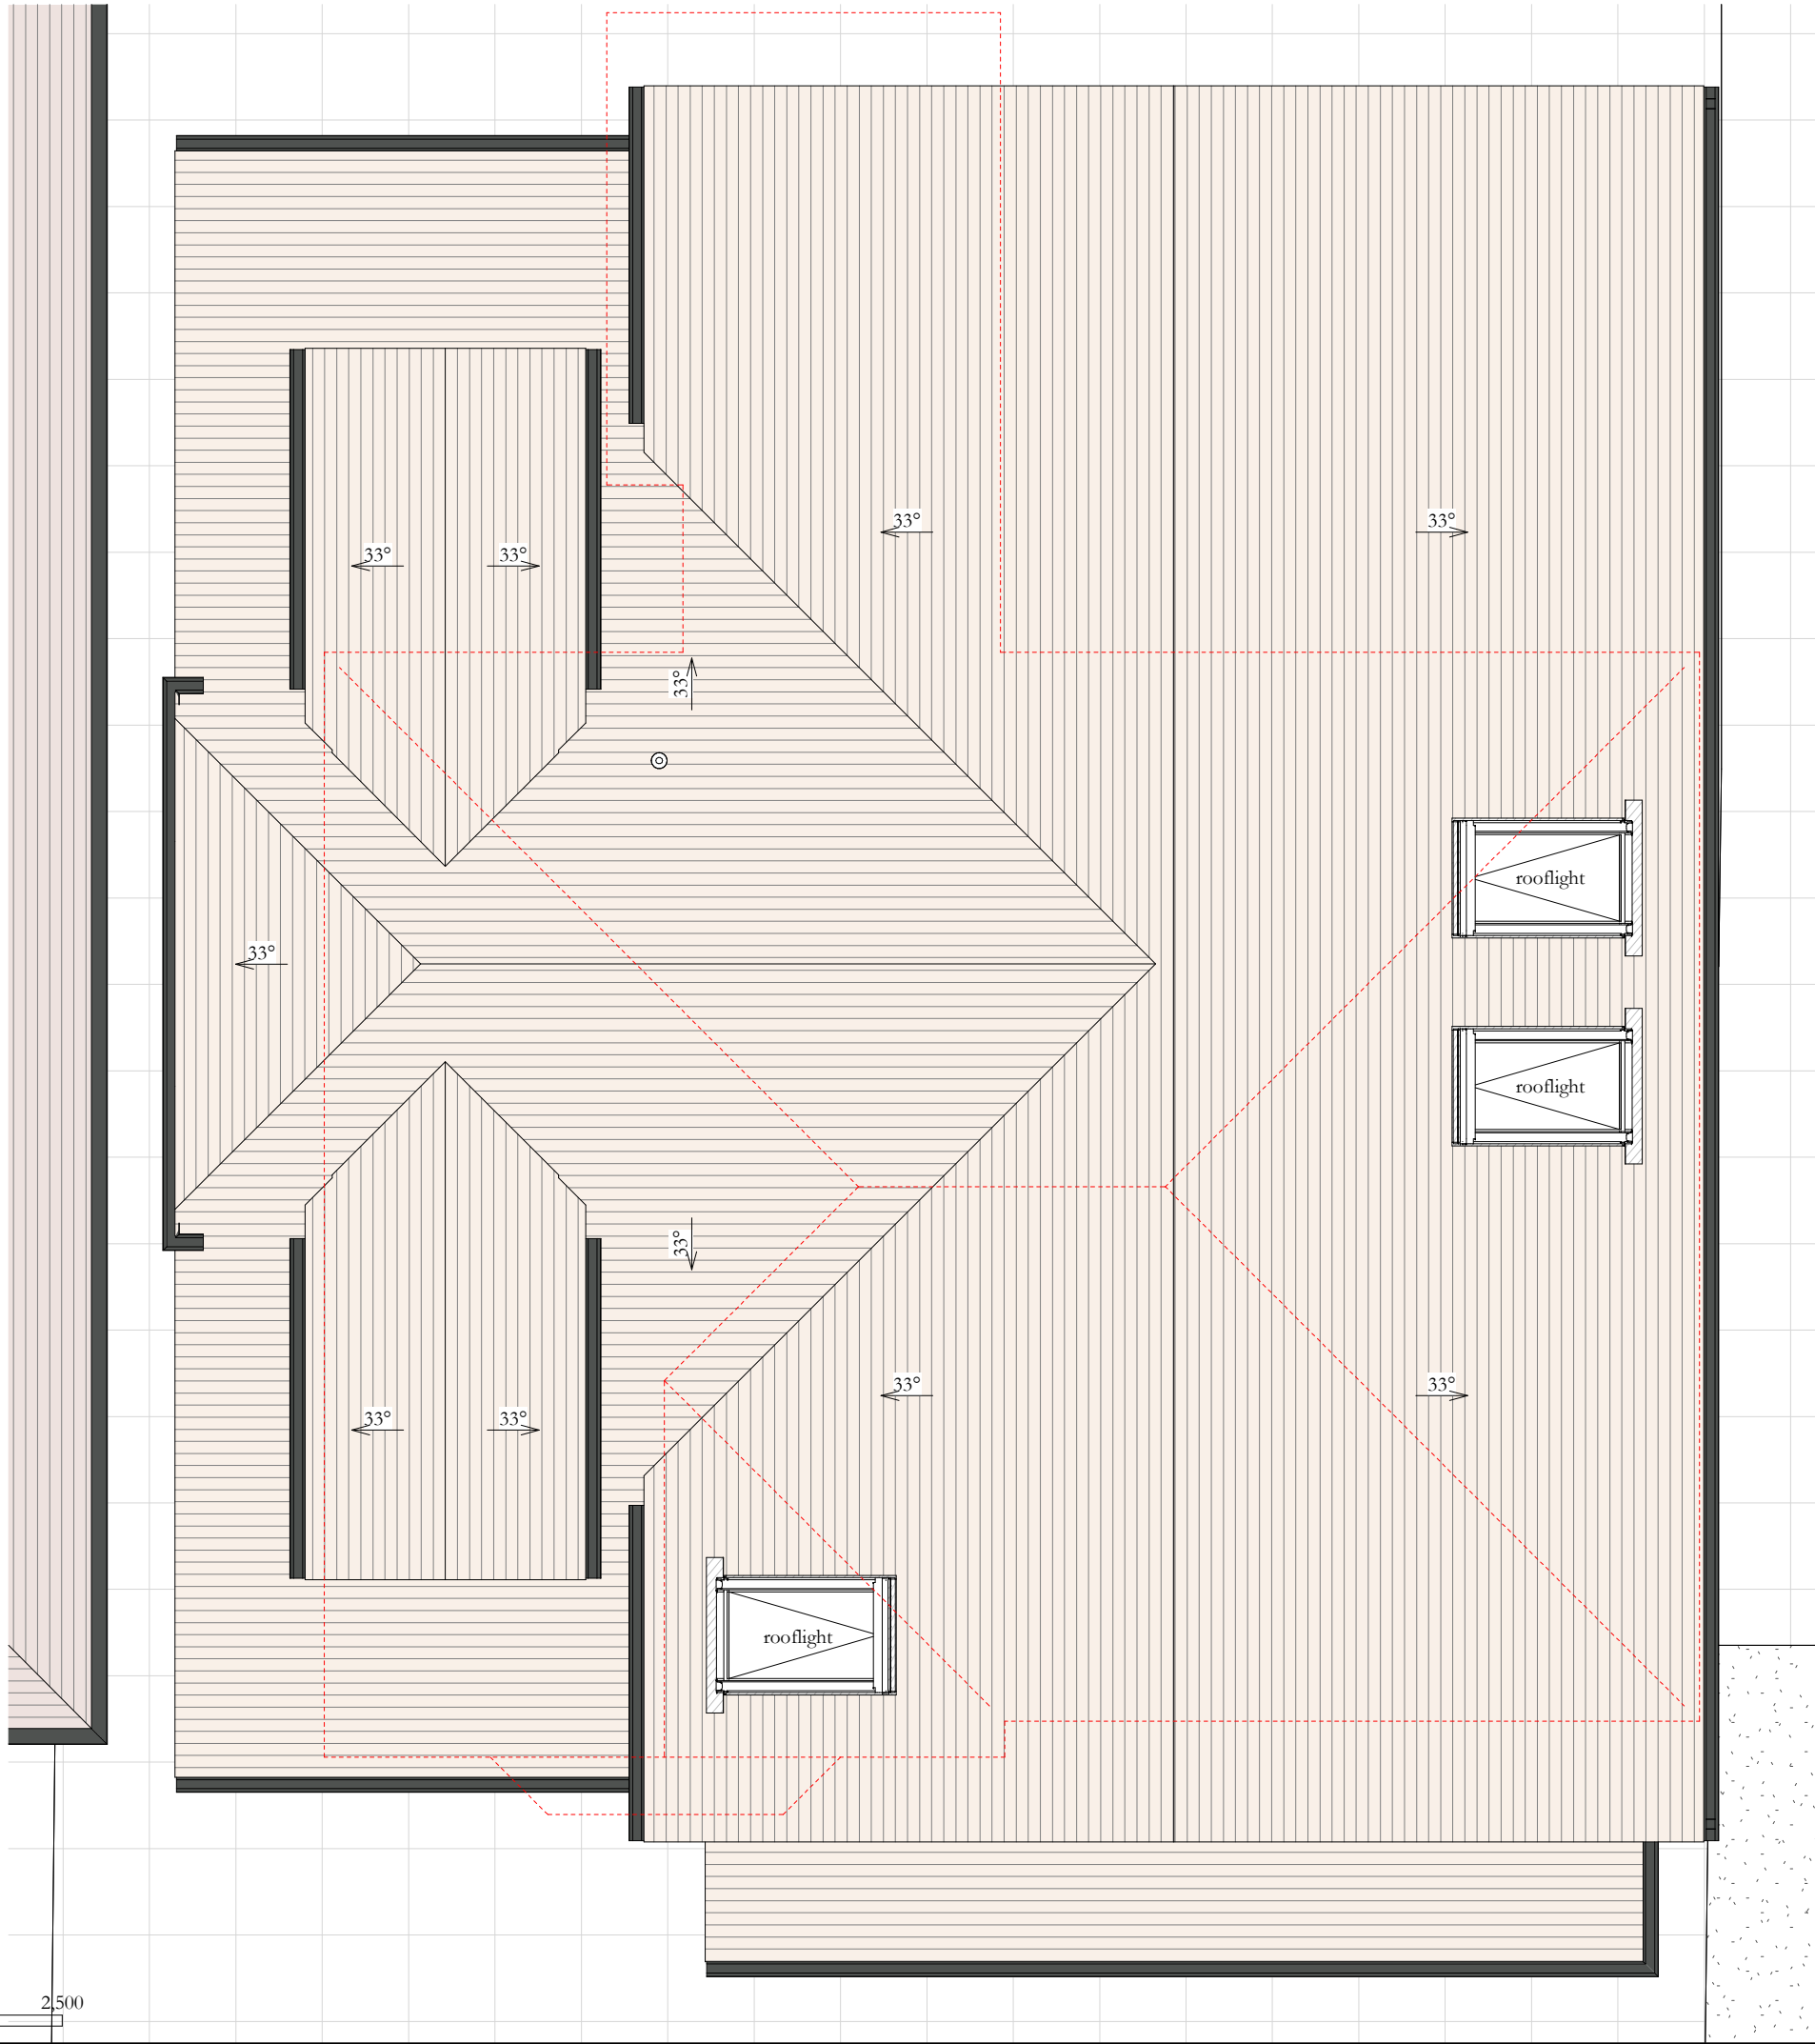


© Copyright of J M Redman Architecture. No disclosure or copy may be made without the written permission of J M Redman Architecture. All dimensions to be verified on site, all works to comply with current building regulations

0	PLANNING ISSUE	JMR	11/04/2025
Rev.	Revision Details	By	Date

Client
MRS. A. TALBOT

Project Location
**179 LODDON BRIDGE ROAD,
WOODLEY, READING,
BERKSHIRE. RG5 4BP**

Project Description
REPLACEMENT DWELLING

Drawing Title
PROPOSED ROOF PLAN

Drawn	JMR	Drawing No.	JMR-00325-008-0
Date	11/04/2025		
Scale	1 : 50	Sheet Size	A3

JMREDMAN
ARCHITECTURE
Jamie M. Redman MCAT
Jamie@jmra.co.uk | 07823774153
www.JMRedman.co.uk

11/04/2025 17:00:09