




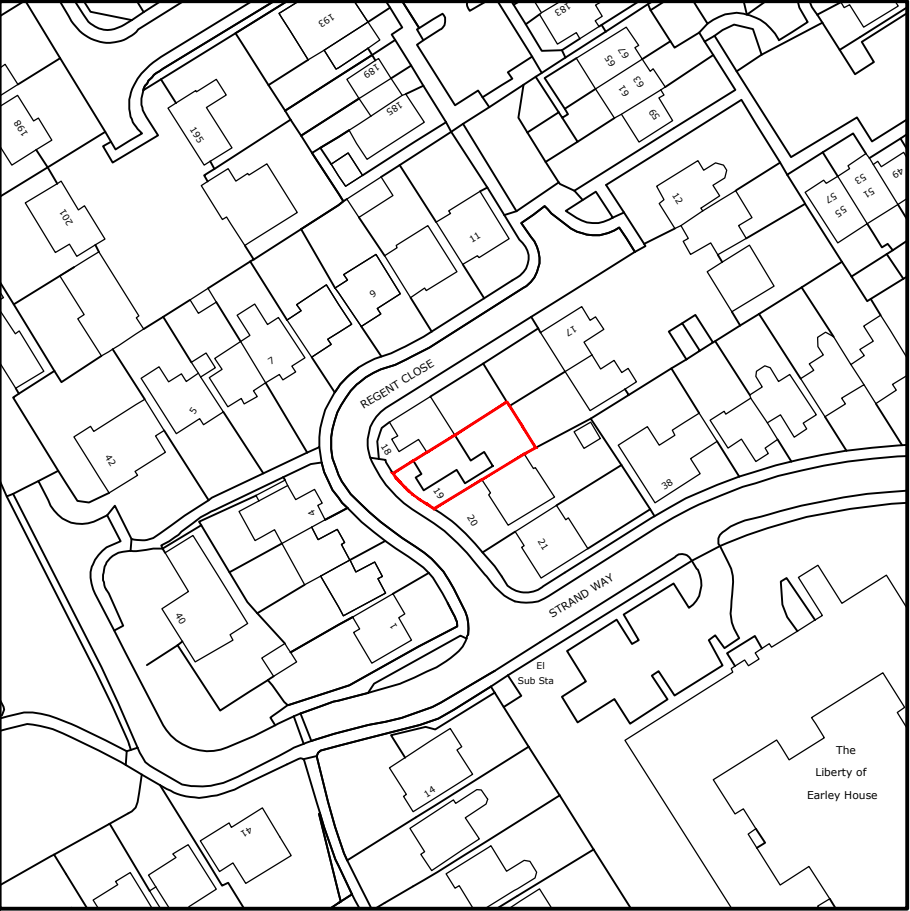


Ordnance Survey ©
UKmapcentre.com
Serial number: 317192
© Crown copyright and database right 2025
Ordnance Survey licence AC0000848283
Reproduction in whole or in part is prohibited
without the prior permission of Ordnance Survey.

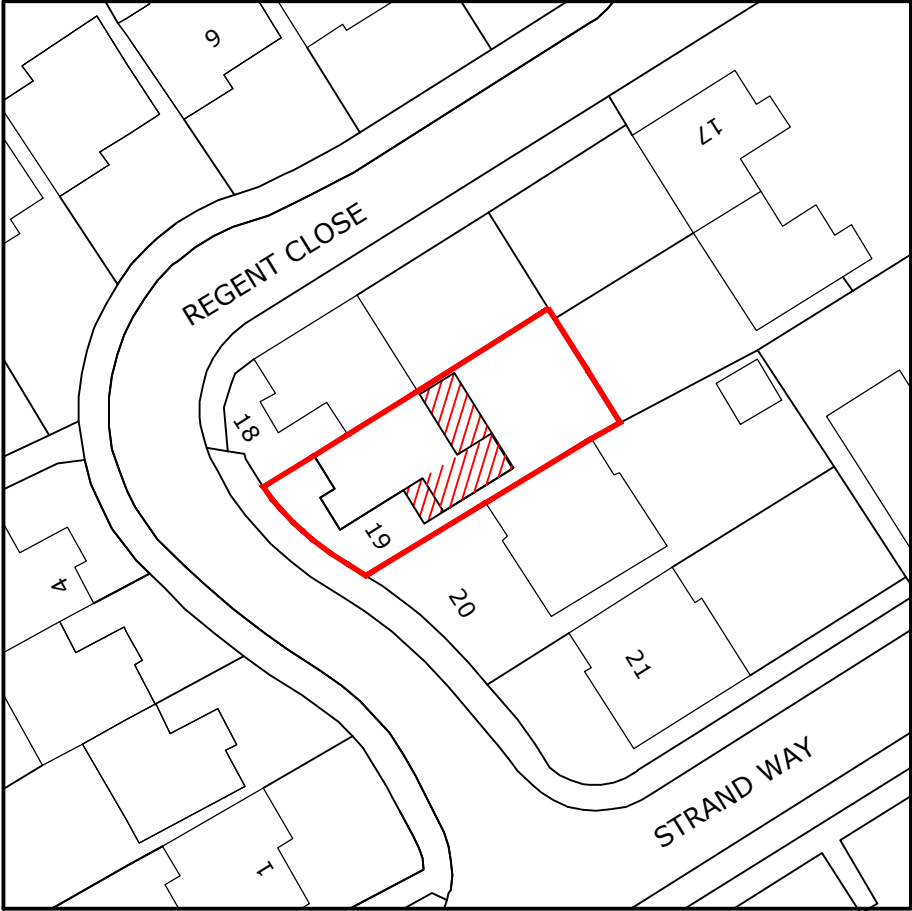

LOCATION PLAN
SCALE 1:1250

 

SITE PLAN - PROPOSED SHOWN HATCHED
SCALE 1:500

 

JAKE
UNDERWOOD
PLANNING & BUILDING DRAWINGS

PROJECT: 19 REGENT CL, EARLEY, READING RG6 4EZ	
DETAIL: LOCATION AND SITE PLAN	
PLANNING PERMISSION	
JOB No: 2549	DRG No: 001
SCALE @ A3: AS SHOWN	REV: A
CONTACT: JAKE UNDERWOOD Web: www.jakeunderwood.com Email: jake_underwood@hotmail.com Phone: 07784927778	