




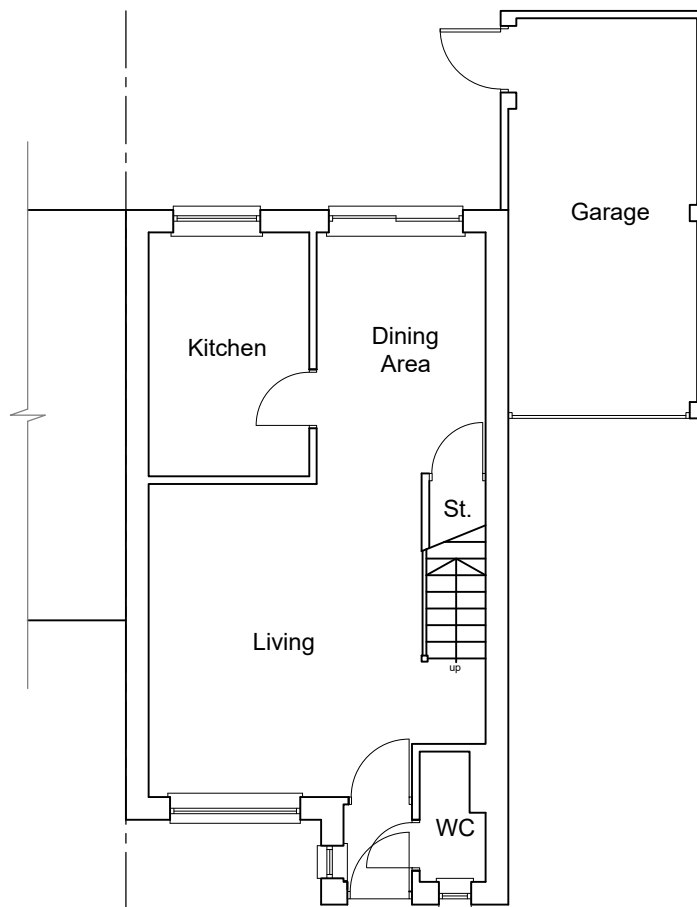

EXISTING GROUND FLOOR PLAN
SCALE 1:100

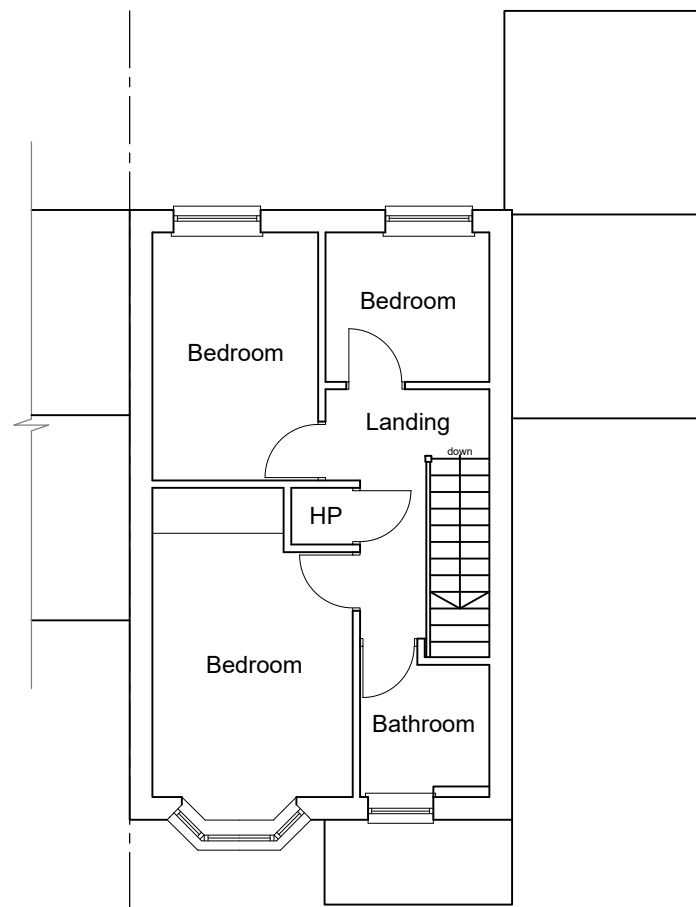

EXISTING ROOF FLOOR PLAN
SCALE 1:100

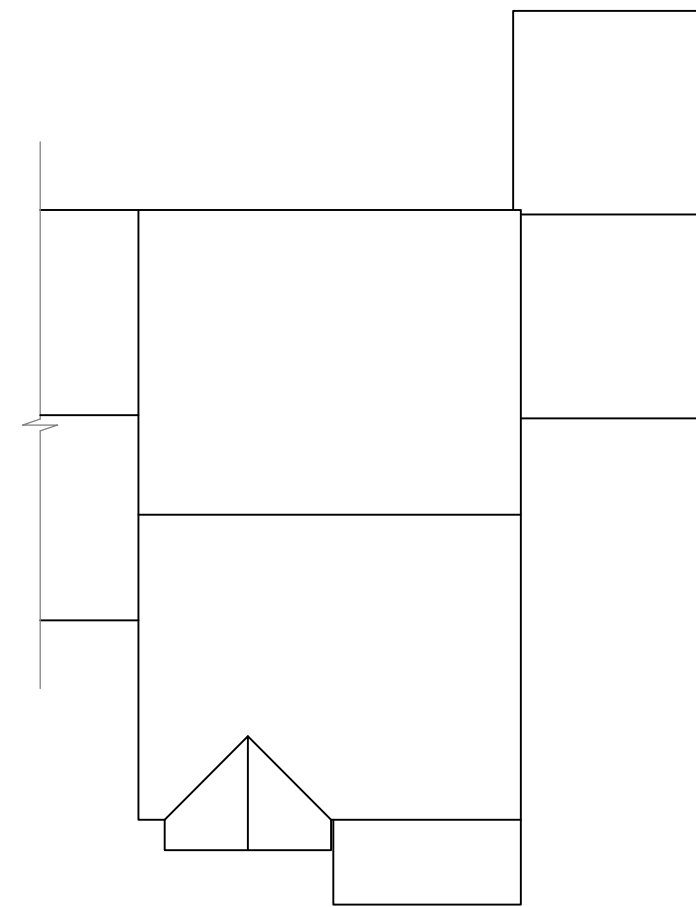

EXISTING ROOF PLAN
SCALE 1:100

JAKE UNDERWOOD
PLANNING & BUILDING DRAWINGS

PROJECT: 19 REGENT CL, EARLEY, READING RG6 4EZ	
DETAIL: EXISTING FLOOR PLANS	
PLANNING PERMISSION	
JOB No: 2549	DRG No: 002
SCALE @ A3: 1:100	REV: A
CONTACT: JAKE UNDERWOOD Web: www.jakeunderwood.com Email: jake_underwood@hotmail.com Phone: 07784927778	