






FRONT ELEVATION
SCALE 1:100

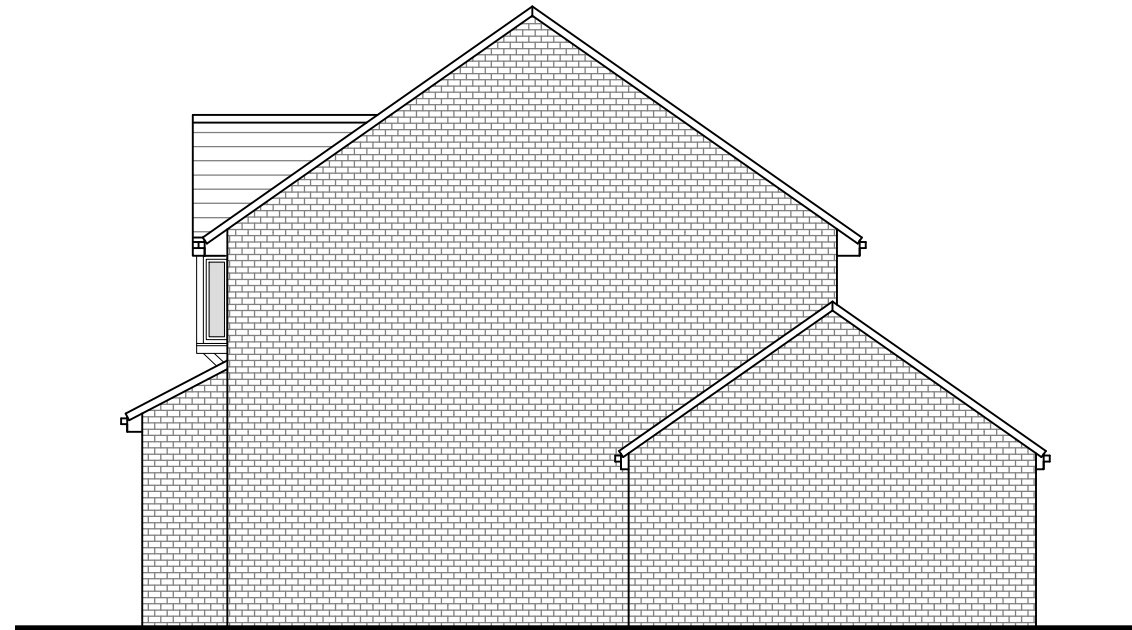


SIDE ELEVATION
SCALE 1:100

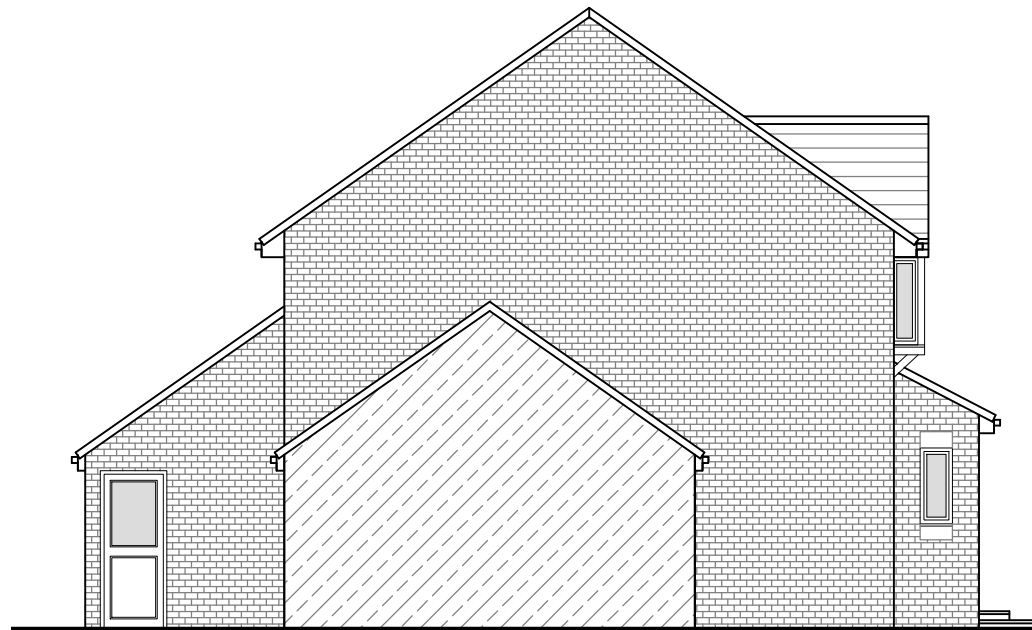

SIDE ELEVATION
SCALE 1:100

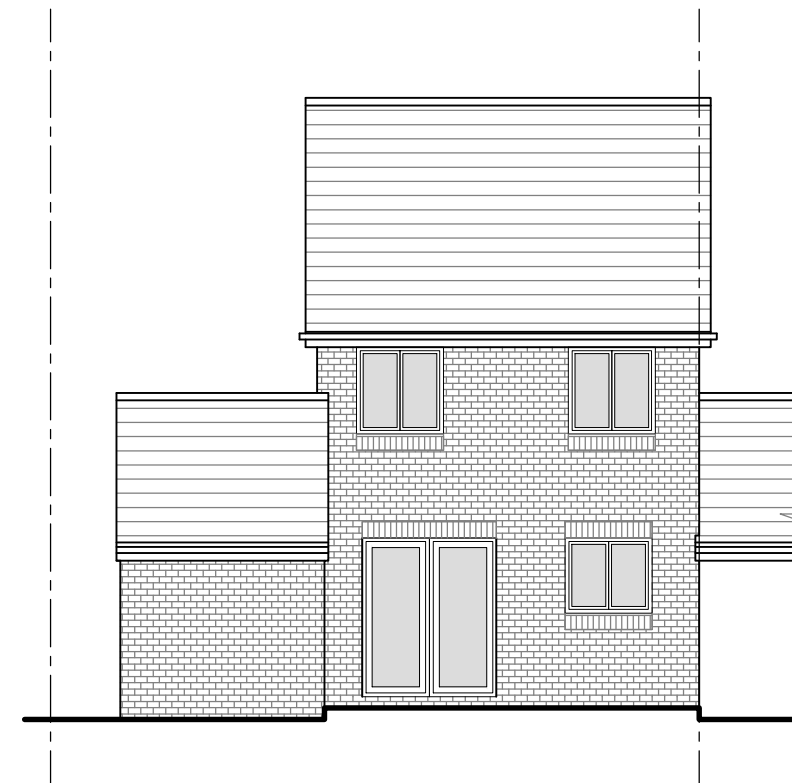

REAR ELEVATION
SCALE 1:100

 1 : 100 @ A3 



JAKE
UNDERWOOD
PLANNING & BUILDING DRAWINGS

PROJECT:
19 REGENT CL, EARLEY,
READING RG6 4EZ

DETAIL:
EXISTING ELEVATIONS

PLANNING PERMISSION

JOB No: 2549	DRG No: 003
SCALE @ A3: 1:100	REV: A

CONTACT:
JAKE UNDERWOOD
Web: www.jakeunderwood.com
Email: jake_underwood@hotmail.com
Phone: 07784927778