


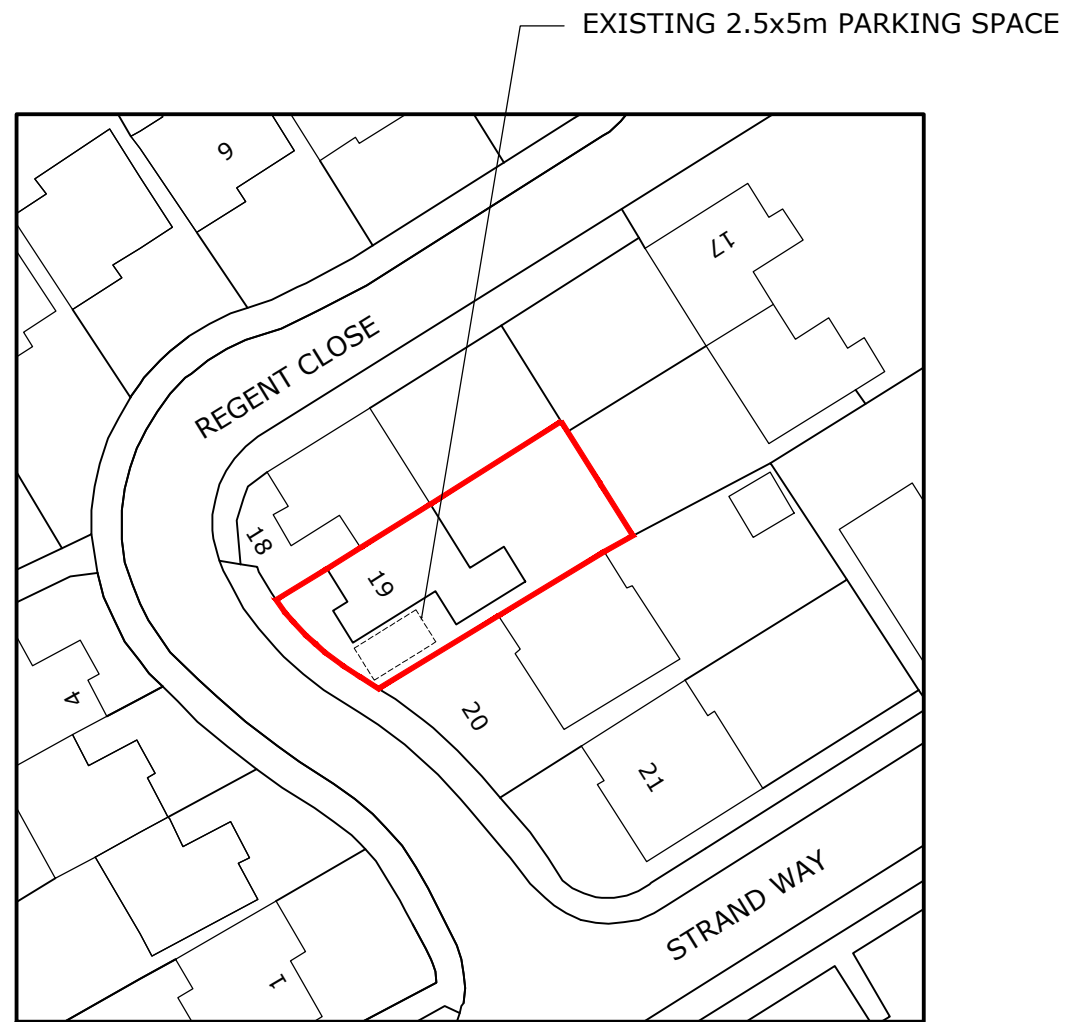


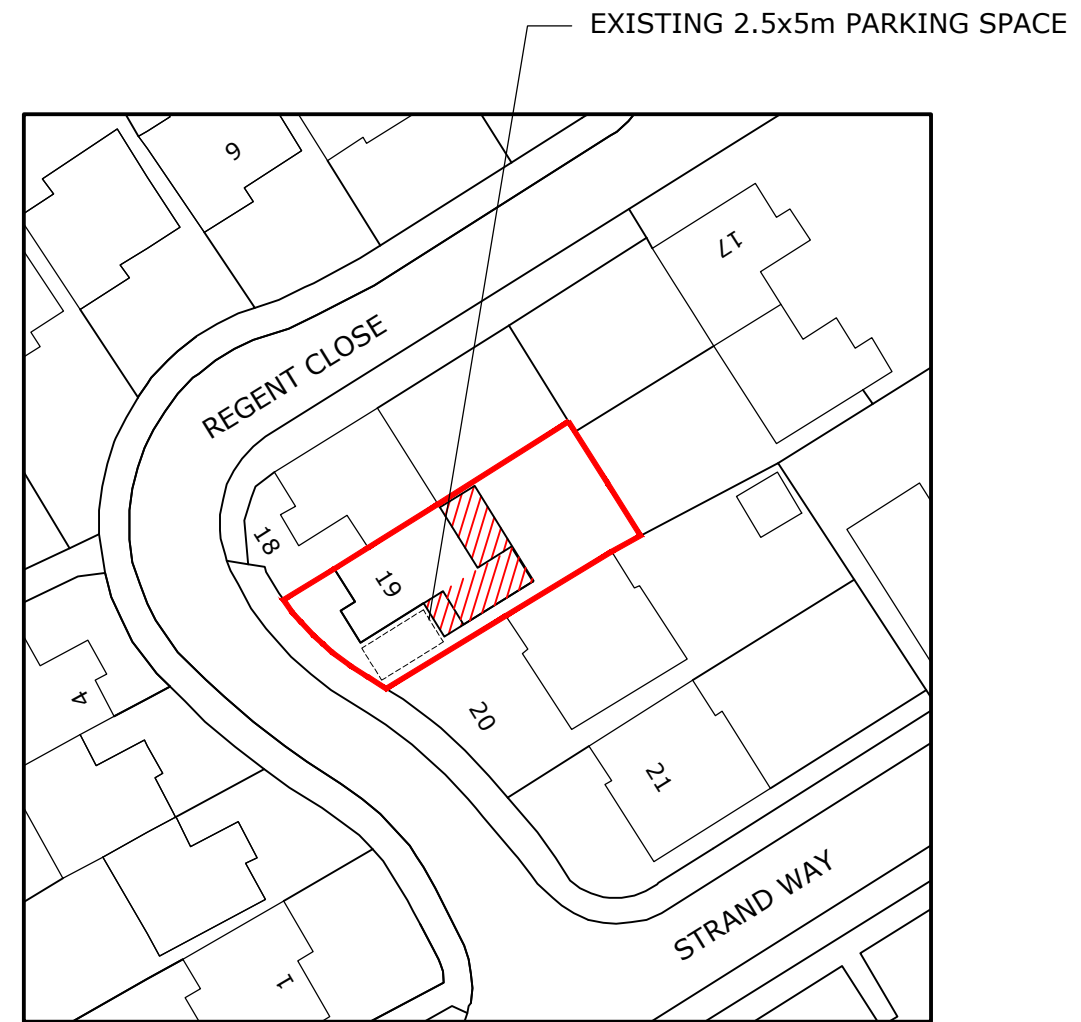

SITE PLAN - EXISTING PARKING PLAN
SCALE 1:500

 

SITE PLAN - PROPOSED PARKING PLAN
SCALE 1:500

 

JAKE
UNDERWOOD
PLANNING & BUILDING DRAWINGS

PROJECT:
19 REGENT CL, EARLEY,
READING RG6 4EZ

DETAIL:
PARKING PLANS

PLANNING PERMISSION

JOB No: 2549 DRG No: 006

SCALE @ A3: AS SHOWN REV: A

CONTACT:
JAKE UNDERWOOD
Web: www.jakeunderwood.com
Email: jake_underwood@hotmail.com
Phone: 07784927778