






existing

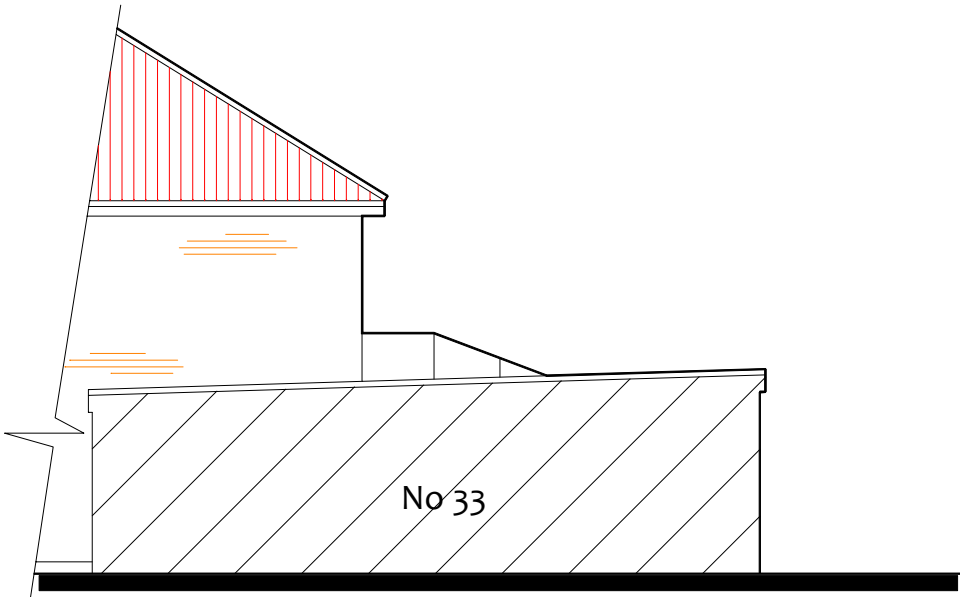


side elevation

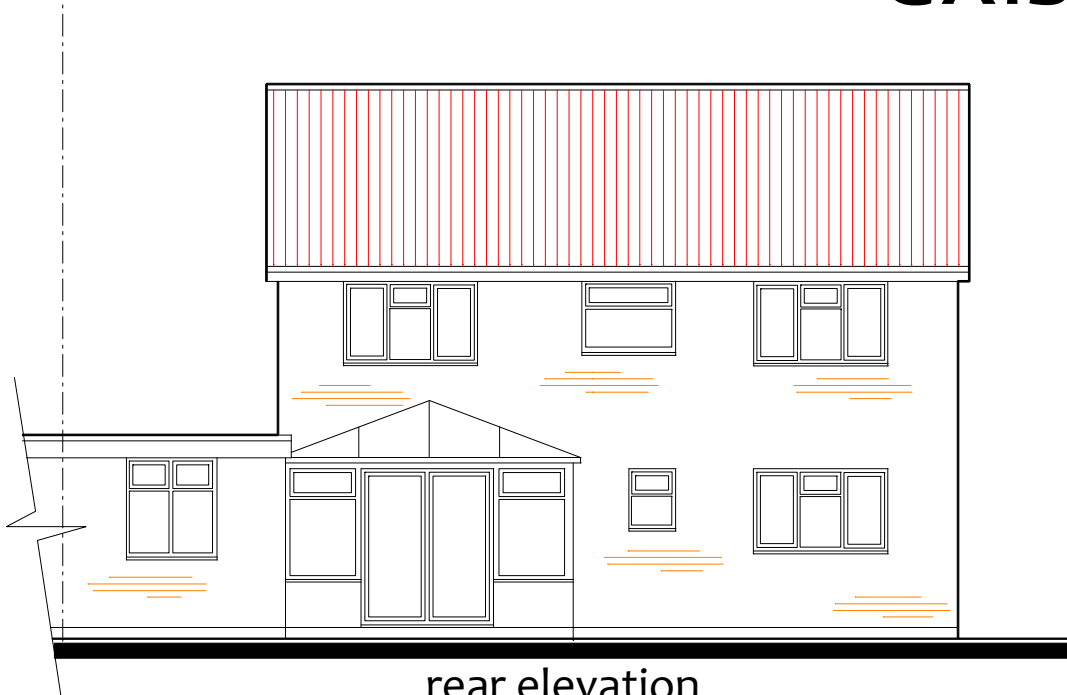


rear elevation

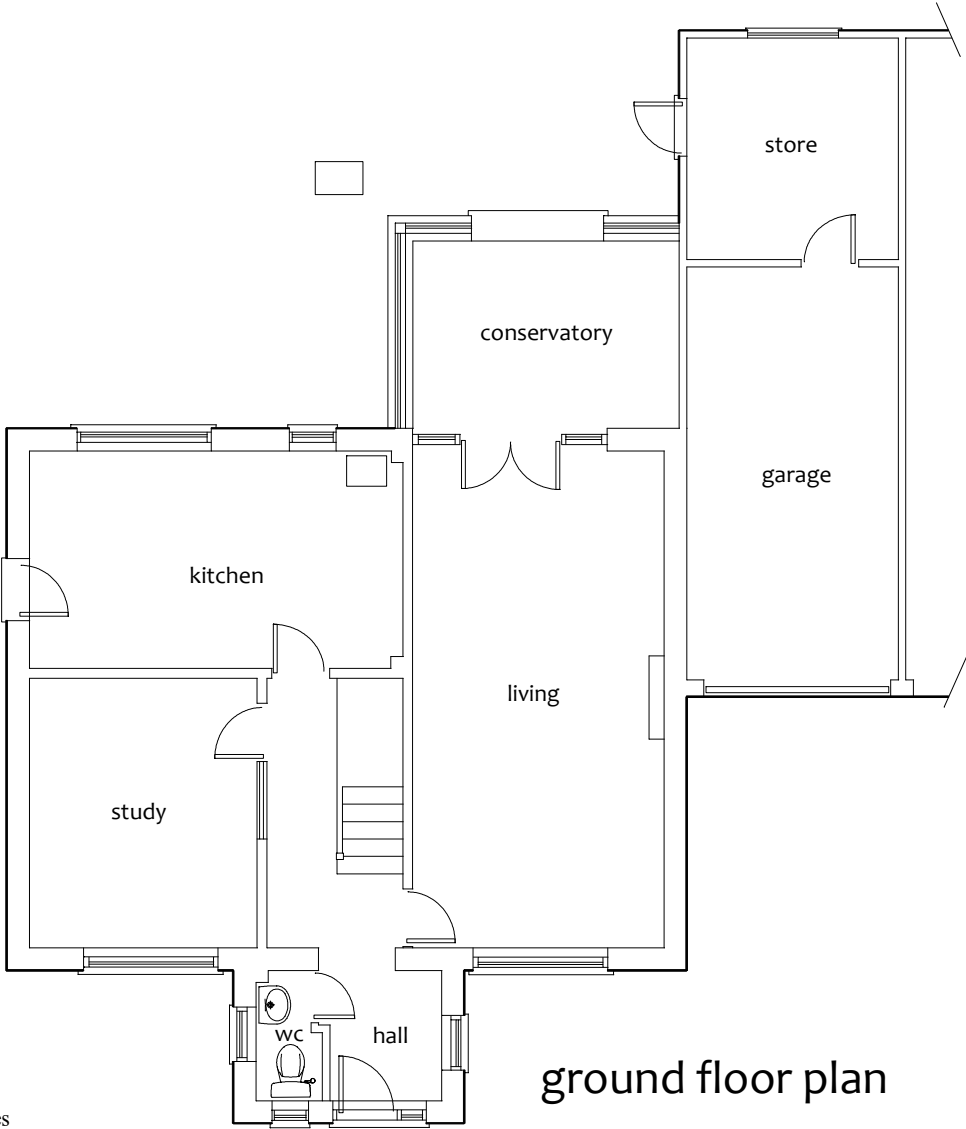

ground floor plan

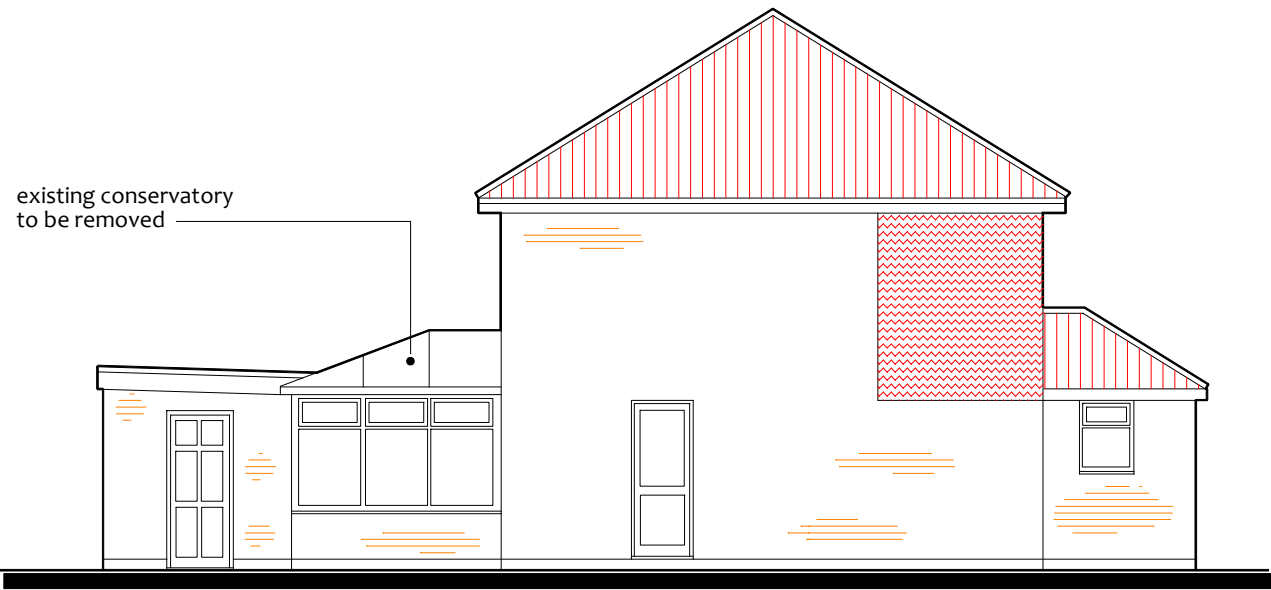

side elevation

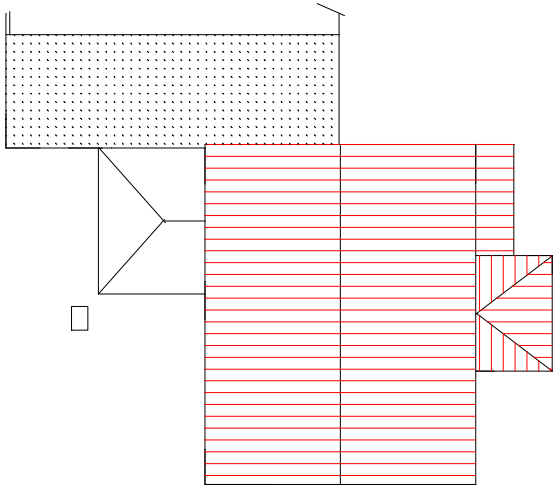

existing roof plan (1.200)

David Taylor Design Services
4 Forest Close Ascot Berks
07971 411897 01344 249092
DT455@AOL.COM

ISSUE A INTRO 30/06/25		Client Tony Clarkson	
Project Proposed single storey extension at 31 Starnead Drive	Drawing title Existing plans and elevations	Scale 1:100	Date: June 2025
		Drg No	3239-1