

Norwegian Log

BUILDINGS

230 London Road

Reading


RG 6 1AH

T 0118 966 9236

F 0118 966 0456

e-mail: sales@norwegianlog.co.uk

website: www.norwegianlog.co.uk

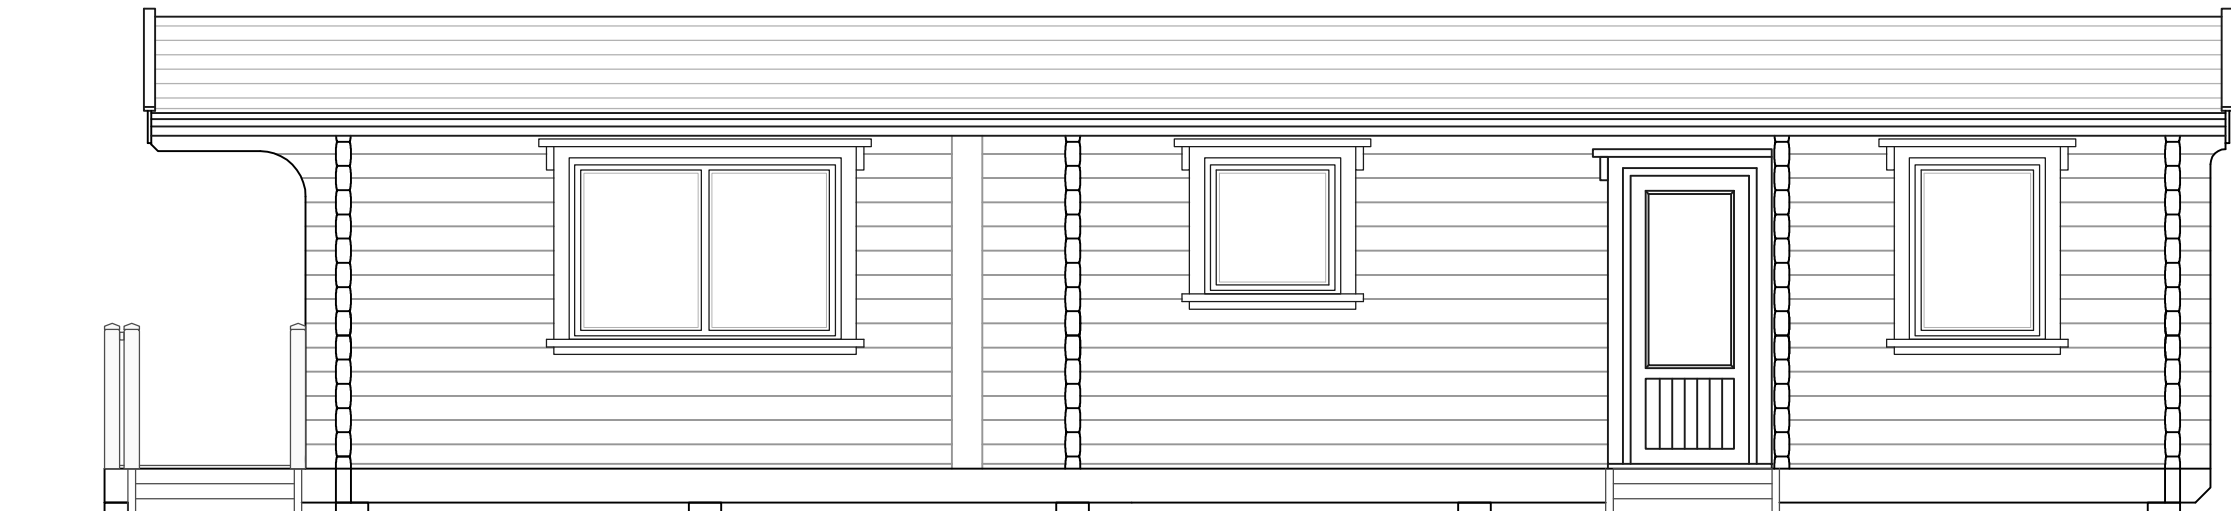

Front Elevation



Verandah Elevation

B 13-04-12 Final two wind posts moved to outside,

A 30-03-12 Verandah steps moved.
Window & external door sizes updated.

Revisions

Client Lisa Spiers Twyford RG10 9AG			
Project Amended Cresta			
Elevations Sheet 1 of 2			
Scale	1:50 @ A3	Date	April 2010
The copyright of this drawing remains the property of Norwegian Log Buildings Ltd and must not be transferred to a third party without the written permission of the copyright holders.			
Drg. No.	210-13/02	Rev.	B