


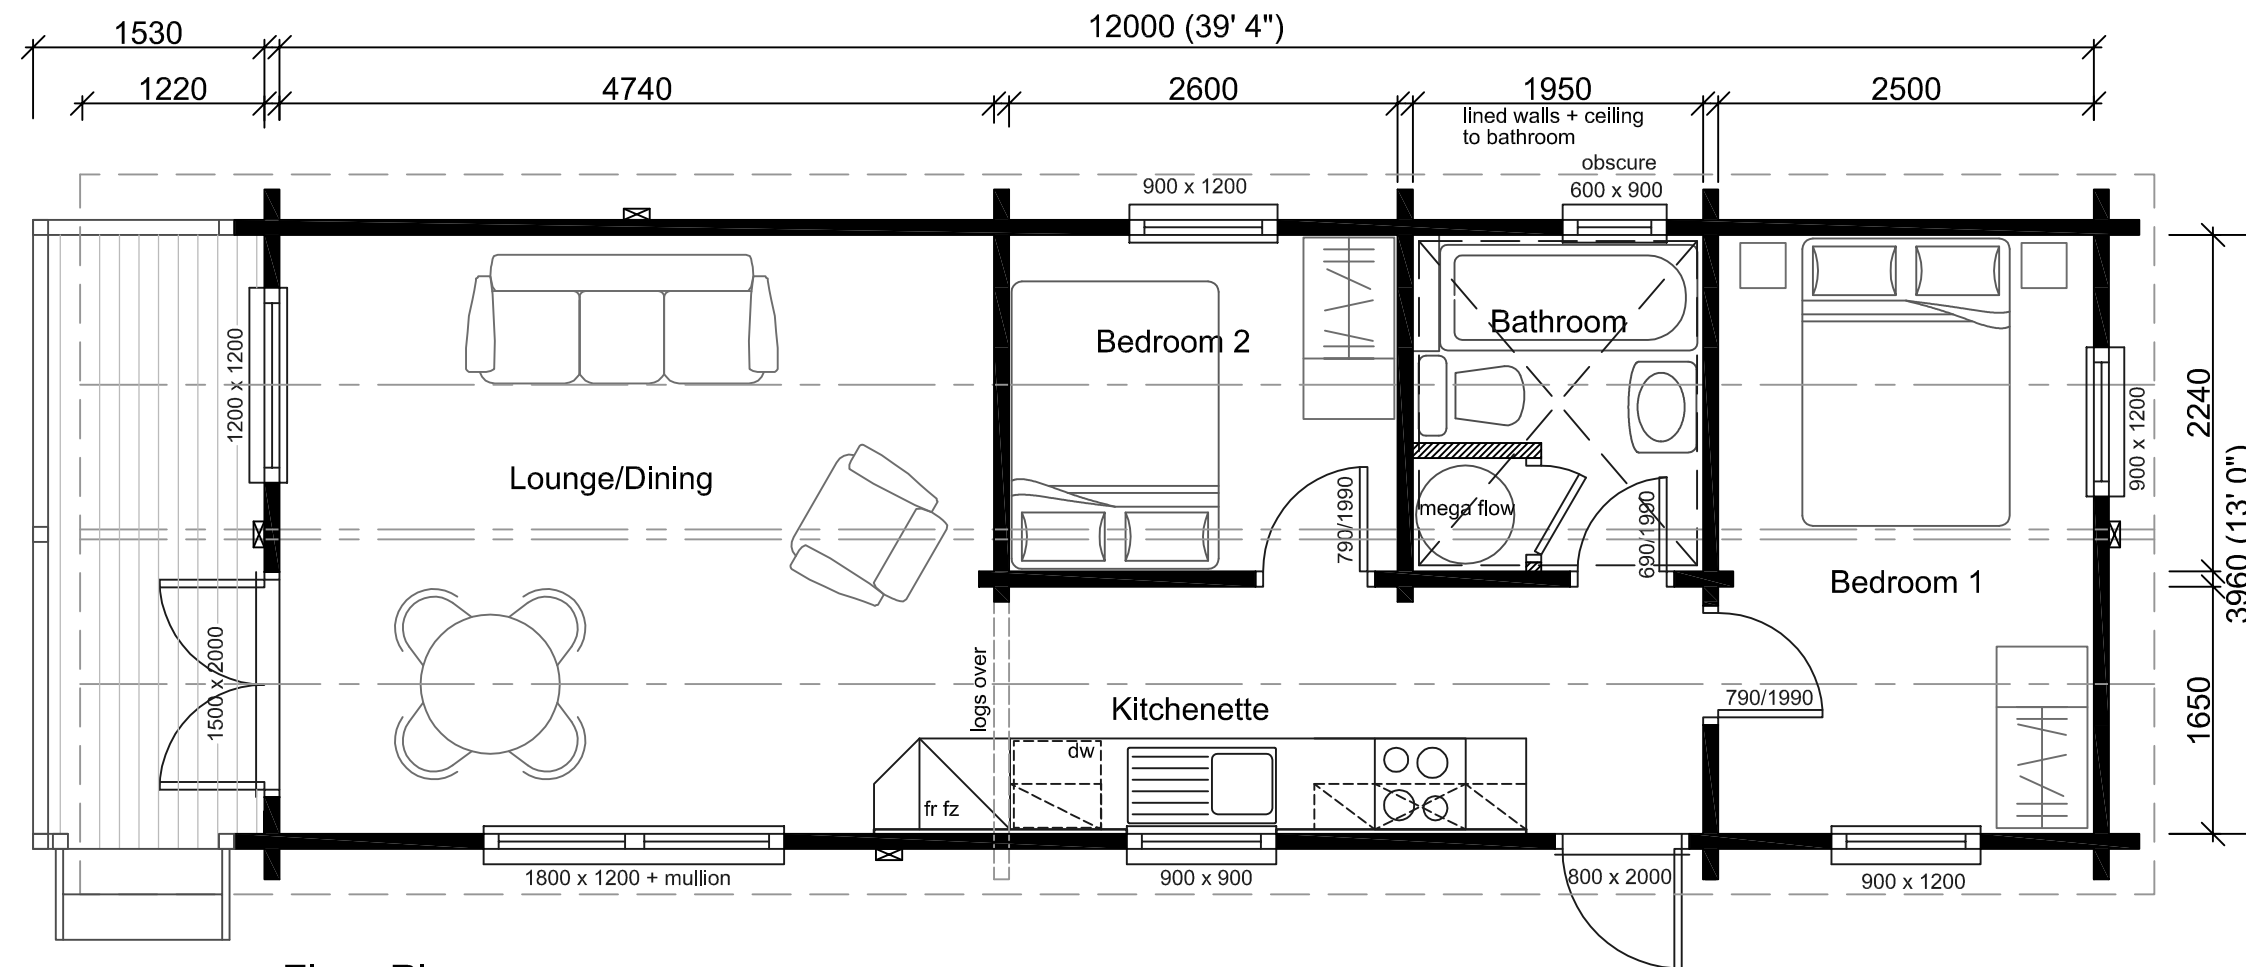

Floor Plan

15 degree roof pitch.

Eaves height (14.5logs) - 2320mm.

H 13-04-12 Final two wind posts moved to outside,

G 04-04-12 Two wind posts moved to outside,
bathroom walls lined + ceiling added.

F 30-03-12 side verandah removed,
end verandah steps moved.

E 30-03-12 side verandah shown, steps moved.
Dishwasher & fridge freezer noted in kitchen.
Window & external door sizes updated.

D 29-03-12 megaflo cupbd added to bathroom

C 29-03-10 bathroom/bed 2 wall moved,
4'6" bed shown in bed 2

B 18-03-10 Windows moved, bathroom/bed 2 wall moved,
side verandah shown optional

A 09-03-10 re drawn

Revisions

Client
Lisa Spiers
Twyford
RG10 9AG

Project
Amended Cresta

Floor Plan

Scale 1:50 @ A3

Date March 2010

The copyright of this drawing remains the property of Norwegian Log Buildings Ltd and must not be transferred to a third party without the written permission of the copyright holders.

Drg. No. 210-13/01

Rev. H