


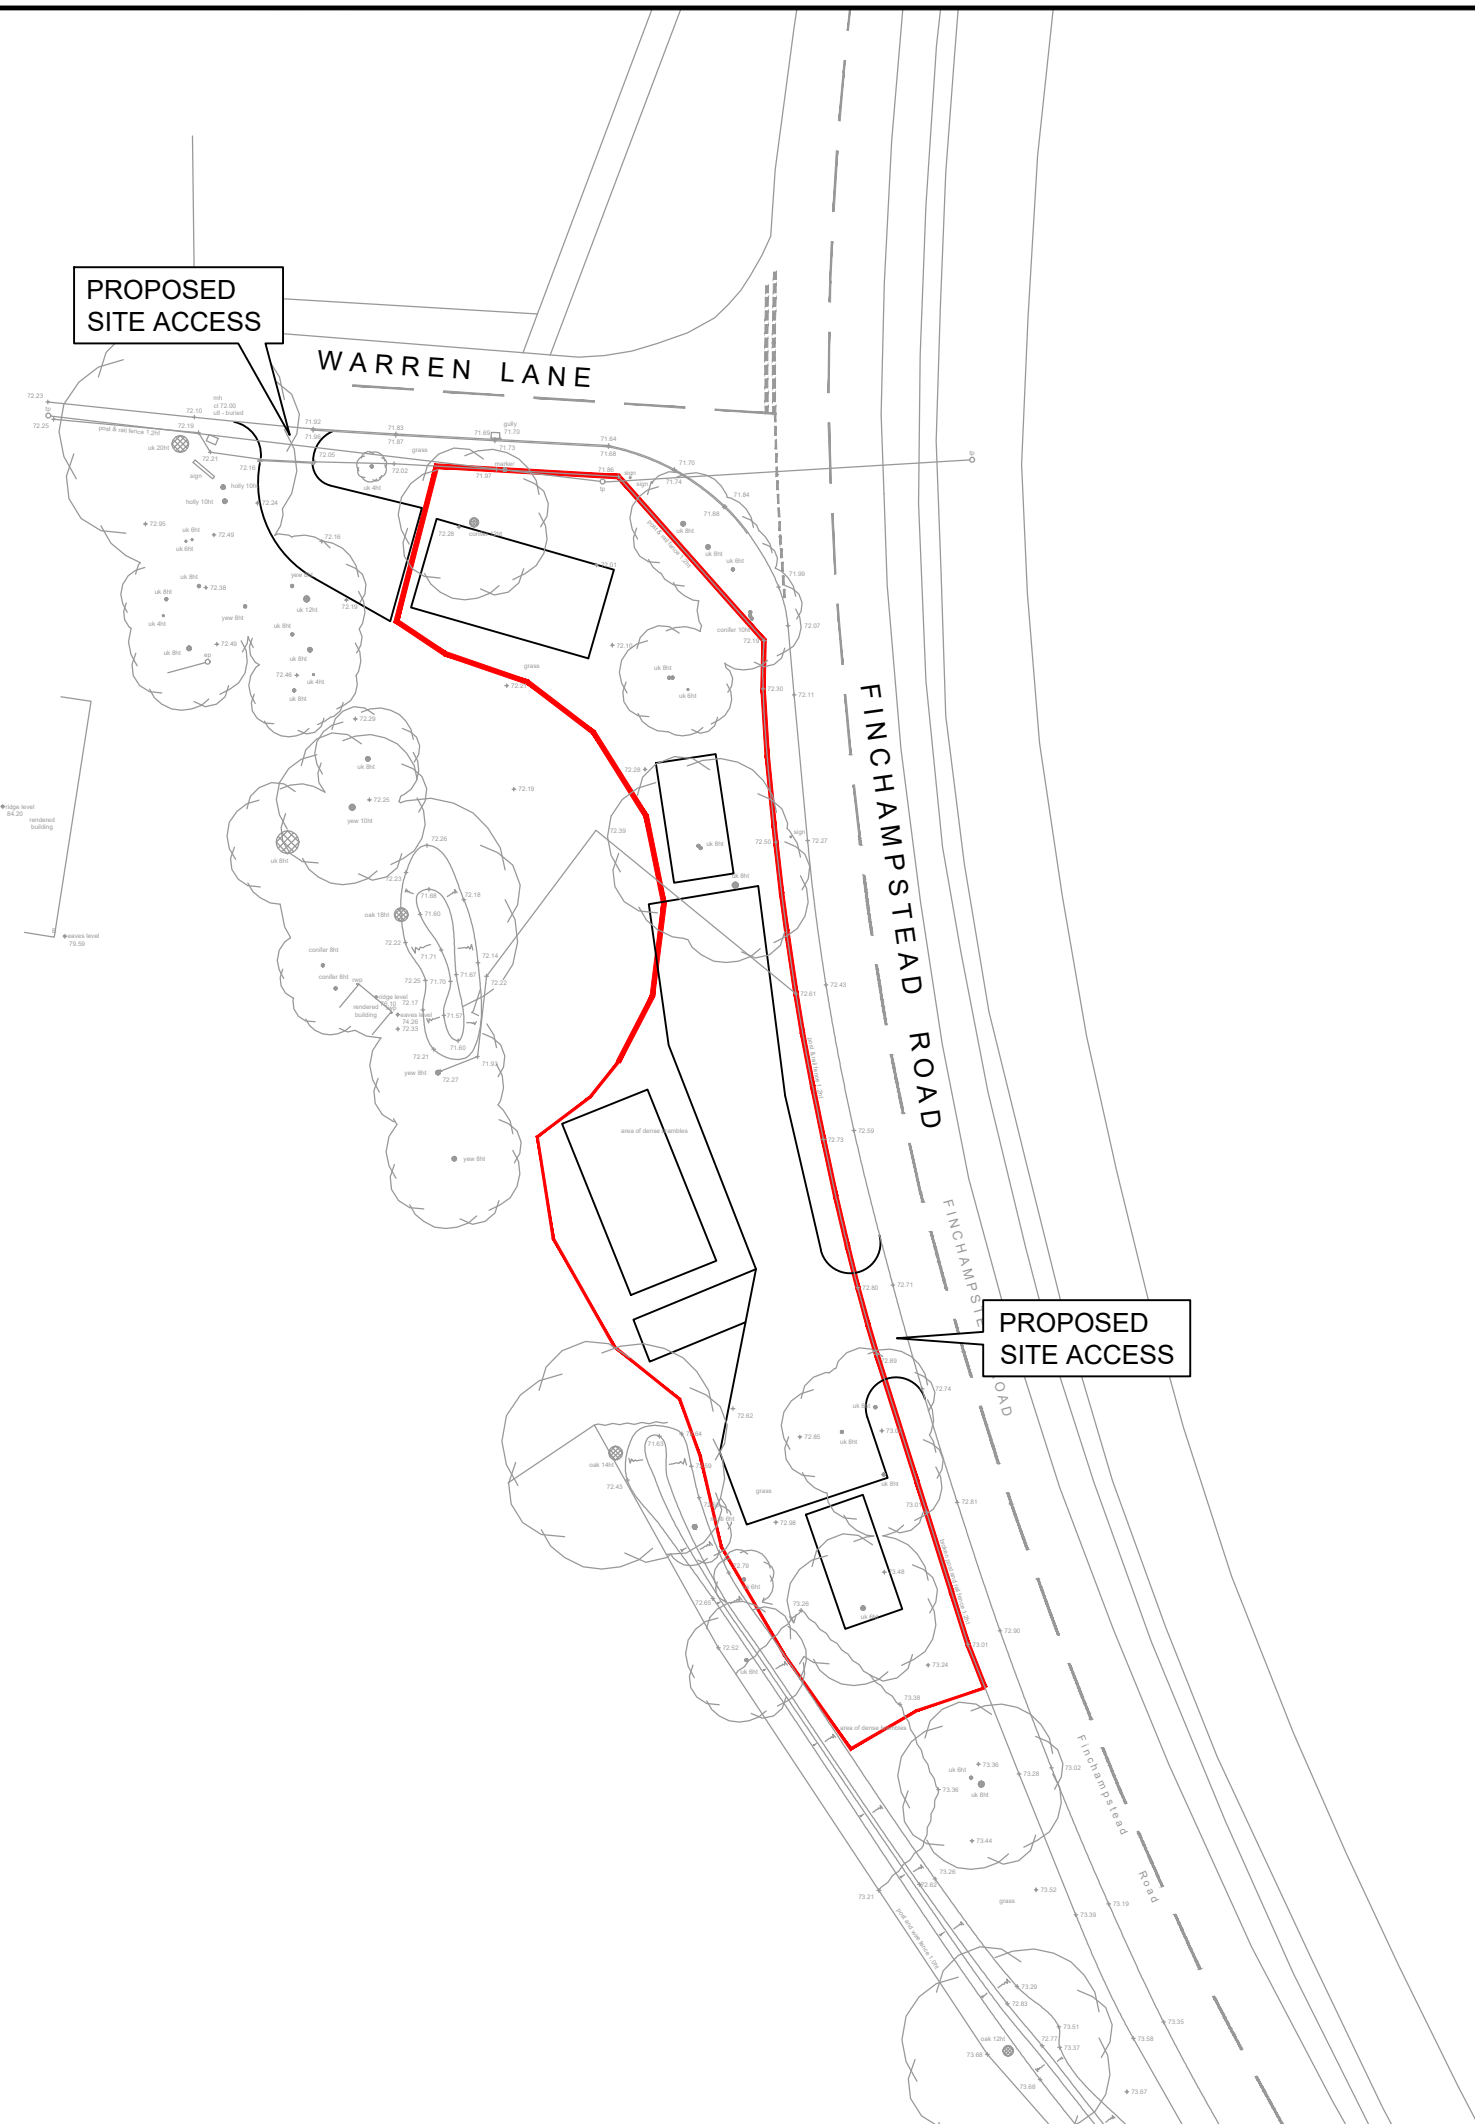

- NOTES :**
1. Do not scale from this drawing.
 2. This drawing to be read & printed in colour.
 3. This drawing is for illustrative purposes only, and not for construction.

KEY :

	SITE BOUNDARY
--	---------------

...	...	...	...	...
REV	DETAILS	DRAWN	CHECKED	DATE

Client

ET Planning

Project

Land East of Warren Lodge

Drawing Title

Site Plan

Scale

1:500

Size

A3

Drawn By

DW

Checked By

LS

Date

09.10.2024

Stunt Consulting Ltd, 'Front Offices', Perchance, Ryehurst Lane,
Binfield, Berkshire, RG42 5QY
Tel.: 01344 306294 Email: info@stuntconsulting.co.uk

Project Ref

B22007

Drawing No

002

Rev