
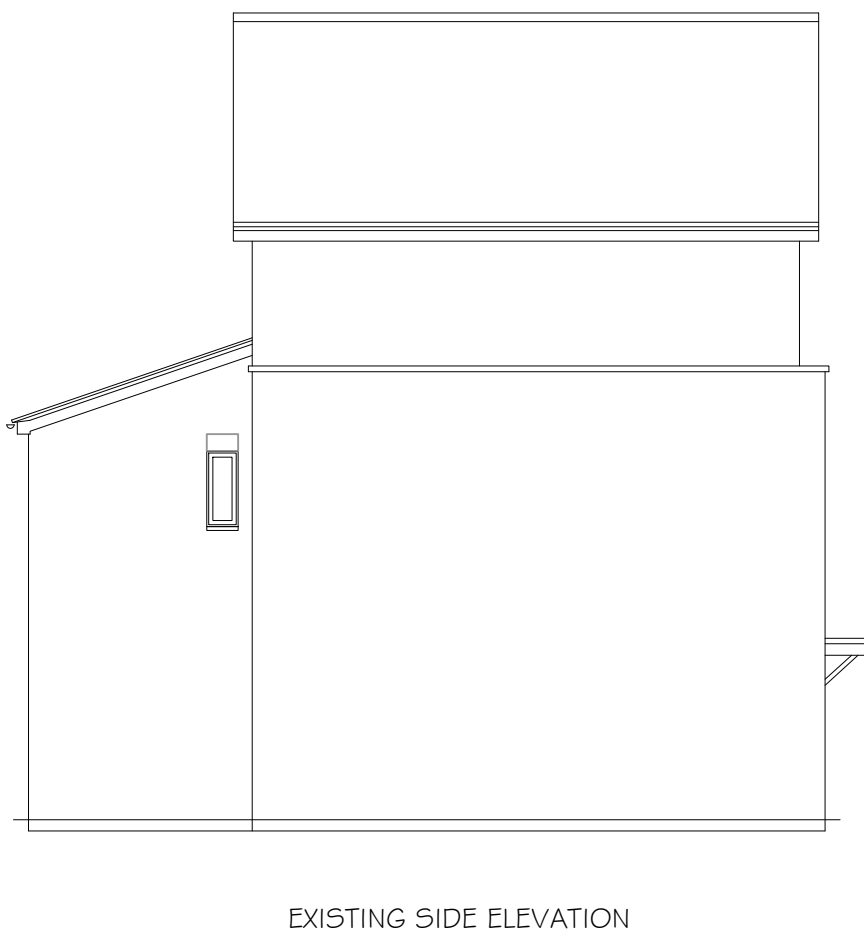
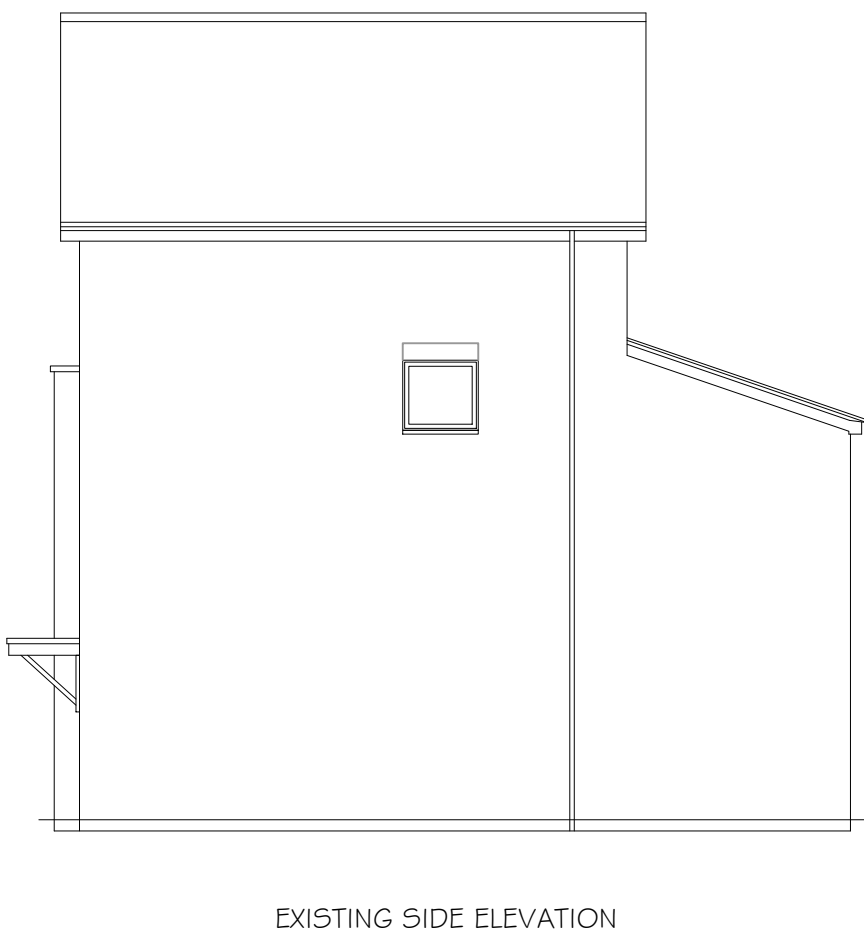
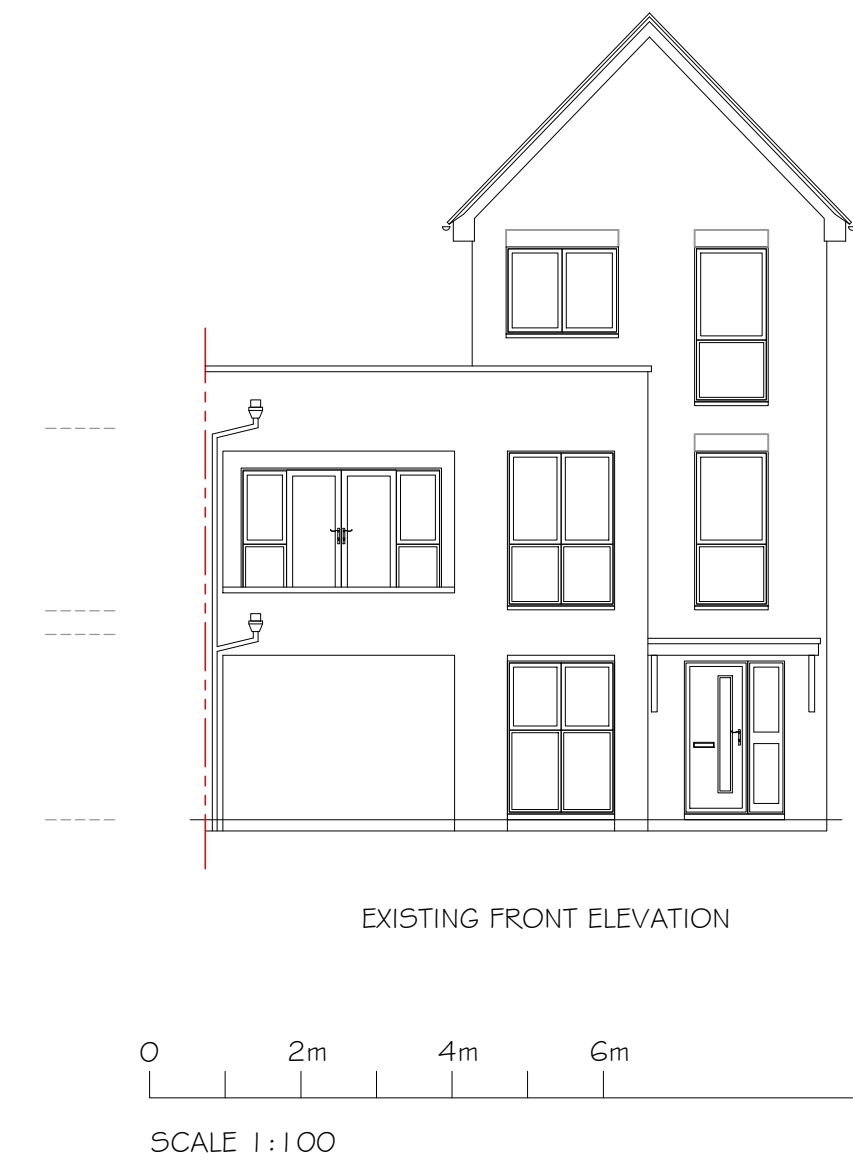
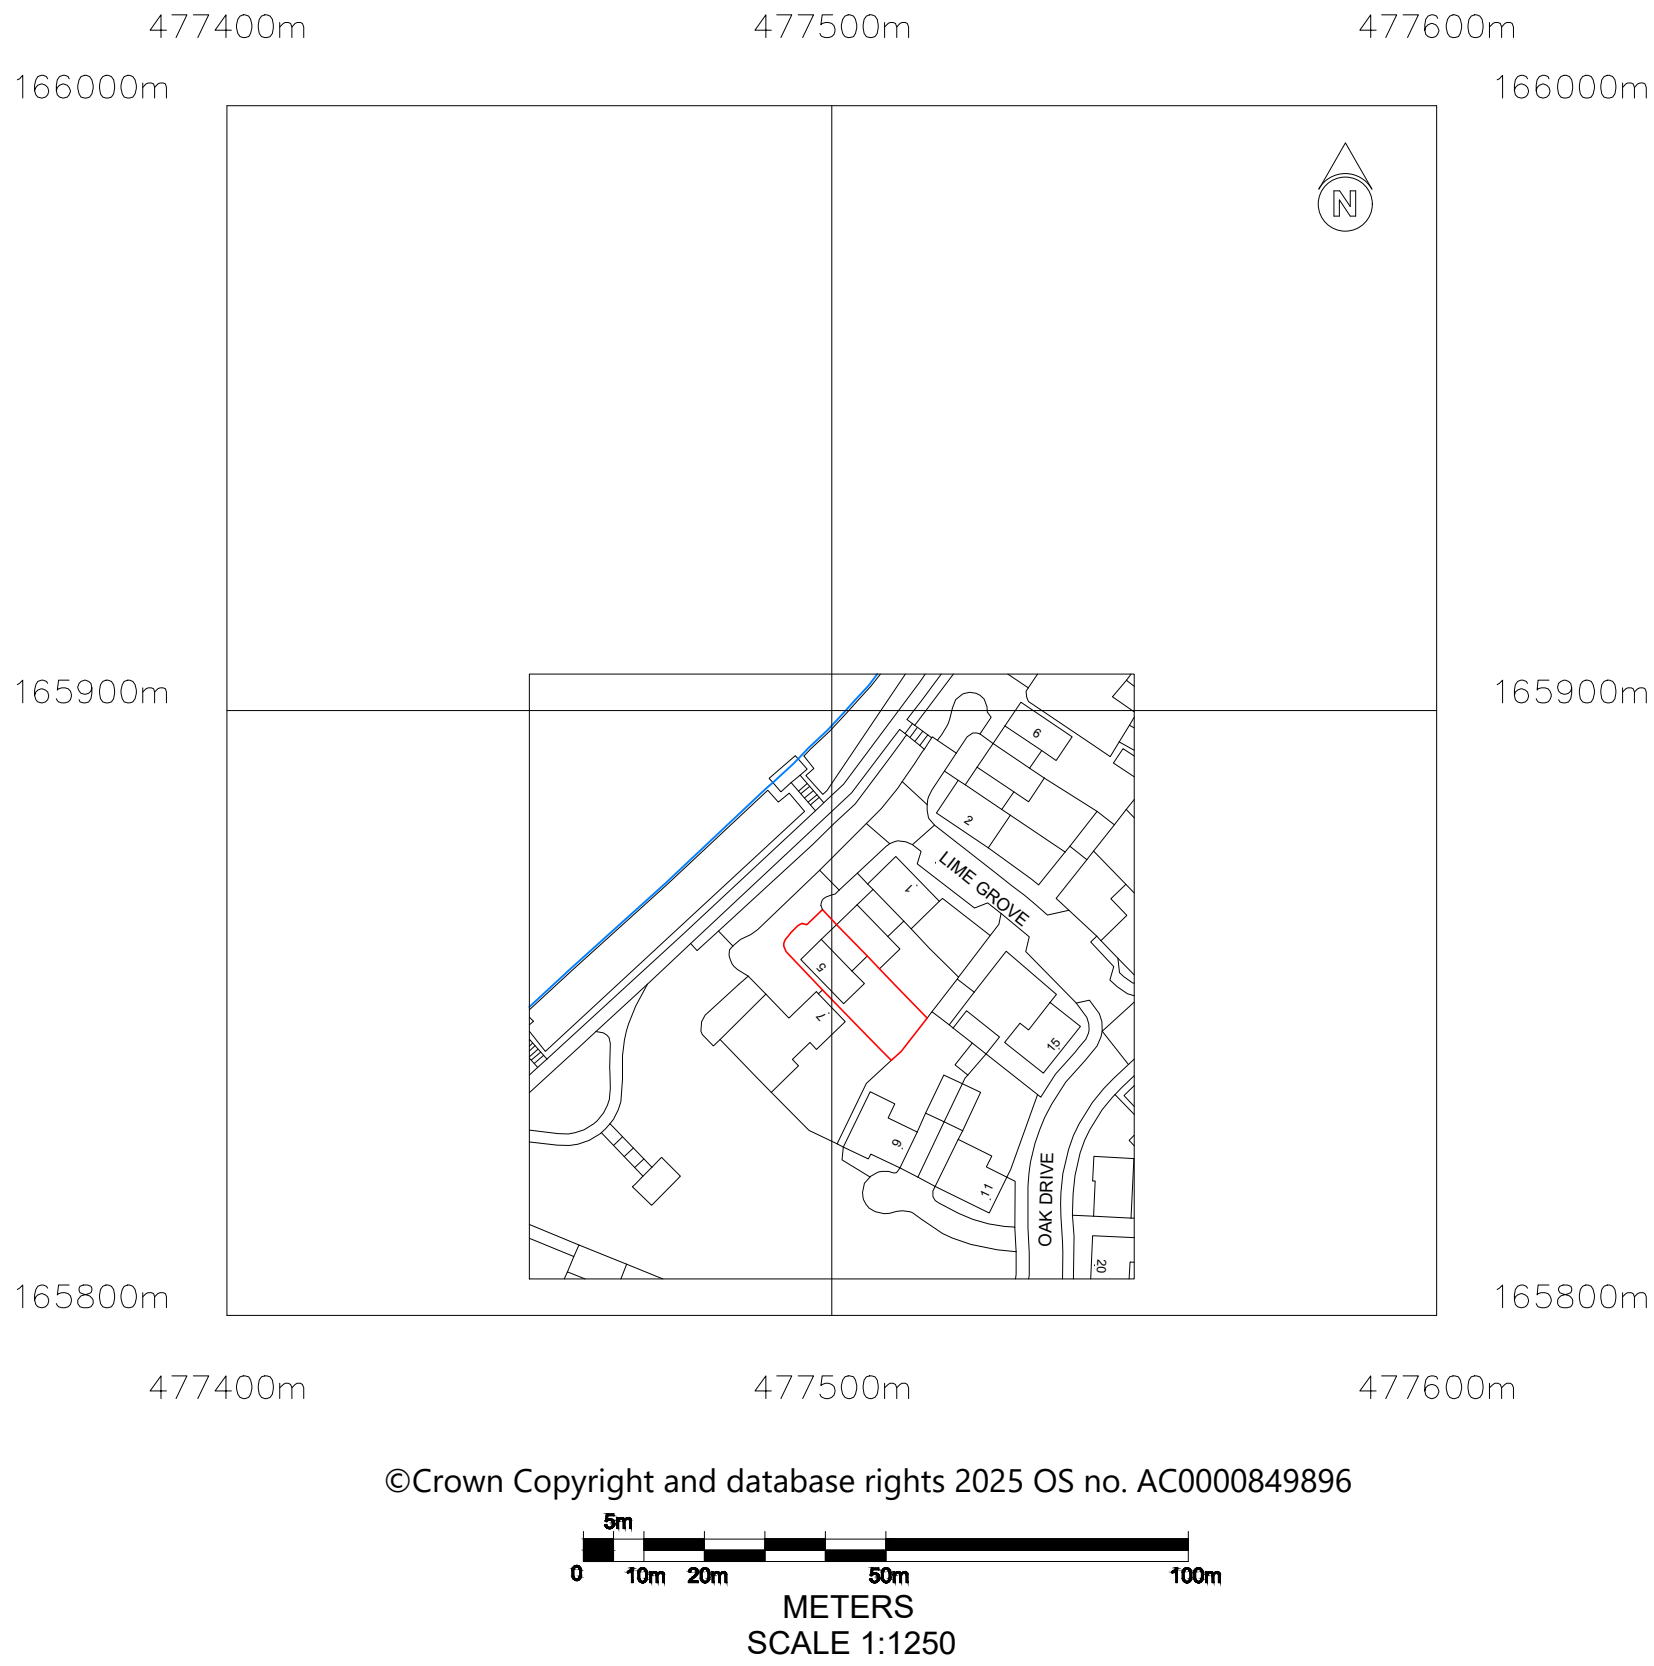


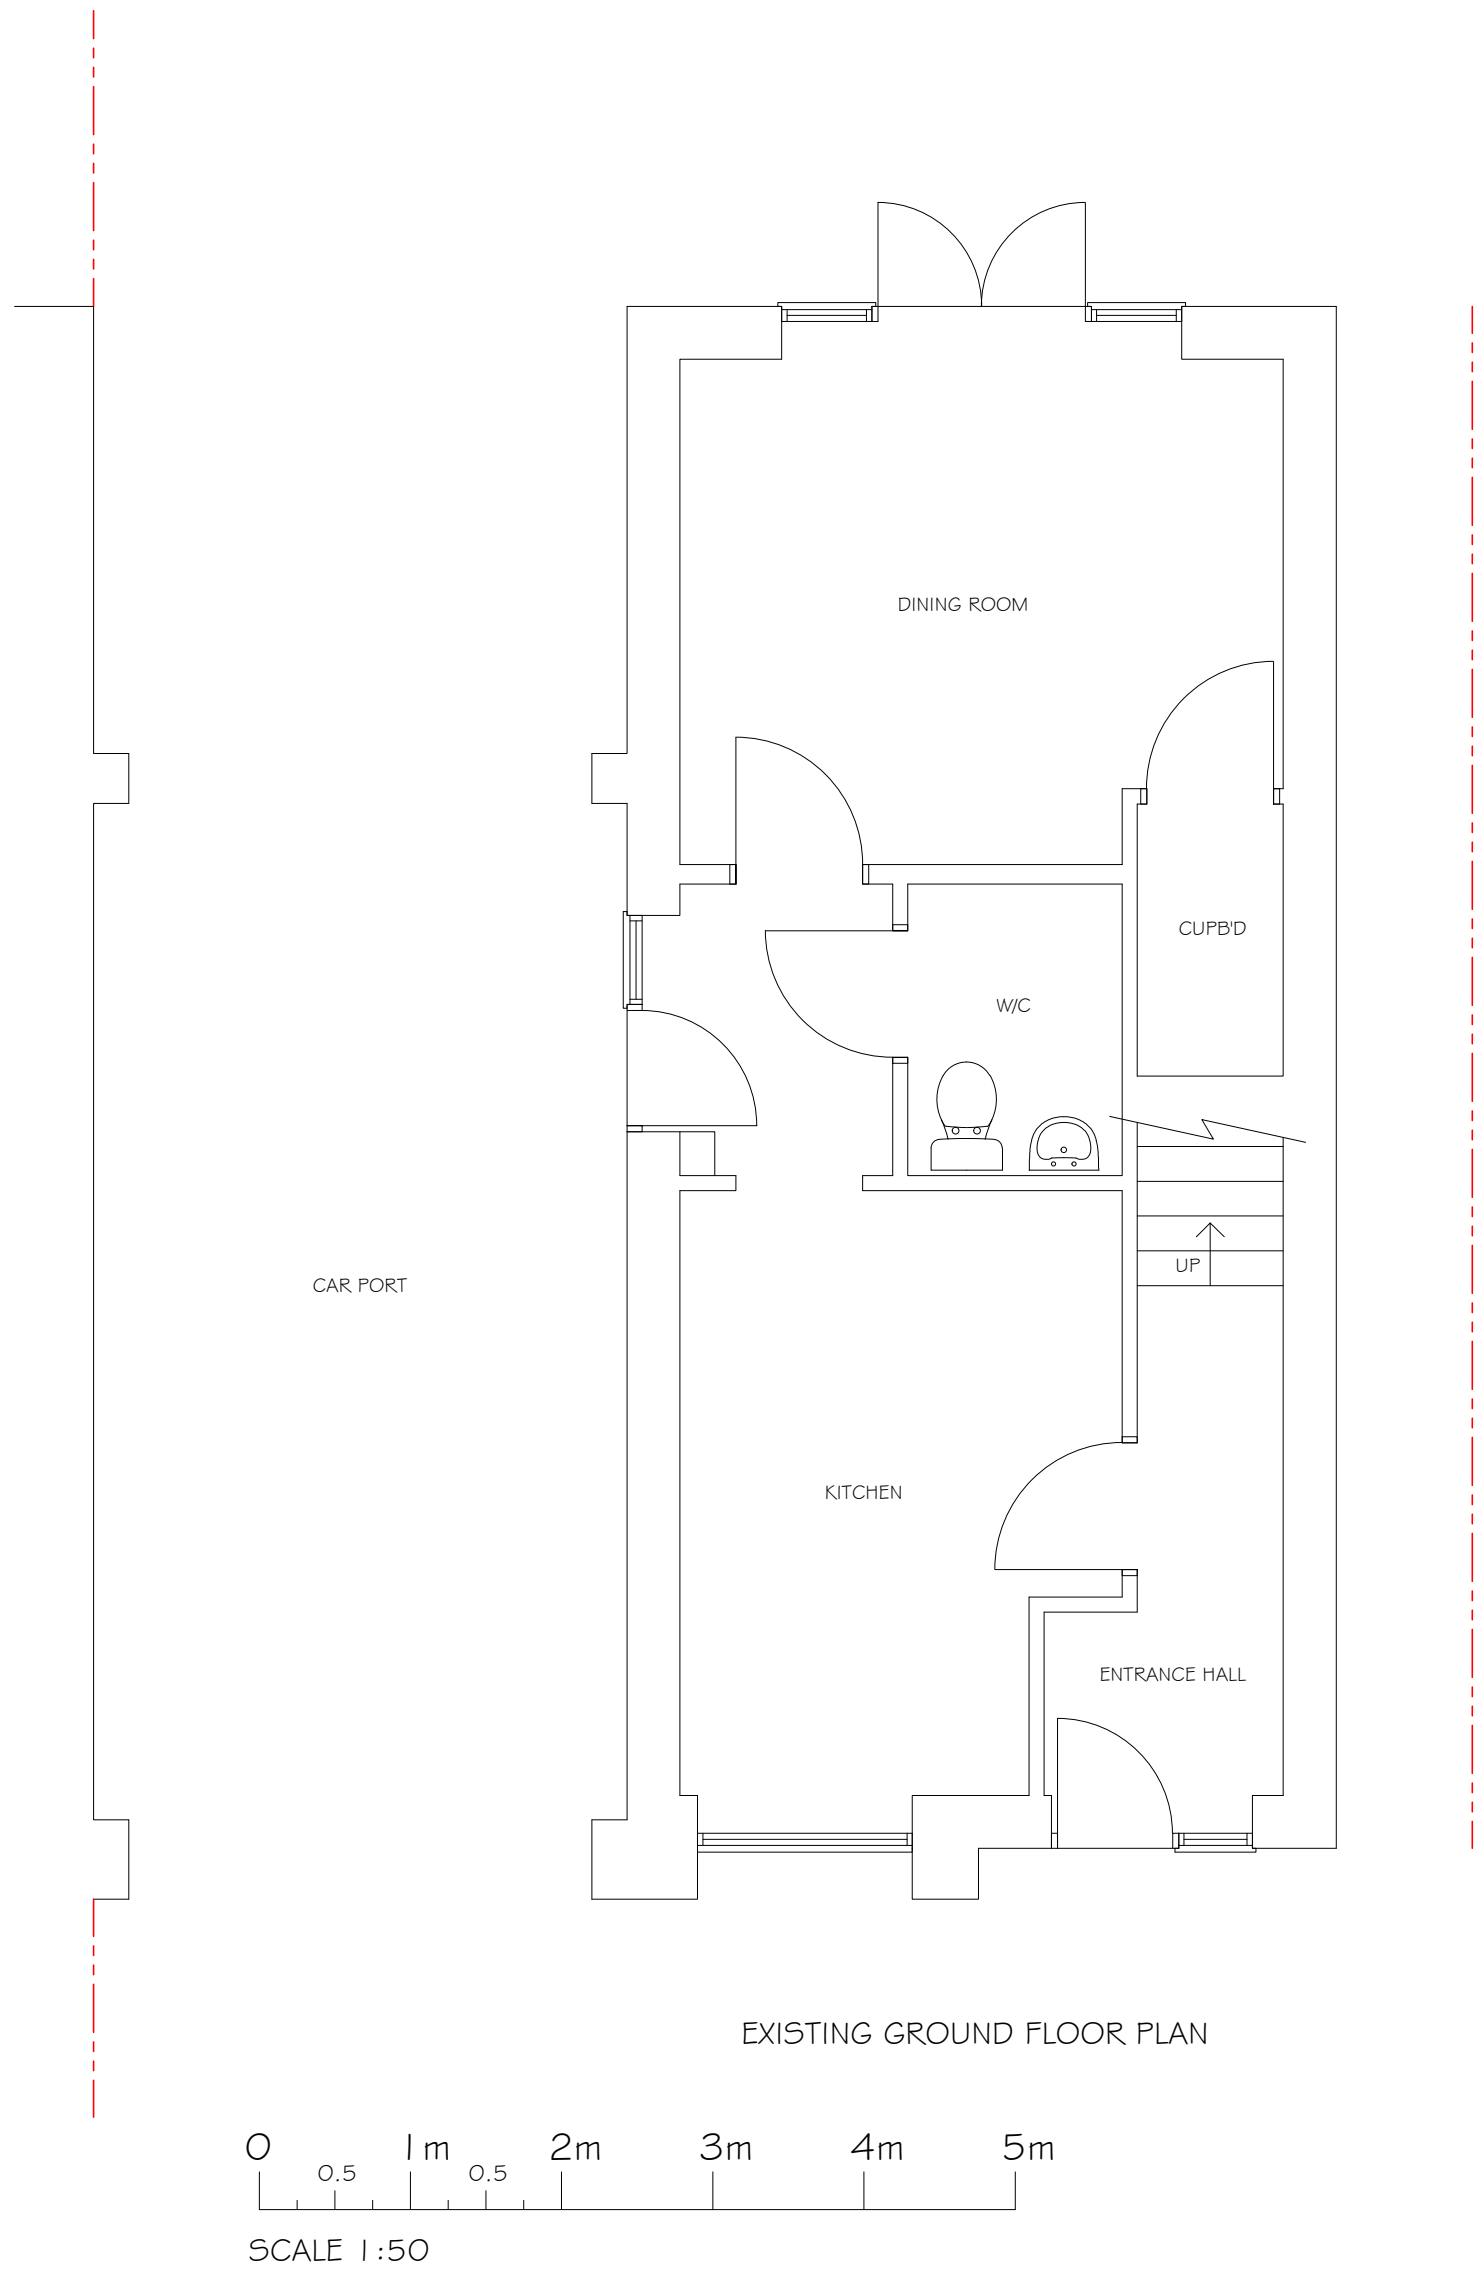

- EXISTING STRUCTURE
- PROPOSED STRUCTURE
- REMOVED STRUCTURE
- POSSIBLE STEEL BEAMS
- POSSIBLE KITCHEN PLAN

PROJECT PROPOSED GROUND FLOOR REAR & SIDE EXTENSION AT: 5 LIME GREEN ARBORFIELD GREEN RG2 9GP	
TITLE EXISTING FLOOR PLAN, ELEVATIONS & LOCAL PLAN	
 Cranford Design Ltd Architectural Services, CAD Design & Draughting	
DATE MARCH 2025	Tel: 01252 872657 Mob: 07525 064570 E-mail: info@cranforddesign.co.uk Website: www.cranforddesign.co.uk
SCALE SEE DRAWING	Centaur House Ancells Business Park, Ancells Road Fleet GU51 2UJ
DRAWING NUMBER D3075-01	
A1 PAPER SIZE	

These plans must not be acted upon until the appropriate planning and building regulation approvals have been granted. Should the works be undertaken prior to the above approvals being in place it is done so entirely at the clients own risk.