




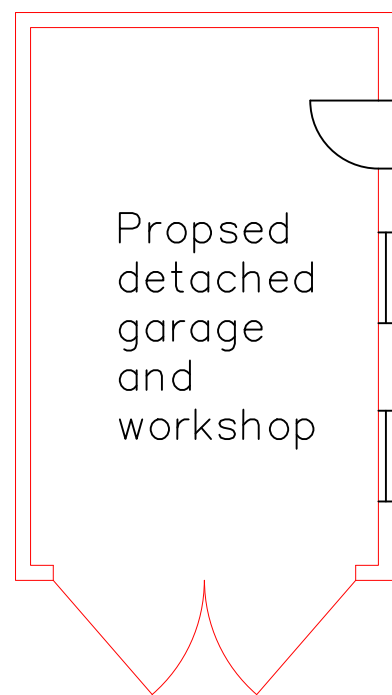


PROPOSED FLOOR PLAN

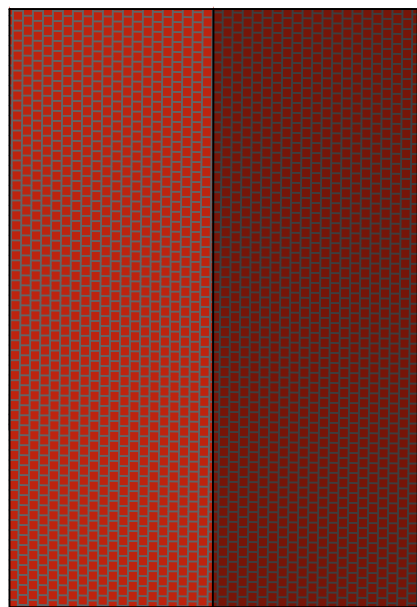


PROPOSED ROOF PLAN

 


SCALE 1:100 @ A3

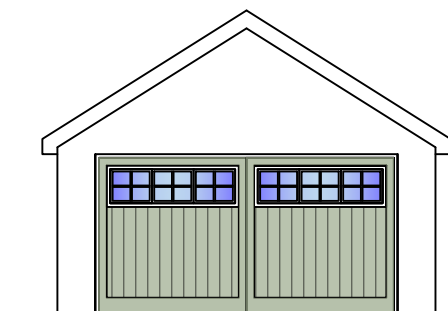


PROPOSED FRONT ELEVATION

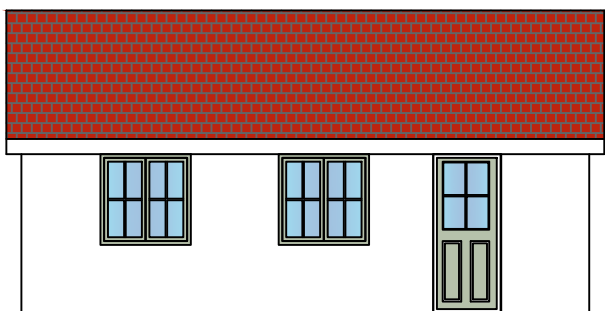

PROPOSED SIDE A ELEVATION

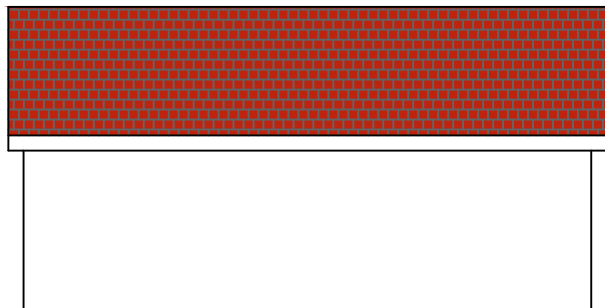

PROPOSED SIDE B ELEVATION

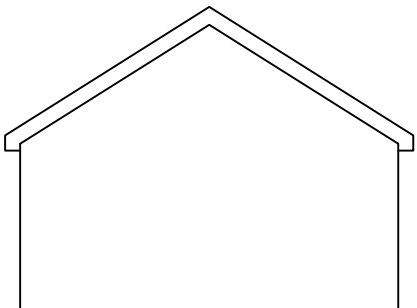

PROPOSED REAR ELEVATION

PP008	B	1:100@A3	MAY 2025	TRISH BARSON	 Trish Barson Designs	Tel: 07947 919717 Email: trish@trishbarsondesigns.co.uk Web: www.trishbarsondesigns.co.uk
DRG. TITLE PROPOSED DETACHED GARAGE		PROJECT ADDRESS 59 EVENDONS LANE, WOKINGHAM				