



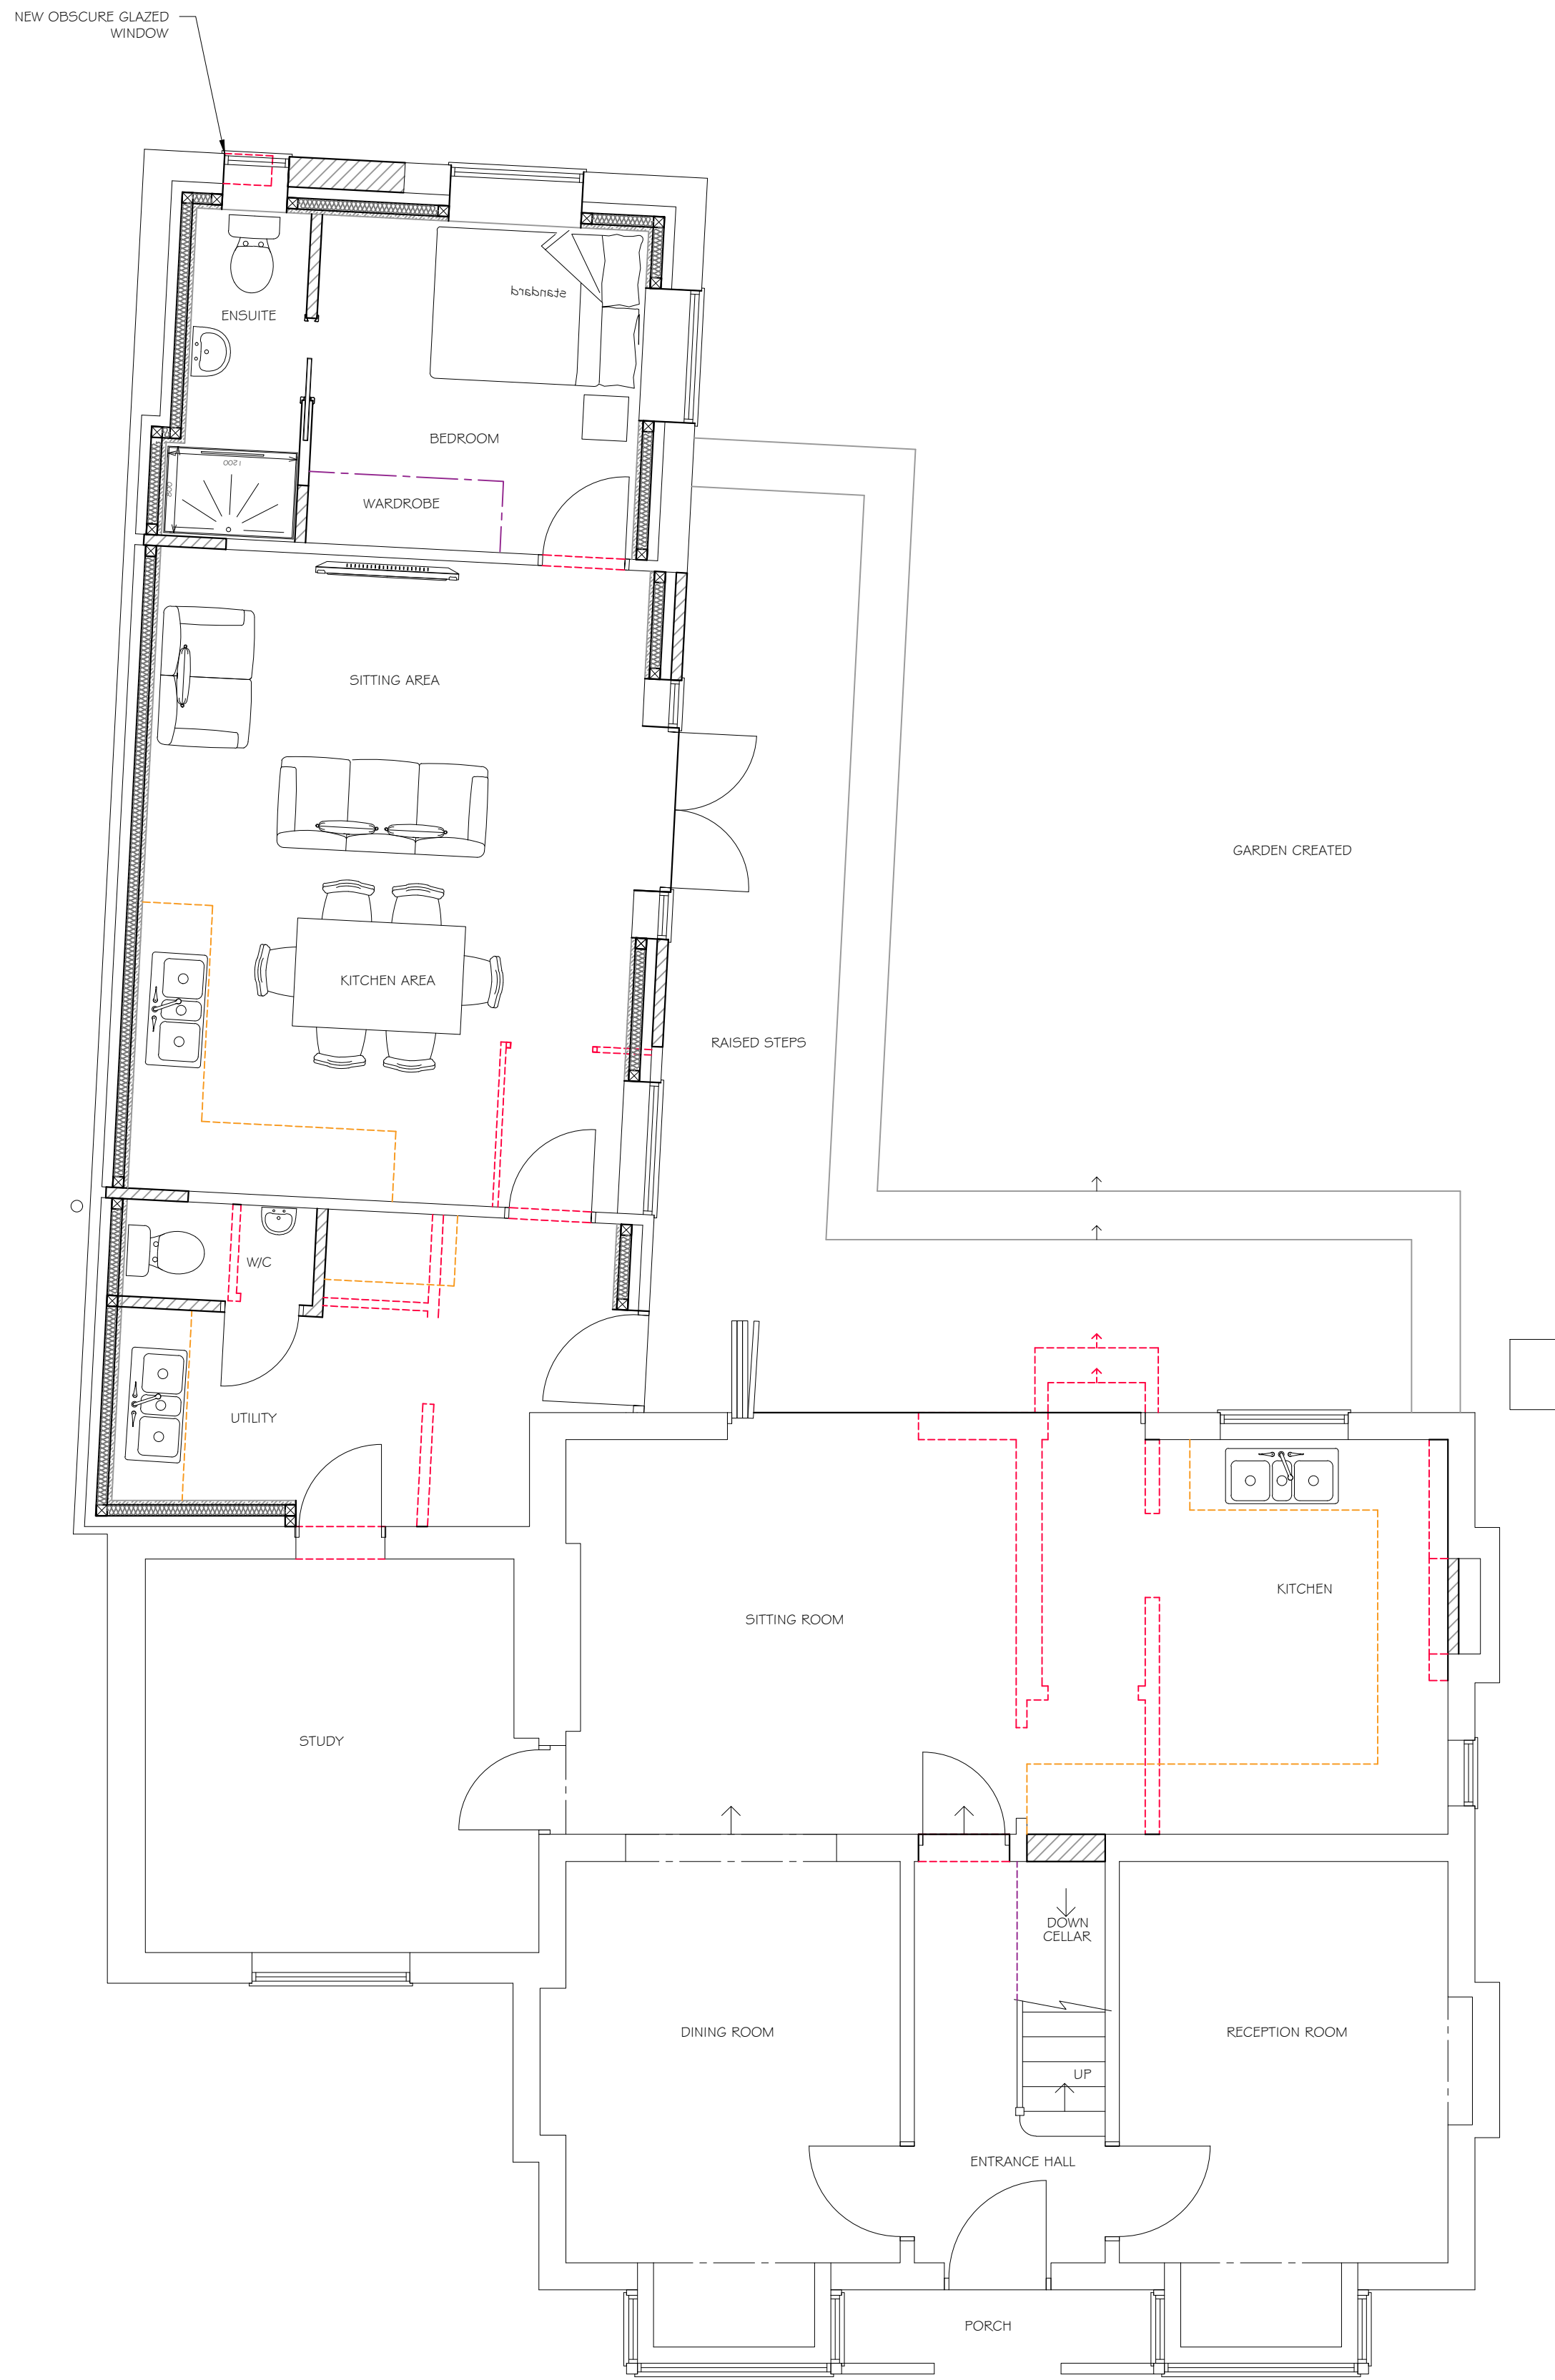

PROPOSED GROUND FLOOR PLAN

0 0.5 1m 0.5 2m 3m 4m 5m
SCALE 1:50

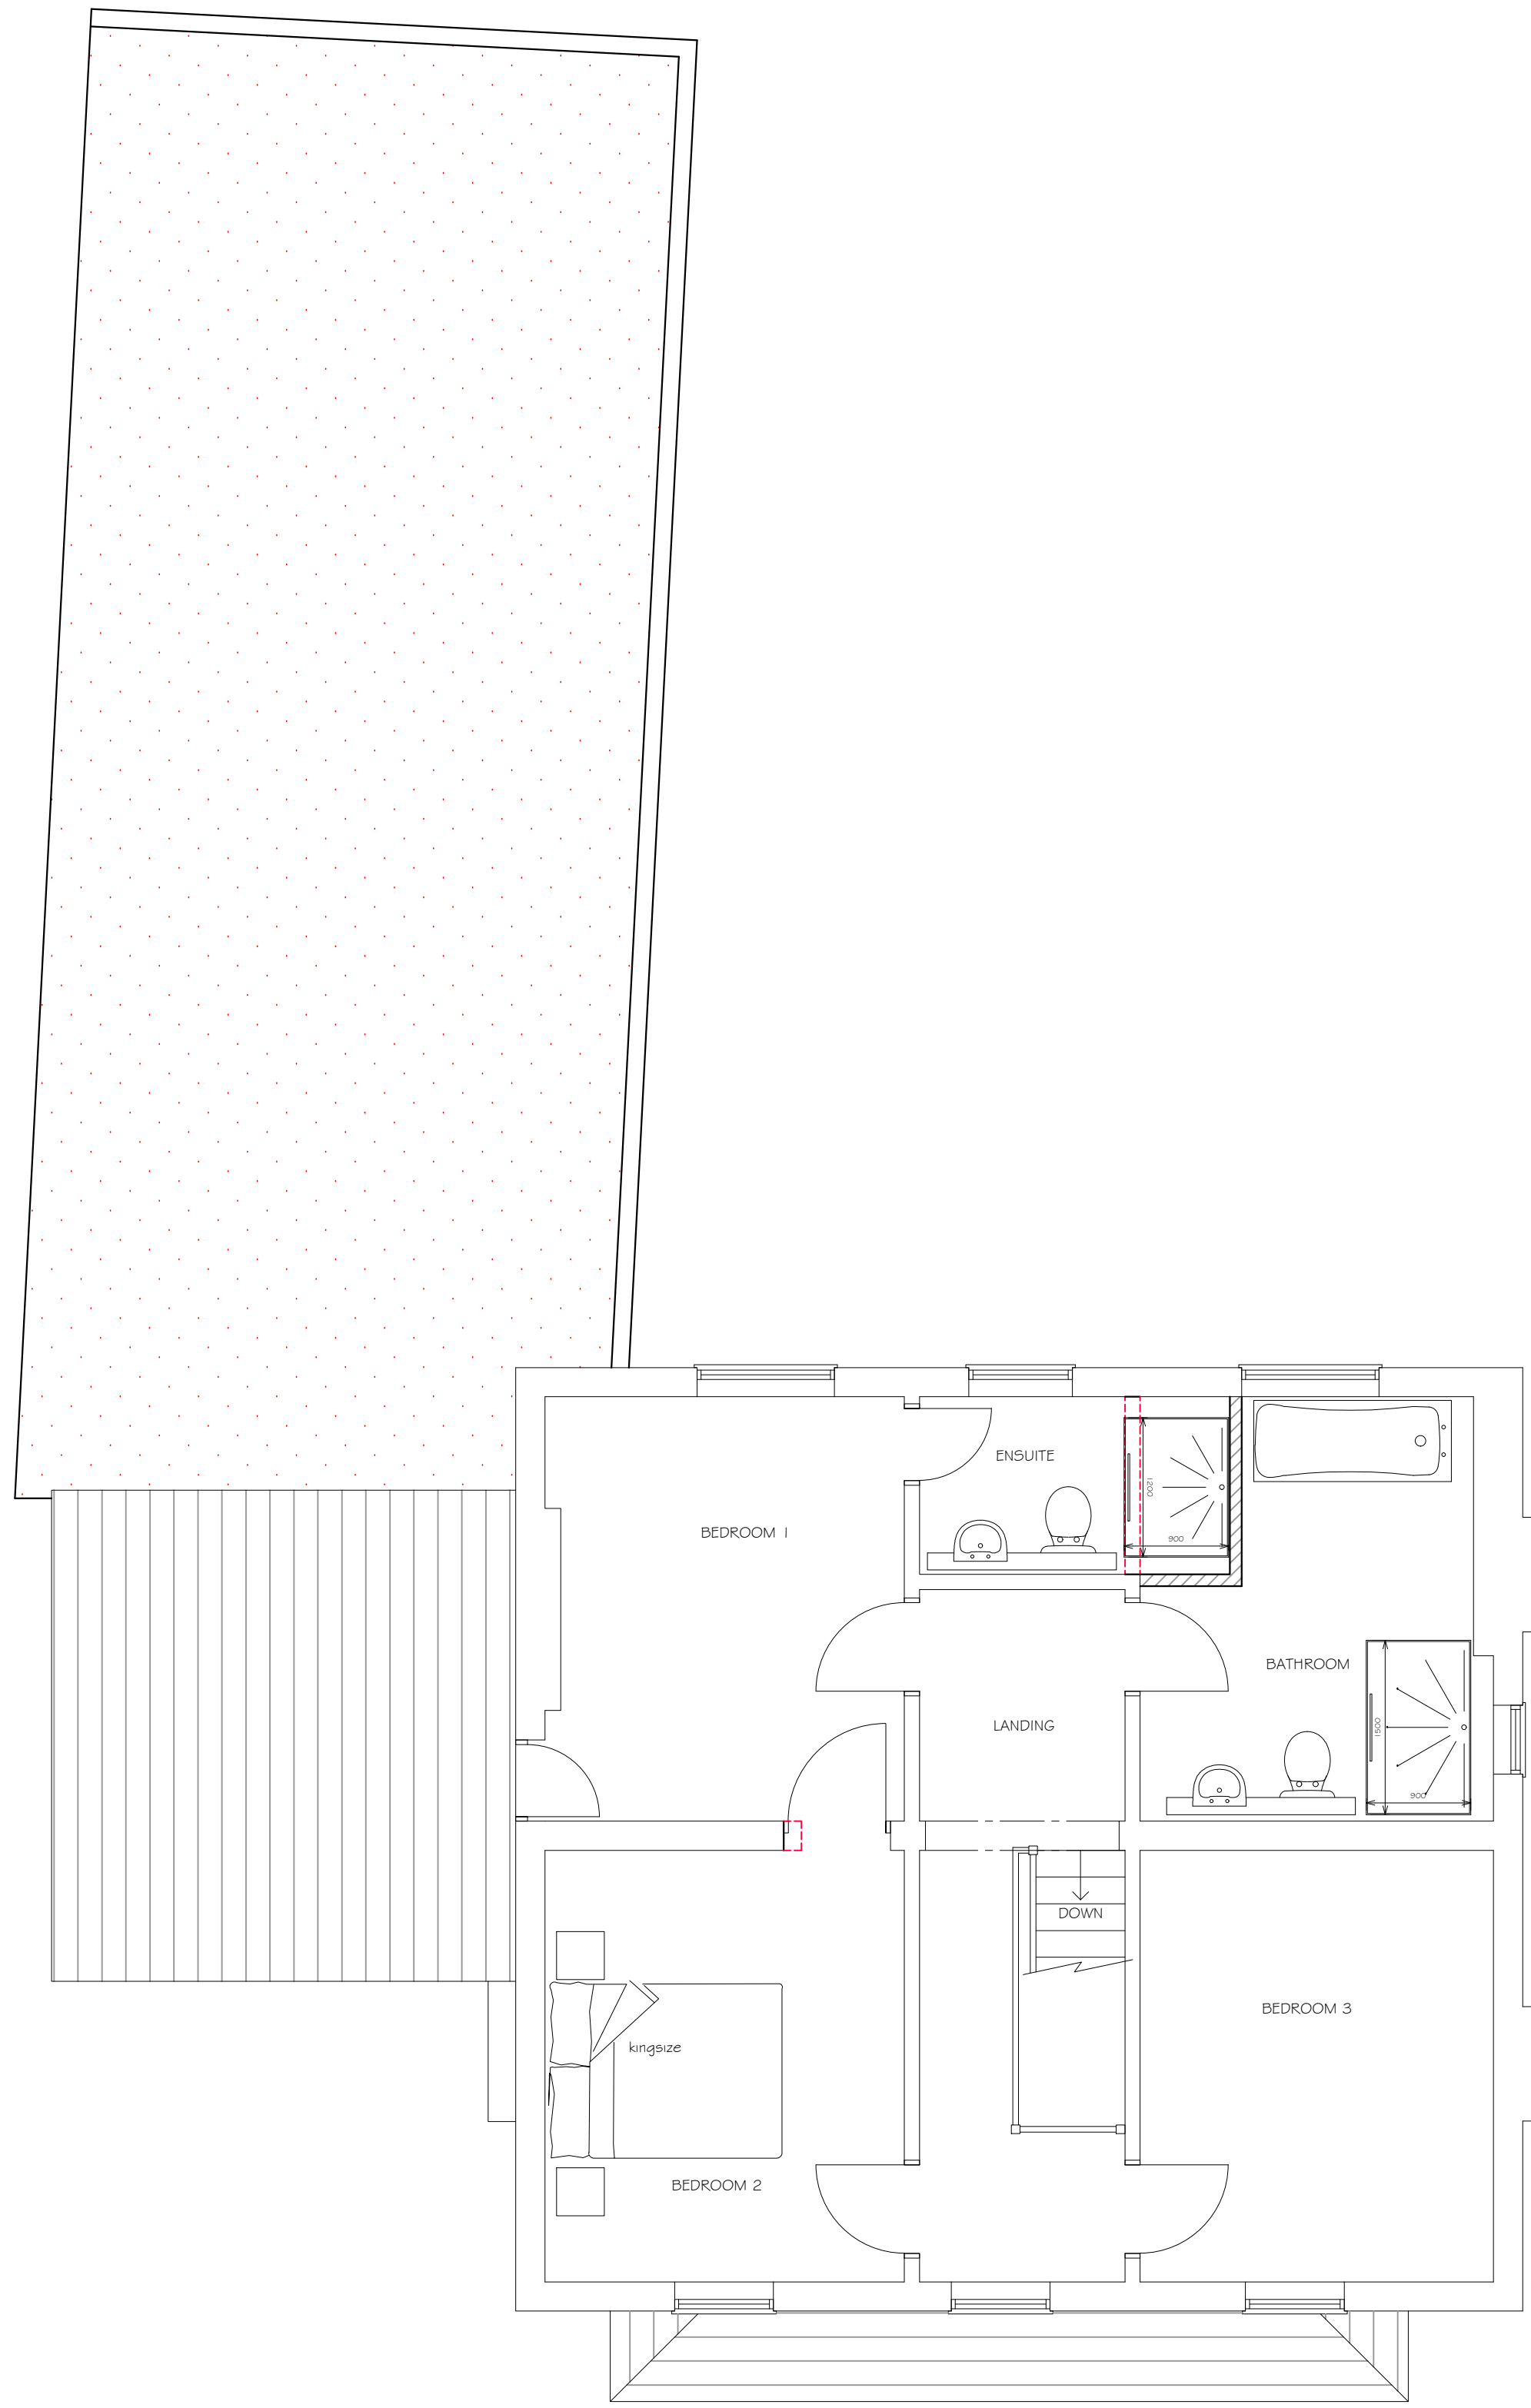

PROPOSED FIRST FLOOR PLAN

- EXISTING STRUCTURE
- PROPOSED STRUCTURE
- REMOVED STRUCTURE
- POSSIBLE STEEL BEAMS
- POSSIBLE KITCHEN PLAN

PROJECT
PROPOSED GARAGE CONVERSION AND
FRONT PARKING AREA AT:
67 LONDON ROAD
TWYFORD
RG10 9EJ

TITLE
PROPOSED FLOOR PLANS

 Cranford Design Ltd
Architectural Services,
CAD Design & Draughting

DATE
JANUARY 2026
SCALE
SEE DRAWING

Tel: 01252 872657
Mob: 07525 064570
E-mail: info@cranforddesign.co.uk
Website: www.cranforddesign.co.uk
Centaur House
Ancells Business Park, Ancells Road
Fleet GU51 2UJ

DRAWING NUMBER

D3189-02

A1 PAPER SIZE A

These plans must not be acted upon until the appropriate planning and building regulation approvals have been granted. Should the works be undertaken prior to the above approvals being in place it is done so entirely at the clients own risk.