






PROPOSED FRONT ELEVATION

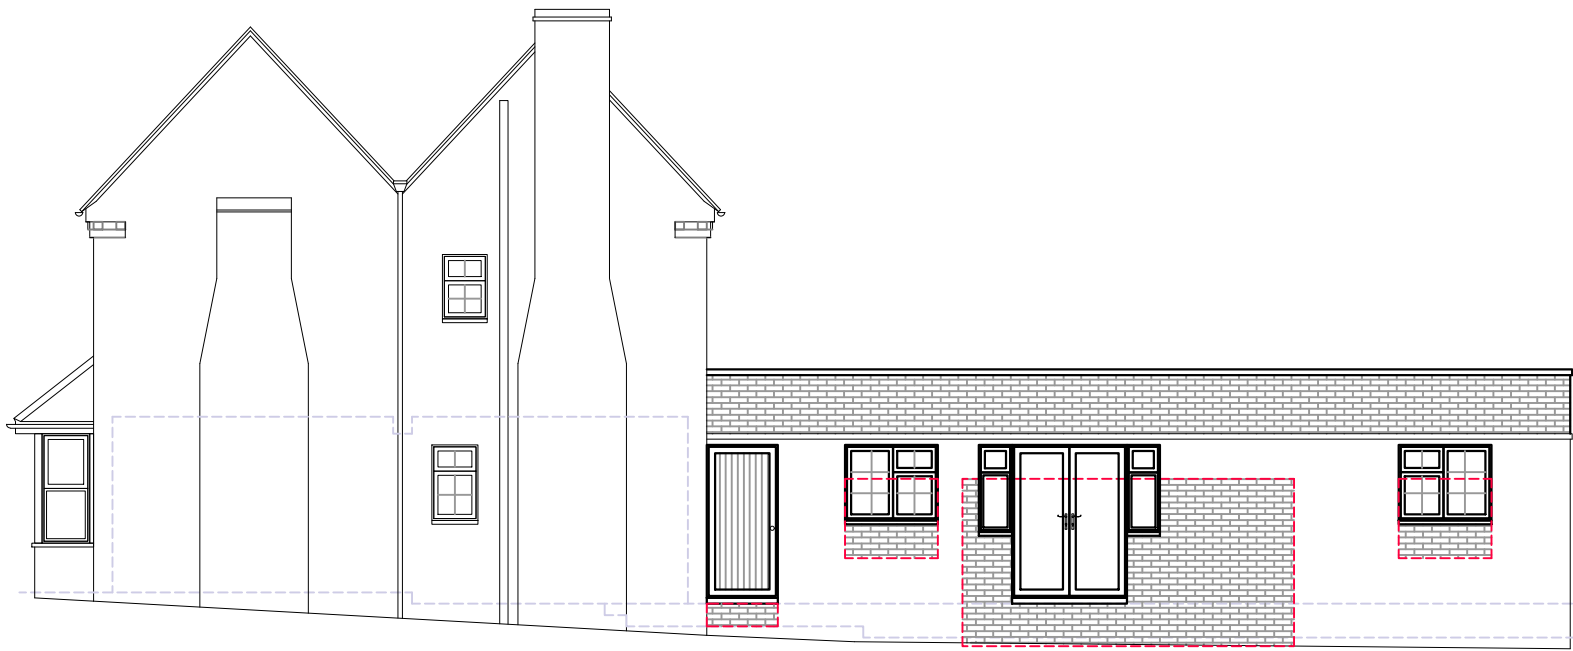

PROPOSED SIDE ELEVATION

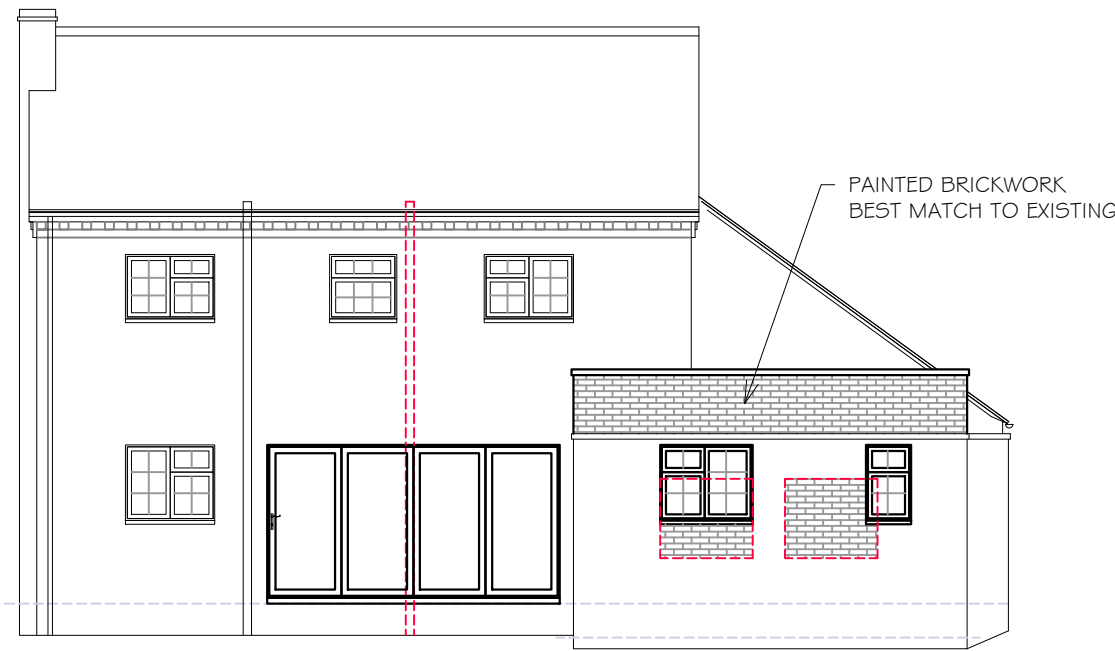

PROPOSED REAR ELEVATION

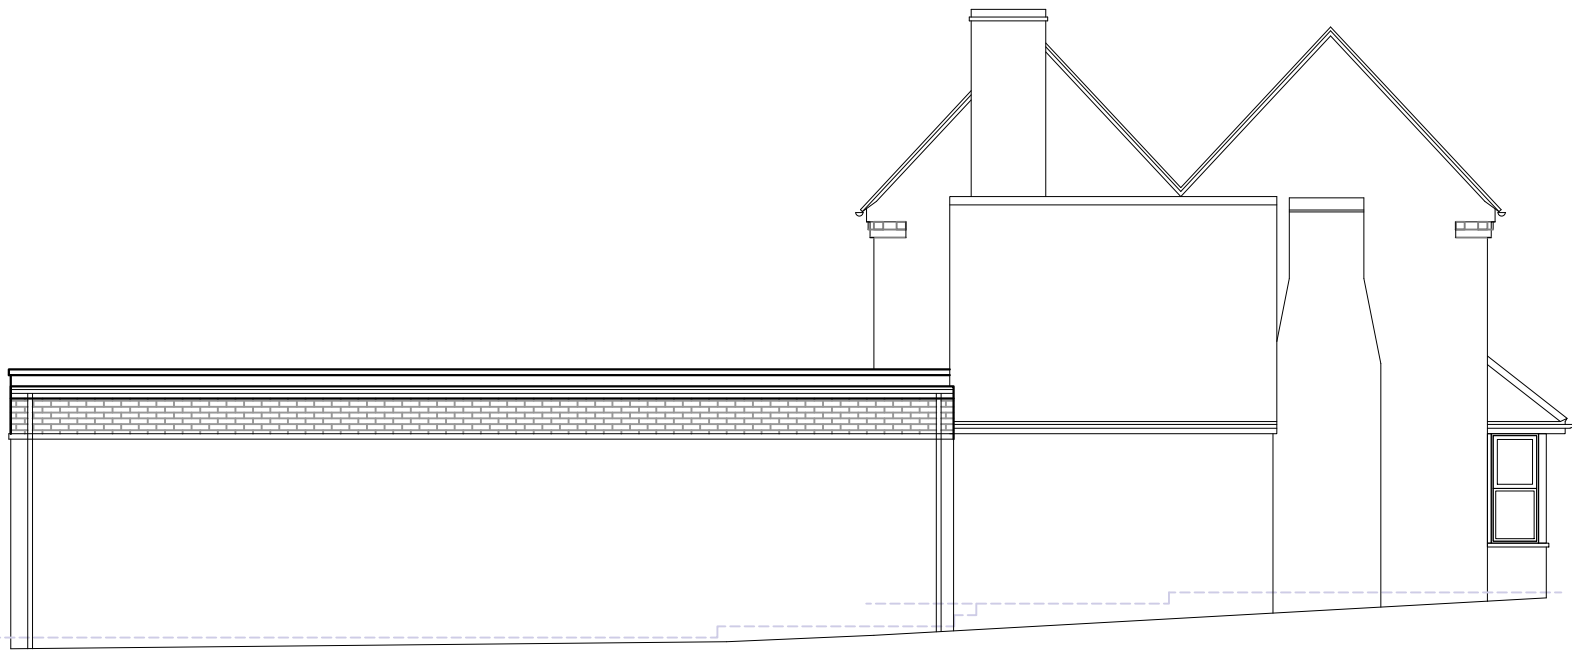


PROPOSED SIDE ELEVATION




EXISTING FRONT ELEVATION




EXISTING SIDE ELEVATION

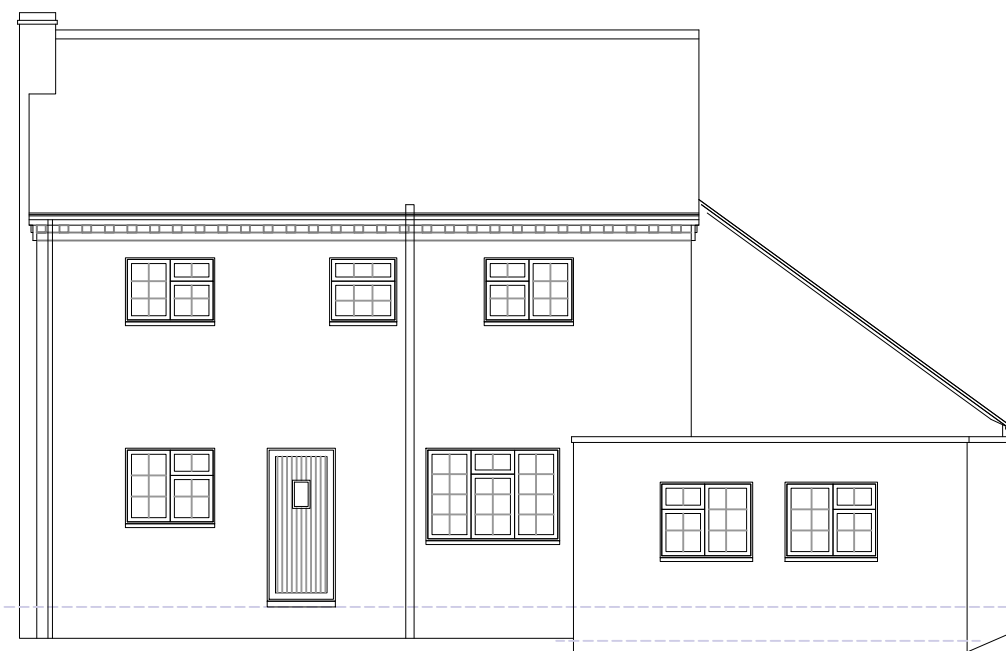

EXISTING REAR ELEVATION

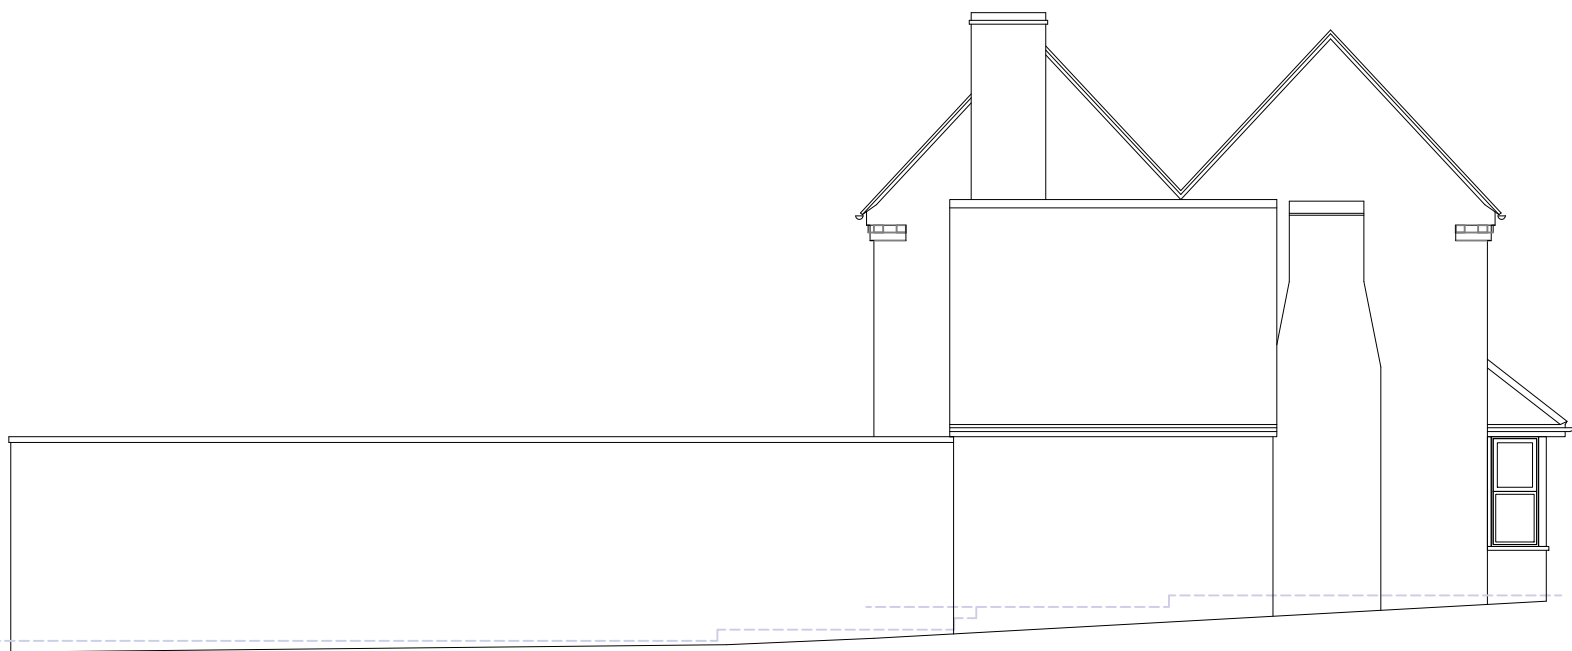

EXISTING SIDE ELEVATION

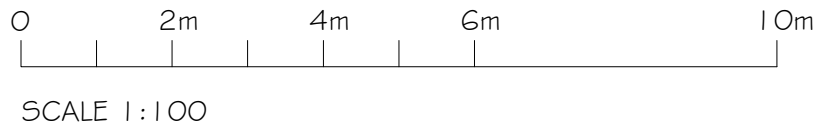

- EXISTING STRUCTURE
- PROPOSED STRUCTURE
- REMOVED STRUCTURE
- POSSIBLE STEEL BEAMS
- POSSIBLE KITCHEN PLAN

These plans must not be acted upon until the appropriate planning and building regulation approvals have been granted. Should the works be undertaken prior to the above approvals being in place it is done so entirely at the clients own risk.

PROJECT

PROPOSED GARAGE CONVERSION AND FRONT PARKING AREA AT:
67 LONDON ROAD
TWYFORD
RG10 9EJ

TITLE

COMBINED ELEVATIONS



Cranford Design Ltd
Architectural Services,
CAD Design & Draughting

DATE

JANUARY 2026

SCALE

SEE DRAWING

Tel 01252 872657
Mob 07525 064570
E-mail: info@cranforddesign.co.uk
Website: www.cranforddesign.co.uk
Centaur House
Ancells Business Park, Ancells Road
Fleet GU51 2UJ

DRAWING NUMBER

D3189-03

A1 PAPER SIZE

A