


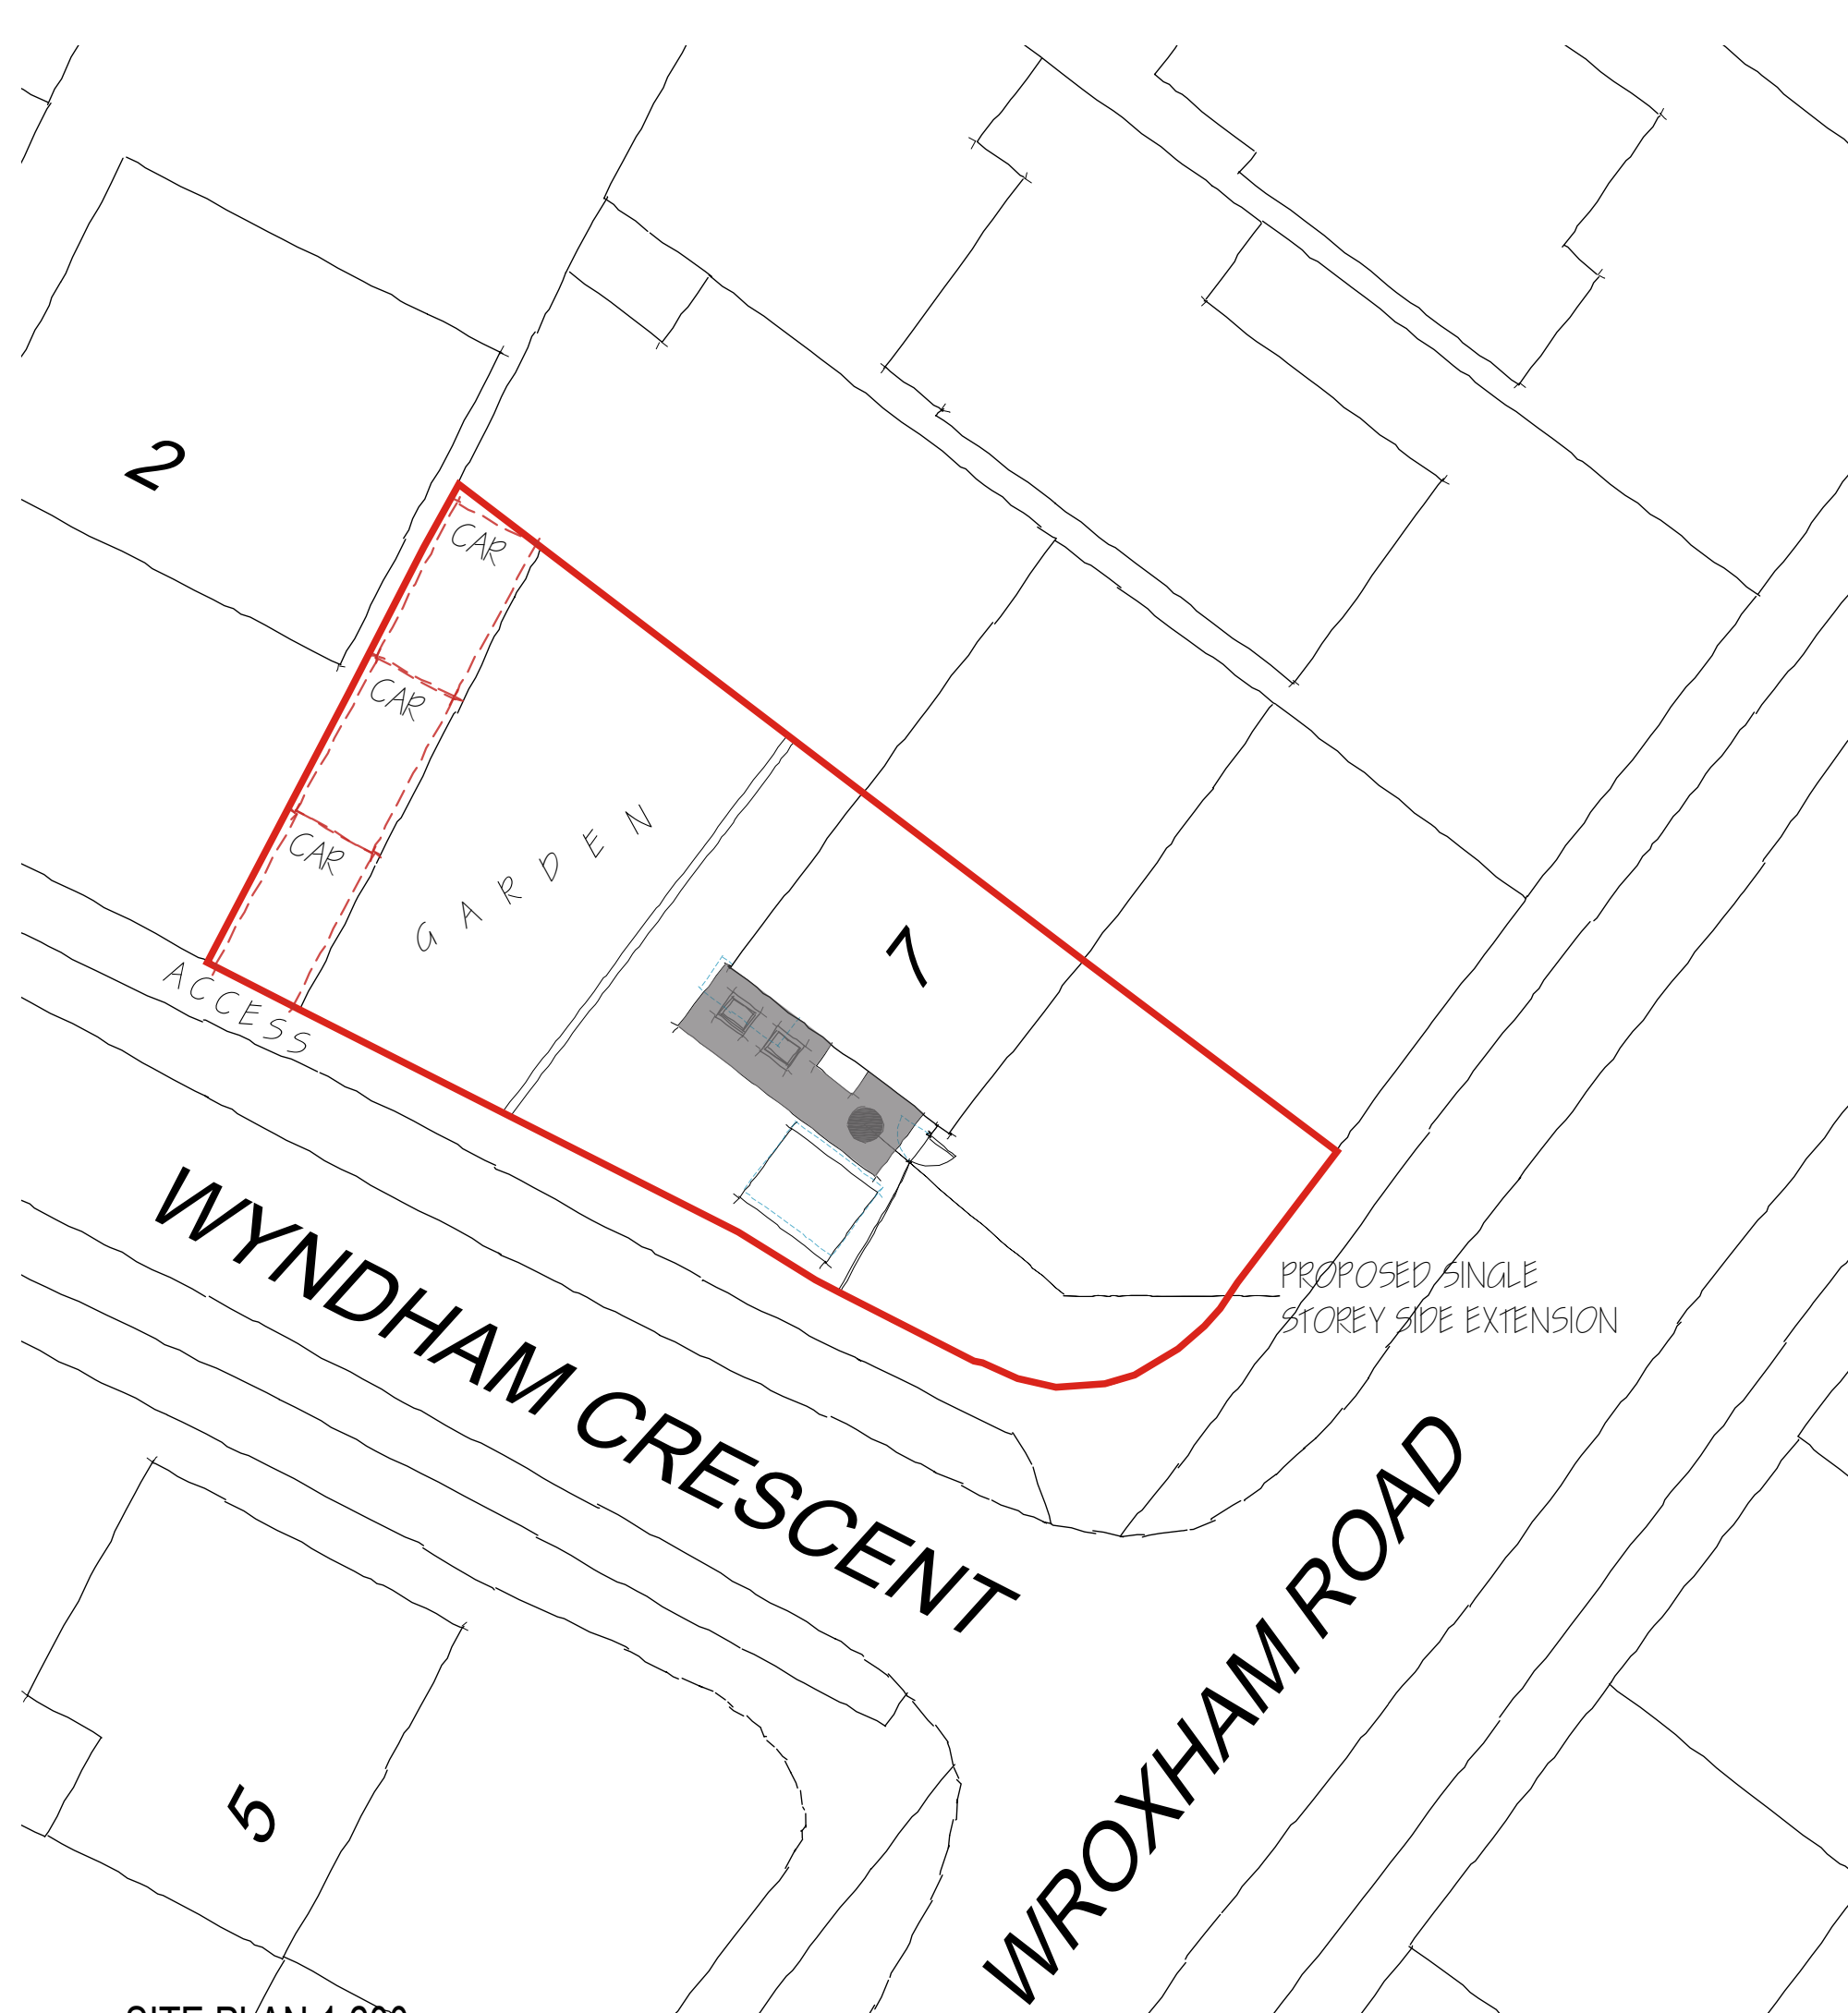


SITE PLAN 1:200

© Crown copyright 2025 Ordnance Survey 100053143



LOCATION PLAN 1:1250

1:200 scale Bar
This Drawing has been produced for printing onto A3 size paper,

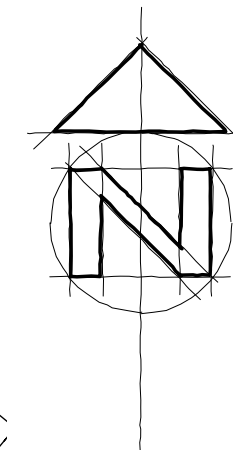

REV	COMMENTS	DATE
-----	----------	------

TCB

TC Biggin Architecture
 ARCHITECTURE & PLANNING
www.tcbarchitecture.co.uk • info@tcbarchitecture.co.uk • 07889 218936

CLIENT Mr & Mrs Hogan
 PROJECT 7 Wroxham Road, Woodley, Reading, RG5 3AX

DRAWING PROPOSED SITE AND LOCATION PLAN

DATE March 24 DWG SCALE 1:100 DRAWN TB DWG No. 182/201 REV

VERIFY ALL DIMENSIONS BEFORE SETTING OUT. COMMENCING WORK OR PRODUCTION OF FABRICATION DRAWINGS. REPORT ANY DISCREPANCIES TO THE SITE SUPERVISOR IMMEDIATELY. ©