



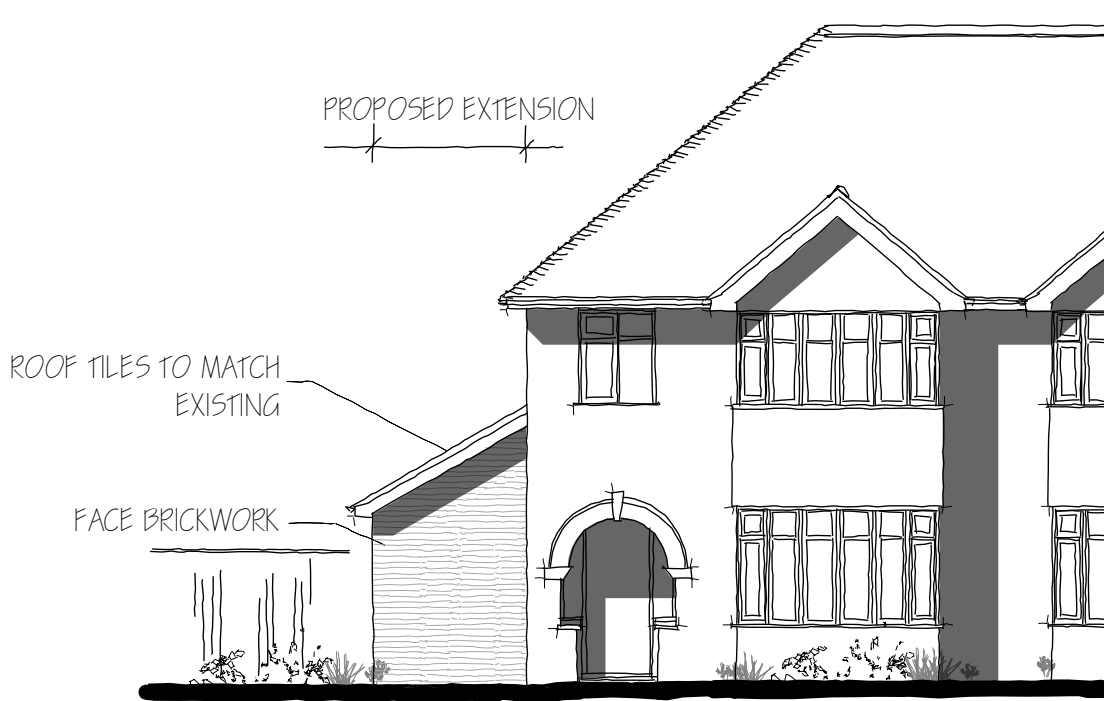


FRONT ELEVATION




SIDE ELEVATION

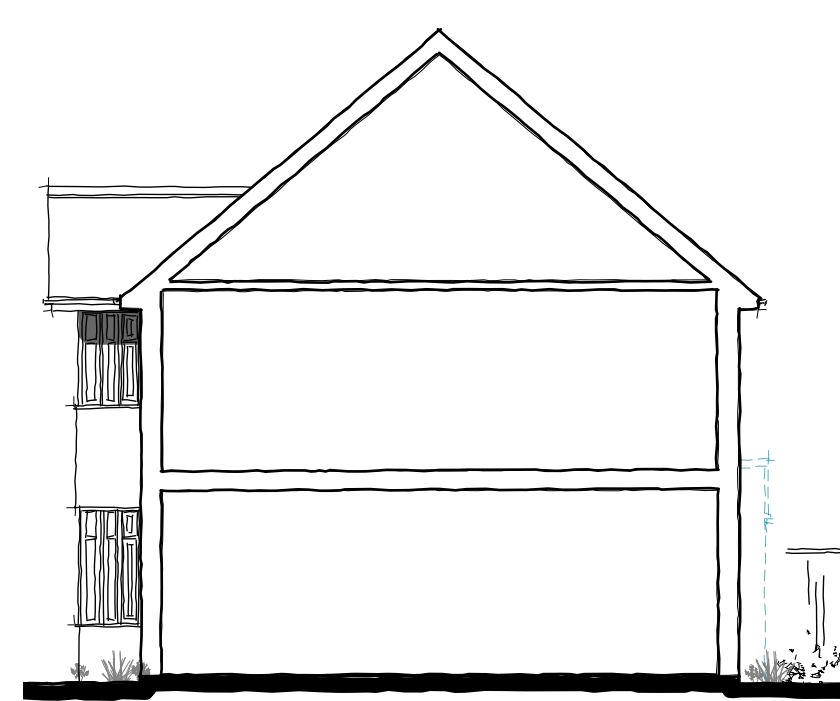

SECTIONAL SIDE ELEVATION

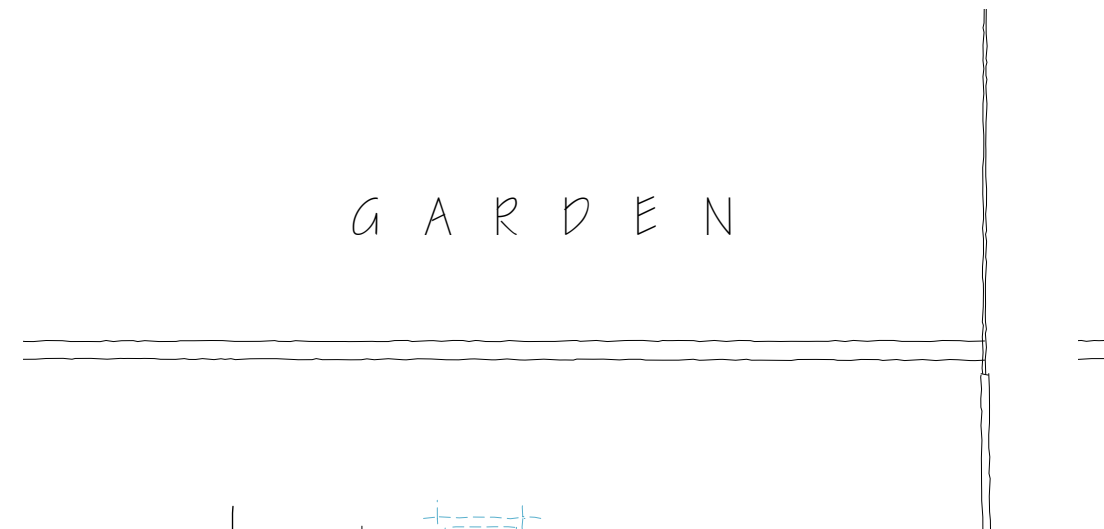

G A R D E N

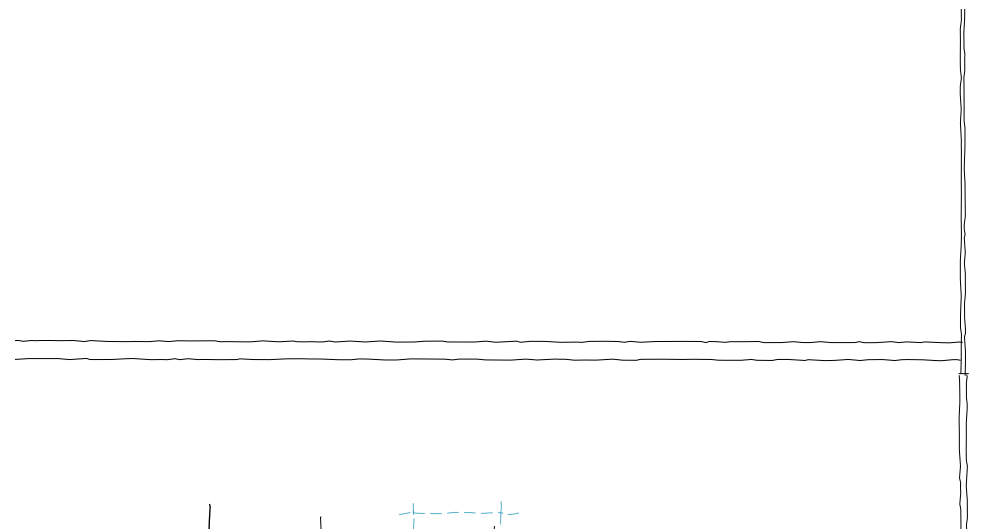

REAR ELEVATION

1:100 scale Bar
This Drawing has been produced for printing onto A3 size paper,



REV	COMMENTS	DATE
-----	----------	------


TCB **TC Biggin Architecture**
ARCHITECTURE & PLANNING
www.tcbarchitecture.co.uk • info@tcbarchitecture.co.uk • 07889 218936

CLIENT Mr & Mrs Hogan
PROJECT 7 Wroxham Road, Woodley, Reading, RG5 3AX


DRAWING PROPOSED PLANS AND ELEVATIONS

DATE March 24 DWG SCALE 1:100 DRAWN TB DWG No. 182/200 REV A

VERIFY ALL DIMENSIONS BEFORE SETTING OUT. COMMENCING WORK OR PRODUCTION OF FABRICATION DRAWINGS. REPORT ANY DISCREPANCIES TO THE SITE SUPERVISOR IMMEDIATELY. ©

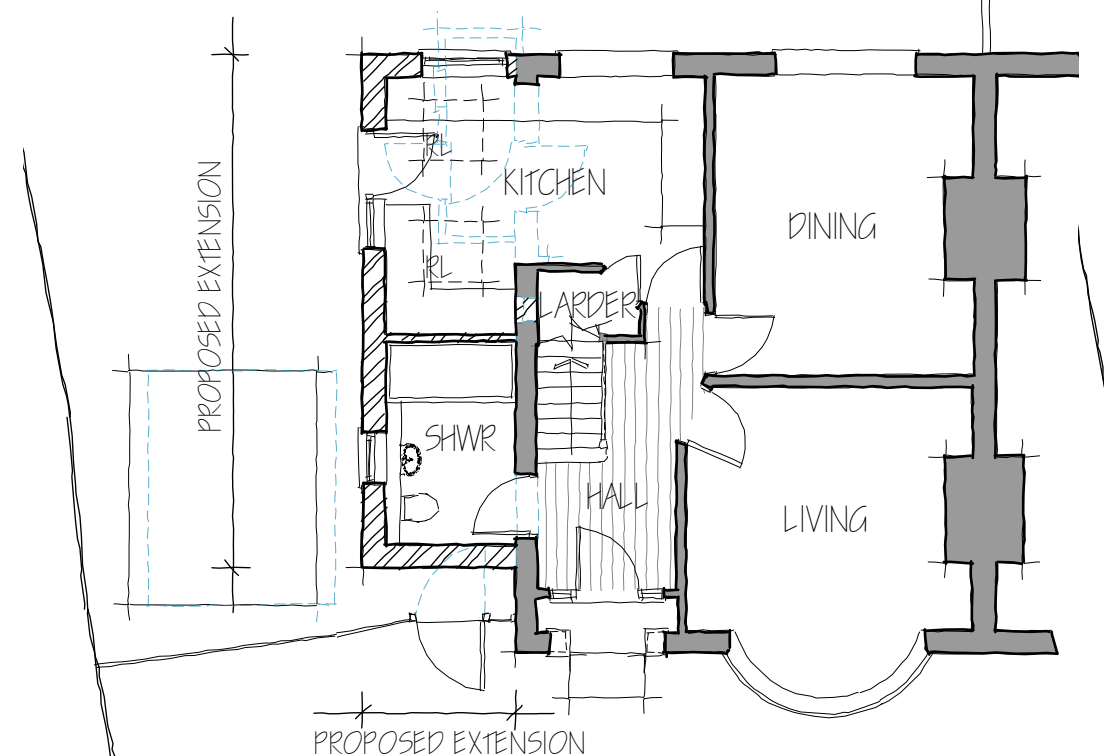

GROUND FLOOR PLAN

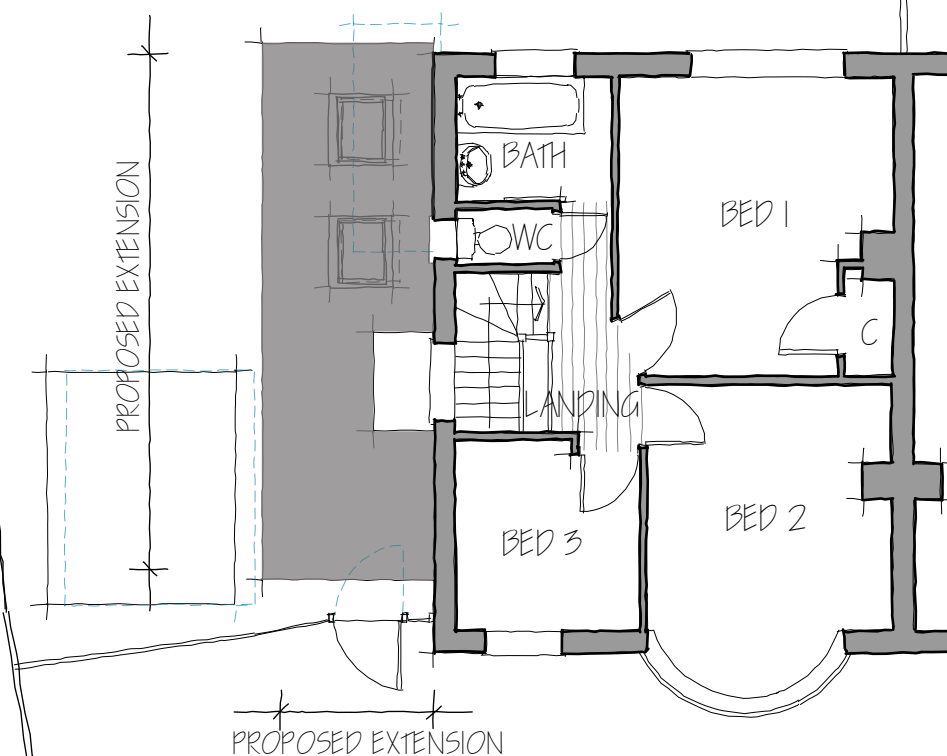

FIRST FLOOR PLAN