



File name: S:\PROJECTS\2018\18047\BIM\03\WIP\DRAWINGS\WMPH-TG-SRWG1-DR-HI-0115.DWG, printed on: 30 September 2021, 17:22:54, by: Ben Hawkins

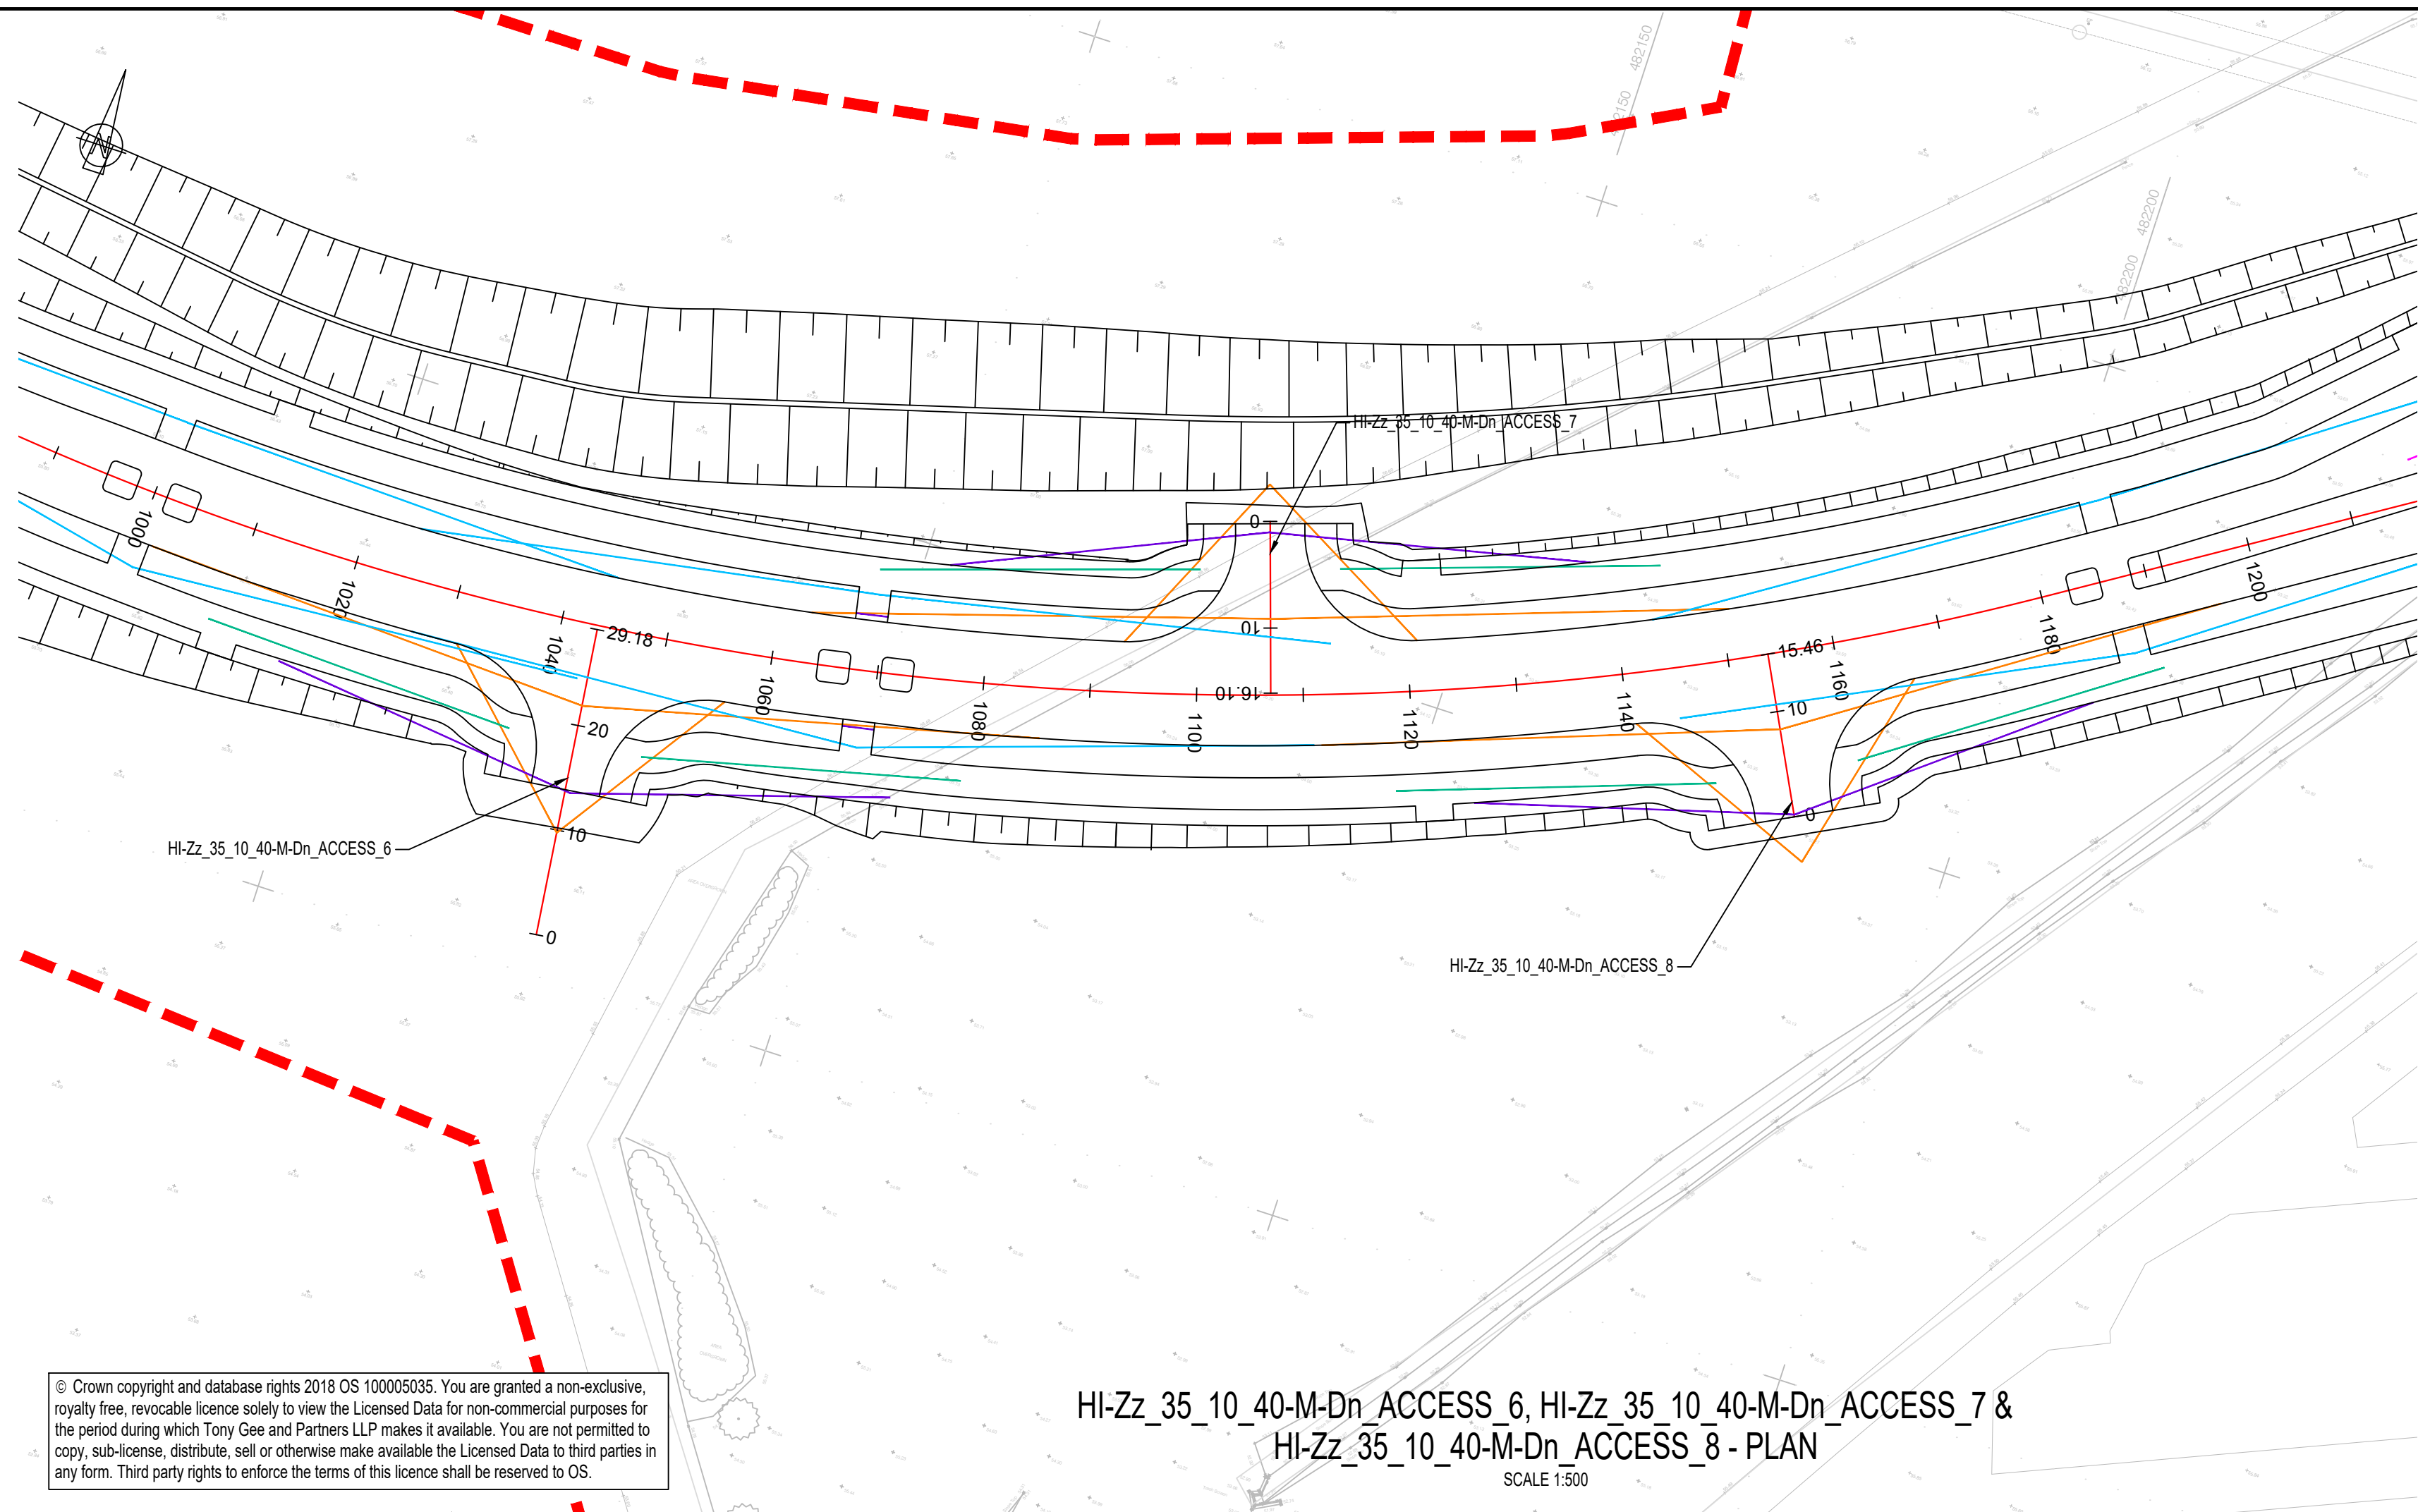

© Crown copyright and database rights 2018 OS 100005035. You are granted a non-exclusive, royalty free, revocable licence solely to view the Licensed Data for non-commercial purposes for the period during which Tony Gee and Partners LLP makes it available. You are not permitted to copy, sub-license, distribute, sell or otherwise make available the Licensed Data to third parties in any form. Third party rights to enforce the terms of this licence shall be reserved to OS.

HI-Zz_35_10_40-M-Dn_ACCESS_6, HI-Zz_35_10_40-M-Dn_ACCESS_7 & HI-Zz_35_10_40-M-Dn_ACCESS_8 - PLAN


SCALE 1:500

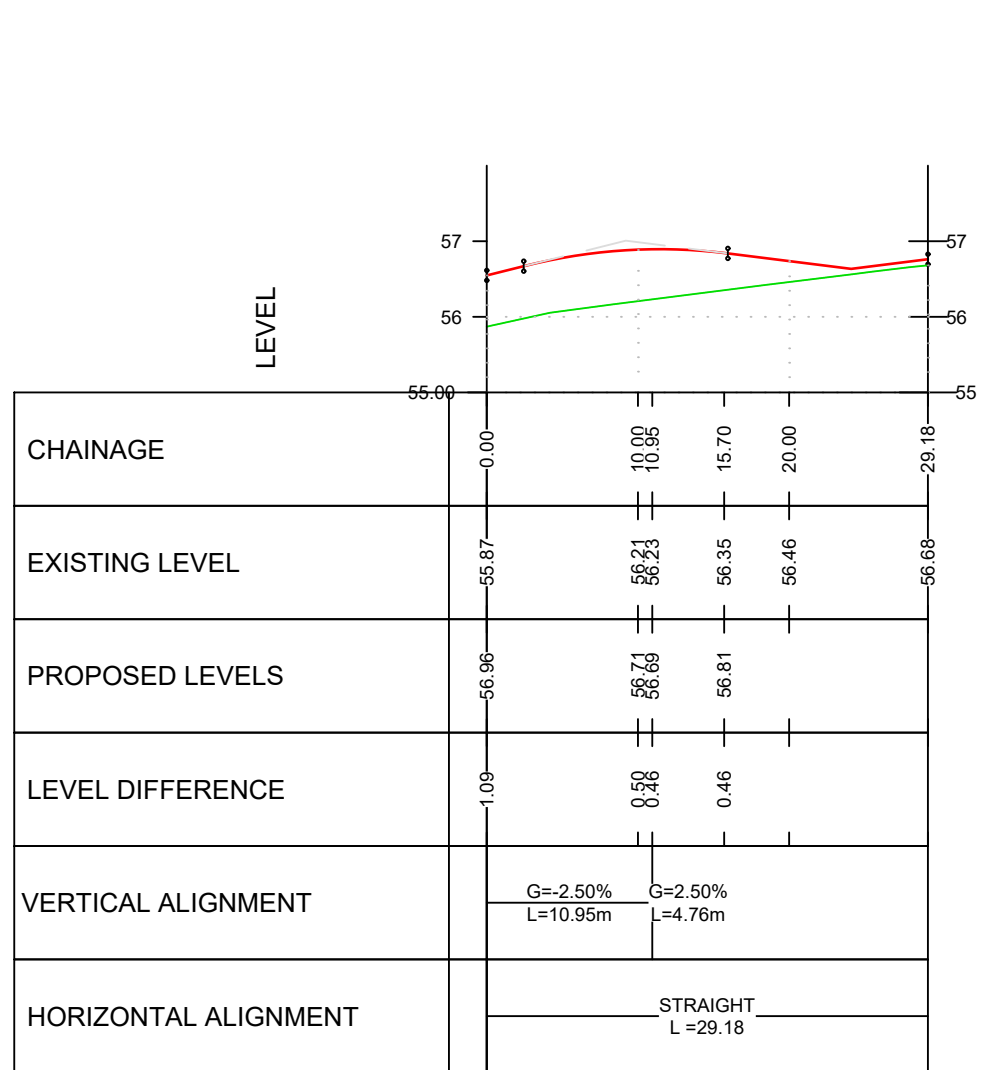


HI-Zz_35_10_40-M-Dn_ACCESS_6

HI-Zz_35_10_40-M-Dn ACCESS_6
LONGITUDINAL SECTION


HORIZONTAL SCALE 1:500
VERTICAL SCALE 1:100

 

SCALE 1:100

 


SCALE 1:500

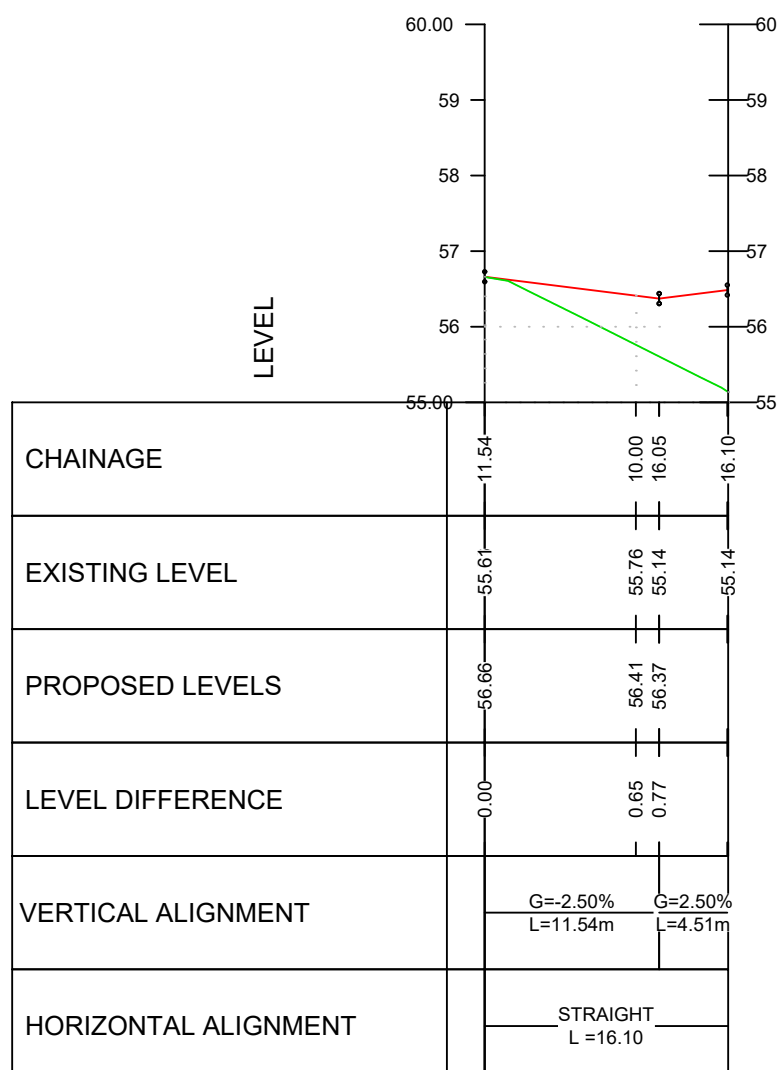

HI-Zz_35_10_40-M-Dn_ACCESS_7

HI-Zz_35_10_40-M-Dn ACCESS_7
LONGITUDINAL SECTION


HORIZONTAL SCALE 1:500
VERTICAL SCALE 1:100

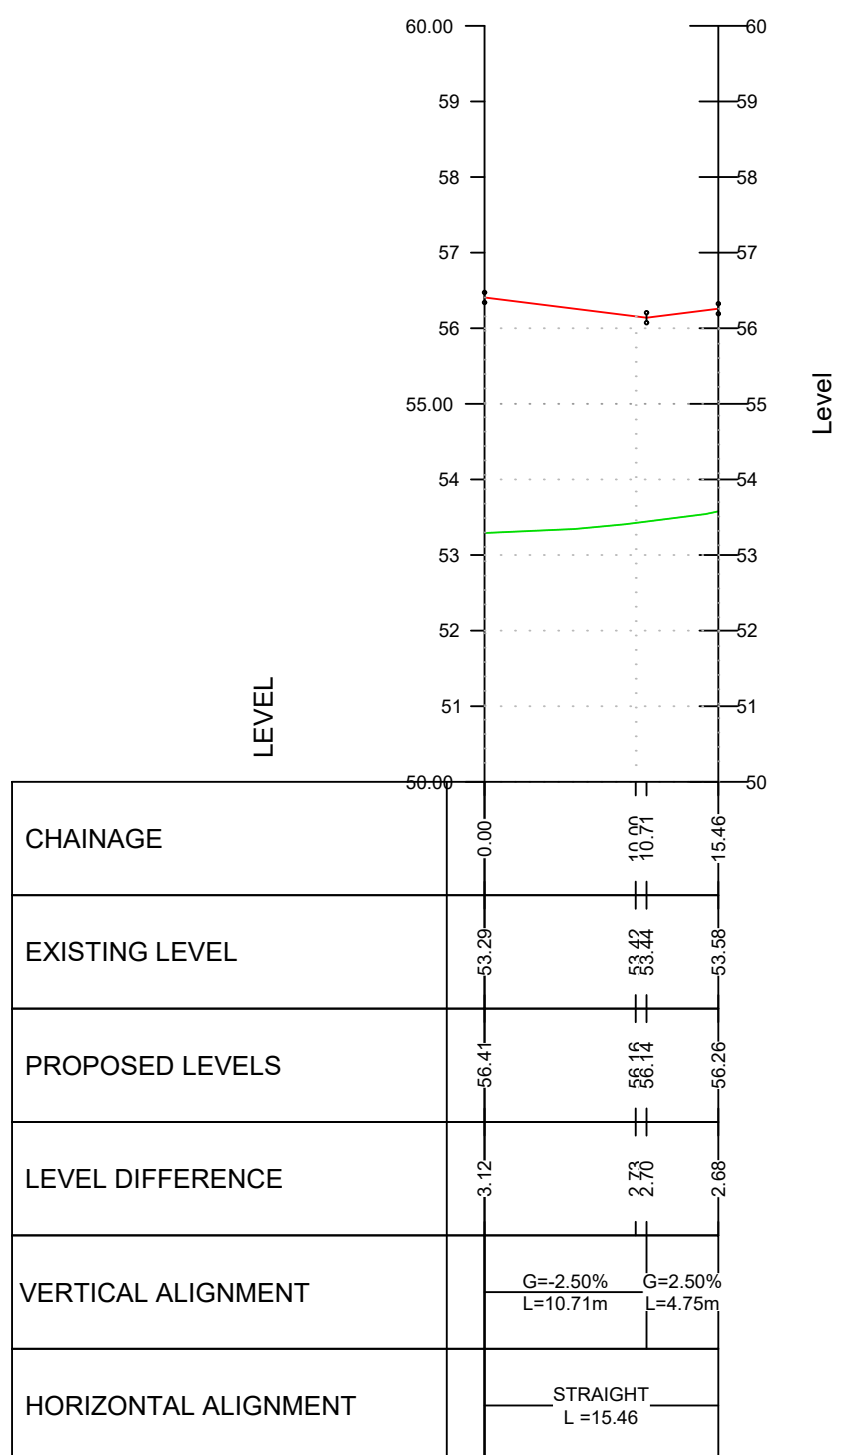

HI-Zz_35_10_40-M-Dn_ACCESS_8

HI-Zz_35_10_40-M-Dn ACCESS_8
LONGITUDINAL SECTION

HORIZONTAL SCALE 1:500
VERTICAL SCALE 1:100

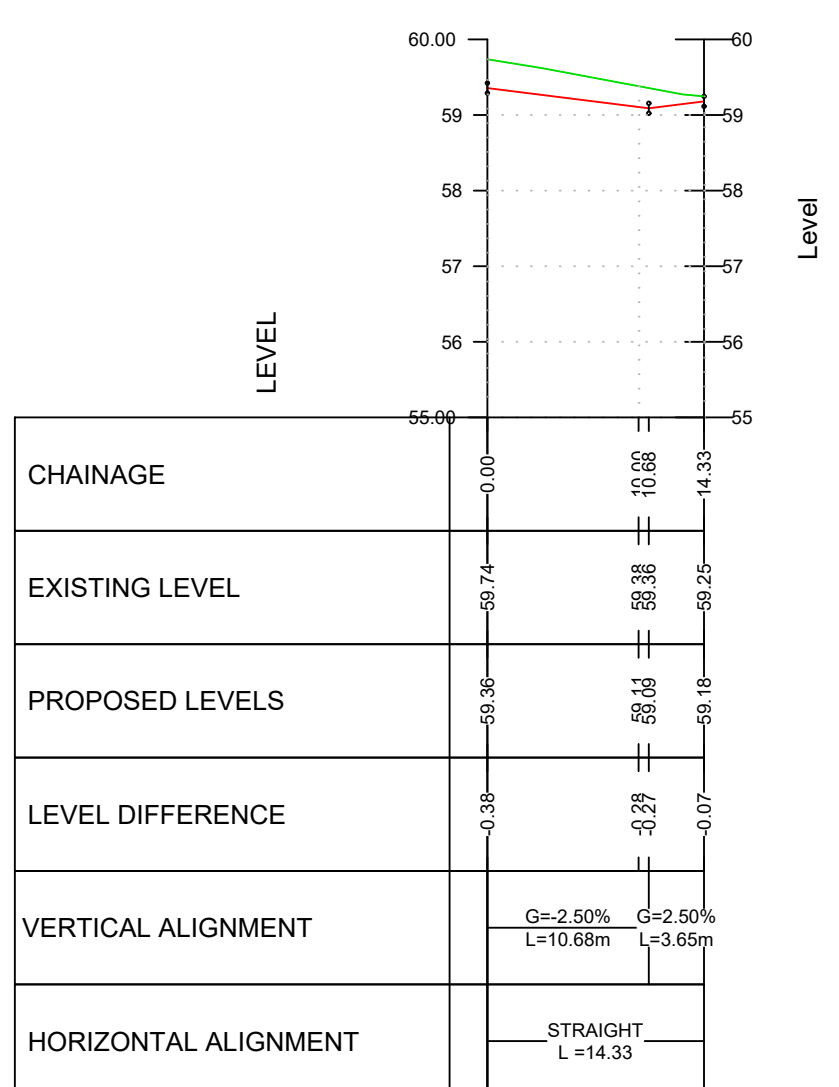

HI-Zz_35_10_40-M-Dn_ACCESS_9



HI-Zz_35_10_40-M-Dn ACCESS_9
LONGITUDINAL SECTION

HORIZONTAL SCALE 1:500
VERTICAL SCALE 1:100

- NOTES:
1. ALL DIMENSIONS ARE IN MILLIMETRES UNLESS NOTED OTHERWISE.
 2. ALL LEVELS ARE IN METRES AOD UNLESS NOTED OTHERWISE.
 3. DRAWING TO BE READ IN CONJUNCTION WITH DRAWING NOS. VMHP-TG-SRWG1-DR-HI-0101 TO VMHP-TG-SRWG1-DR-HI-0147.
 4. STOPPING SIGHT DISTANCES (SSD) FROM WORKINGHAM BOROUGH COUNCIL'S LIVING STREETS GUIDE IN LINE WITH MANUAL FOR STREET 2 GUIDANCE FOR 30MPH DESIGN SPEED.

LEGEND

- PLANNING APPLICATION NUMBER 192928 RED LINE BOUNDARY
- EXISTING GROUND LEVEL
- PROPOSED LEVEL
- INFILL LEVEL OF EXISTING BASIN

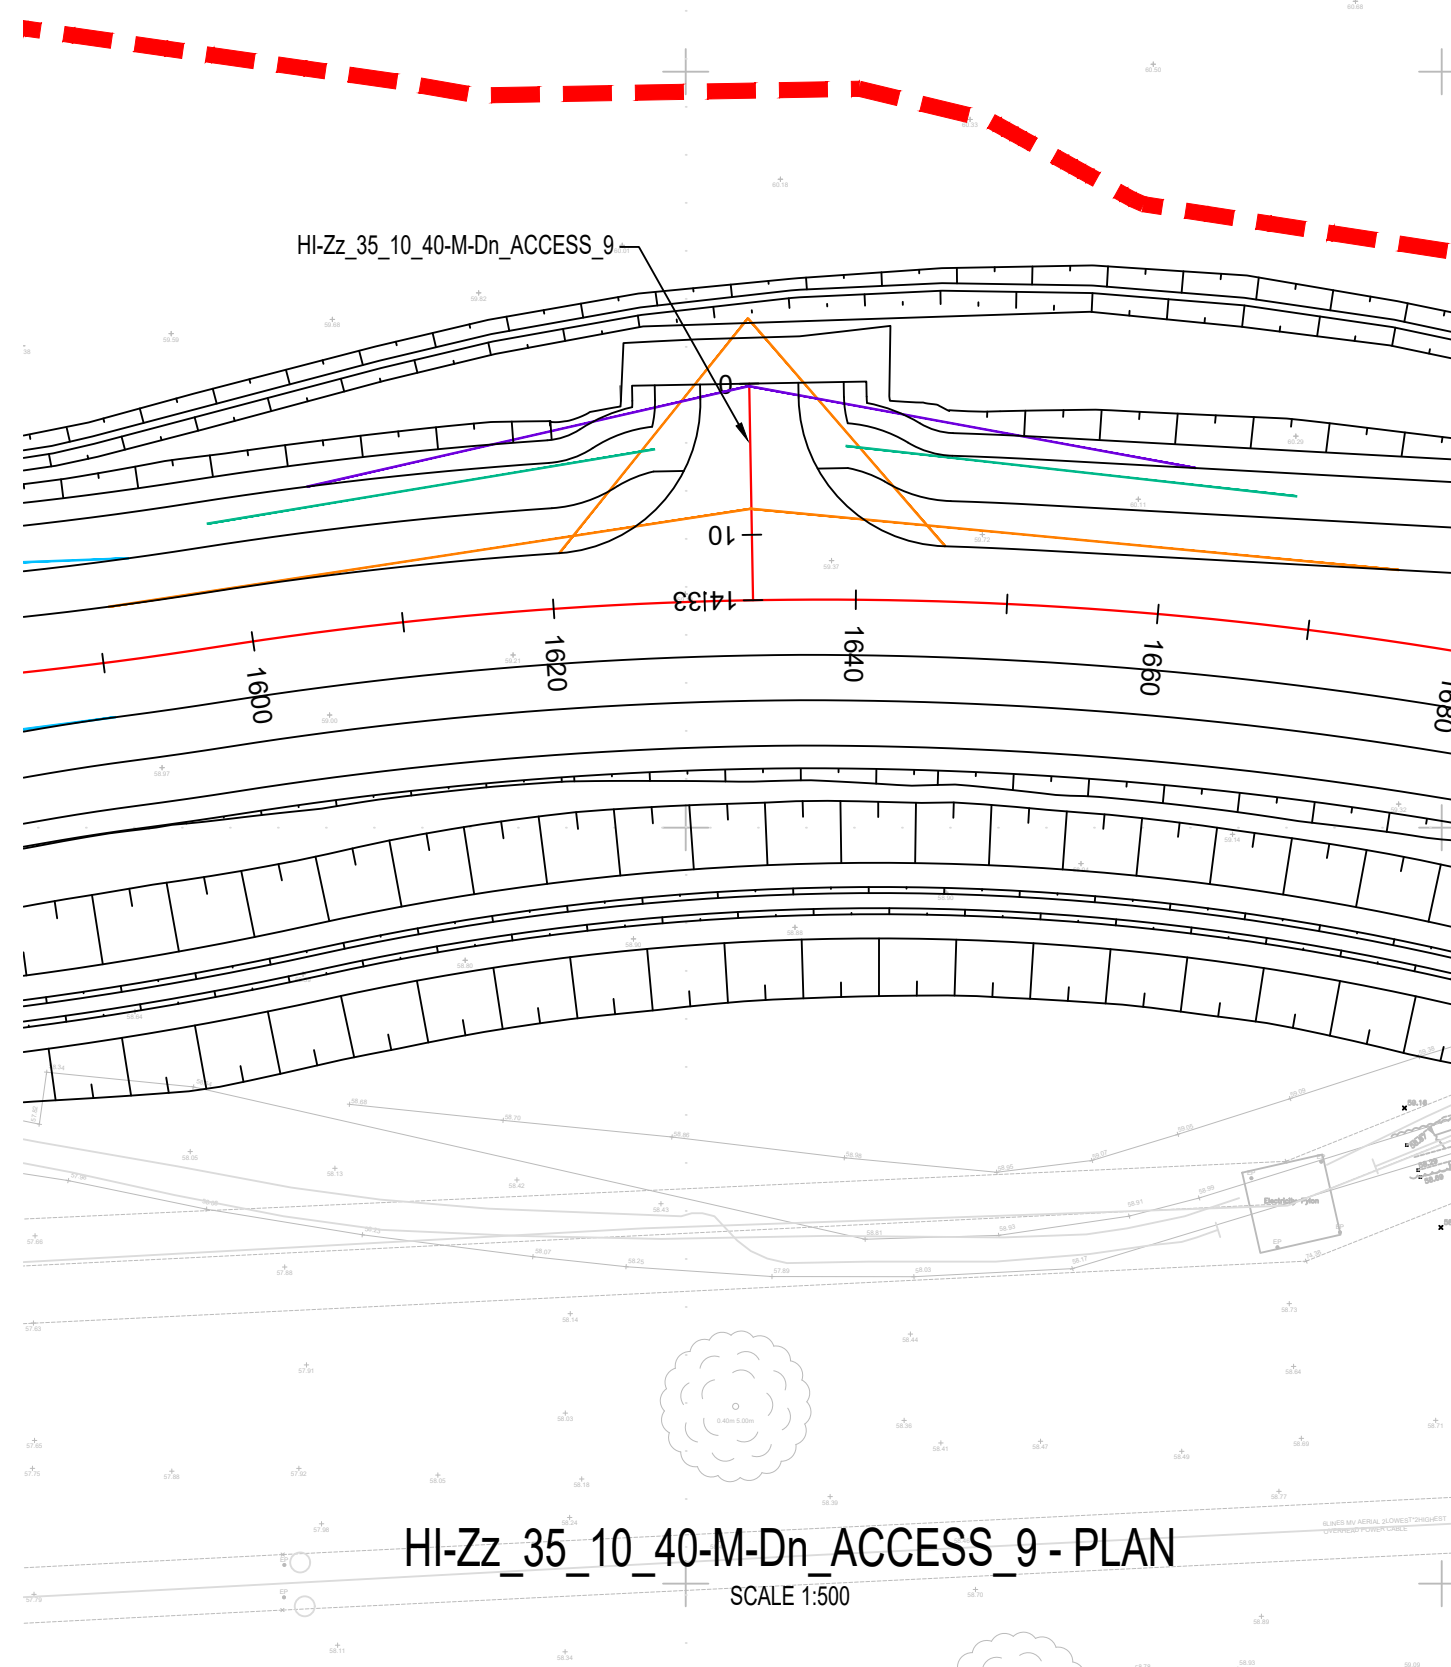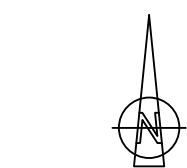



HI-Zz_35_10_40-M-Dn ACCESS_9 - PLAN

SCALE 1:500

DO NOT SCALE

LEGEND

- ROUNDABOUT VISIBILITY ENVELOPE IN ACCORDANCE WITH CD116
- AREA OF REQUIRED VISIBILITY NOT ACHIEVED
- STOPPING SIGHT DISTANCE (SSD) ON APPROACH TO ROUNDABOUT ENTRIES OF 43m IN ACCORDANCE WITH MIS SSD REQUIREMENTS
- PRIORITY JUNCTION VISIBILITY ACCORDING TO CD123 WITH Y VALUES OF 15m AND 2.4m, AND X VALUE OF 43m IN ACCORDANCE WITH MIS SSD REQUIREMENTS
- SIGNAL CONTROLLED JUNCTION INTERVISIBILITY ZONE ACCORDING TO CD123 FROM 2.5m BEHIND STOP LINES
- VEHICLE CYCLEWAY VISIBILITY ACCORDING TO THE WOKINGHAM BOROUGH COUNCIL CYCLING INFRASTRUCTURE STYLE GUIDE WITH MINIMUM X VALUE OF 2.5m AND Y VALUE OF 30m FOR AN ASSUMED OFF ROAD CYCLING DESIGN SPEED OF 30kph
- CYCLIST VISIBILITY ACCORDING TO THE WOKINGHAM BOROUGH COUNCIL CYCLING INFRASTRUCTURE STYLE GUIDE WITH MINIMUM X VALUE OF 2.5m AND Y VALUE OF 30m FOR AN ASSUMED OFF ROAD CYCLING DESIGN SPEED OF 30kph
- NMUI CROSSING VISIBILITY IN ACCORDANCE WITH WOKINGHAM BOROUGH COUNCIL CYCLING INFRASTRUCTURE STYLE GUIDE WITH MINIMUM X VALUE OF 2.5m AND Y VALUE OF 43m IN ACCORDANCE WITH MFS SSD REQUIREMENTS
- DESIRABLE MINIMUM PEDESTRIAN VISIBILITY IN ACCORDANCE WITH CD 143 WITH MINIMUM X VALUE OF 2.0m AND Y VALUE OF 43m IN ACCORDANCE WITH MFS SSD REQUIREMENTS
- ABSOLUTE MINIMUM PEDESTRIAN VISIBILITY IN ACCORDANCE WITH CD 143 WITH MINIMUM X VALUE OF 1.5m AND Y VALUE OF 43m IN ACCORDANCE WITH MFS SSD REQUIREMENTS
- VISIBILITY TO SIGNAL HEADS IN ACCORDANCE WITH CD123 OF 43m SSD ACCORDING TO MIS VEHICLE SSD REQUIREMENTS
- MAXIMUM 50m VISIBILITY TO SECONDARY SIGNAL HEADS FROM STOP LINES ACCORDING TO CD123
- TRAFFIC SIGNAL

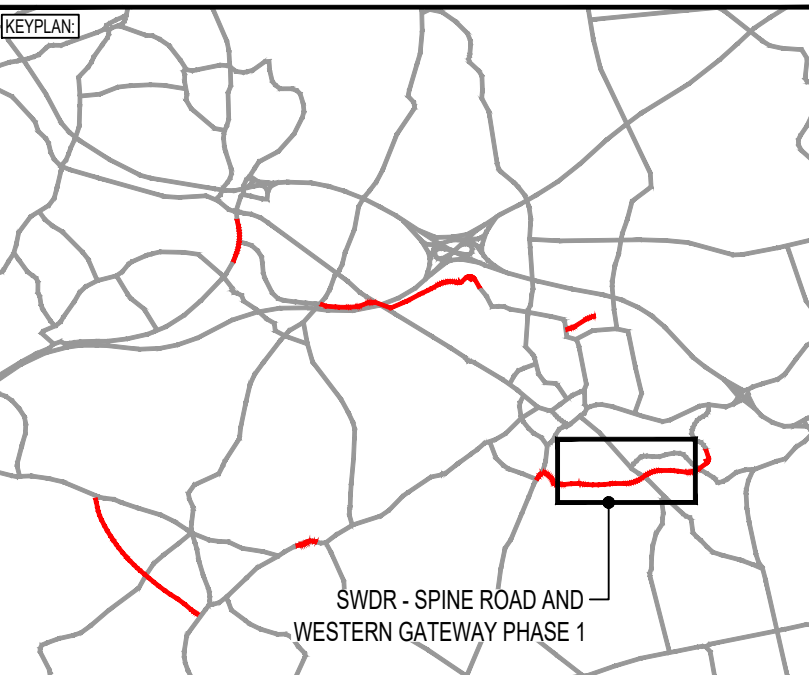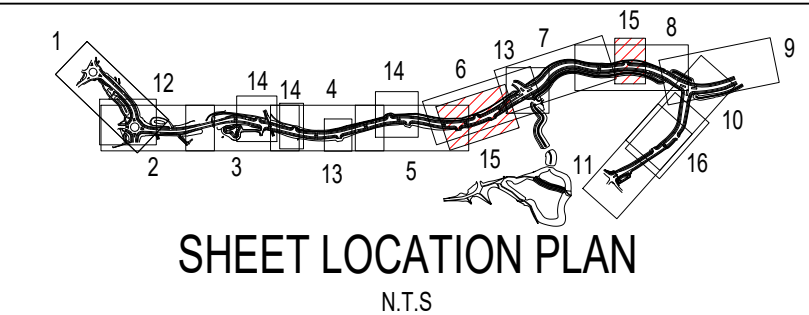

PM4	28/09/2021	BH	UPDATED TO CLOSE SDO COMMENTS	JC	ALM
P03	05/02/2021	TCH	DETAILED DESIGN ISSUE	BH	JC
P02	30/04/2020	JPG	VISIBILITY SPLAY ADDED	JC	ARL
REV	DATE	BY	DESCRIPTION	CHK	APP

DRAWING STATUS: SUITABLE FOR REVIEW & COMMENT S3

DESIGNER: Tony Gee and Partners LLP
Hardy House
140 High Street
Esher, Surrey
KT10 9QJ
Tel: 01372 461600
www.tonygee.com
Consulting Civil, Structural and Geotechnical Engineers

CONTRACTOR: Balfour Beatty

CLIENT: WOKINGHAM BOROUGH COUNCIL
Shute End, Wokingham, Berkshire RG40 1BN
Tel: (0118) 974 6000 Web: www.wokingham.gov.uk

PROJECT: WOKINGHAM MAJOR HIGHWAYS PROGRAMME
SPINE ROAD AND WESTERN GATEWAY PHASE 1

TITLE: HIGHWAYS ALIGNMENT
PLAN AND PROFILE

SCALE @ A1:	AS SHOWN	CHECKED:	BH	APPROVED:	JC
PROJECT NO:	C118047	DESIGNED:	MW	DRAWN:	TH
DRAWING NO:	WMPH-TG-SRWG1-DR-HI-0115	DATE:	April 20	REV:	P04