



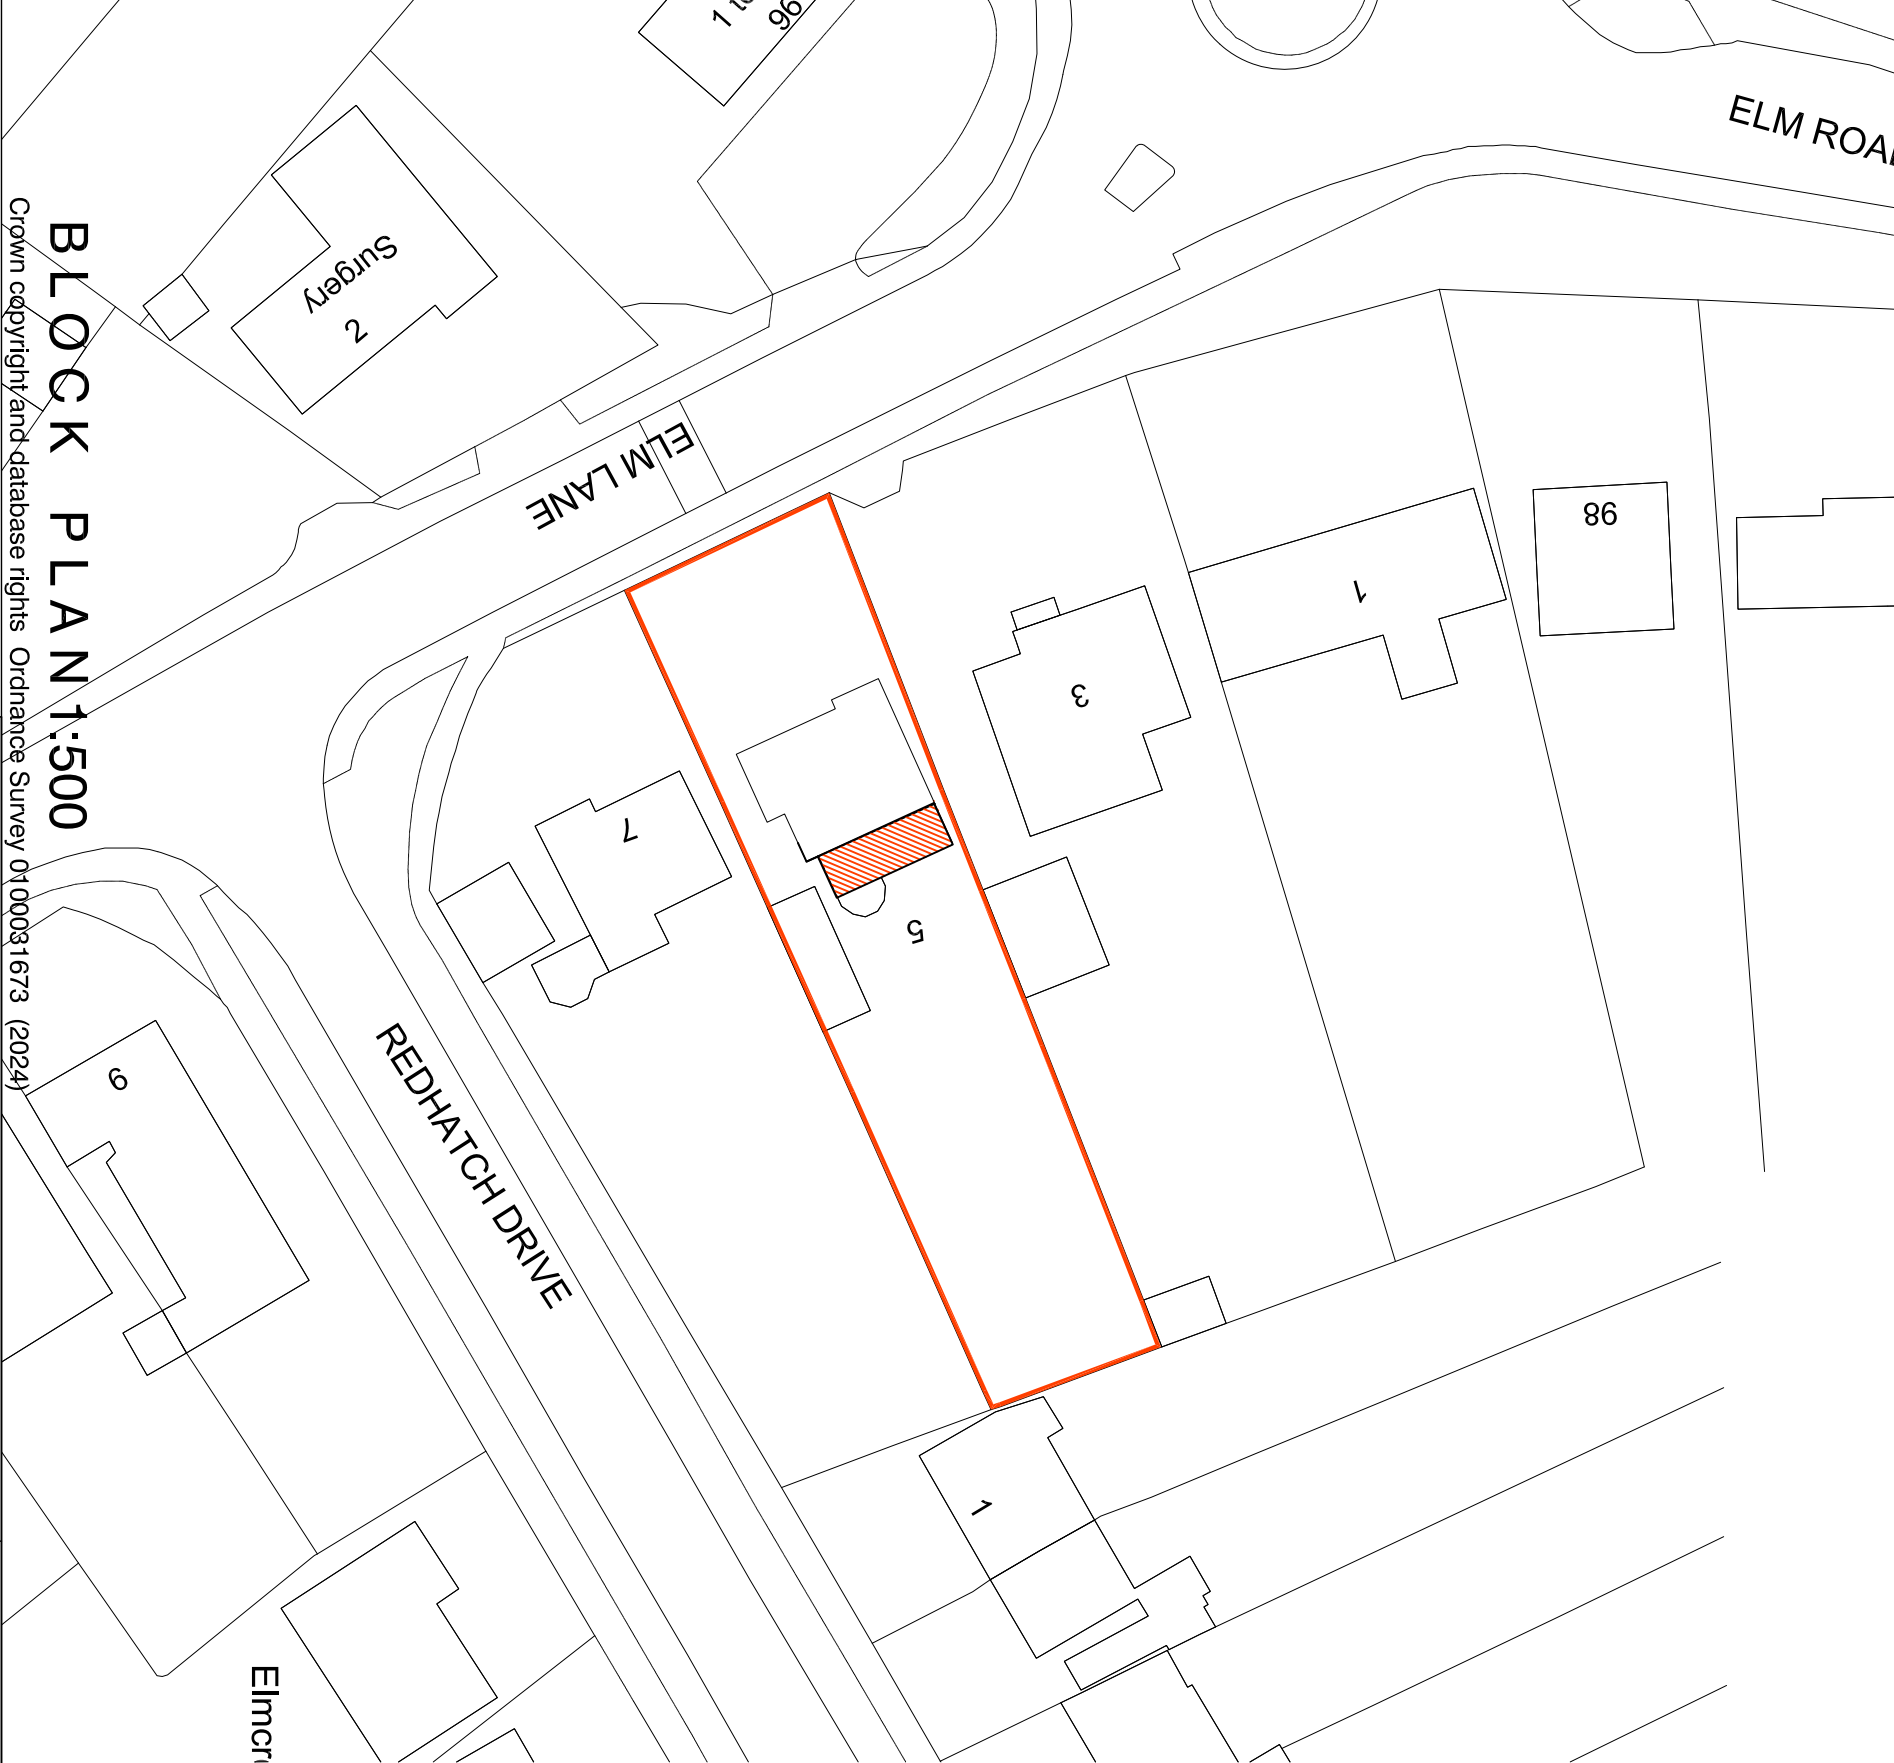


BLOCK PLAN 1:500


Crown copyright and database rights Ordnance Survey 0100081673 (2024)

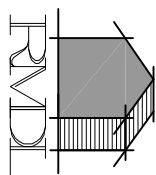

RAMMURTI DESIGN LTD
ARCHITECTURAL & PLANNING SERVICES
268 TILFURST Lane, READING RG30 2NE
TEL/FAX: 01189510628 MOB: 07799883574

 

LOCATION PLAN 1:1250

 

BLOCK & LOCATION PLANS

Proposed demolition of conservatory and addition of double storey rear extension followin approval of loft conversion with "hip" to "gable" extensions, with the addition of roof windows to front and rear elevations of existing dwelling (Planning reference 242600) at 5, Elm Lane, Earley Reading for Kennet Investments Ltd

Scale: as shown
Date: September 2024

EL05:101 Rev -