
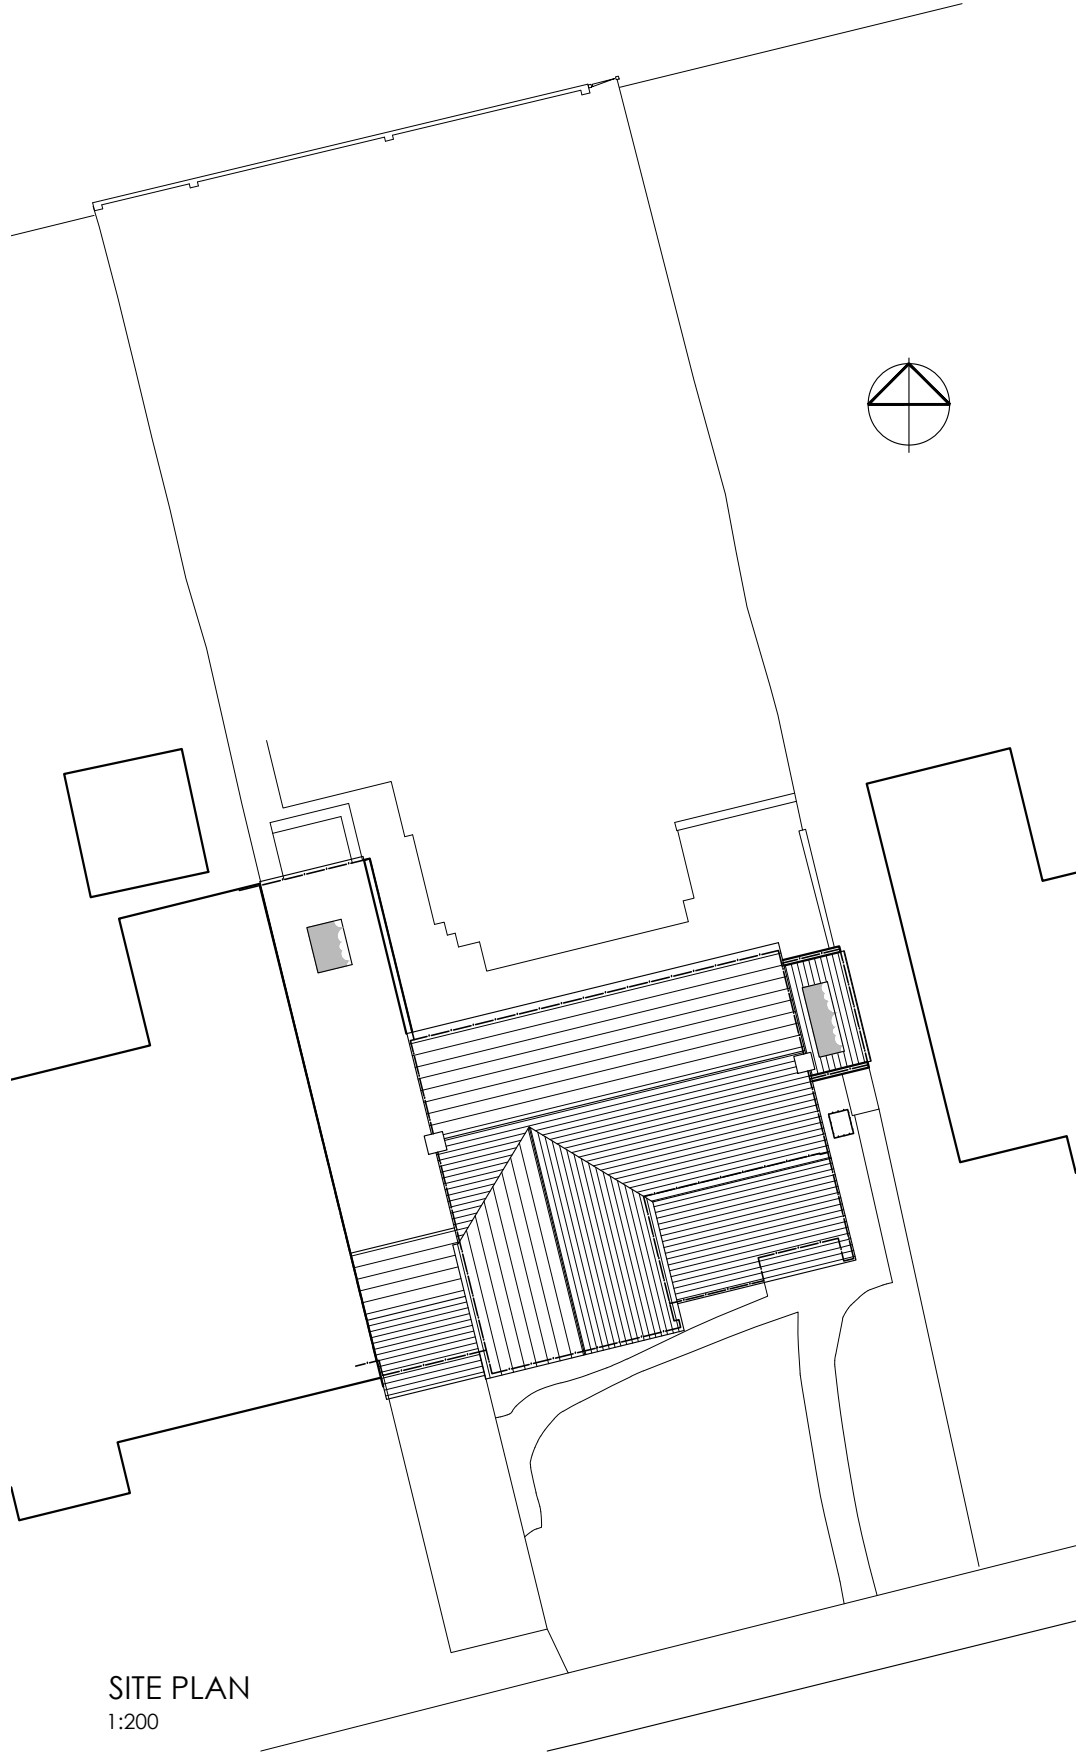


DRG. REMAINS COPYRIGHT OF THE ARCHITECT.
DIMENSIONAL DISCREPANCIES TO BE REFERRED
TO THE ARCHITECT
DO NOT SCALE

DRAWING STATUS ☒ PRELIMINARY ☐ FOR APPROVAL ☐ CONSTRUCTION

DATE

REVISION 3 Drawing

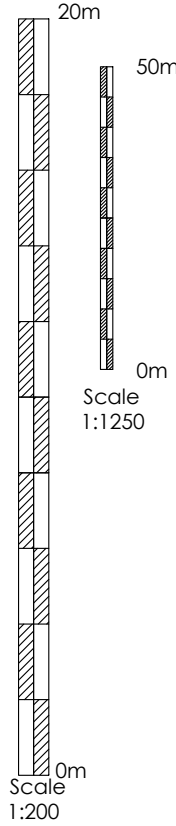

CLIENT
Mr & Mrs Finnie

JOB TITLE
Proposed Extension
49 St Patricks Avenue
Charvil

DATE
Nov 24
SCALE
1:200 & 1:1250

DRG TITLE
Location & Site Plan

JOB No.
2436
DWG No.
01

REV.
-



anne owen
architects

Anne Owen Architects Ltd
24 Springfield Park, Twyford, Reading RG10 9JH
+44(0)118 932 0846 / 07788 262602
anne@anneharchitect.co.uk
www.anneharchitect.co.uk
Director: Anne Owen BA(Hons) BA(Ch RIBA)
Company Registered in England & Wales No. 8861202