
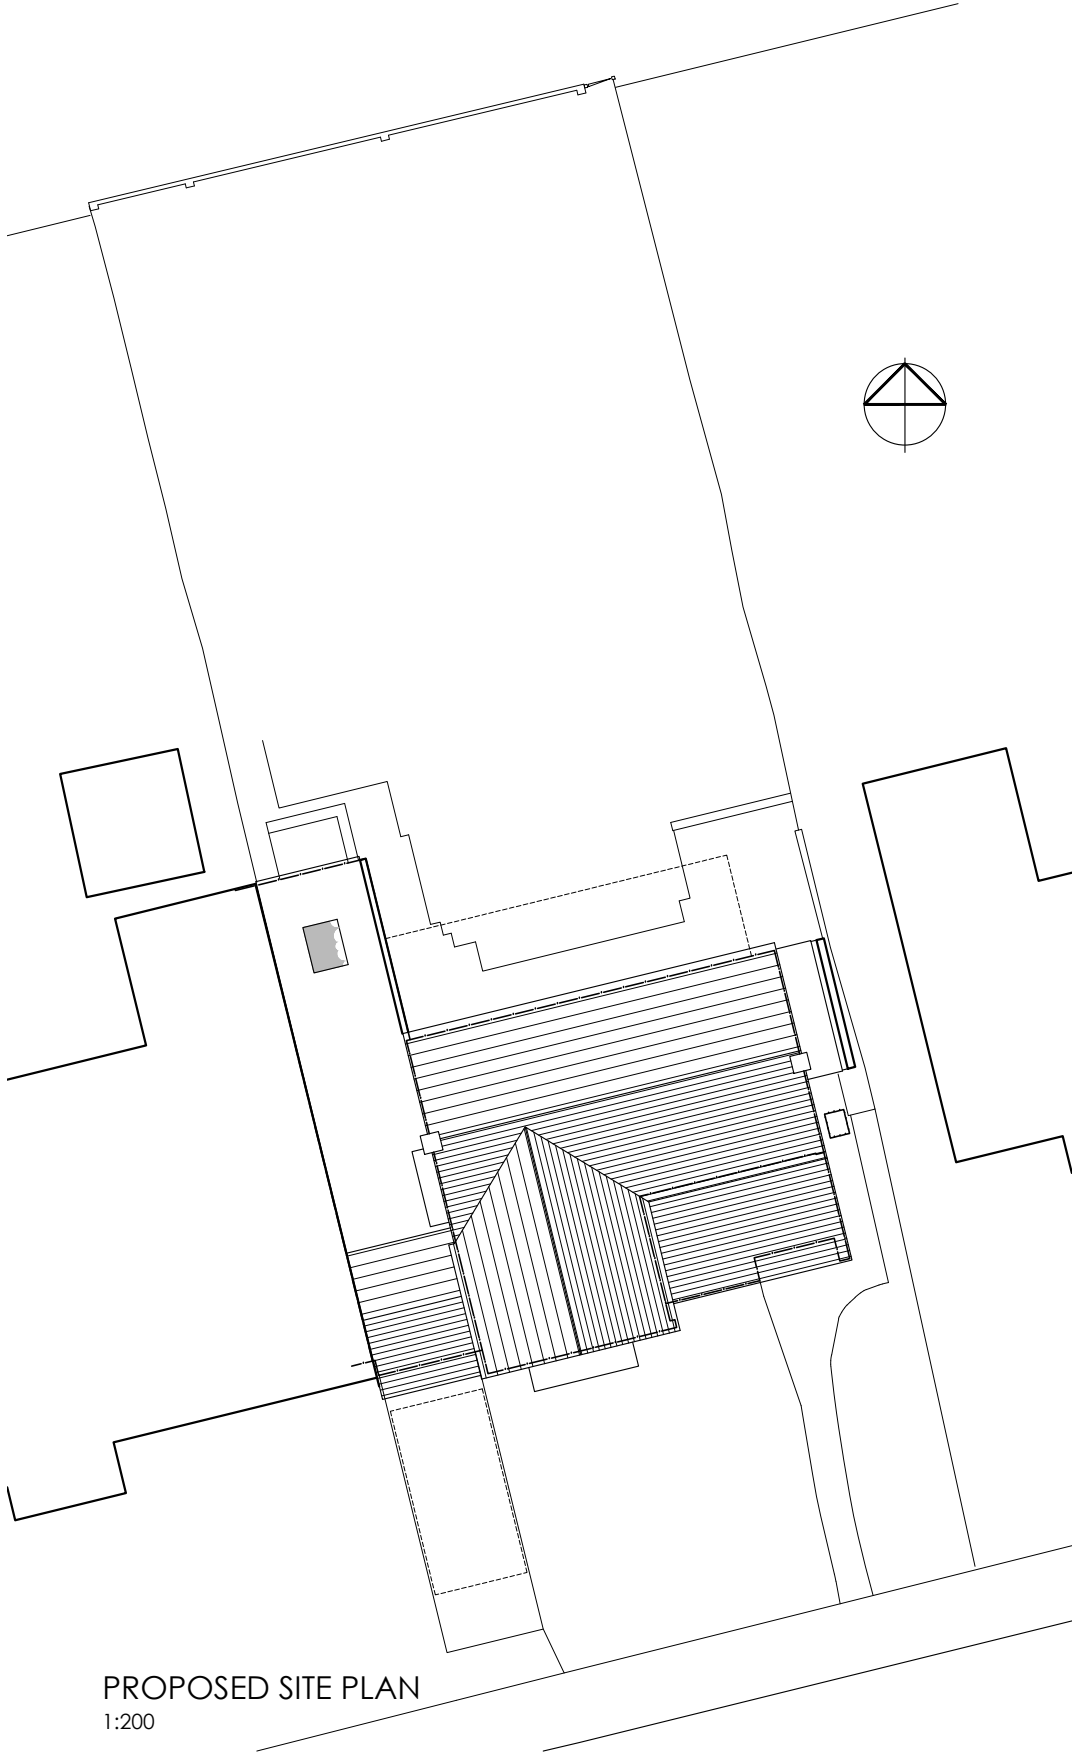


DRG. REMAINS COPYRIGHT OF THE ARCHITECT.
DIMENSIONAL DISCREPANCIES TO BE REFERRED
TO THE ARCHITECT
DO NOT SCALE

DRAWING STATUS ☒ PRELIMINARY ☐ FOR APPROVAL ☐ CONSTRUCTION


DATE

REVISION 3 Drawing

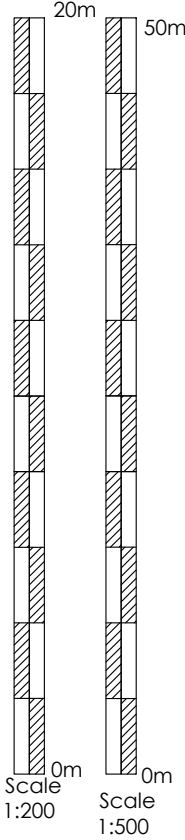

BLOCK PLAN
1:500

Louvred pergola

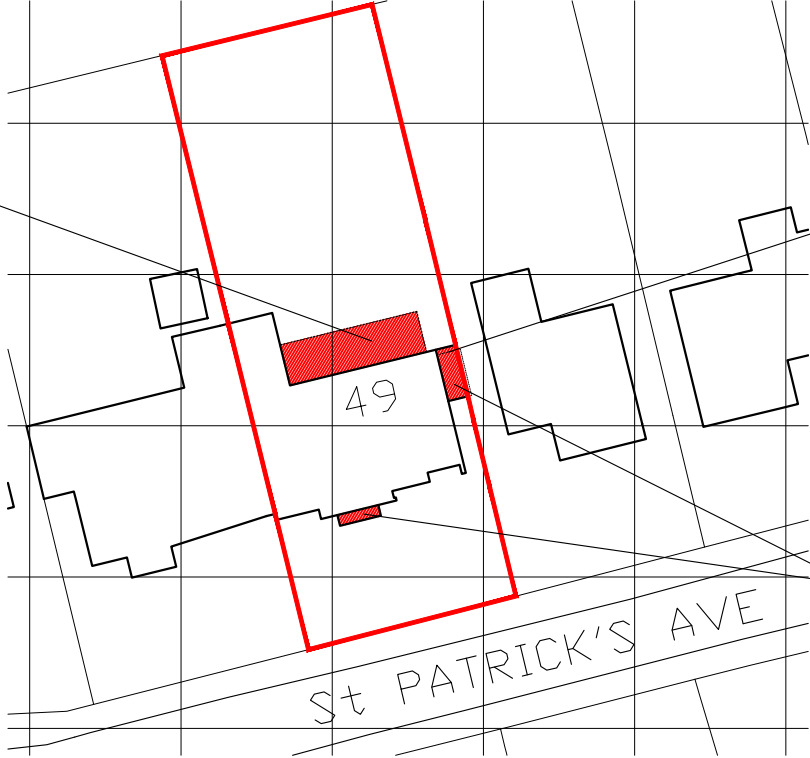

Existing Utility room
demolished

Proposed single
storey extensions



CLIENT
Mr & Mrs Finnie

JOB TITLE
Proposed Extension
49 St Patricks Avenue
Charvil

DATE
Dec 24
SCALE
1:200 & 1:500

DRG TITLE
Proposed Site Plan

JOB No.
2436

DWG No.
05

REV.

-



Anne Owen Architects Ltd
24 Springfield Park, Twyford, Reading RG10 9JH
+44(0)118 932 0846 / 07788 262602
anne@annehearchitect.co.uk
www.annehearchitect.co.uk

Director: Anne Owen BA (Hons) BArch RIBA

Company Registered in England & Wales No. 8861202