





Front Elevation

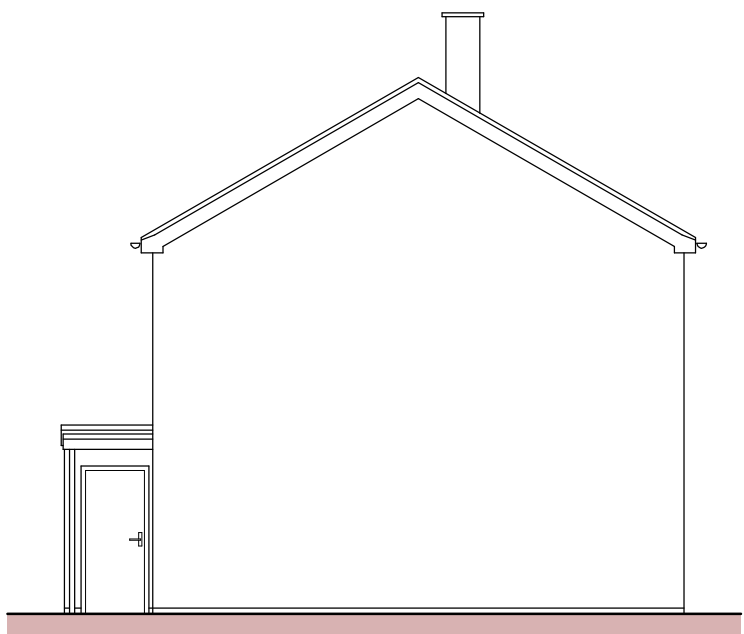

Side Elevation



Rear Elevation


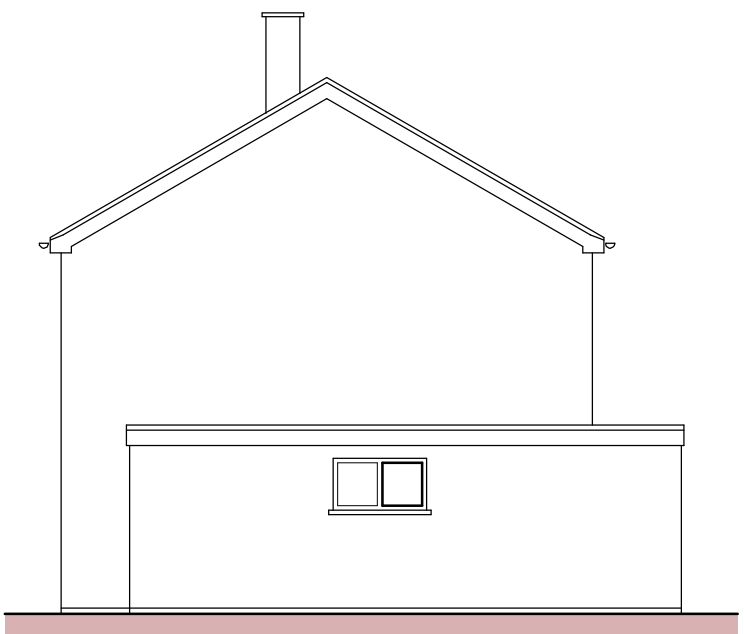


Side Elevation






Ordnance Survey (c) Crown Copyright 2024. All rights reserved. Licence number 100022432


Location Plan
1 : 1250

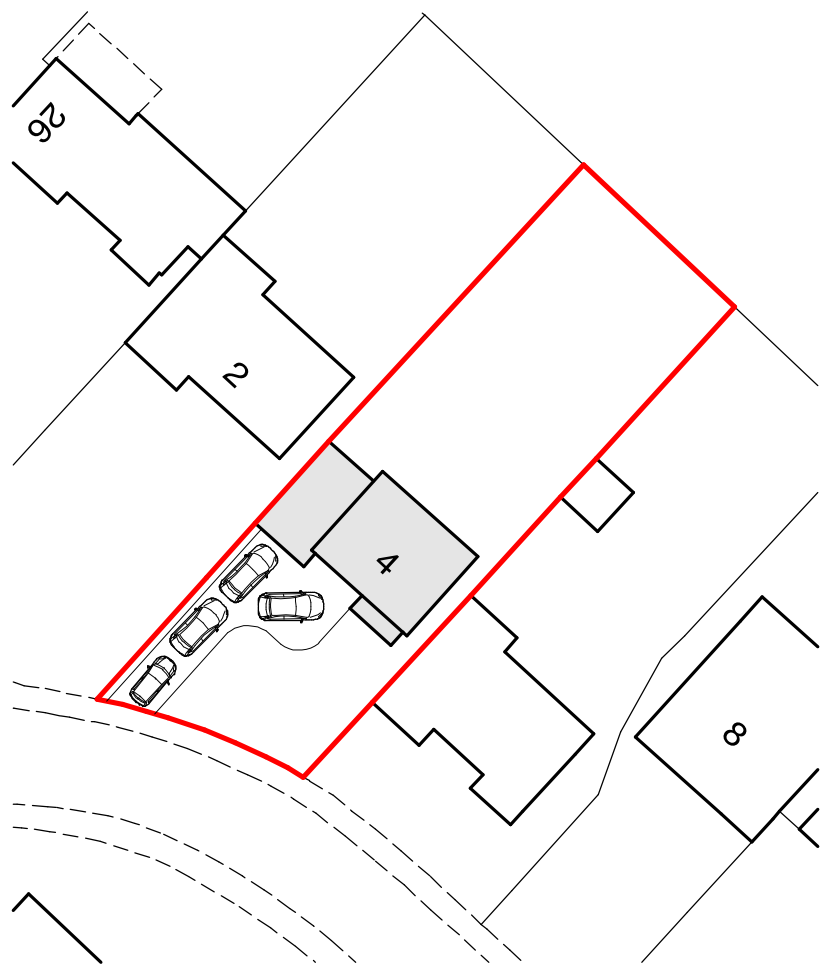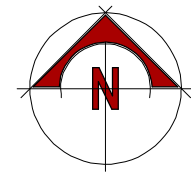

Existing
Site Plan
1 : 500

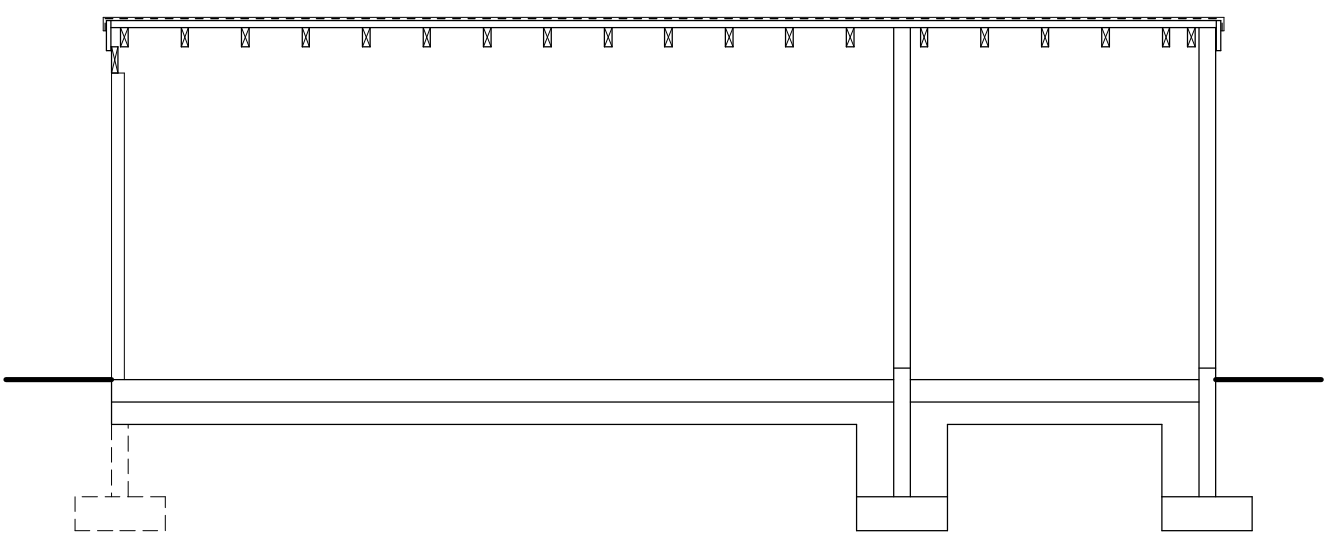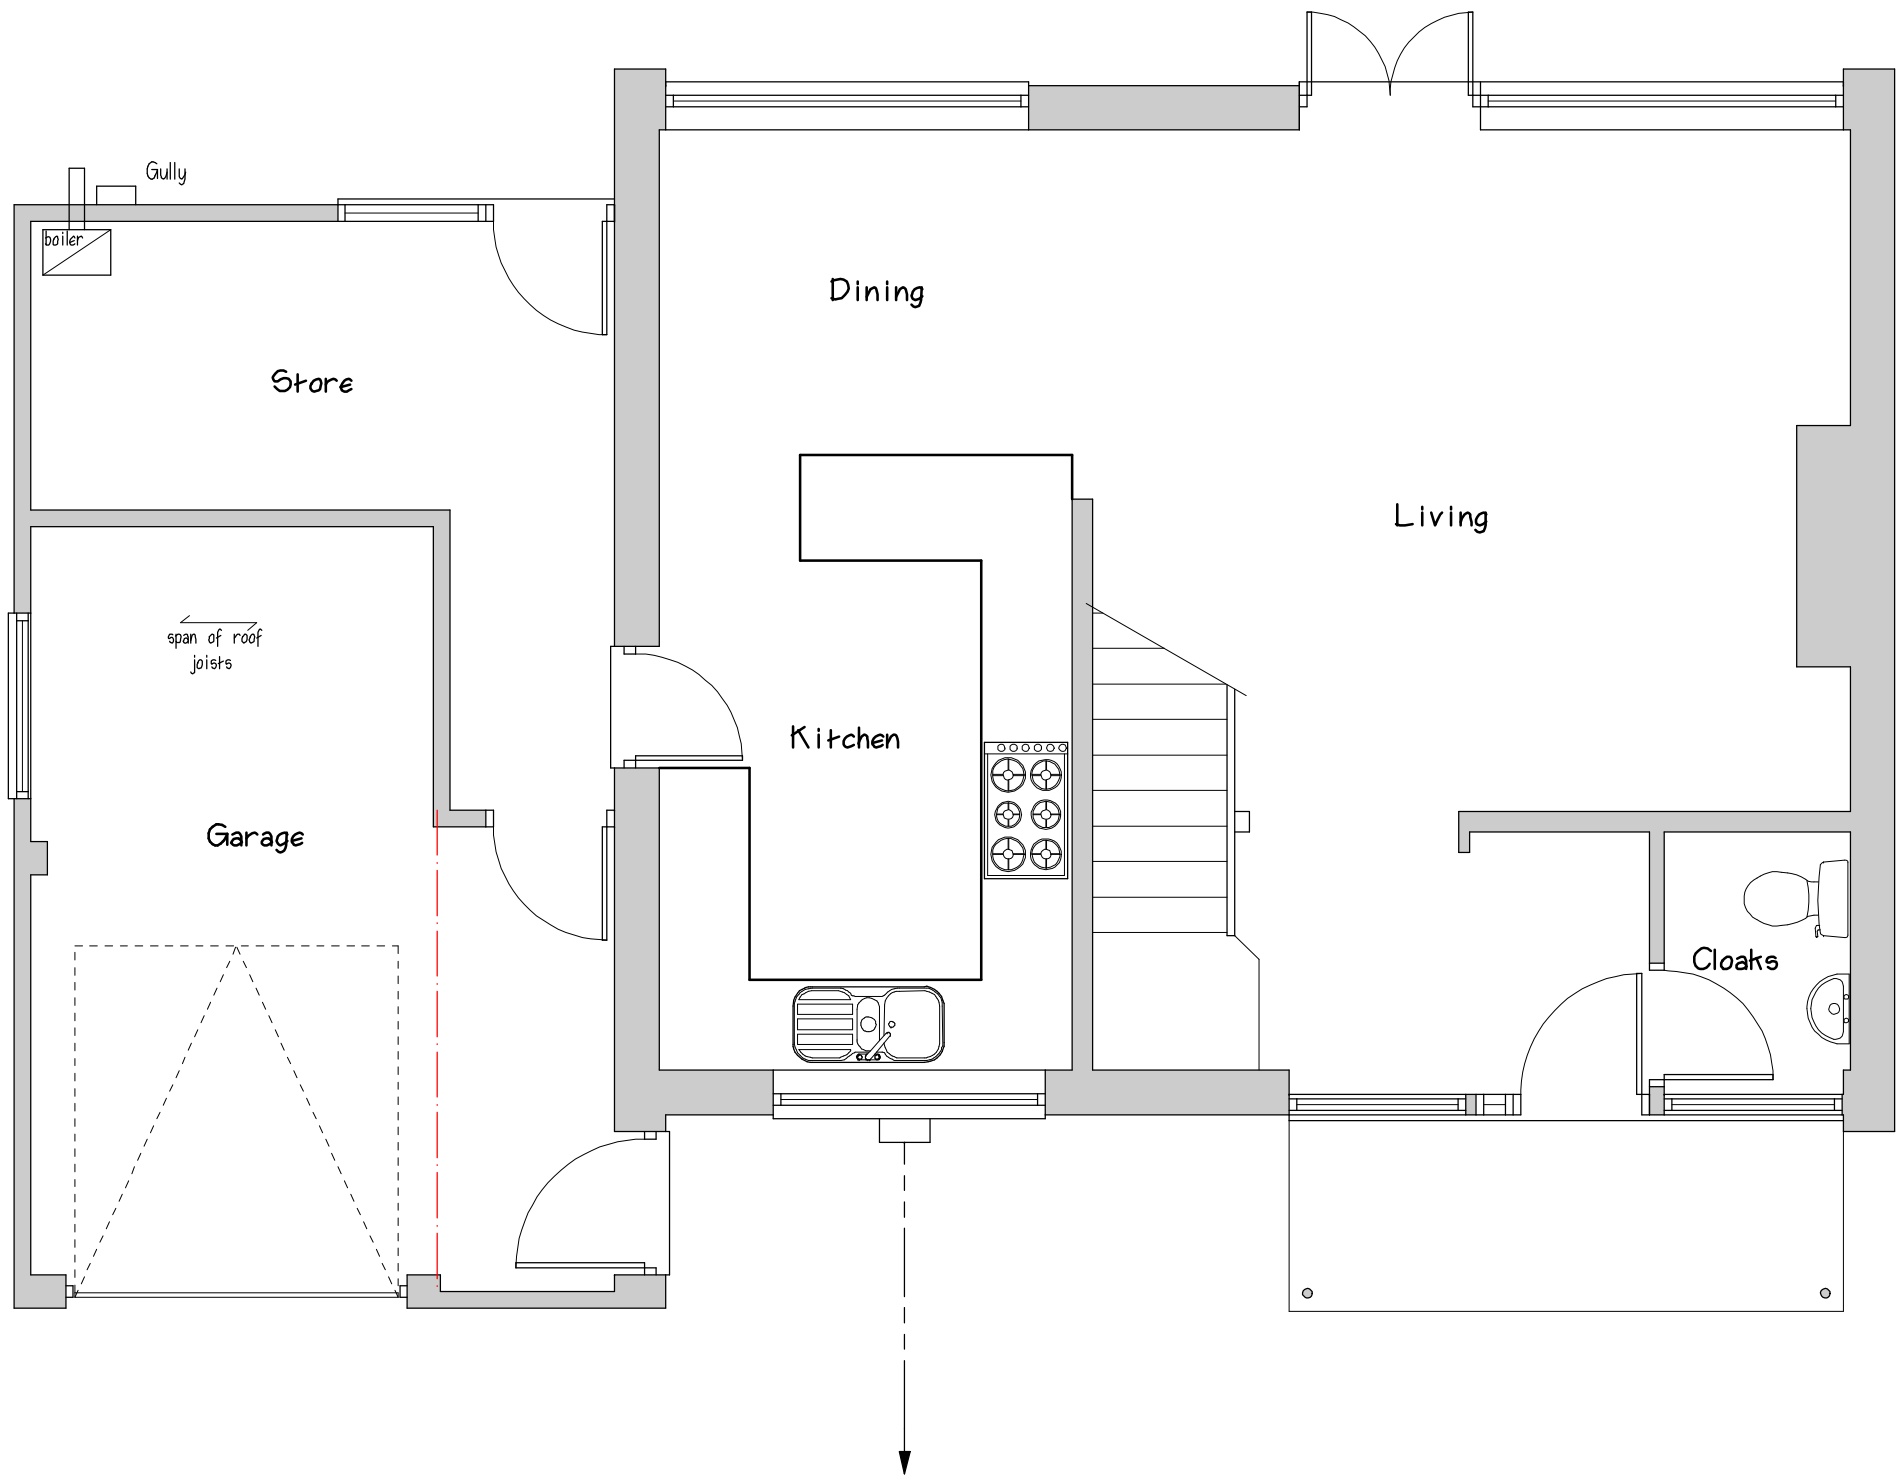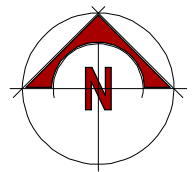

A-A

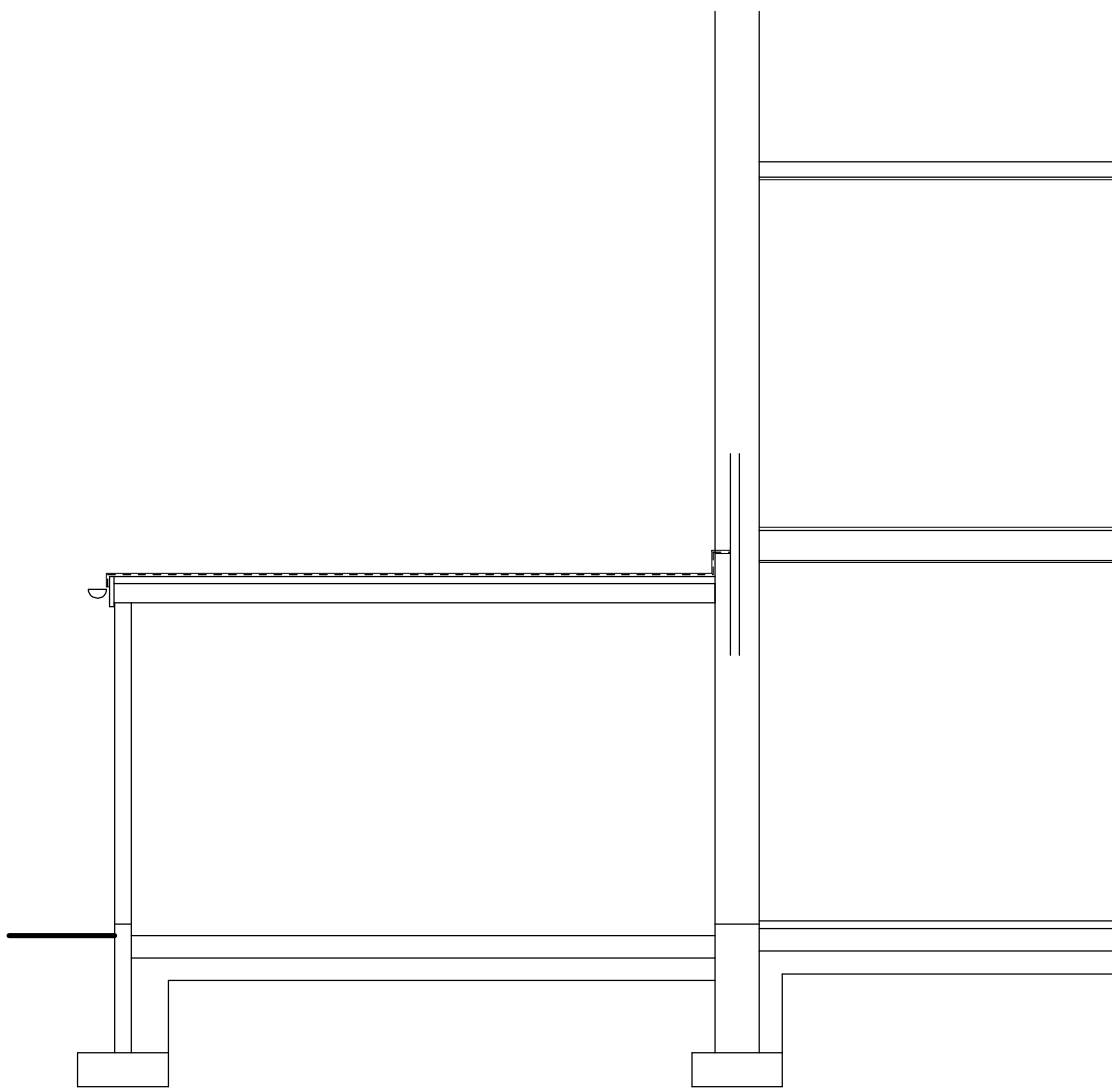

B-B

Sheet size A1

Scale Bar 1:50
0 1m 2m 3m

Scale Bar 1:100
0 2m 4m 6m

Scale Bar 1:500
0 10m 20m 30m

Scale Bar 1:1250
0 25m 50m

Milburn
Designs

Clive Milburn MRICS MCABE
5 Helston Close
Frimley
Camberley
Surrey
GU16 9FL
Tel : 01252 835607
Email : milburndesigns@btinternet.com

CONTRACT	Proposed Garage Conversion at 4 Meadow Road Wokingham RG41 2TD	CLIENT	Mr & Mrs K Durell
DRAWING	EXISTING PLANS	SCALE	1:50 1:100
		DRG No.	24/25 / 021 / 1
		REV	A