


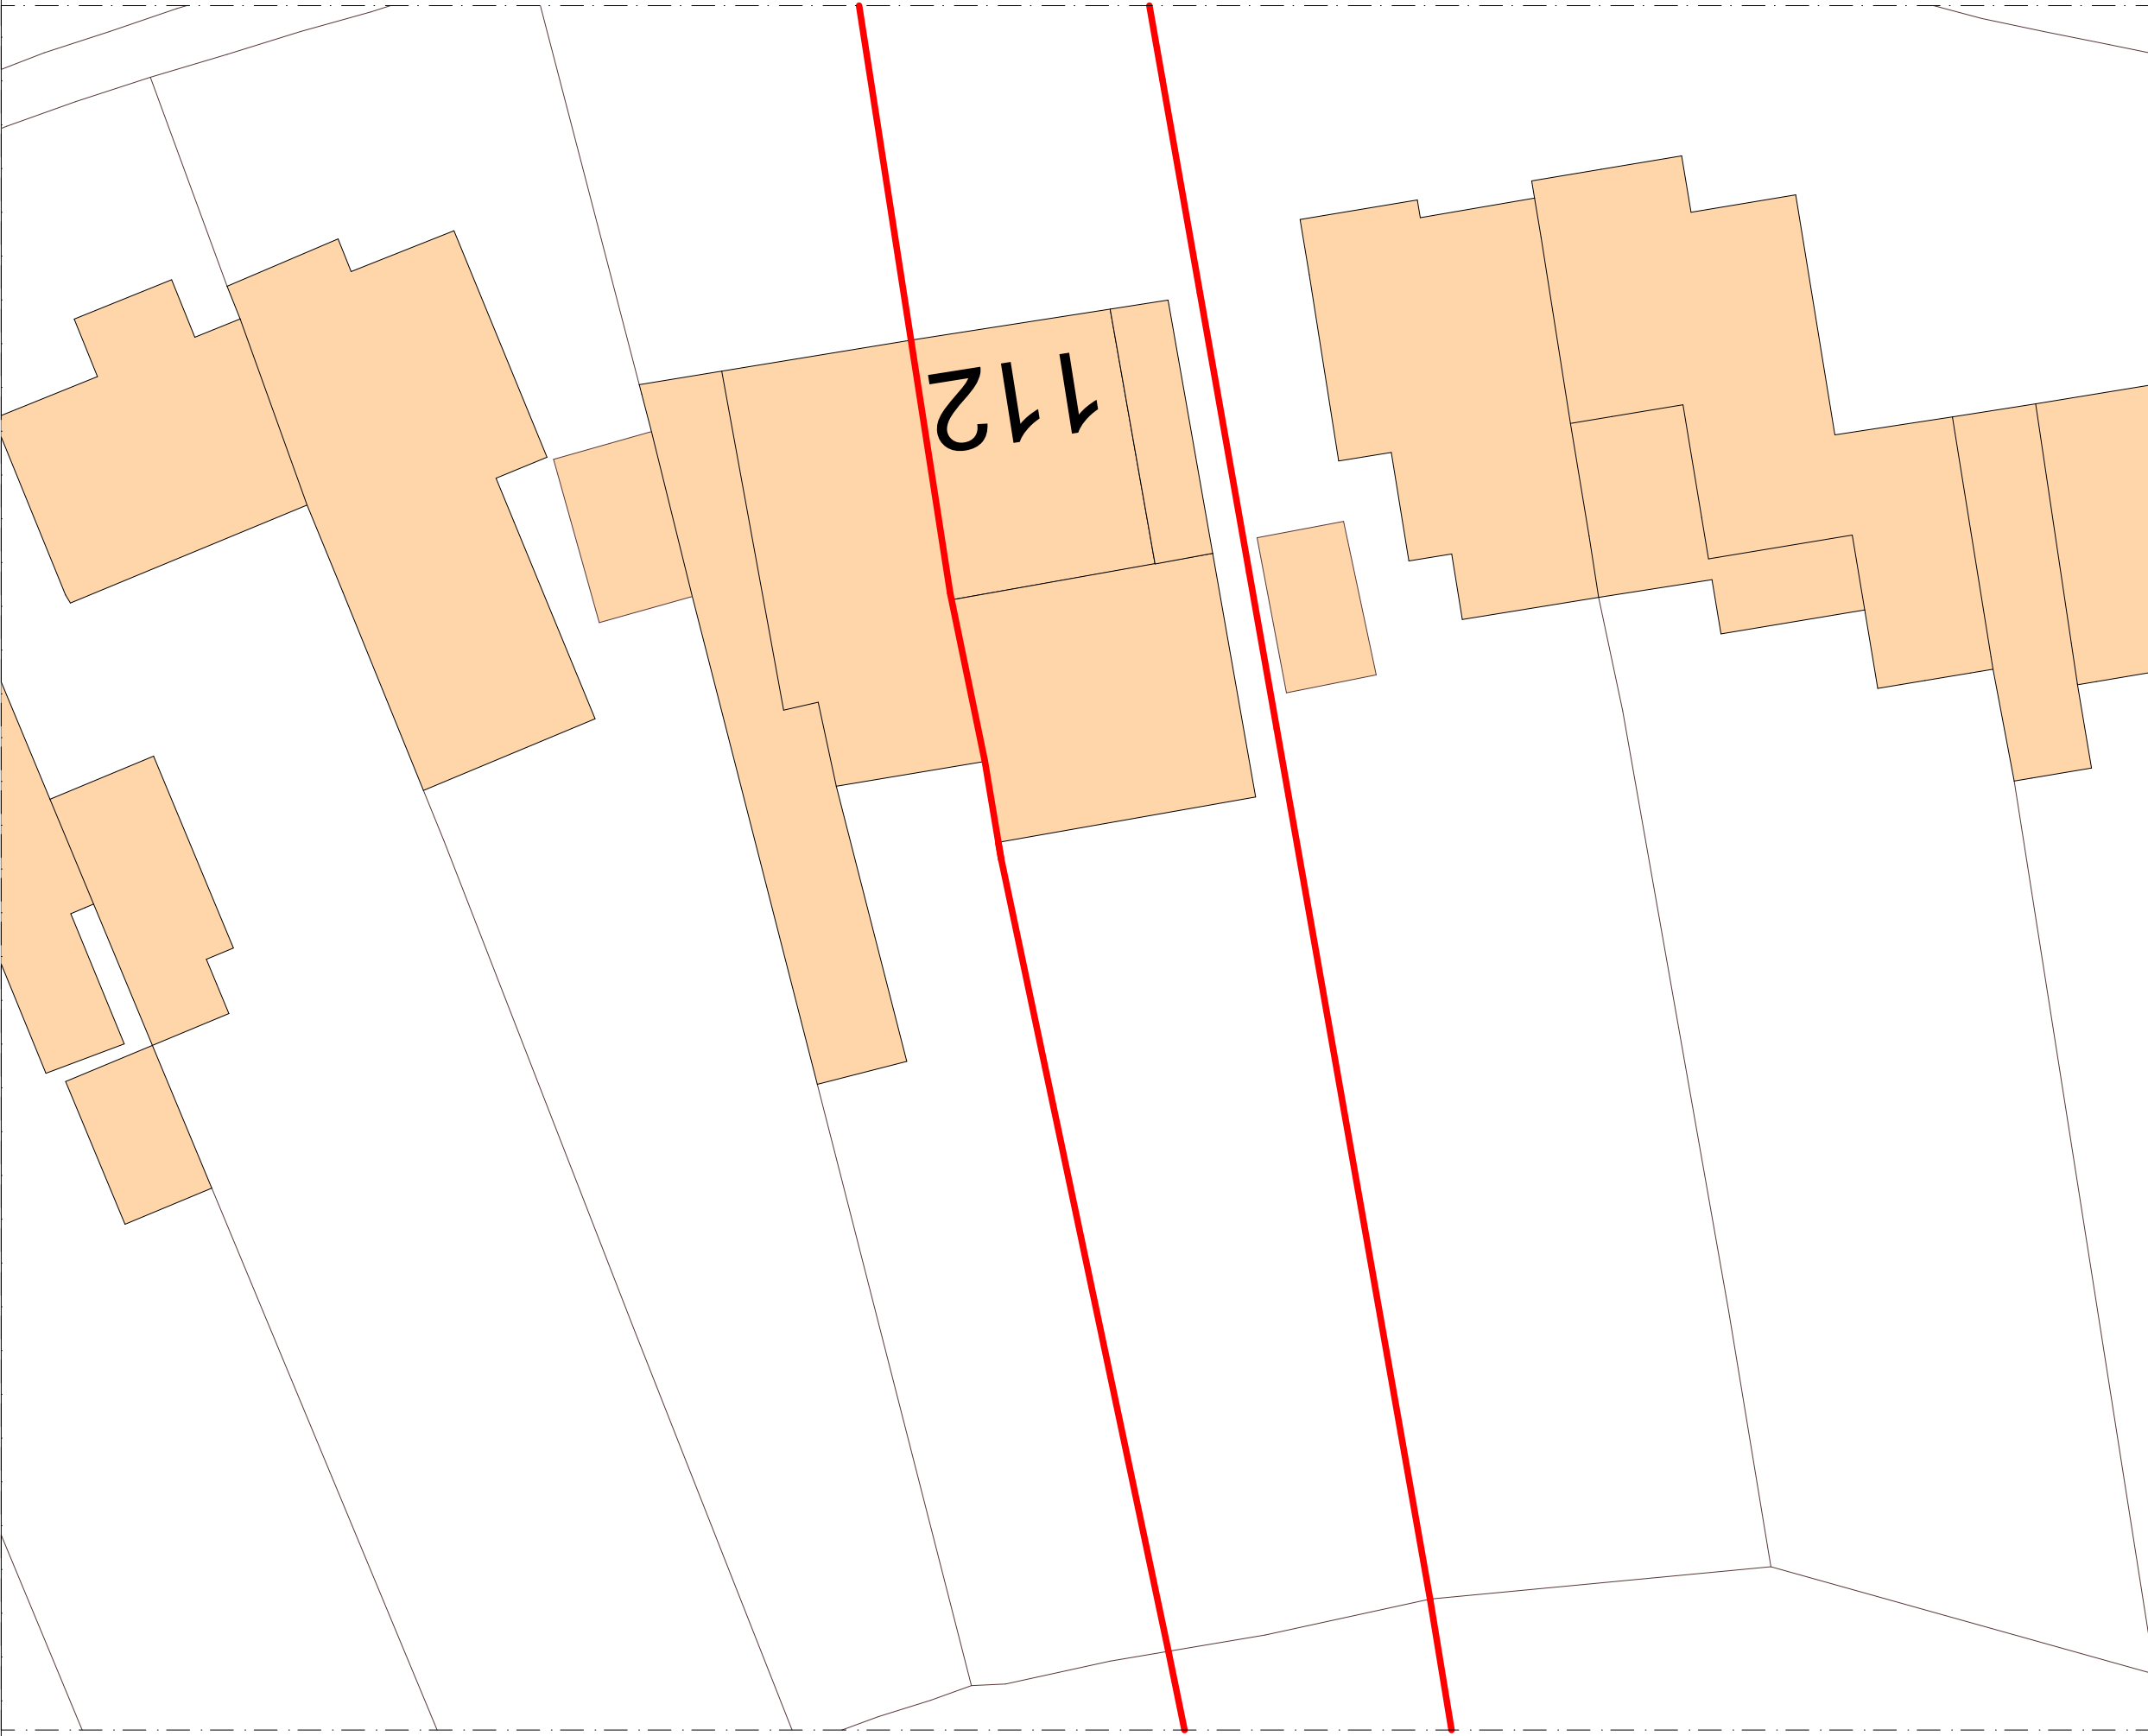

1:200 Proposed Site Plan

© This drawing remains the property of The Keen Partnership and shall not be copied without prior written consent.

All dimensions to be checked on site and any discrepancies to be reported before work commences.

Notes:

Date	Rev	Comments	By	Chk'd

1:200

0

2

4

6

8

10 m

THE KEEN PARTNERSHIP

The Courtyard
Edinburgh Road
Reading RG30 2UA
Tel: 0118 9510 855
Fax: 0118 9510 866
chris@keenpartnership.co.uk
www.keenpartnership.co.uk


chartered association
of building engineers


RICS

Client:

Mr Zahir Butt

Job Title:

**112 Silverdale Road, Earley,
READING, Berkshire, RG6 7LU**

Drawing Title:

Site Plan Front Alterations

Drawing Date:
04-08-2025

Issue Date:
24/11/2025

Status:
House Alterations

Drawn By:
HBH

Scale:
1:200@A3

Drawing No:
- 8947-207.4

Rev: