




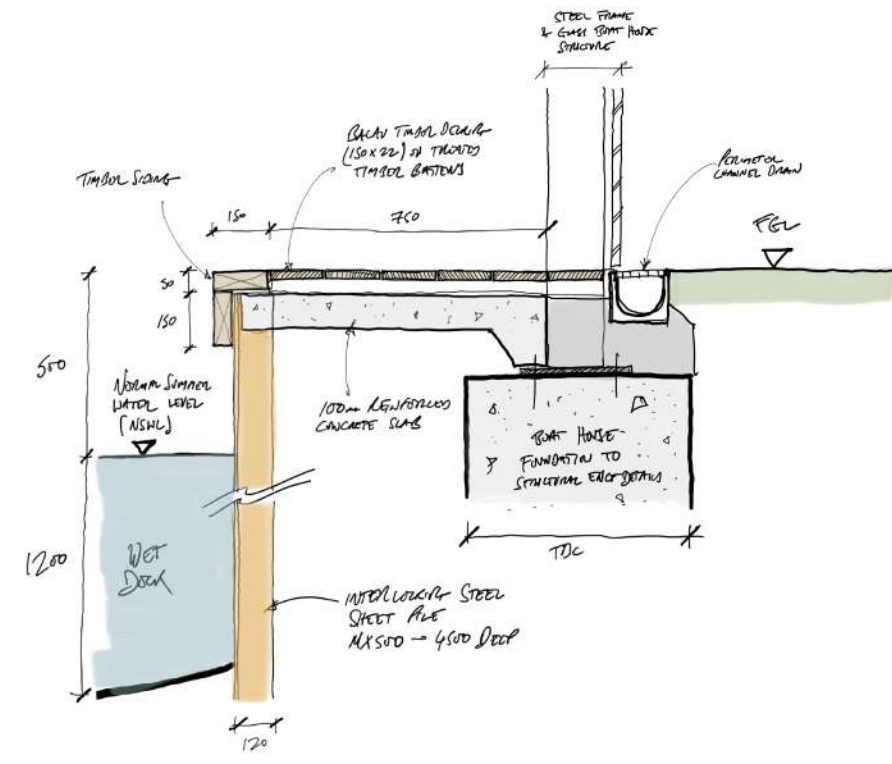

Proposed Section A
Wet Dock - NTS

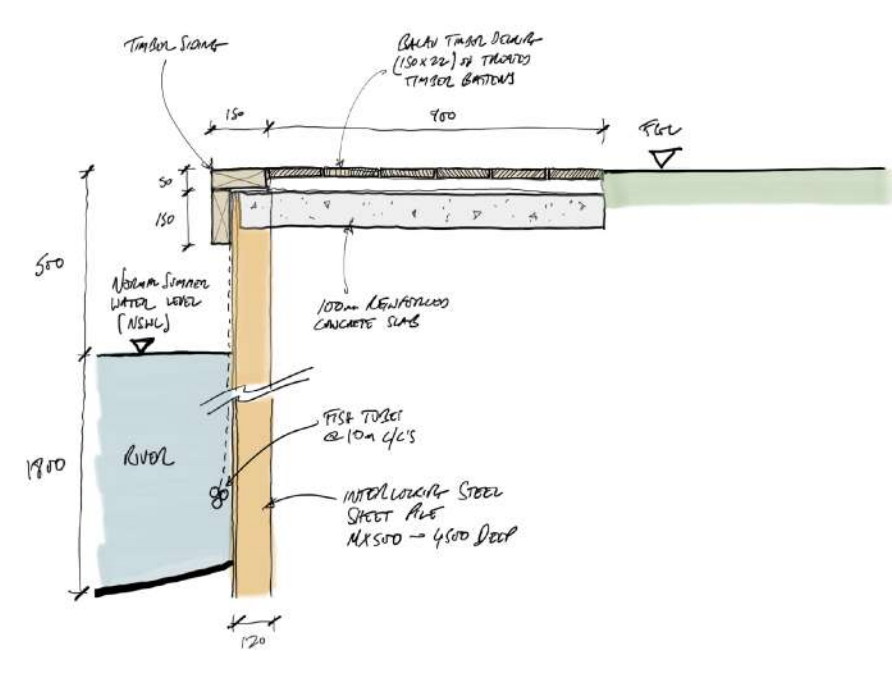


Proposed Section B
Formal Mooring - NTS

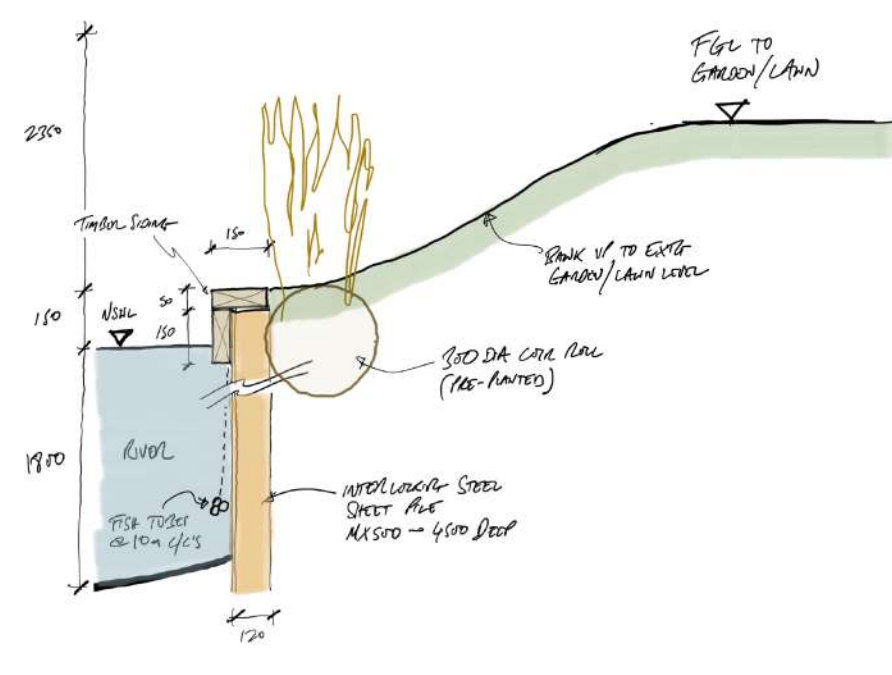

Proposed Section C
River Front Reinstatement - NTS

Legend

- Boundary line
- Existing element to be removed
- Existing tree/ vegetation to be removed
- Existing tree/ vegetation

 

PL1 - 23/03/2026 Planning Application Issue

Rev	Date	Note
1	23/03/2026	Planning Application Issue

Client: Mr & Mrs Fawcitt
Project Title: Bird Place - Boat House & Outdoor Kitchen
Project Address: Henley Bridge, Henley-On-Thames RG9 2LN

Drawing No. PA-03 Rev. No. PL1

Drawing Title: Proposed Site and Roof Plan

Scale: 1:200 @ A1

Drawn by: GG Checked by: PS Project ID: SC013

Shack Group Ltd
West Villbridge
Fourth House, Penn Road,
Kings Green HP9 2TN
+44 (0) 1494 258 181
hello@shackgroup.com
www.shackgroup.com

shack.