




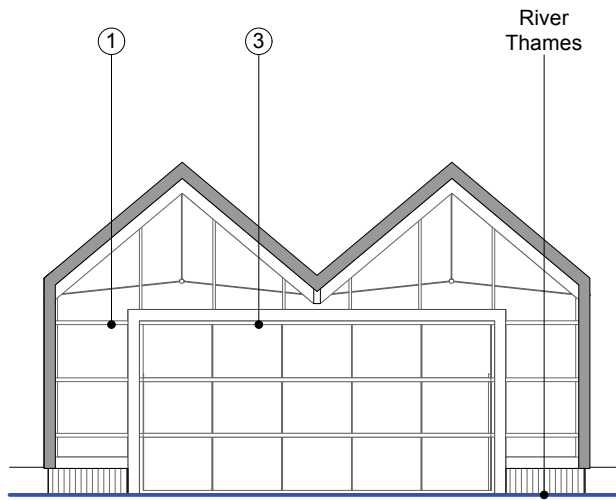


1 **Front Elevation - West**
Scale: 1:100

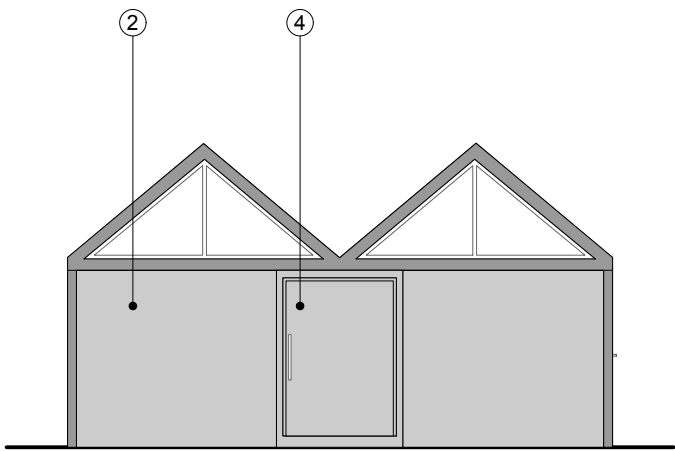


3 **Rear Elevation - East**
Scale: 1:100

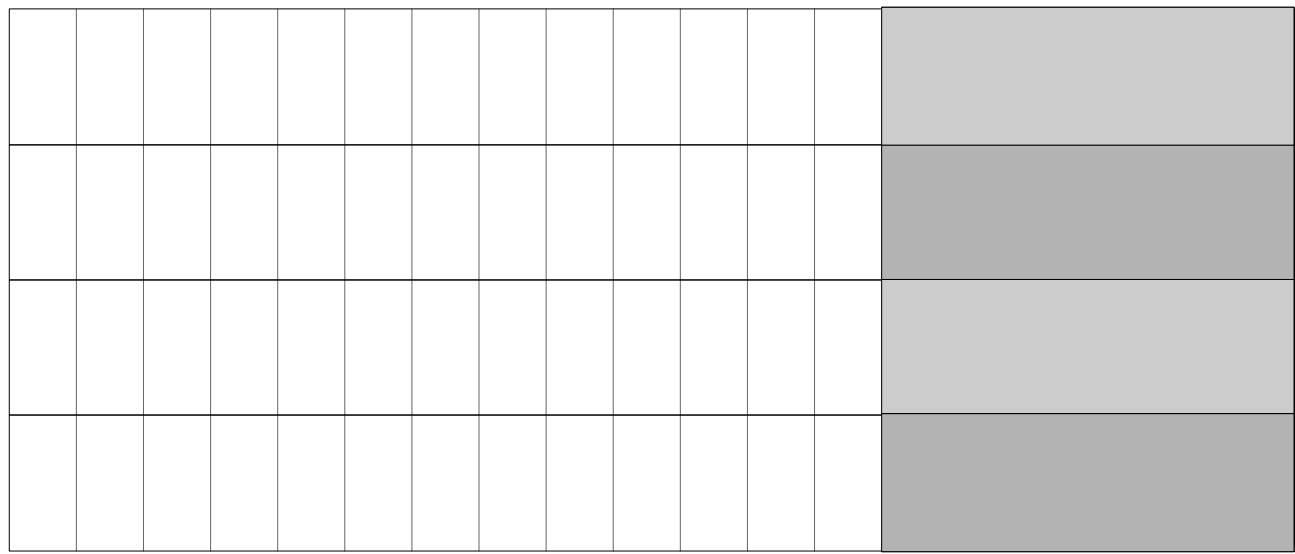


Proposed Roof Plan
Scale 1:100

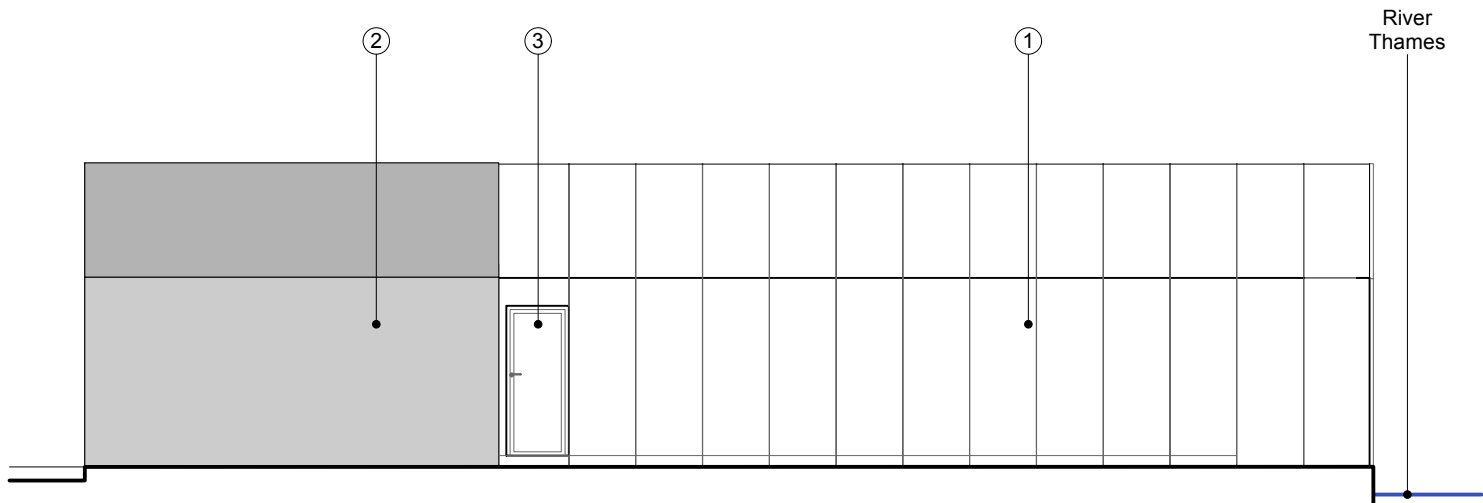

2 **Side Elevation - North**
Scale: 1:100

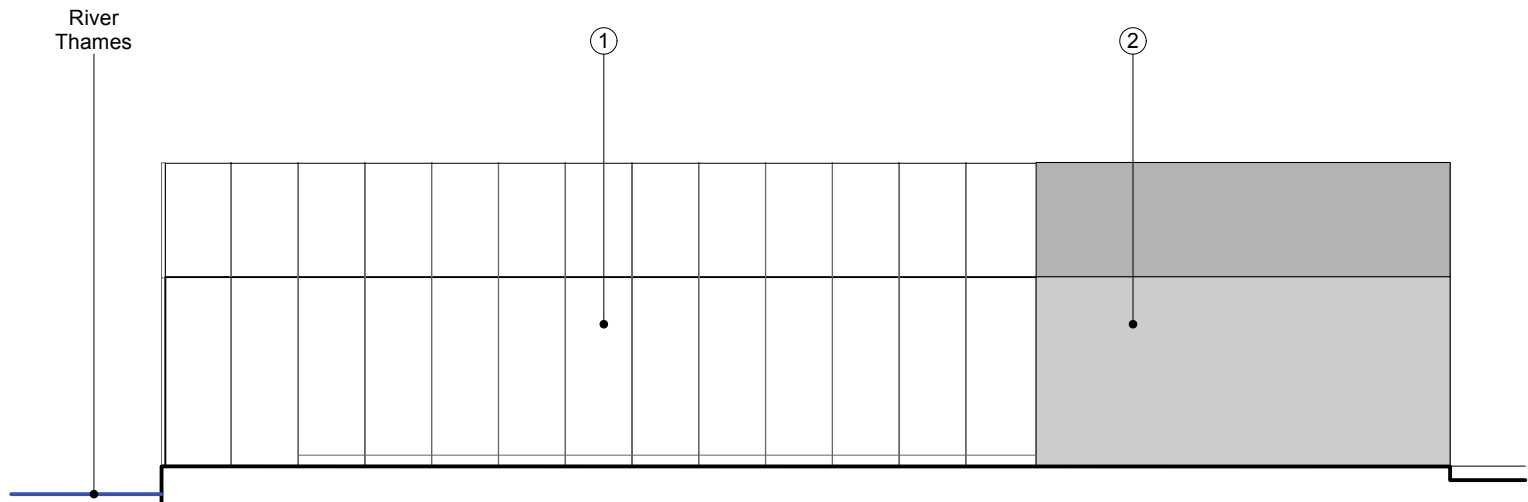

4 **Side Elevation - South**
Scale: 1:100

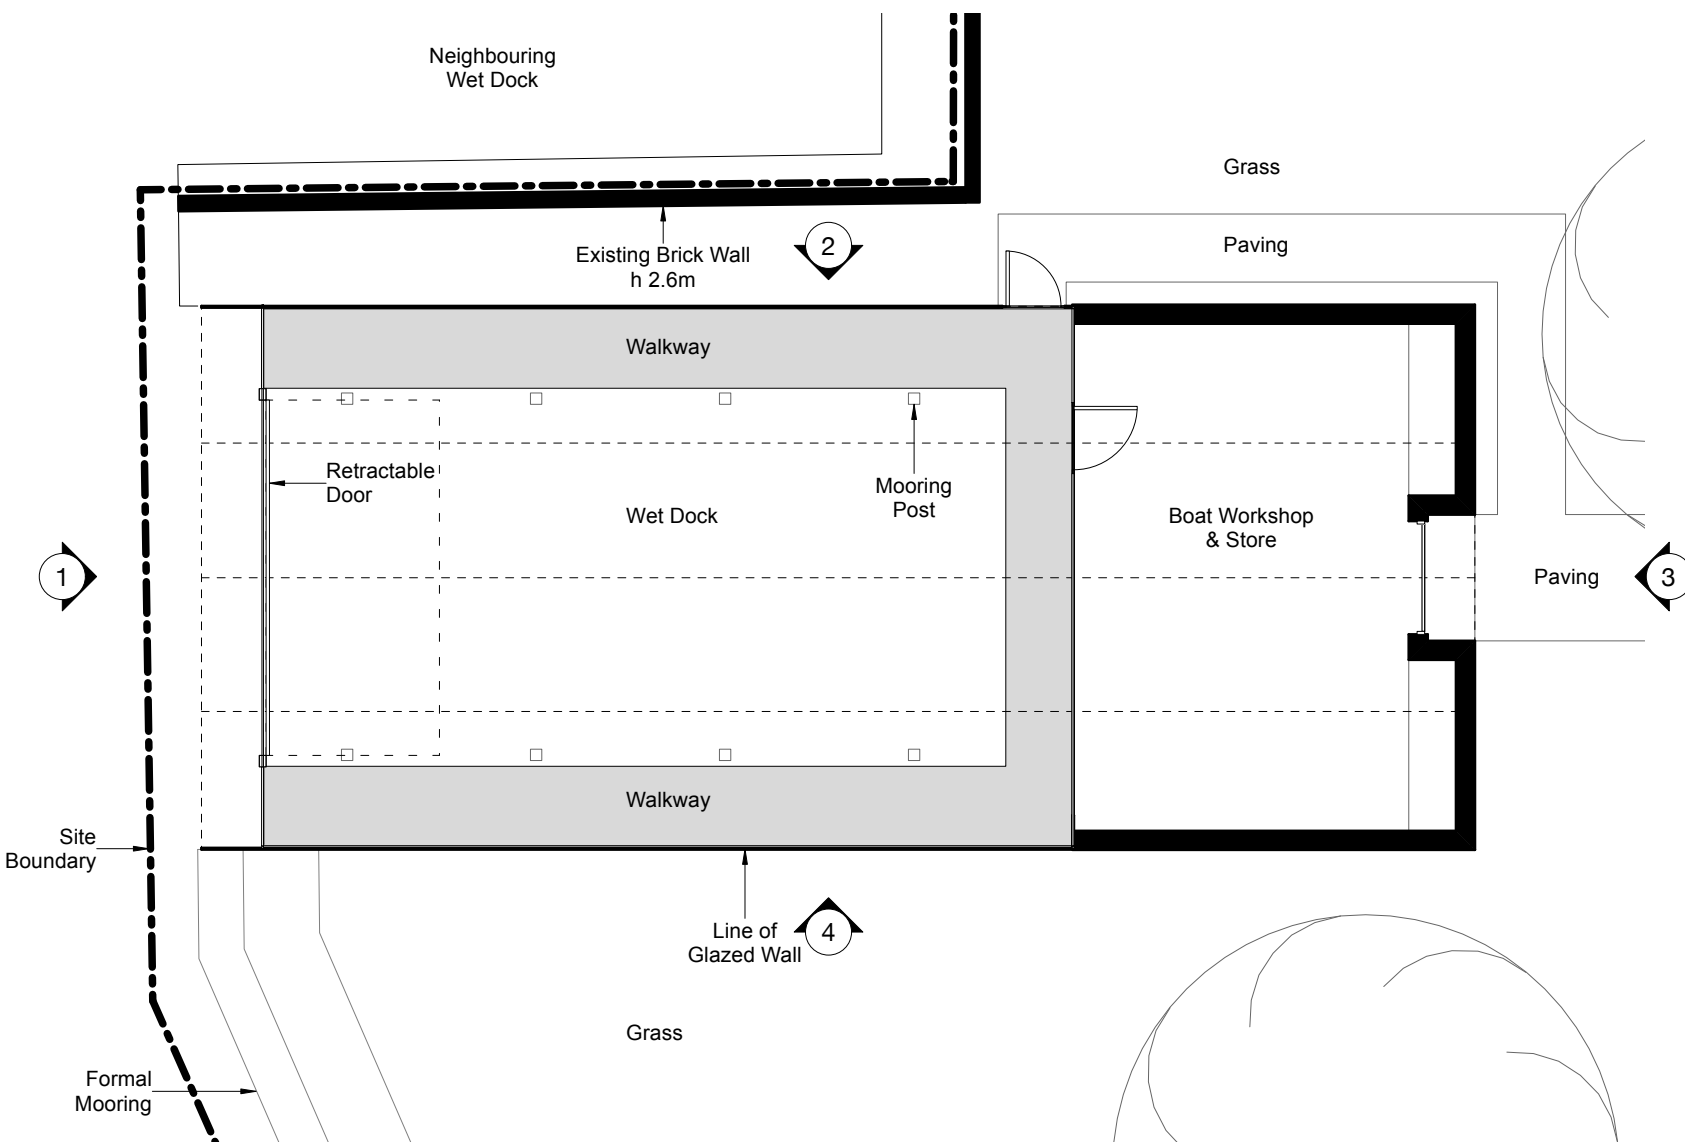

Proposed Floor Plan
Scale 1:100

LEGEND

- 1 GLASS ROOF AND CLADDING
- 2 METAL ROOF AND CLADDING
- 3 GLASS DOOR
- 4 METAL CLAD DOOR

1/100 0 1 2 3 4 5 m



PL1 23/03/2026 Planning Application Issue

Rev	Date	Note
Client Mr & Mrs Fawsitt		
Project Title Bird Place - Boat House & Outdoor Kitchen		
Project Address Henley Bridge, Henley-On-Thames RG9 2LN		
Drawing No.	Rev. No.	
PA-04	PL1	
Drawing Title Proposed Plans and Elevations		
Scale 1:100 @ A2		
Drawn by: GG Checked by: PS		Project ID: SC013
Shack Cabins West Witheridge Fourth House, Penn Road, Knotty Green HP9 2TW +44 (0) 1494 258 181 hello@shackcabins.com www.shackcabins.com		