


EXISTING ELEVATIONS
Scale 1:100

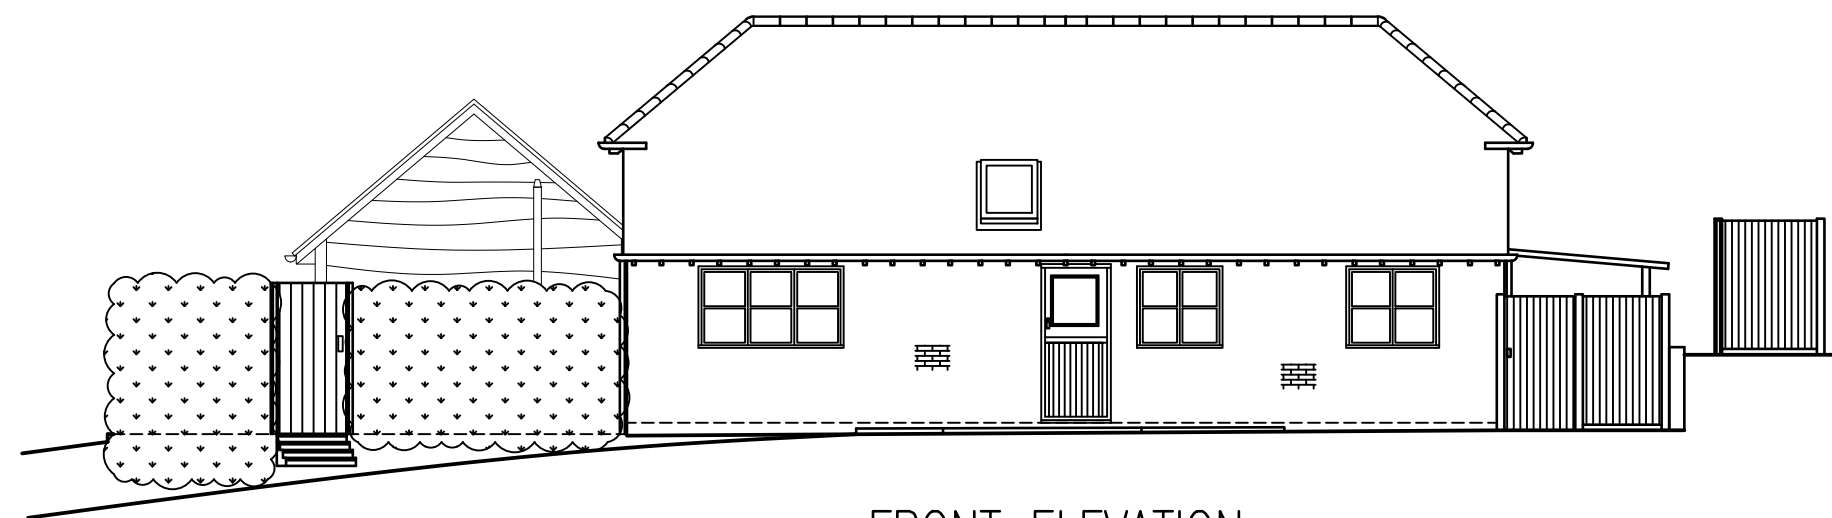


FRONT ELEVATION



SIDE ELEVATION



SIDE ELEVATION

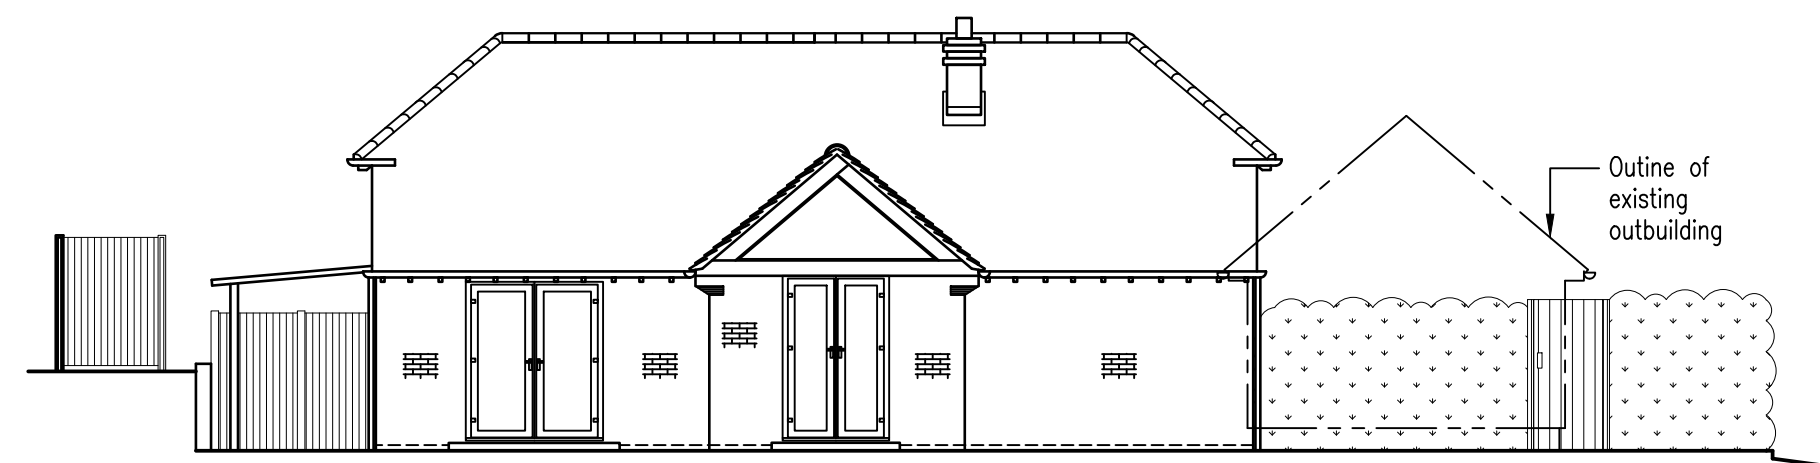

REAR ELEVATION



Plan Ahead
Drawing Services

Tel: 07940 828650 E-Mail: plan.ahead@btinternet.com
Website: www.plan-ahead-drawing-services.co.uk

REVISIONS

REF DATE DESCRIPTION

--	--	--

GENERAL NOTES

1. DIMENSIONS ARE TO BE CHECKED ON SITE BEFORE WORK PROCEEDS
2. ALL DIMENSIONS ARE IN MILLIMETRES UNLESS OTHERWISE STATED.
3. THIS DRAWING IS NOT TO BE REPRODUCED WITHOUT THE PERMISSION OF PLAN AHEAD DRAWING SERVICES.

PROJECT

Extension & alterations to:
LITTLE CHESTERS
SANDPIT LANE
FARLEY HILL
READING
RG7 1XJ

DRAWING TITLE

EXISTING ELEVATIONS

DATE 19/05/26	SCALE 1:100	PAPER A2
DRAWN BY D. HUISH	DRAWING NUMBER 261005/01	REV.