



EXISTING SITE PLAN
Scale 1:500

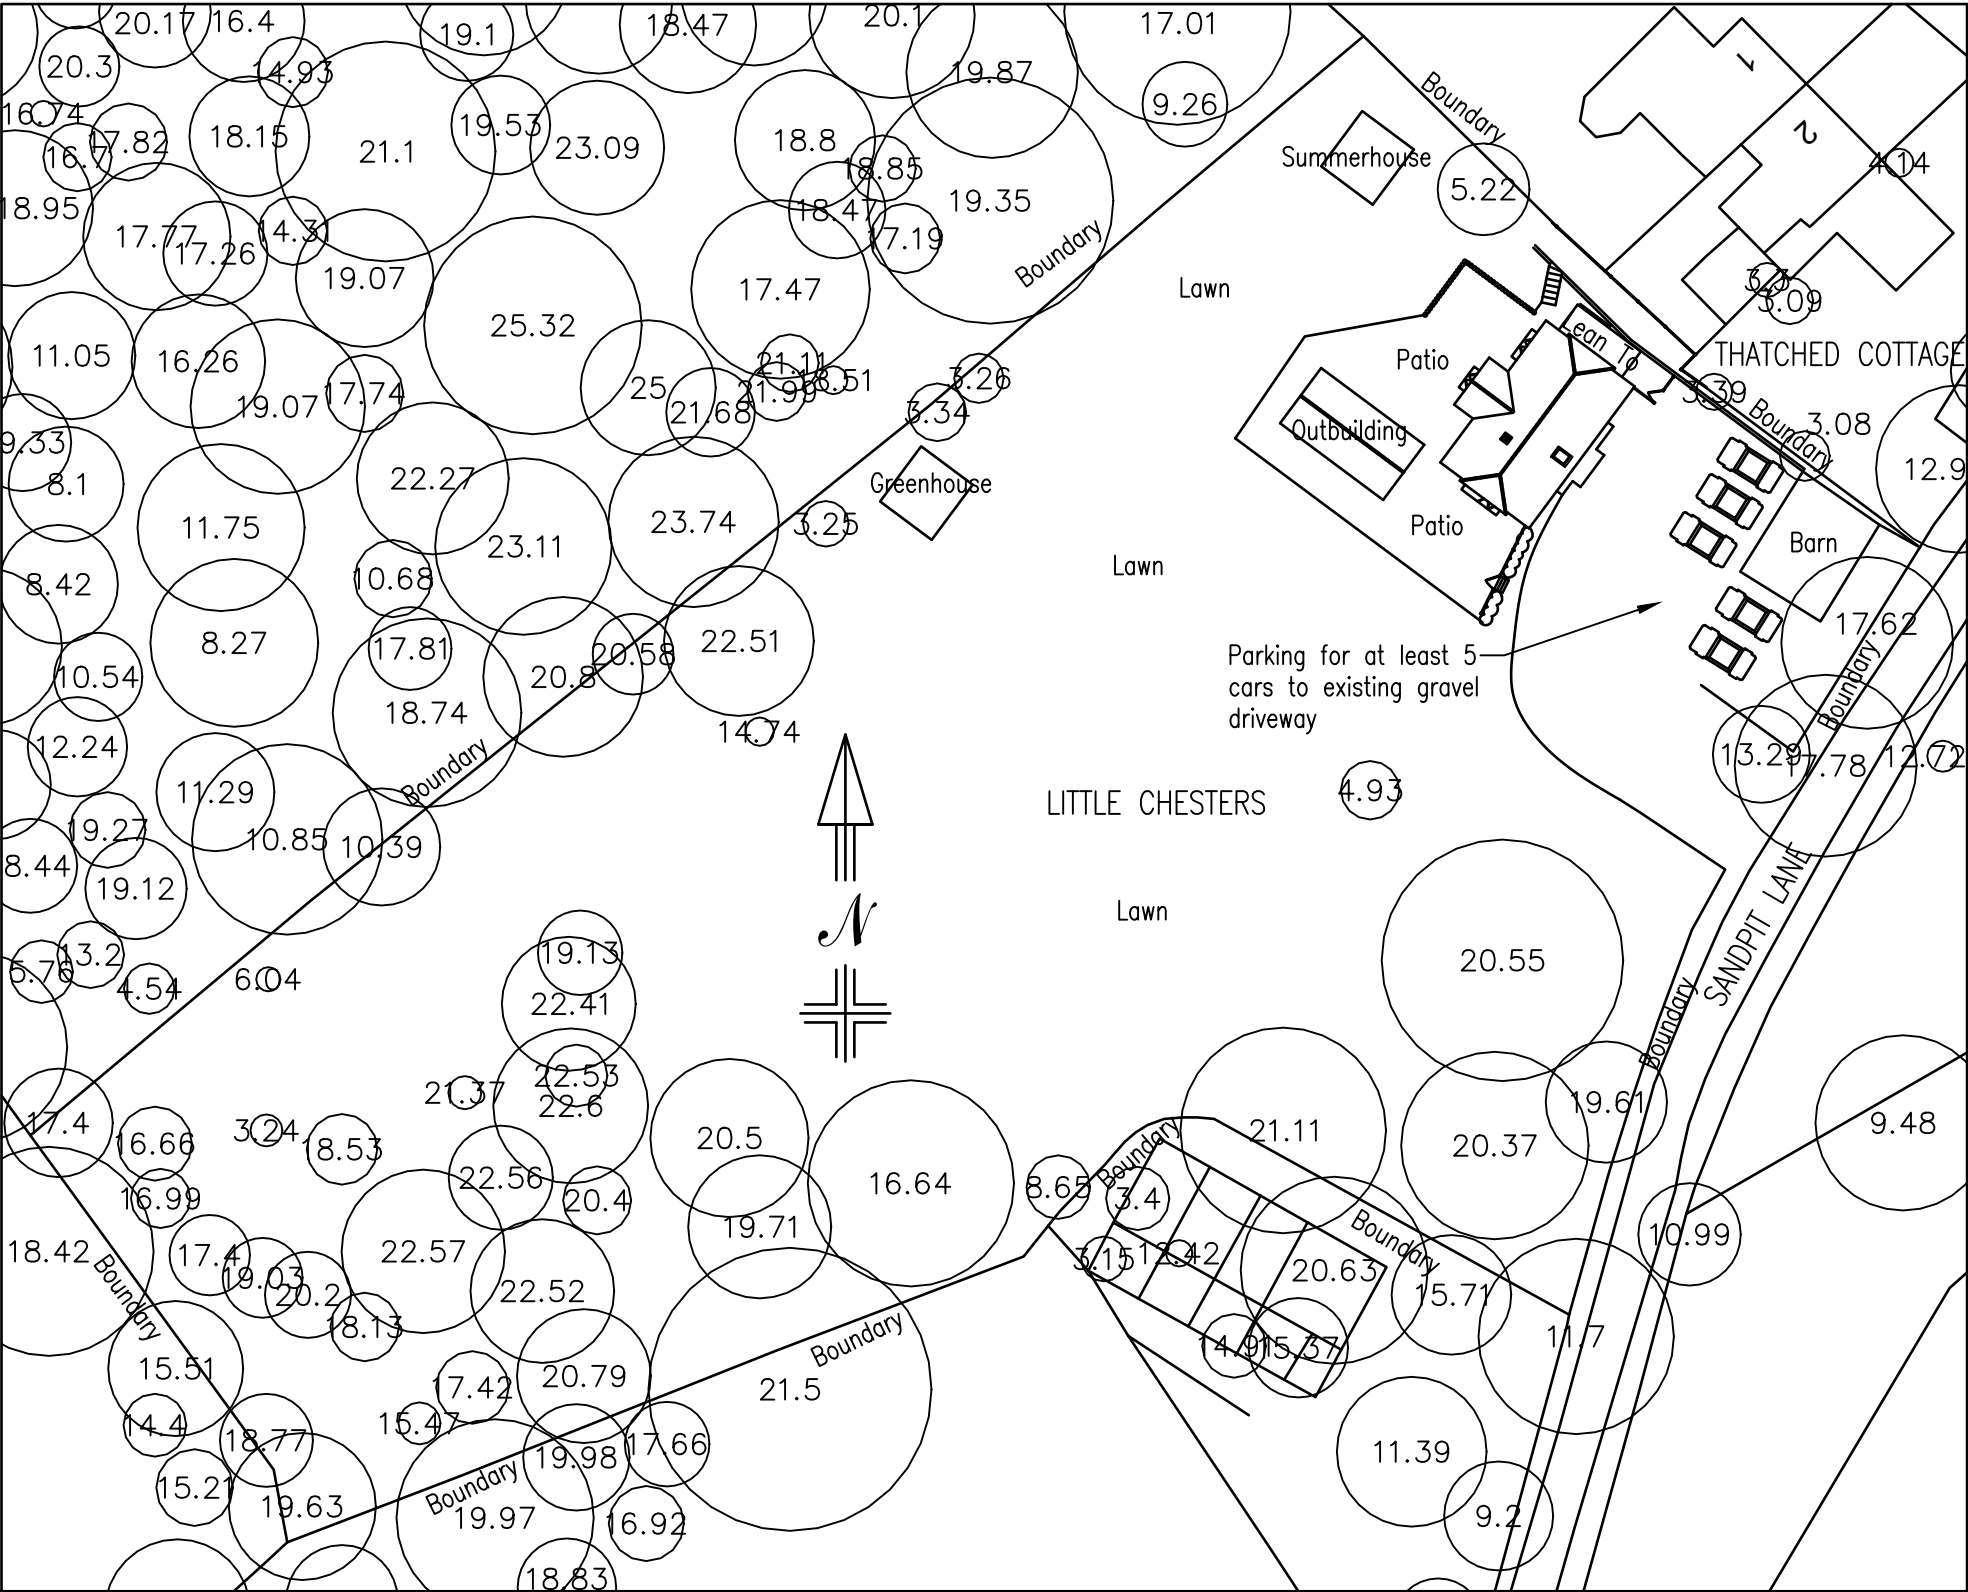

PROPOSED SITE PLAN
Scale 1:500

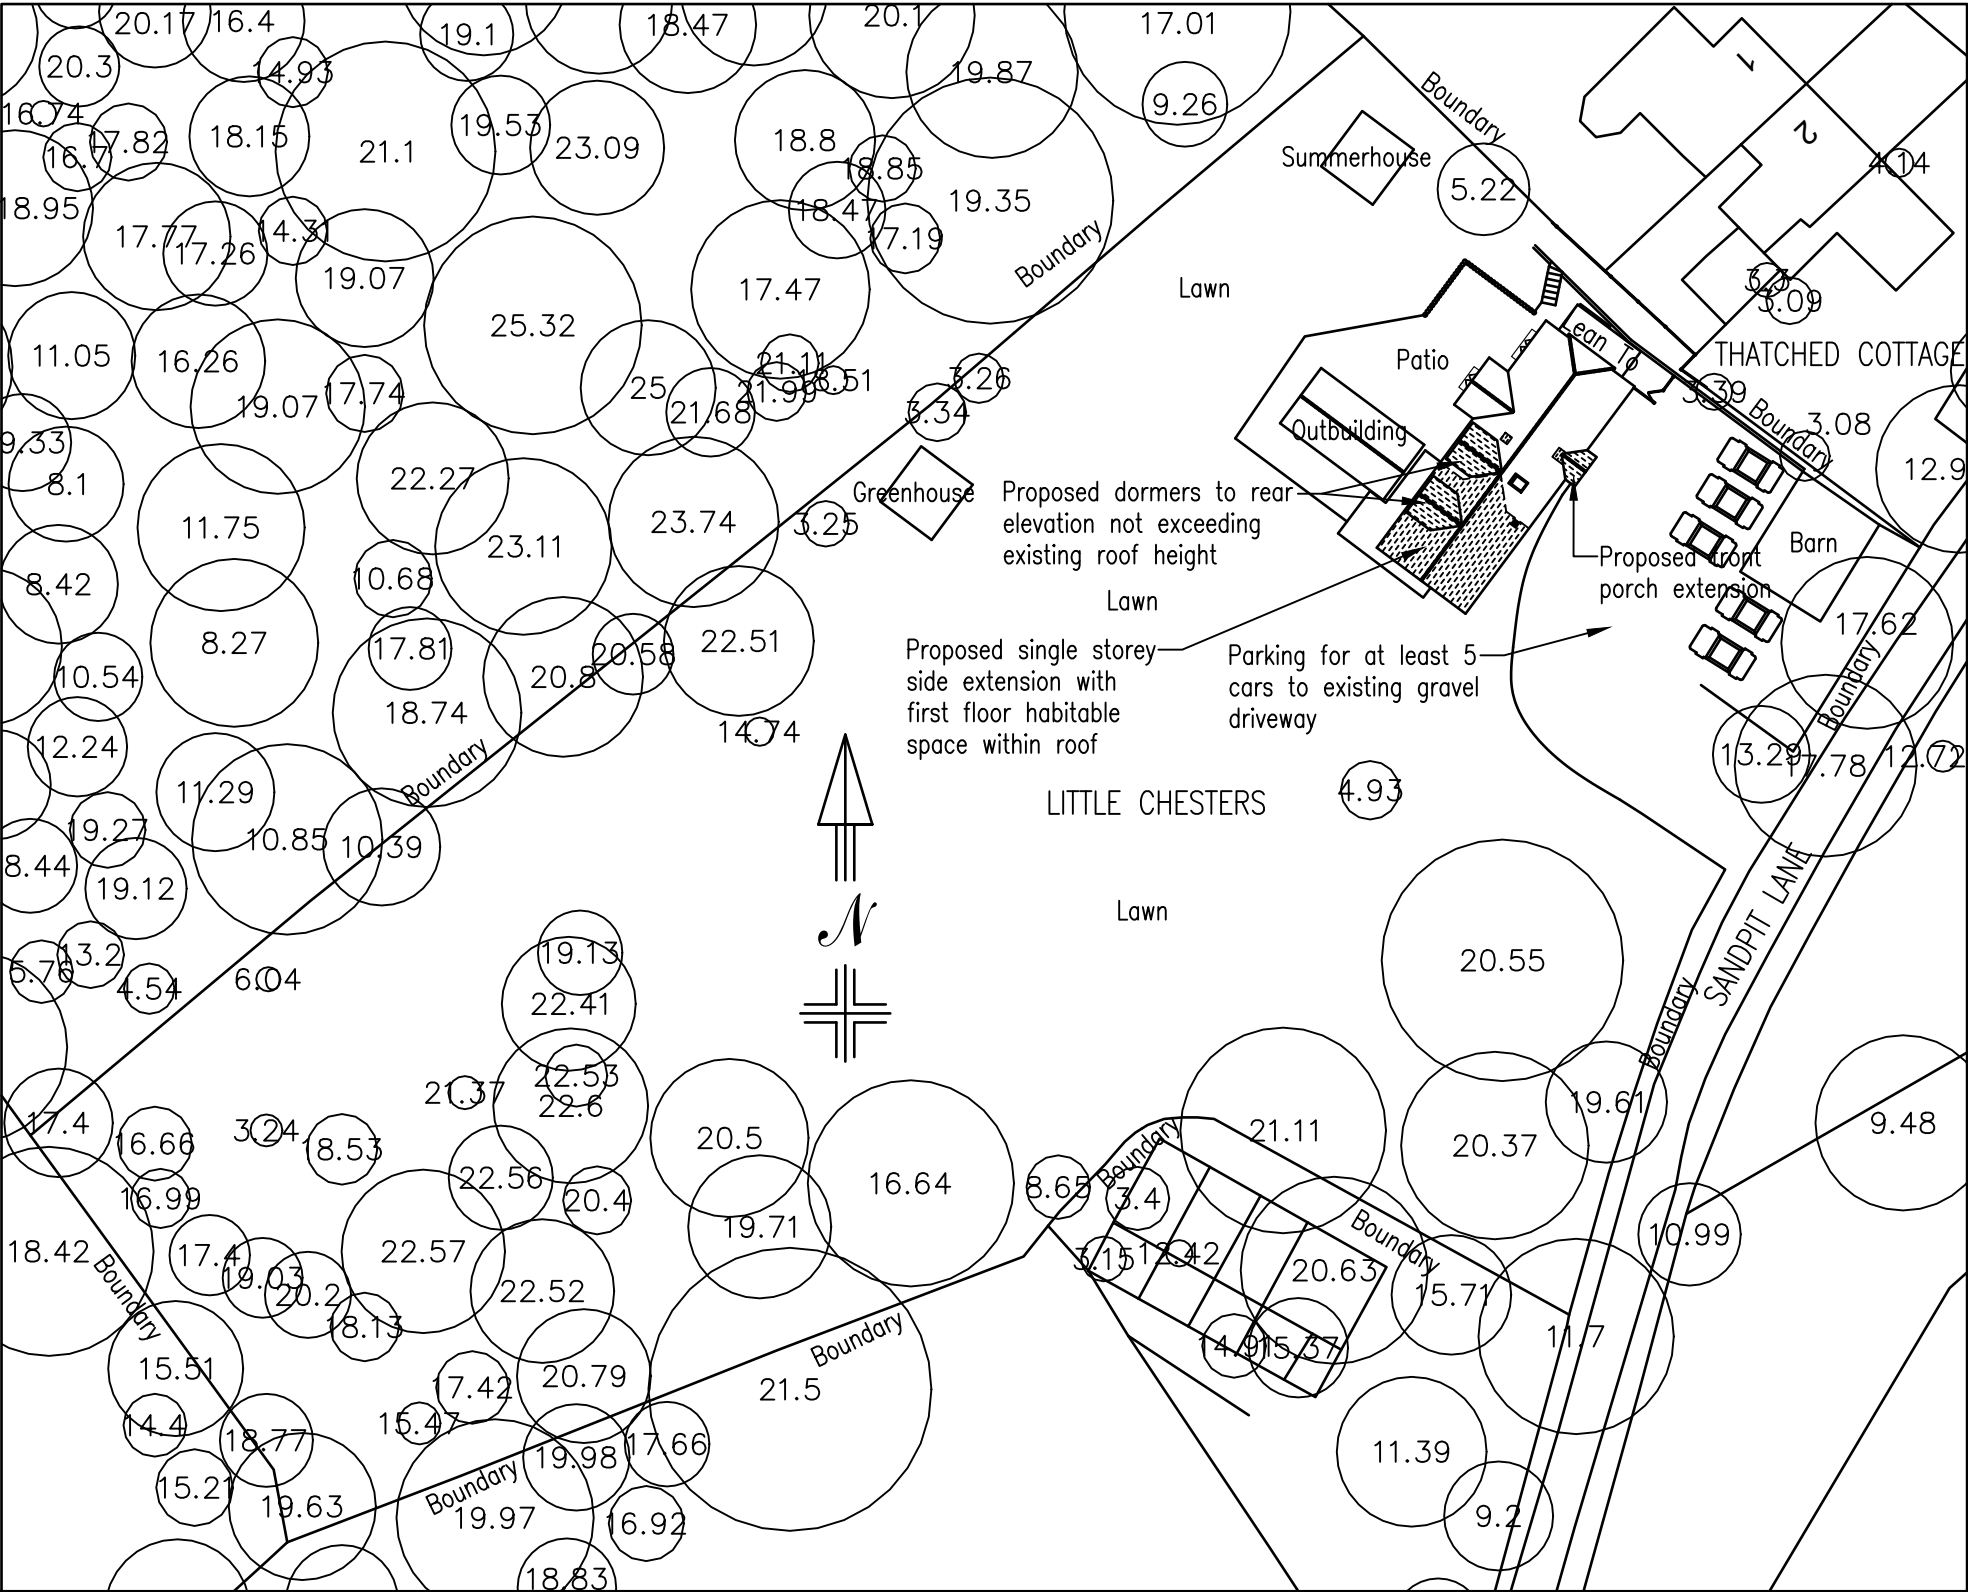

©Crown Copyright and database rights 2026 OS Licence no. AC0000849896

 Plan Ahead Drawing Services Tel: 07940 828650 E-Mail: plan.ahead@btinternet.com Website: www.plan-ahead-drawing-services.co.uk	REVISIONS			GENERAL NOTES	PROJECT	DRAWING TITLE		
	REF	DATE	DESCRIPTION			EXISTING & PROPOSED SITE PLANS		
						DATE	SCALE	PAPER
						19/05/26	1:500	A2
				3. THIS DRAWING IS NOT TO BE REPRODUCED WITHOUT THE PERMISSION OF PLAN AHEAD DRAWING SERVICES.	RG7 1XJ	DRAWN BY	DRAWING NUMBER	REV.
						D. HUISH	261005/08	