


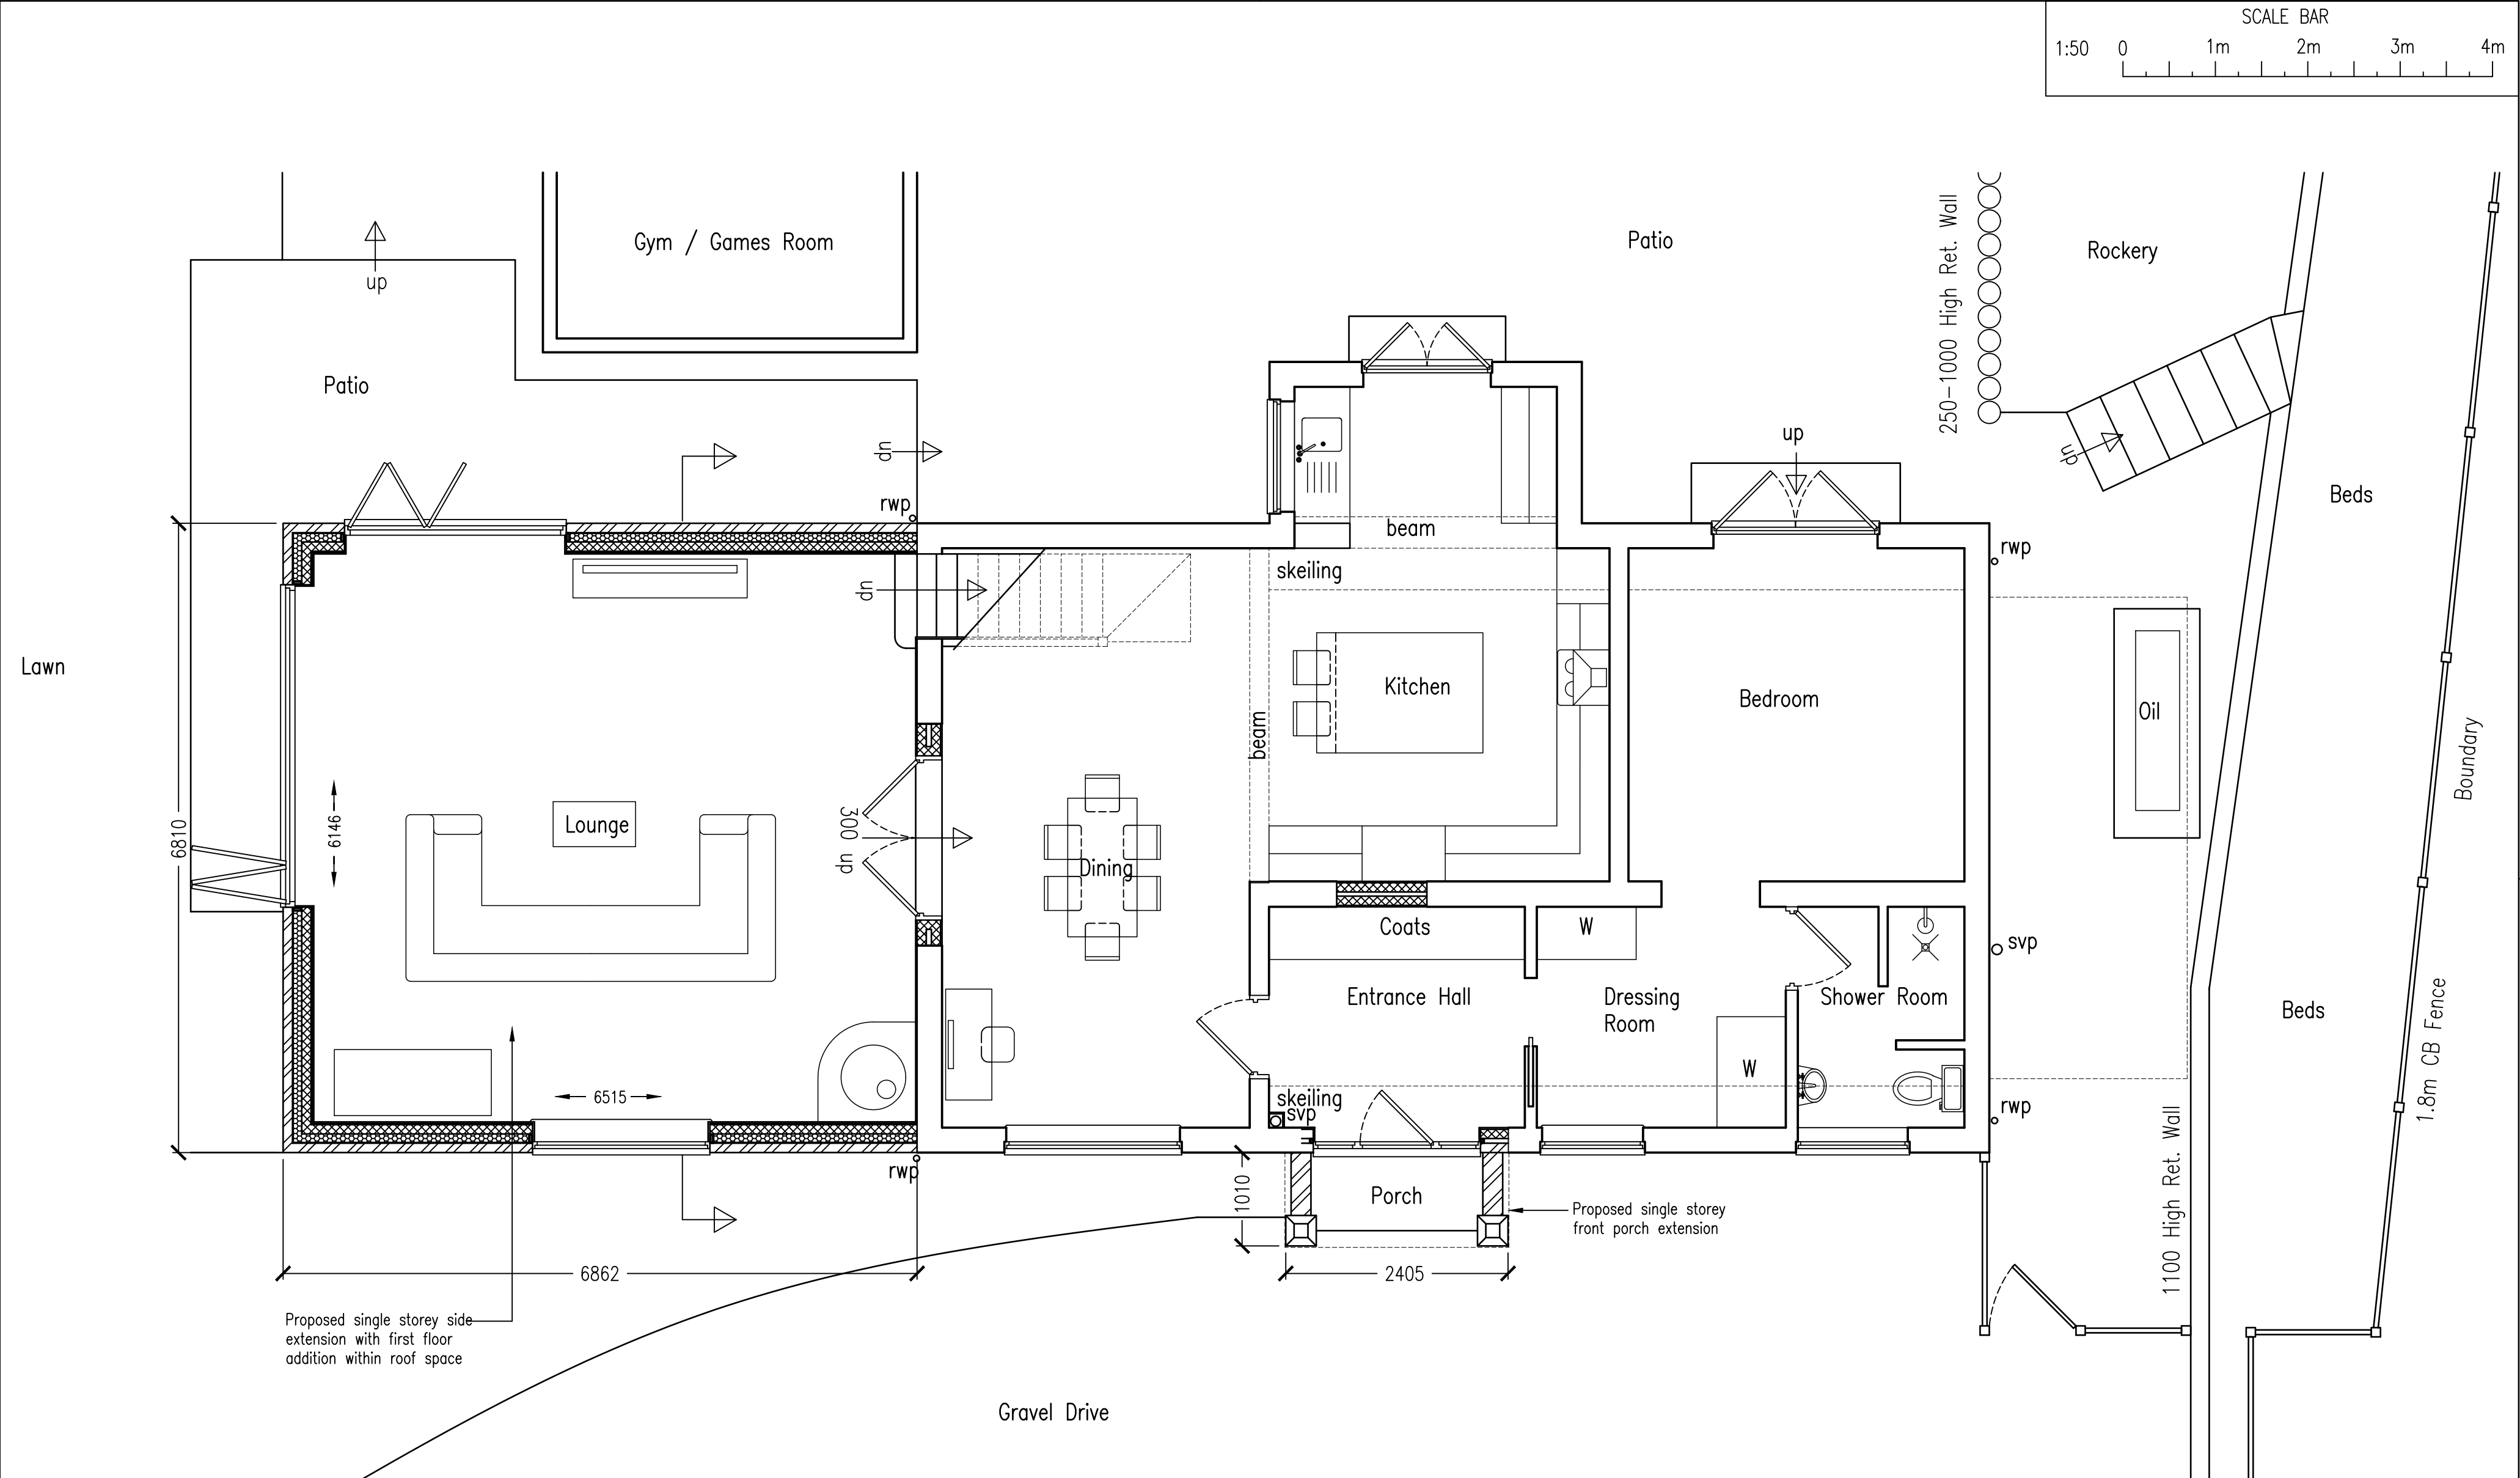

 Plan Ahead Drawing Services Tel: 07940 828650 E-Mail: plan.ahead@btinternet.com Website: www.plan-ahead-drawing-services.co.uk	REVISIONS			GENERAL NOTES	PROJECT	DRAWING TITLE		
	REF	DATE	DESCRIPTION			PROPOSED GROUND FLOOR PLAN		
						DATE	SCALE	PAPER
						19/05/26	1:50	A2
				1. DIMENSIONS ARE TO BE CHECKED ON SITE BEFORE WORK PROCEEDS 2. ALL DIMENSIONS ARE IN MILLIMETRES UNLESS OTHERWISE STATED. 3. THIS DRAWING IS NOT TO BE REPRODUCED WITHOUT THE PERMISSION OF PLAN AHEAD DRAWING SERVICES.	Extension & alterations to: LITTLE CHESTERS SANDPIT LANE FARLEY HILL READING RG7 1XJ	DRAWN BY	DRAWING NUMBER	REV.
						D. HUISH	261005/04	