



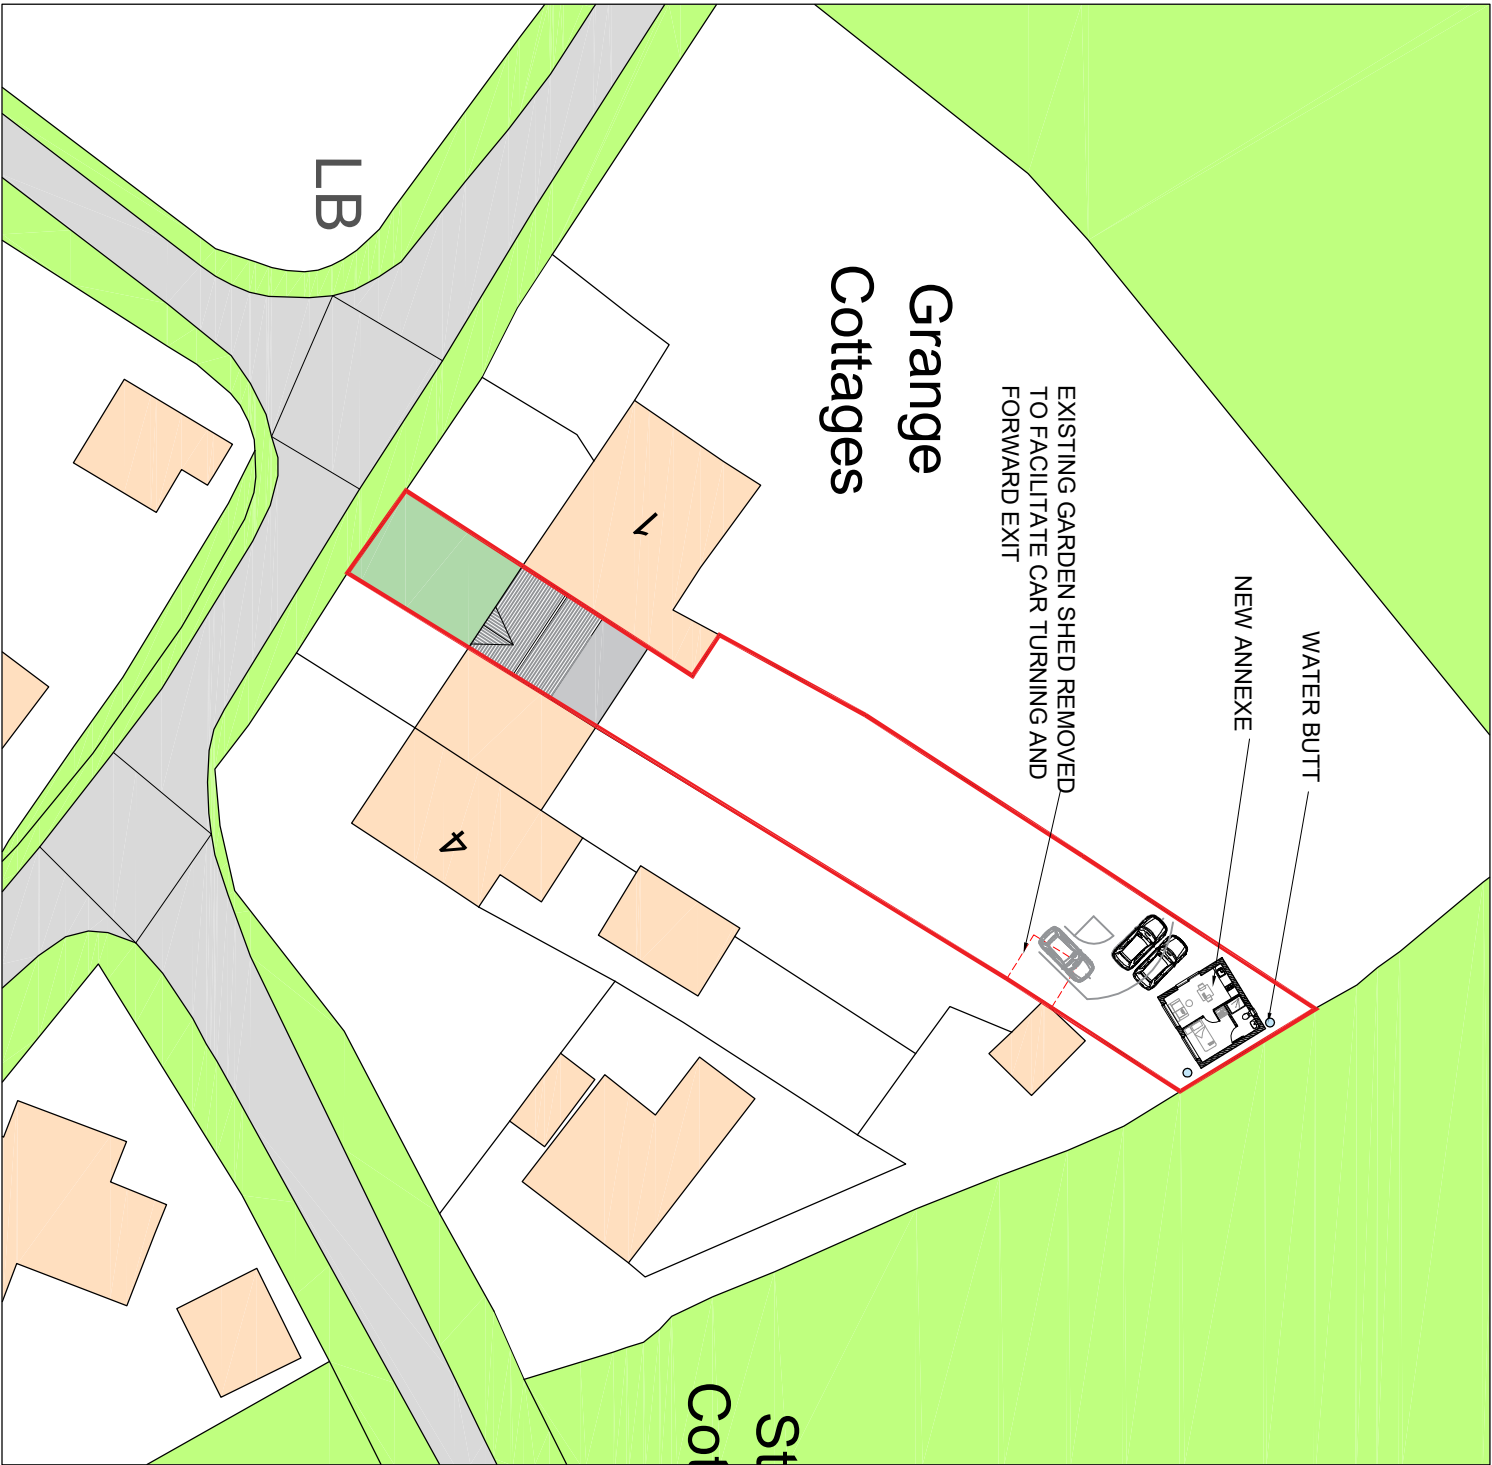

BLOCK PLAN AS PROPOSED 1:500

 


REVISION NOTES

A 04-06-2025 JD PLANS & ELEVATIONS REWISED, TITLE REWISED TO NEW ANNEXE


**SIMPLE PLANS**  
PLANNING & DESIGN SERVICES  
e: simpleplans76@gmail.com m: 07715 707733  
www.simpleplans.net

© COPYRIGHT


No part of this drawing may be reproduced without written consent.  
All contractors must visit site and be responsible for taking and checking all  
dimensions relating to this work.  
Do not scale from this drawing.

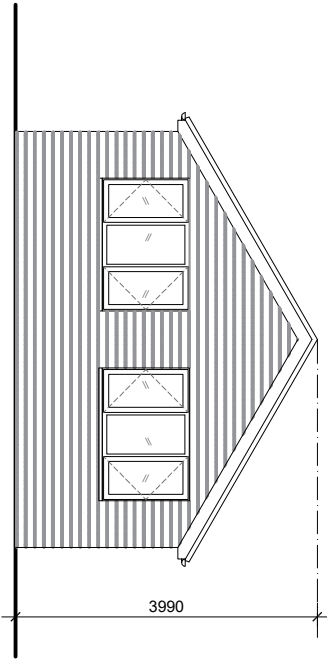


FRONT ELEVATION  
AS PROPOSED

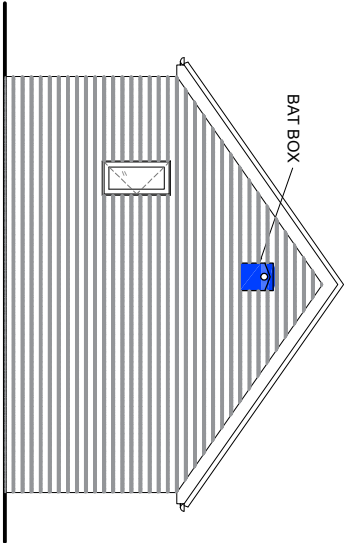


REAR ELEVATION  
AS PROPOSED

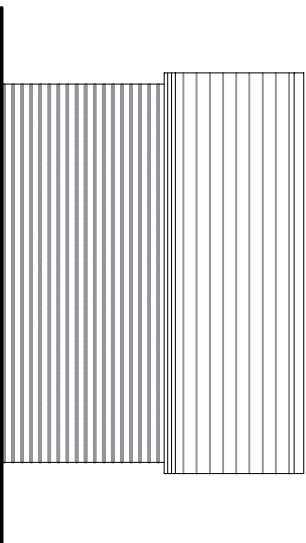

SIDE ELEVATION 1  
AS PROPOSED

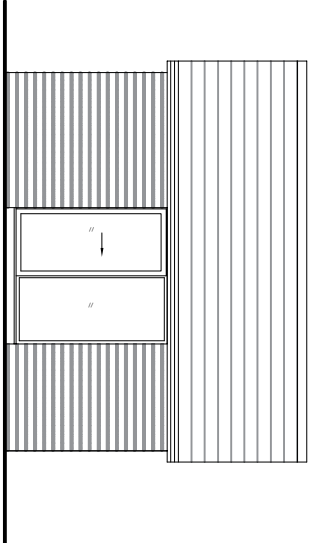

SIDE ELEVATION 2  
AS PROPOSED

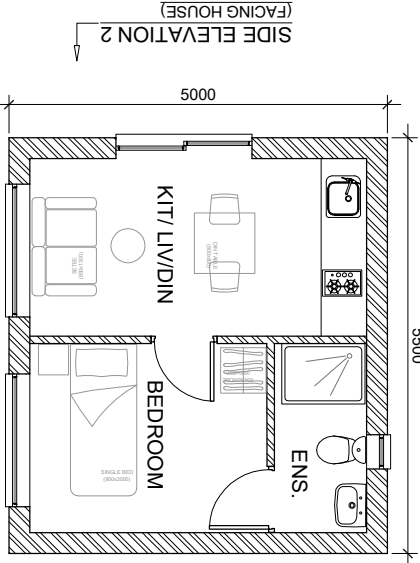

FRONT ELEVATION  
(FACING DRIVE)

GROUND FLOOR PLAN  
AS PROPOSED

SIDE ELEVATION 1  
(FACING WOODS)

REAR ELEVATION  
(FACING BOUNDARY)

PLAN KEY  
EXISTING WALLS NEW WALLS



PROPOSED EXTERNAL MATERIALS KEY  
TILED ROOF FINISH TO MATCH HOUSE  
TIMBER CLADDING TO WALLS TO MATCH EXISTING  
WHITE UPVC WINDOWS/DOORS

STATUS

**PLANNING**

PROJECT

NEW ANNEXE  
2 GRANGE COTTAGES, BROADCOMMON ROAD,  
HURST, READING, RG10 0RD

|               |                                                    |            |                  |
|---------------|----------------------------------------------------|------------|------------------|
| DATE DRAWN BY | JD                                                 | SCALE      | 1:100, 1:500 @A3 |
| DRAWING TITLE | FLOOR PLAN, ELEVATIONS<br>& BLOCK PLAN AS PROPOSED | PROJECT NO |                  |
|               |                                                    | DRAWING NO | PL02             |
|               |                                                    | REV        | A                |