


Notes:


Windwhistle

Homestead

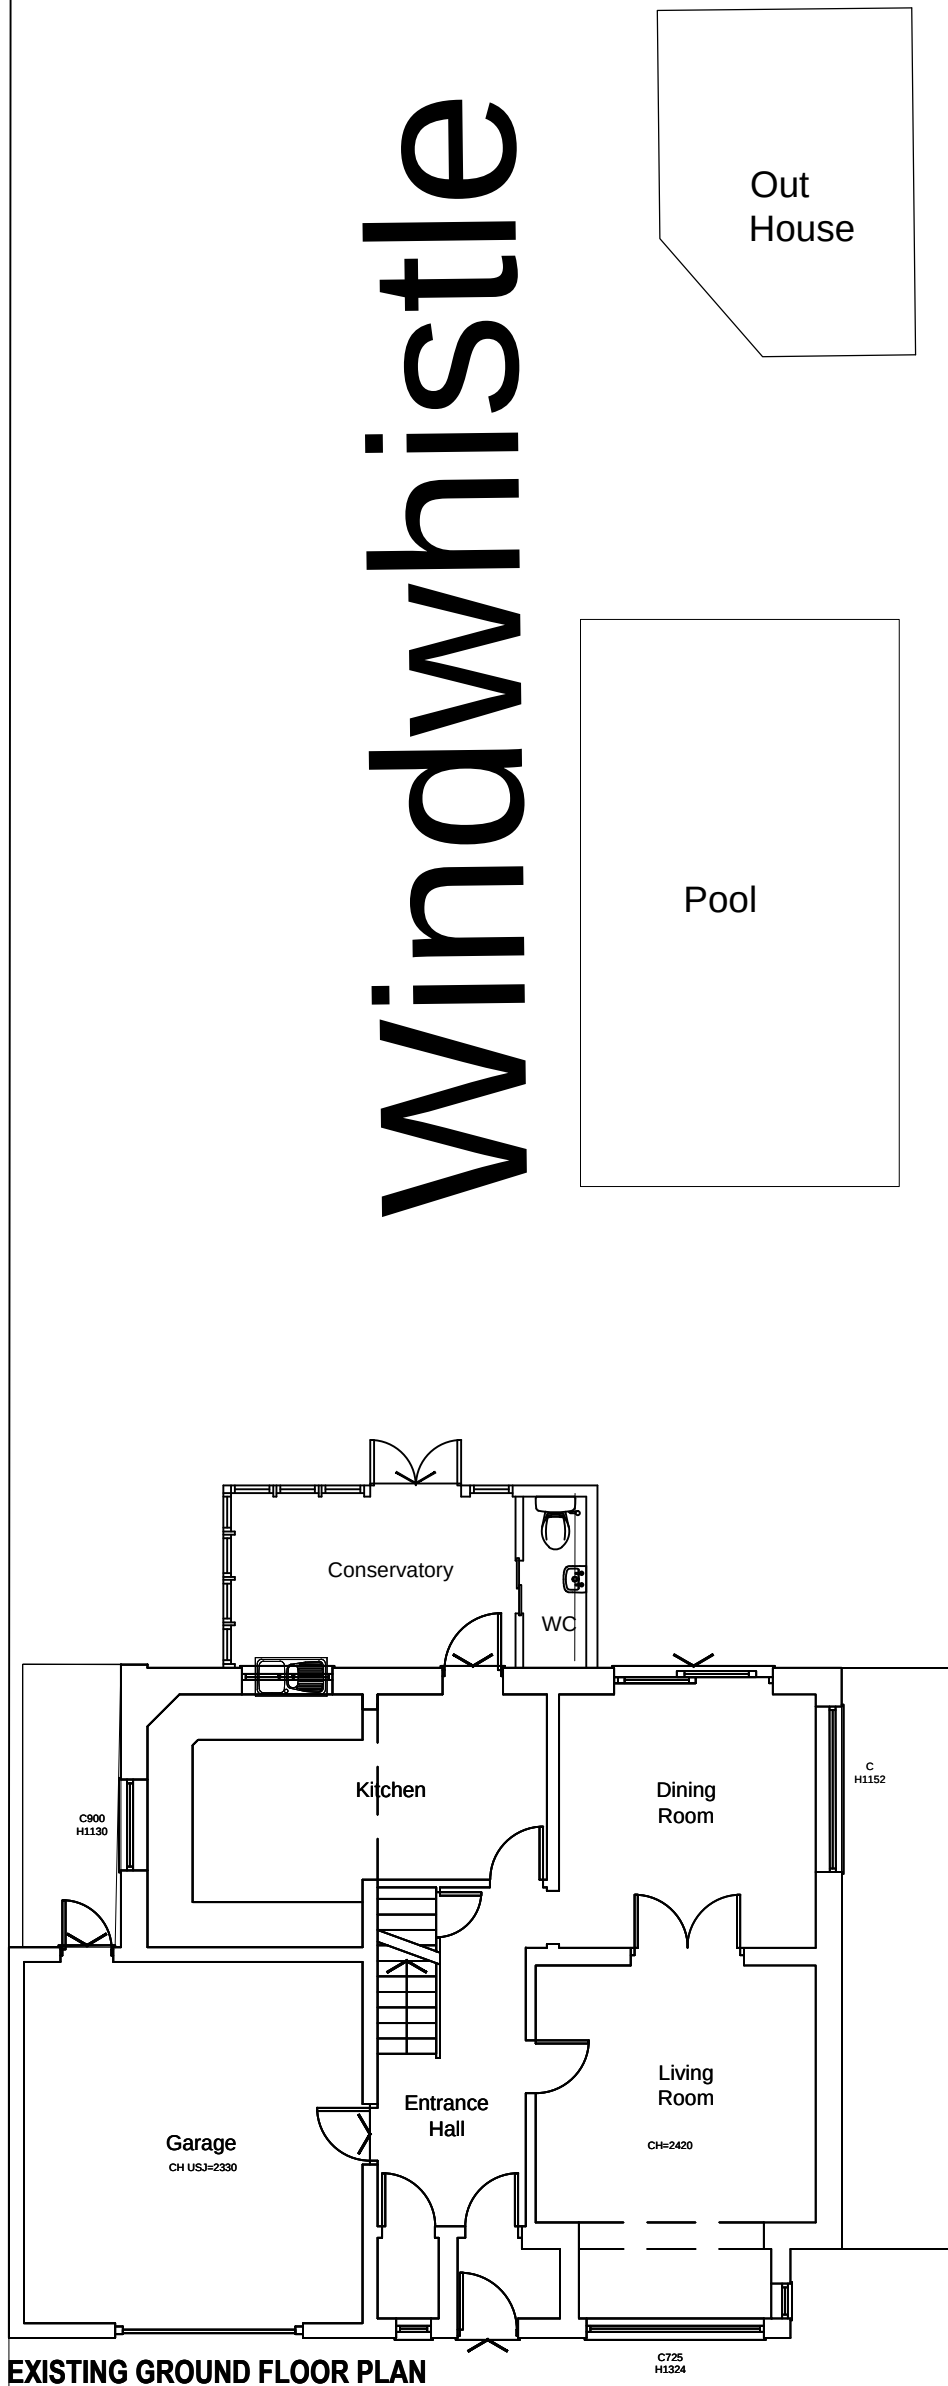

EXISTING GROUND FLOOR PLAN

0M 1M 2M 3M 4M 5M

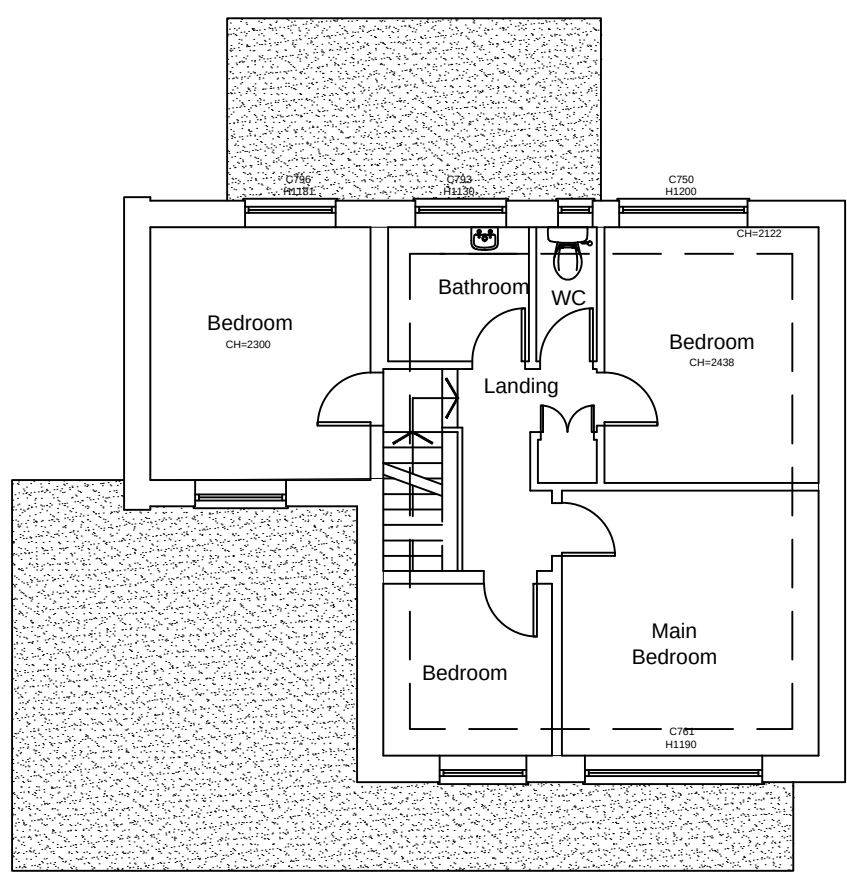

EXISTING FIRST FLOOR PLAN


scale 1-100

0M 1M 2M 3M 4M 5M



FRONT ELEVATION
scale 1-100

0M 1M 2M 3M 4M 5M

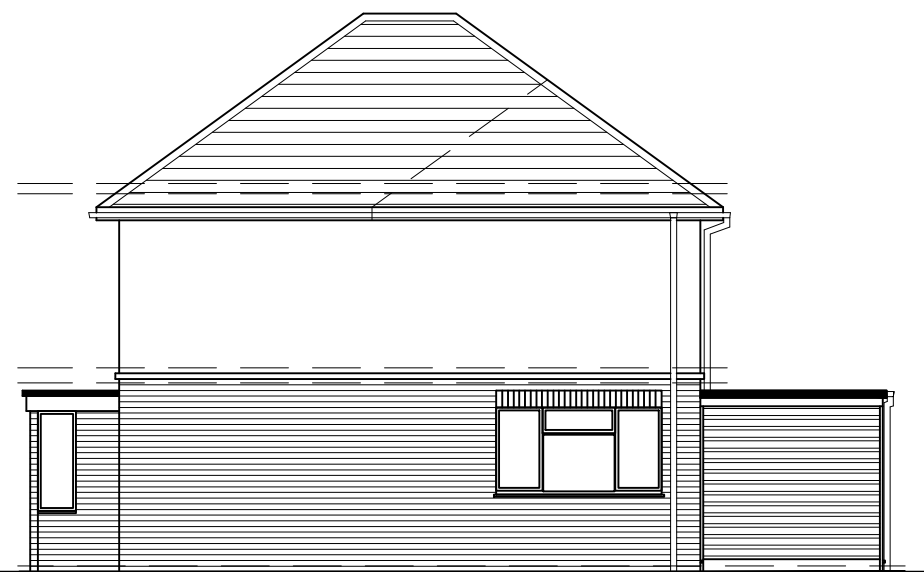


SIDE ELEVATION
scale 1-100




REAR ELEVATION
scale 1-100



SIDE ELEVATION
scale 1-100

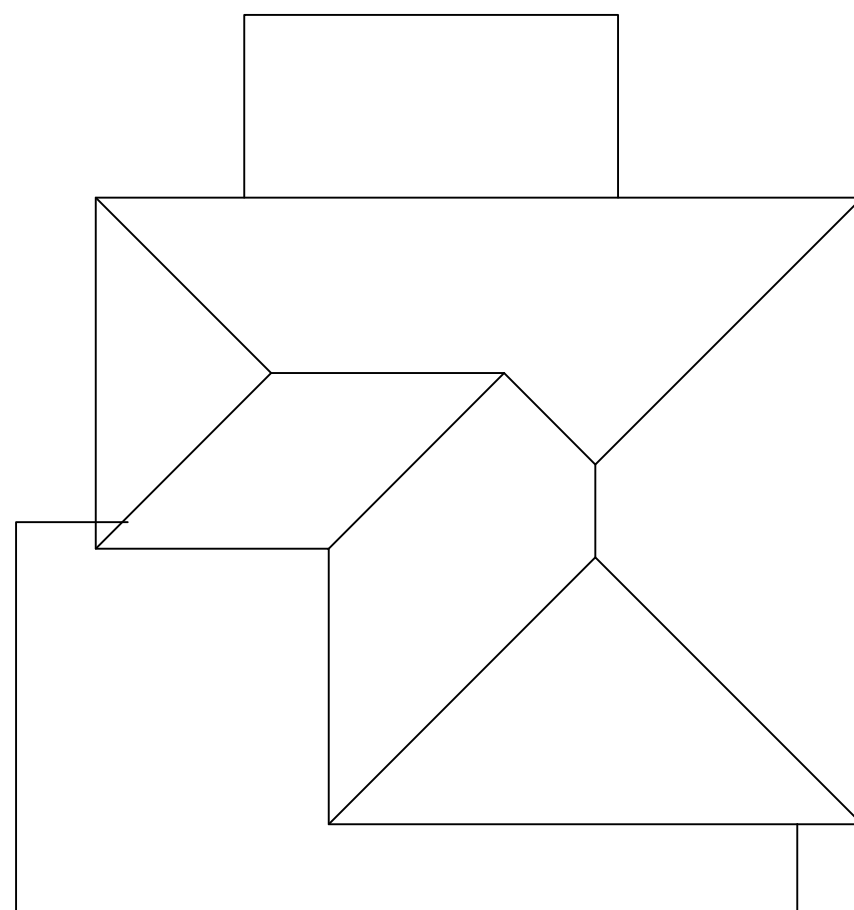

ROOF PLAN
scale 1-100

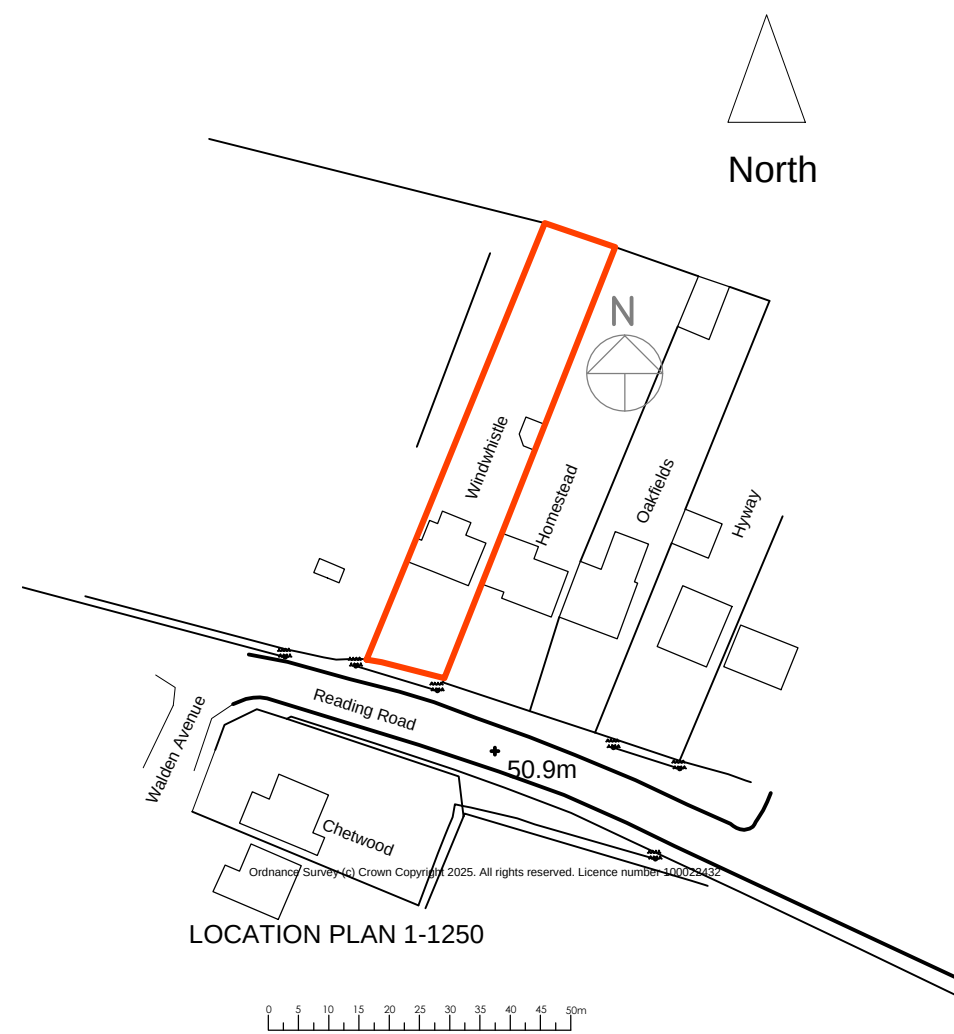

LOCATION PLAN 1-1250

0M 1M 2M 3M 4M 5M

Rev	Comment	By	Date
1			



GROOM DESIGN LTD
27 Lambridge Wood Road
Henley on Thames RG9 3BP
Mobile: 07881952315
Email: mhg@groomdesign.co.uk

Client:	Mrs J Nash				
Job Title:	Windwhistle				
Drawing Title:	Existing Site Plan Location Plan, Plans and Elevations				
Status:	Planning				
Date Drawn:	Feb 25	Drawn By:		Scale:	Varies
Job No:	8020	Dwg No:	1	Rev:	--