



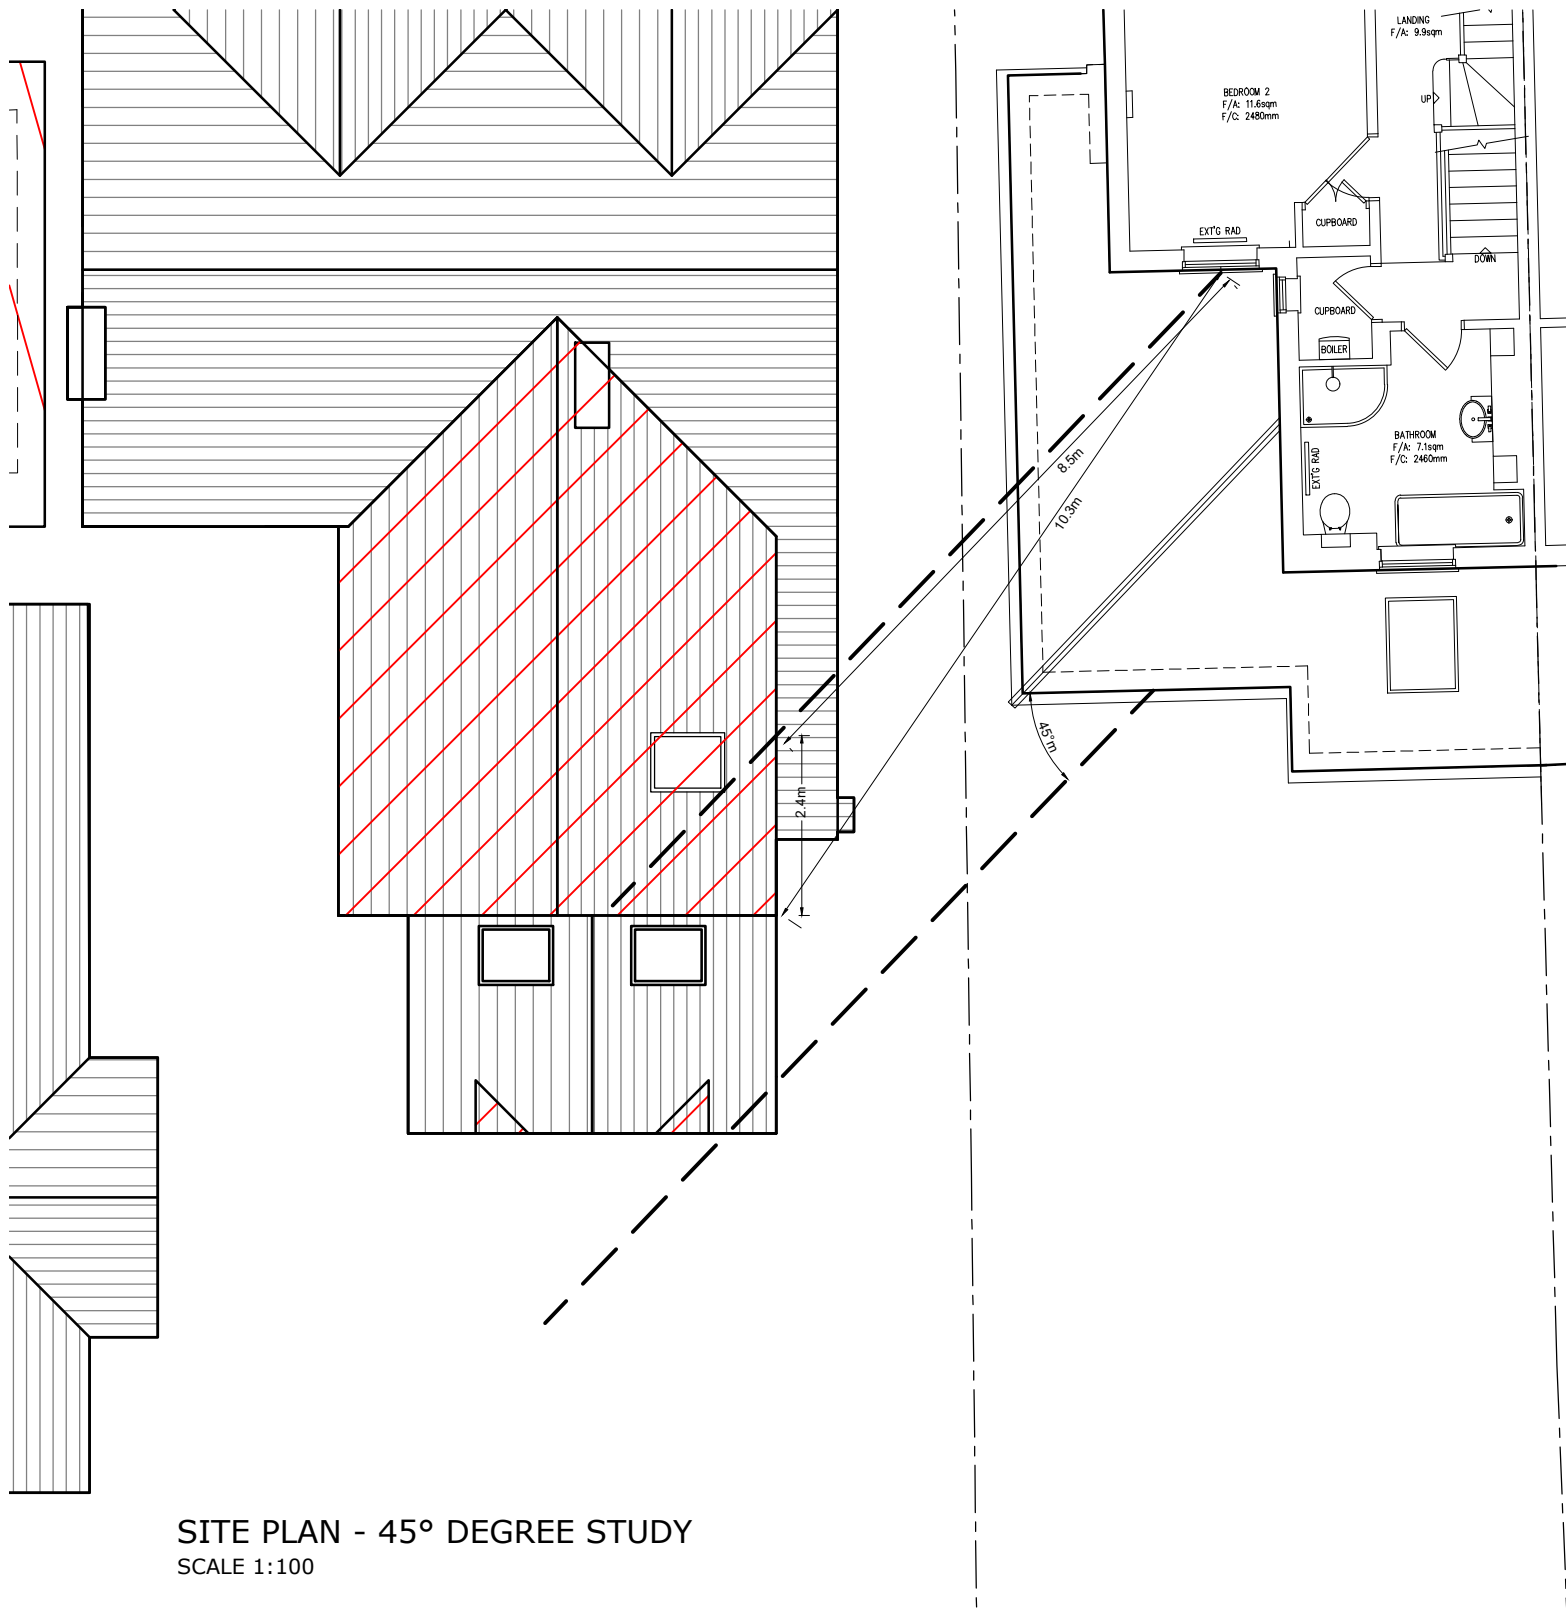

SITE PLAN - 45° DEGREE STUDY
SCALE 1:100

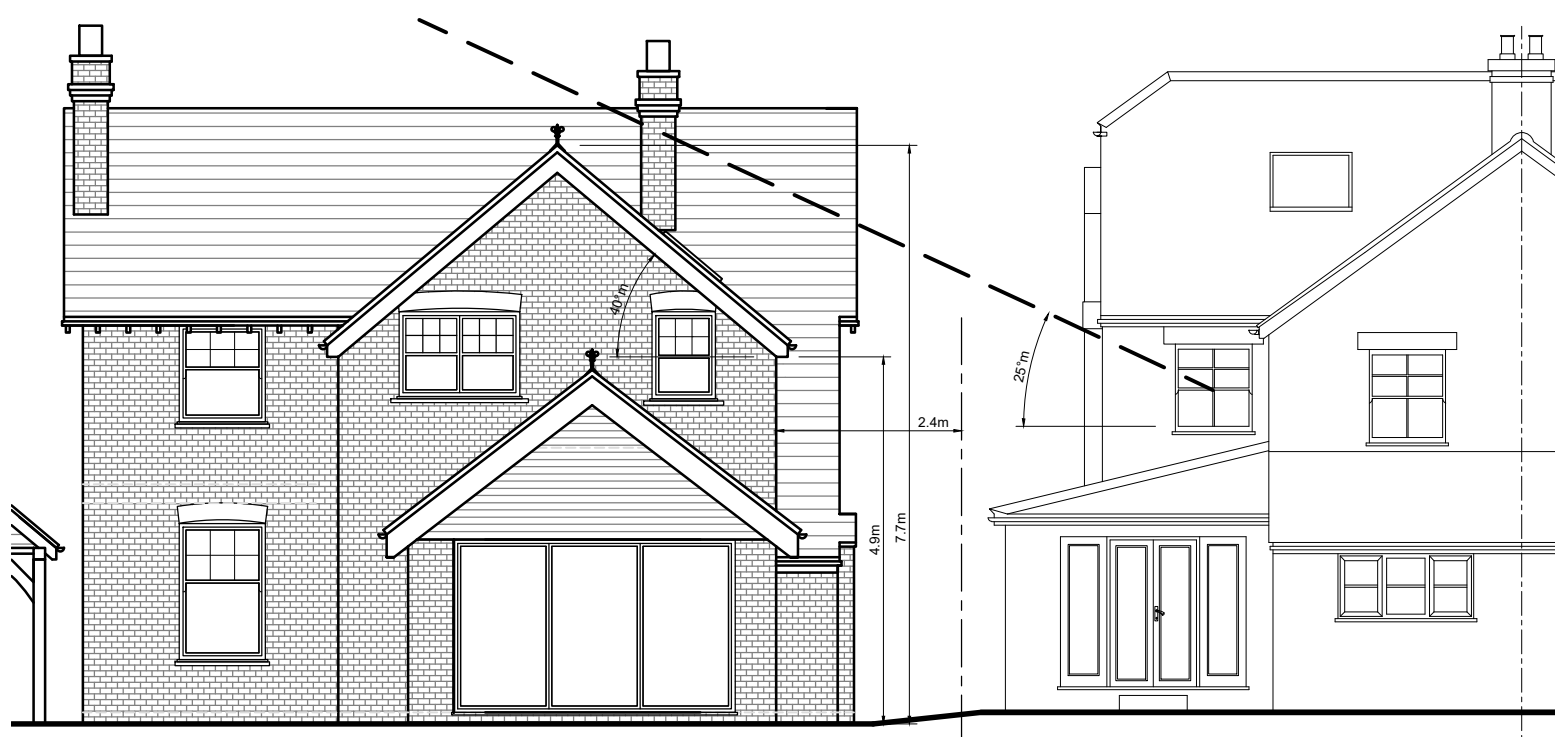

REAR ELEVATION - 45° DEGREE STUDY
SCALE 1:100



JAKE
UNDERWOOD
PLANNING & BUILDING DRAWINGS

PROJECT:
54 STURGES ROAD,
WOKINGHAM RG40 2HE

DETAIL:
45 DEGREE STUDY

PLANNING PERMISSION

JOB No: 2523	DRG No: 009
SCALE @ A3: 1:100	REV: A

CONTACT:
JAKE UNDERWOOD
Web: www.jakeunderwood.com
Email: info@jakeunderwood.com
Phone: 07784927778