

Notes:

This drawing is the copyright of Arktec Ltd and has been sent to you in confidence, it must not be reproduced or disclosed to third parties without our prior permission.

Do not scale from this drawing except for planning purposes.

All dimensions are in millimetres unless noted otherwise.

Any surveyed information incorporated on this drawing cannot be guaranteed as accurate unless confirmed by a fixed dimension.

This drawing is to be read in conjunction with all the relevant consultants, suppliers and manufacturers drawings and information.




FRONT ELEVATION (east facing)
Scale 1:100 @ A2




SIDE ELEVATION (north facing)
Scale 1:100 @ A2




REAR ELEVATION (west facing)
Scale 1:100 @ A2

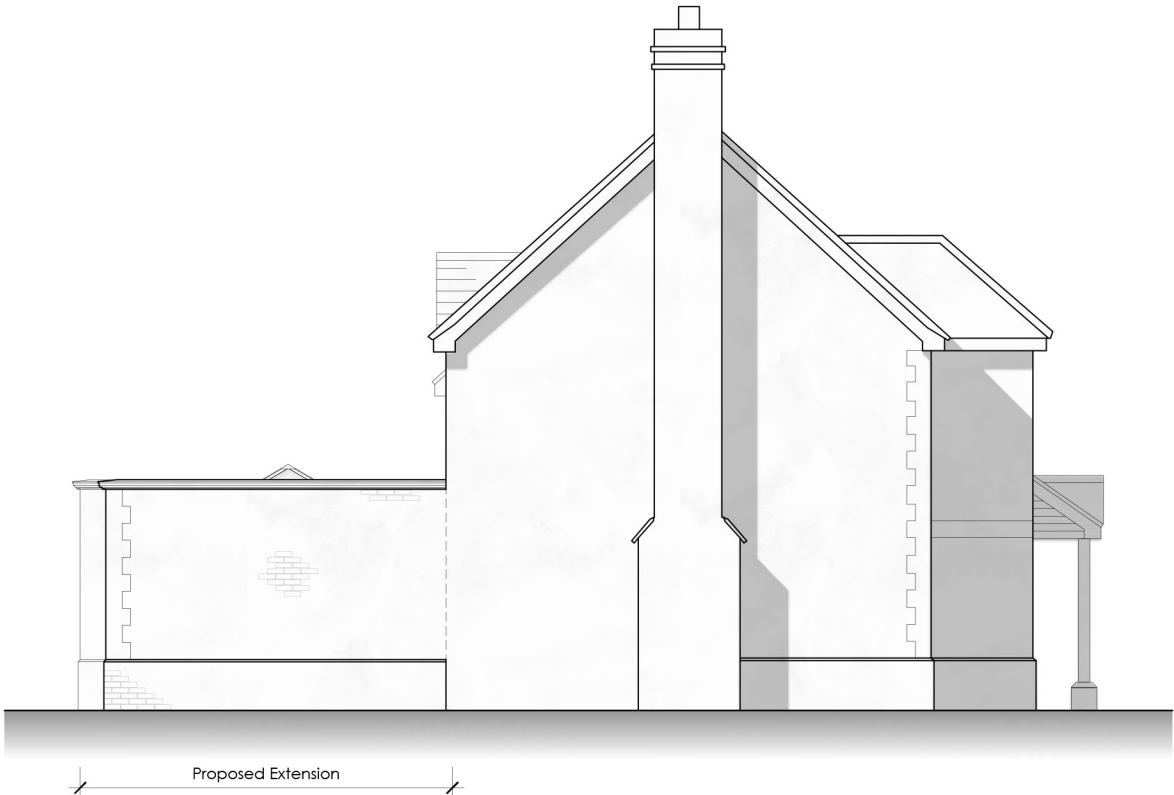

SIDE ELEVATION (south facing)
Scale 1:100 @ A2

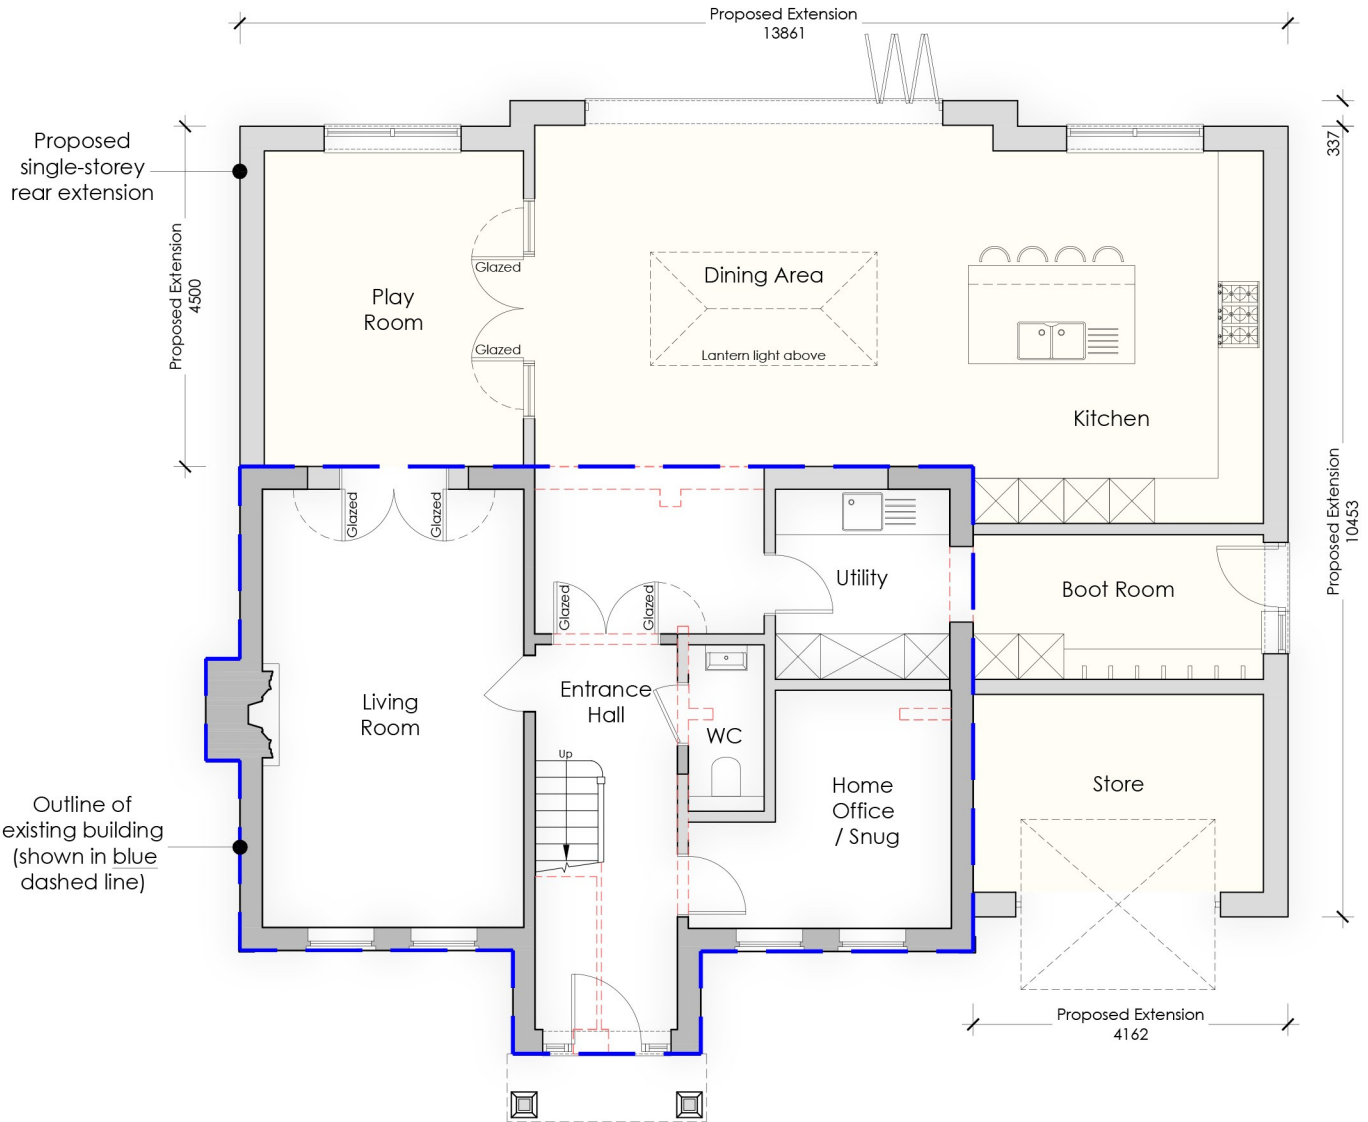

GROUND FLOOR PLAN
Scale 1:100 @ A2

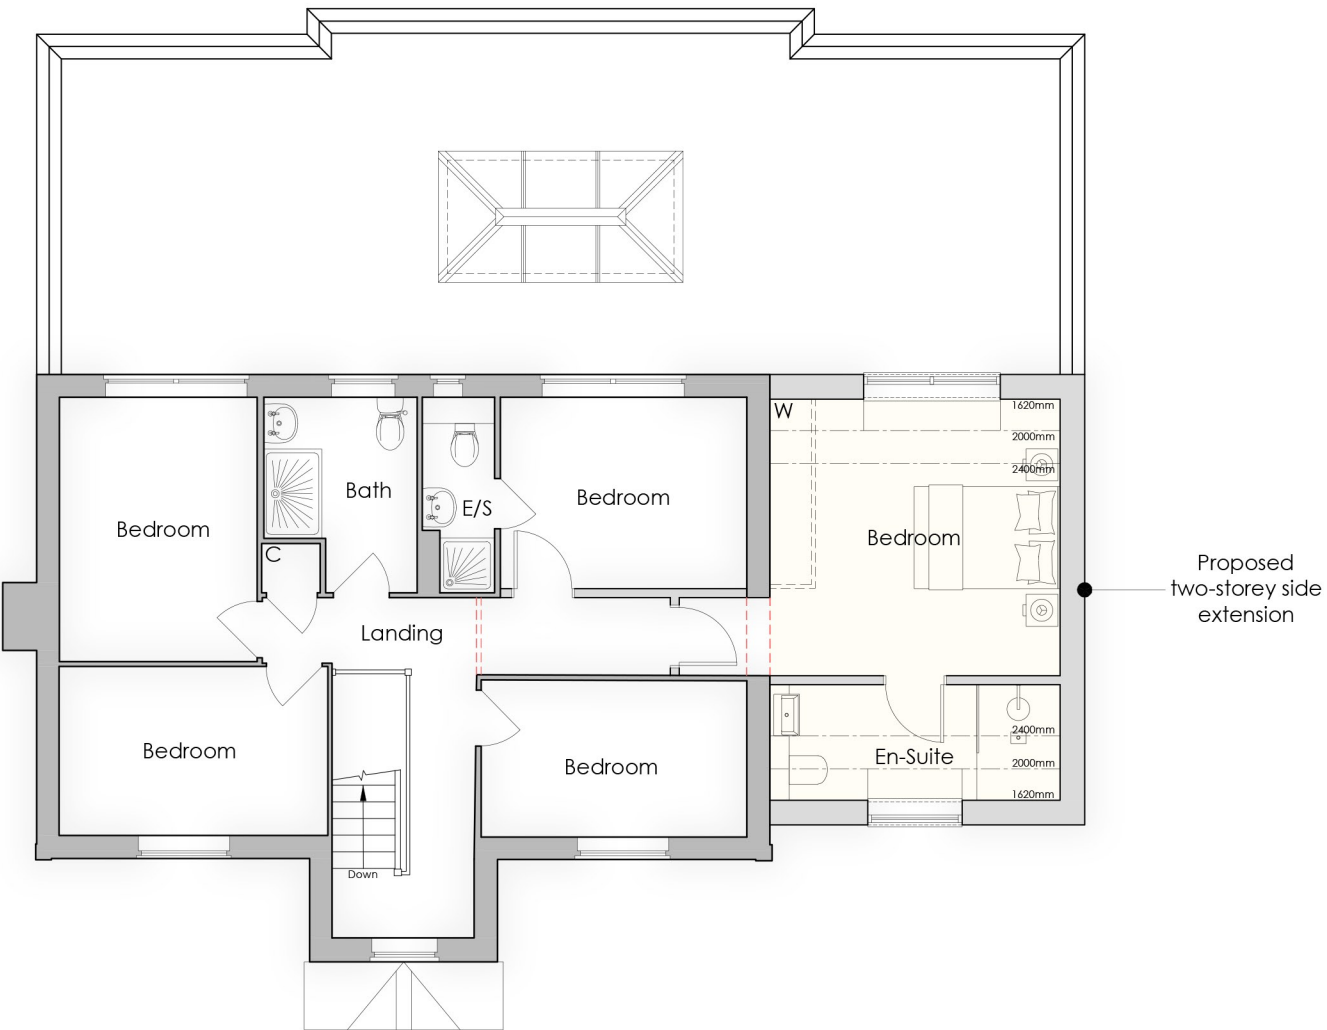

FIRST FLOOR PLAN
Scale 1:100 @ A2



Rev	Date	Details
-	-	-

PLANNING

ark|tec
Architectural Consultancy
Lodge Farm Barn
Elvetham Park Estate
Fleet Road, Hartley Wintney
Hampshire, RG27 6AS
t: 01252 845335
f: 01252 845515
e: info@arktec.co.uk
w: www.arktec.co.uk

Client: MR & MRS CLAPP

Project: 18 MARTINEAU LANE
HURST

Drawing: PROPOSED
FLOOR PLANS & ELEVATIONS

Scale: 1:100 @ A2 Date: 05/11/25

Drawing Number: P24/16/S/110 Revision: -