


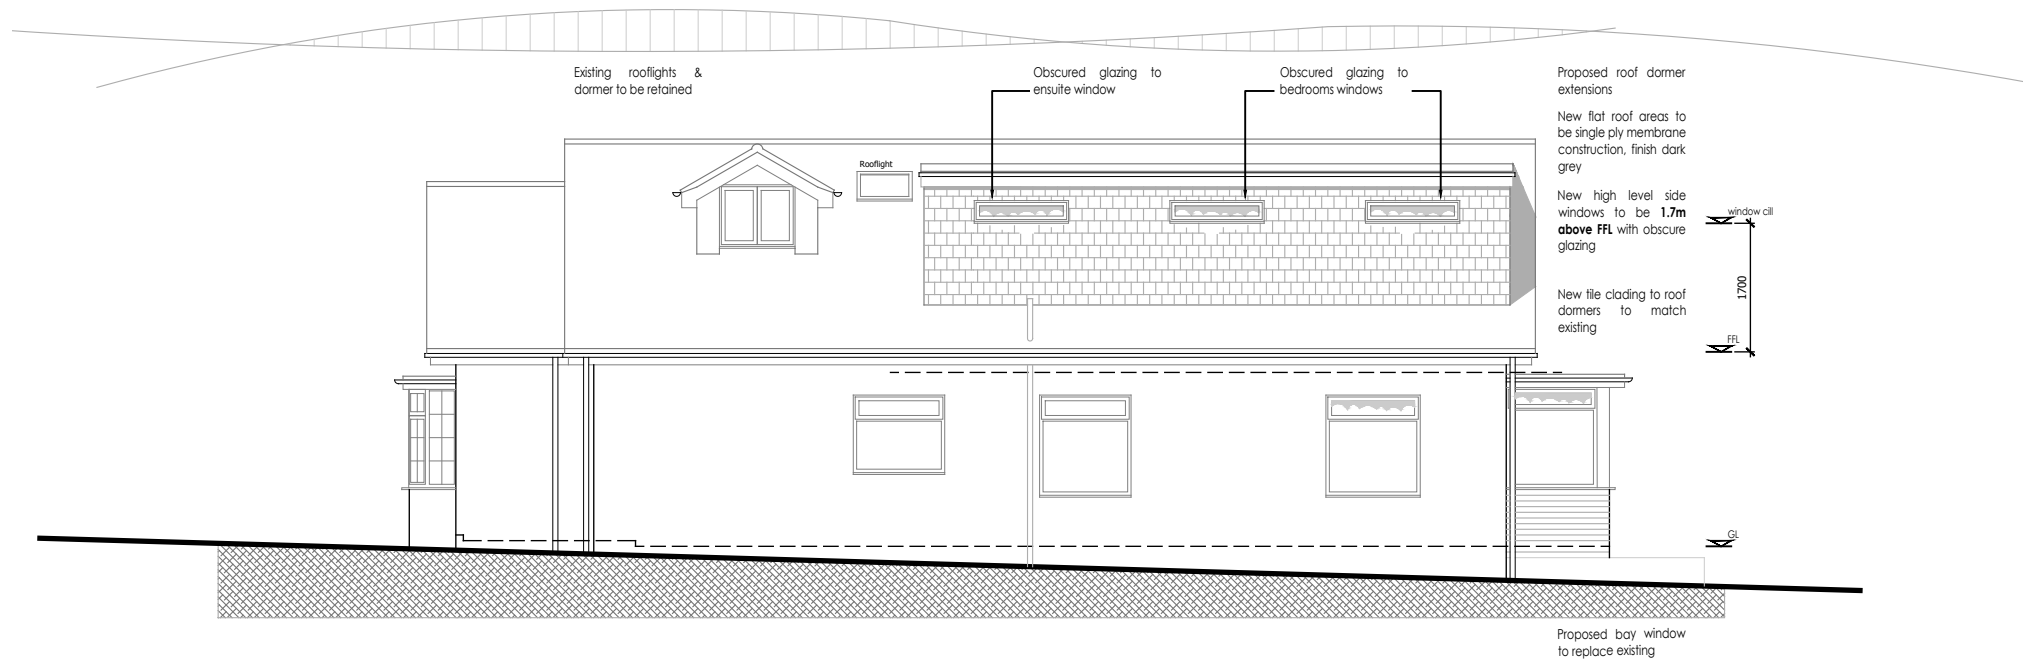


1

South Elevation

Proposed

SCALE 1:100

NOTE: Existing chimney is removed under the provisions set out in Class G. GPDO 2015

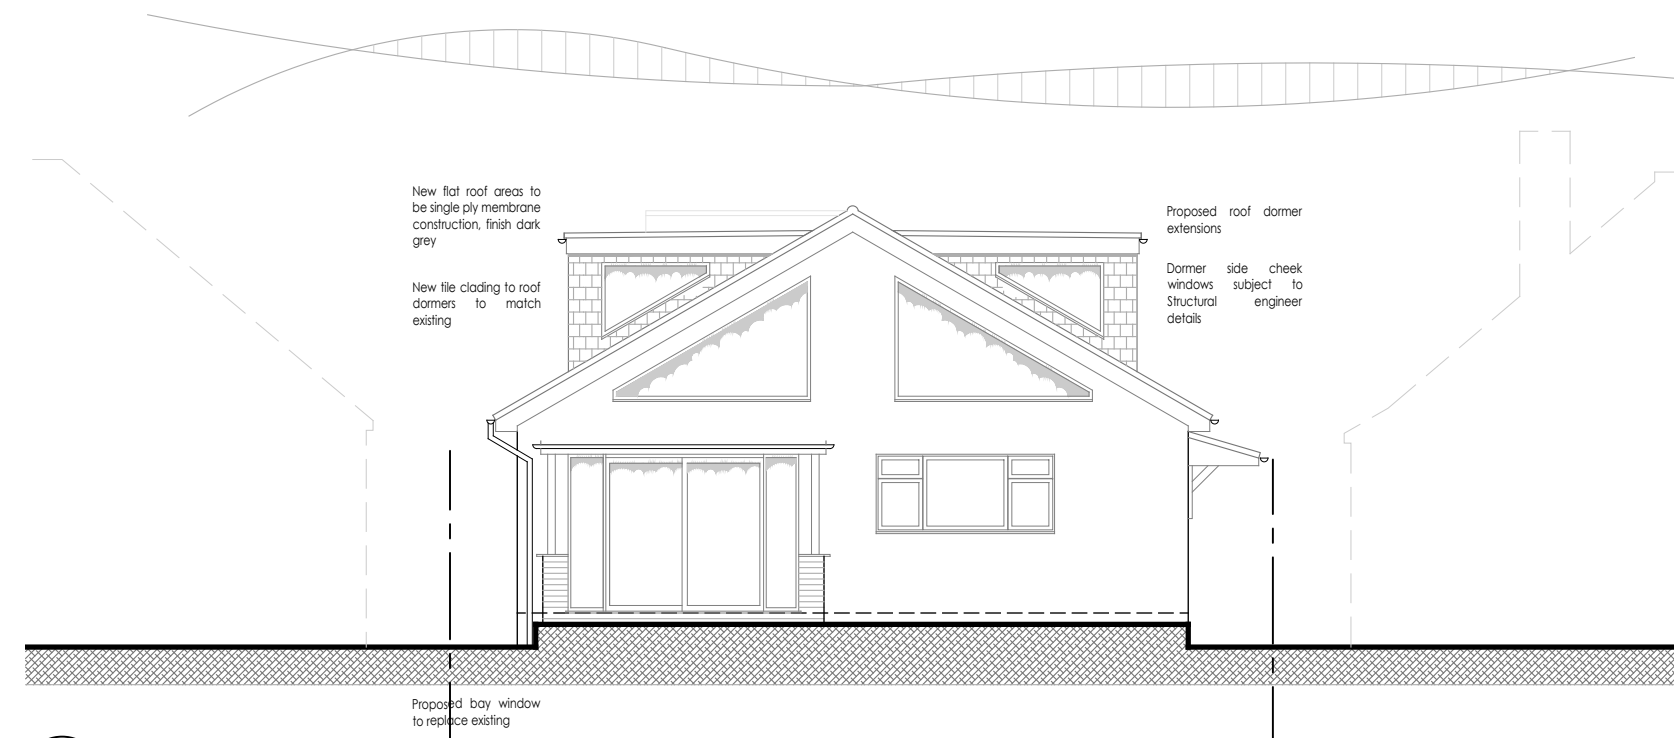

2

East Elevation

Proposed

SCALE 1:100



This drawing has been prepared without the benefit of a measured building survey or topographic information.

PLANNING

Project		
44 Oatlands Road, Shinfield		
Reading RG2 9DN		
Drawing Title		
Proposed Elevations		
Sht 1		
Date	Scale	Drawn by
10.11.2025	As noted @A3	SJ
Project No	Drawing No	Revision
206	010	A