


The scaling of this drawing cannot be assured		
Revision	Date	Initial
A - GDPO Class G note & obscure glazing to bedrooms with window heights at 1.7m above floor level	15.04.26	SJ

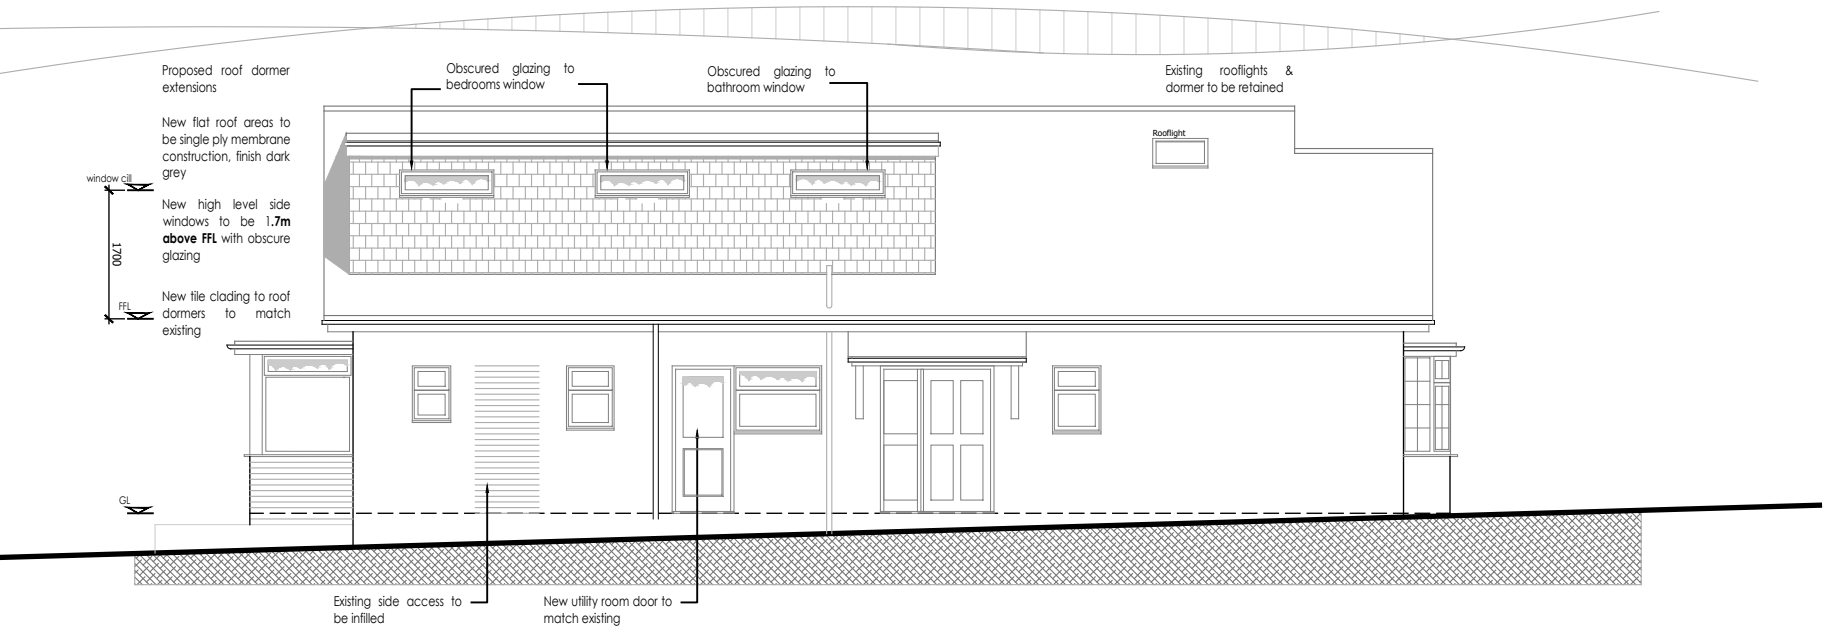


1

North Elevation
 Proposed

SCALE 1:100


NOTE: Existing chimney is removed under the provisions set out in Class G. GPDO 2015

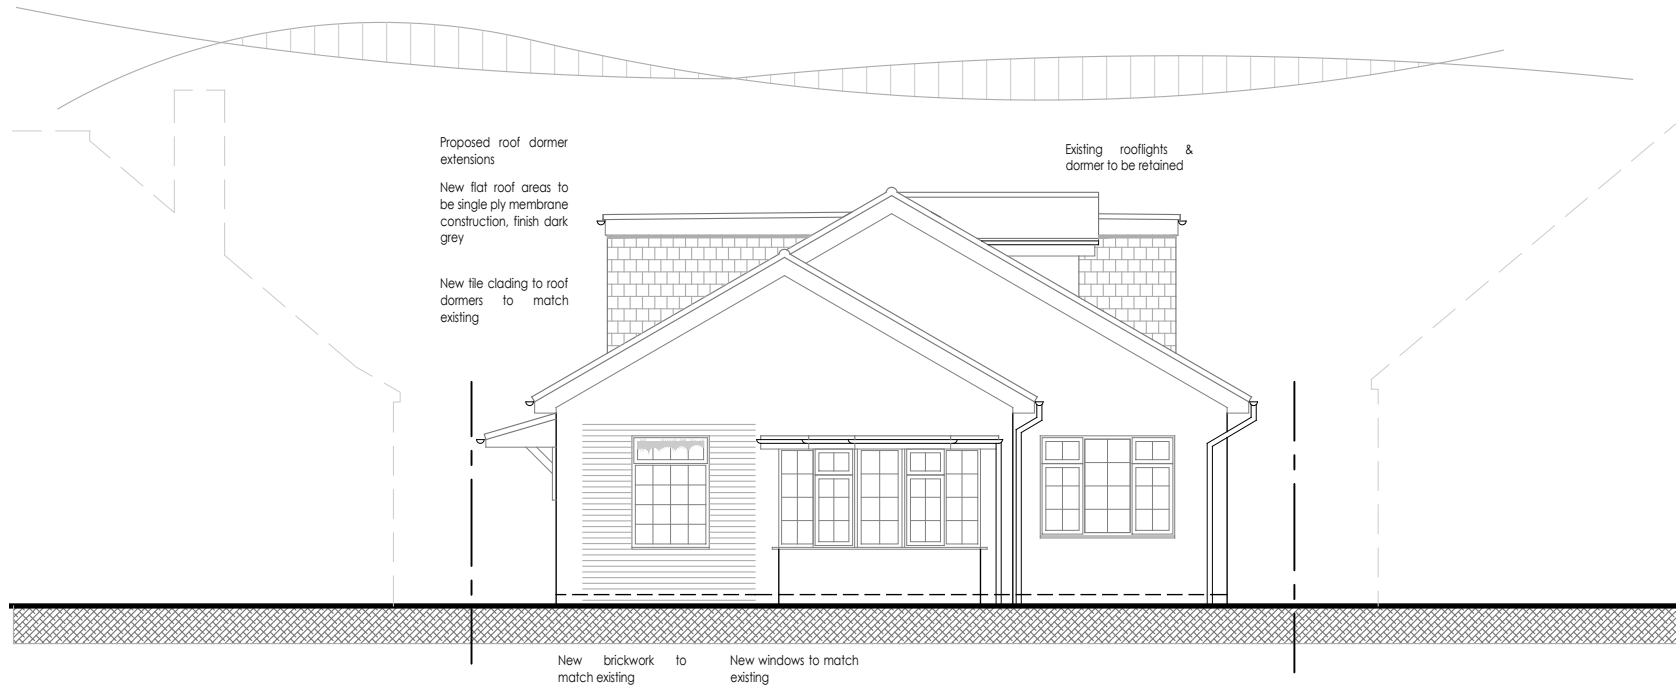

2

West Elevation
 Proposed


SCALE 1:100

 

This drawing has been prepared without the benefit of a measured building survey or topographic information.

PLANNING

Project		
44 Oatlands Road, Shinfield		
Reading RG2 9DN		
Drawing Title		
Proposed Elevations		
Sht 2		
Date	Scale	Drawn by
10.11.2025	As noted @A3	SJ
Project No	Drawing No	Revision
206	011	A

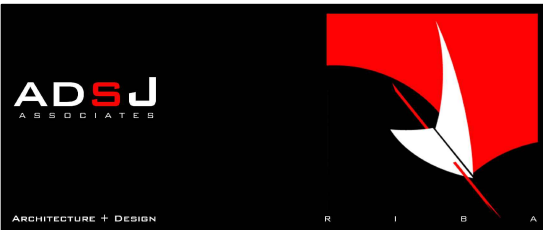

68 Norton Road Woodley Reading Berkshire RG5 4AJ
 07968 141918 info@adsj.co.uk www.adsj.co.uk