


Proposed Ground Floor

①


1 : 50

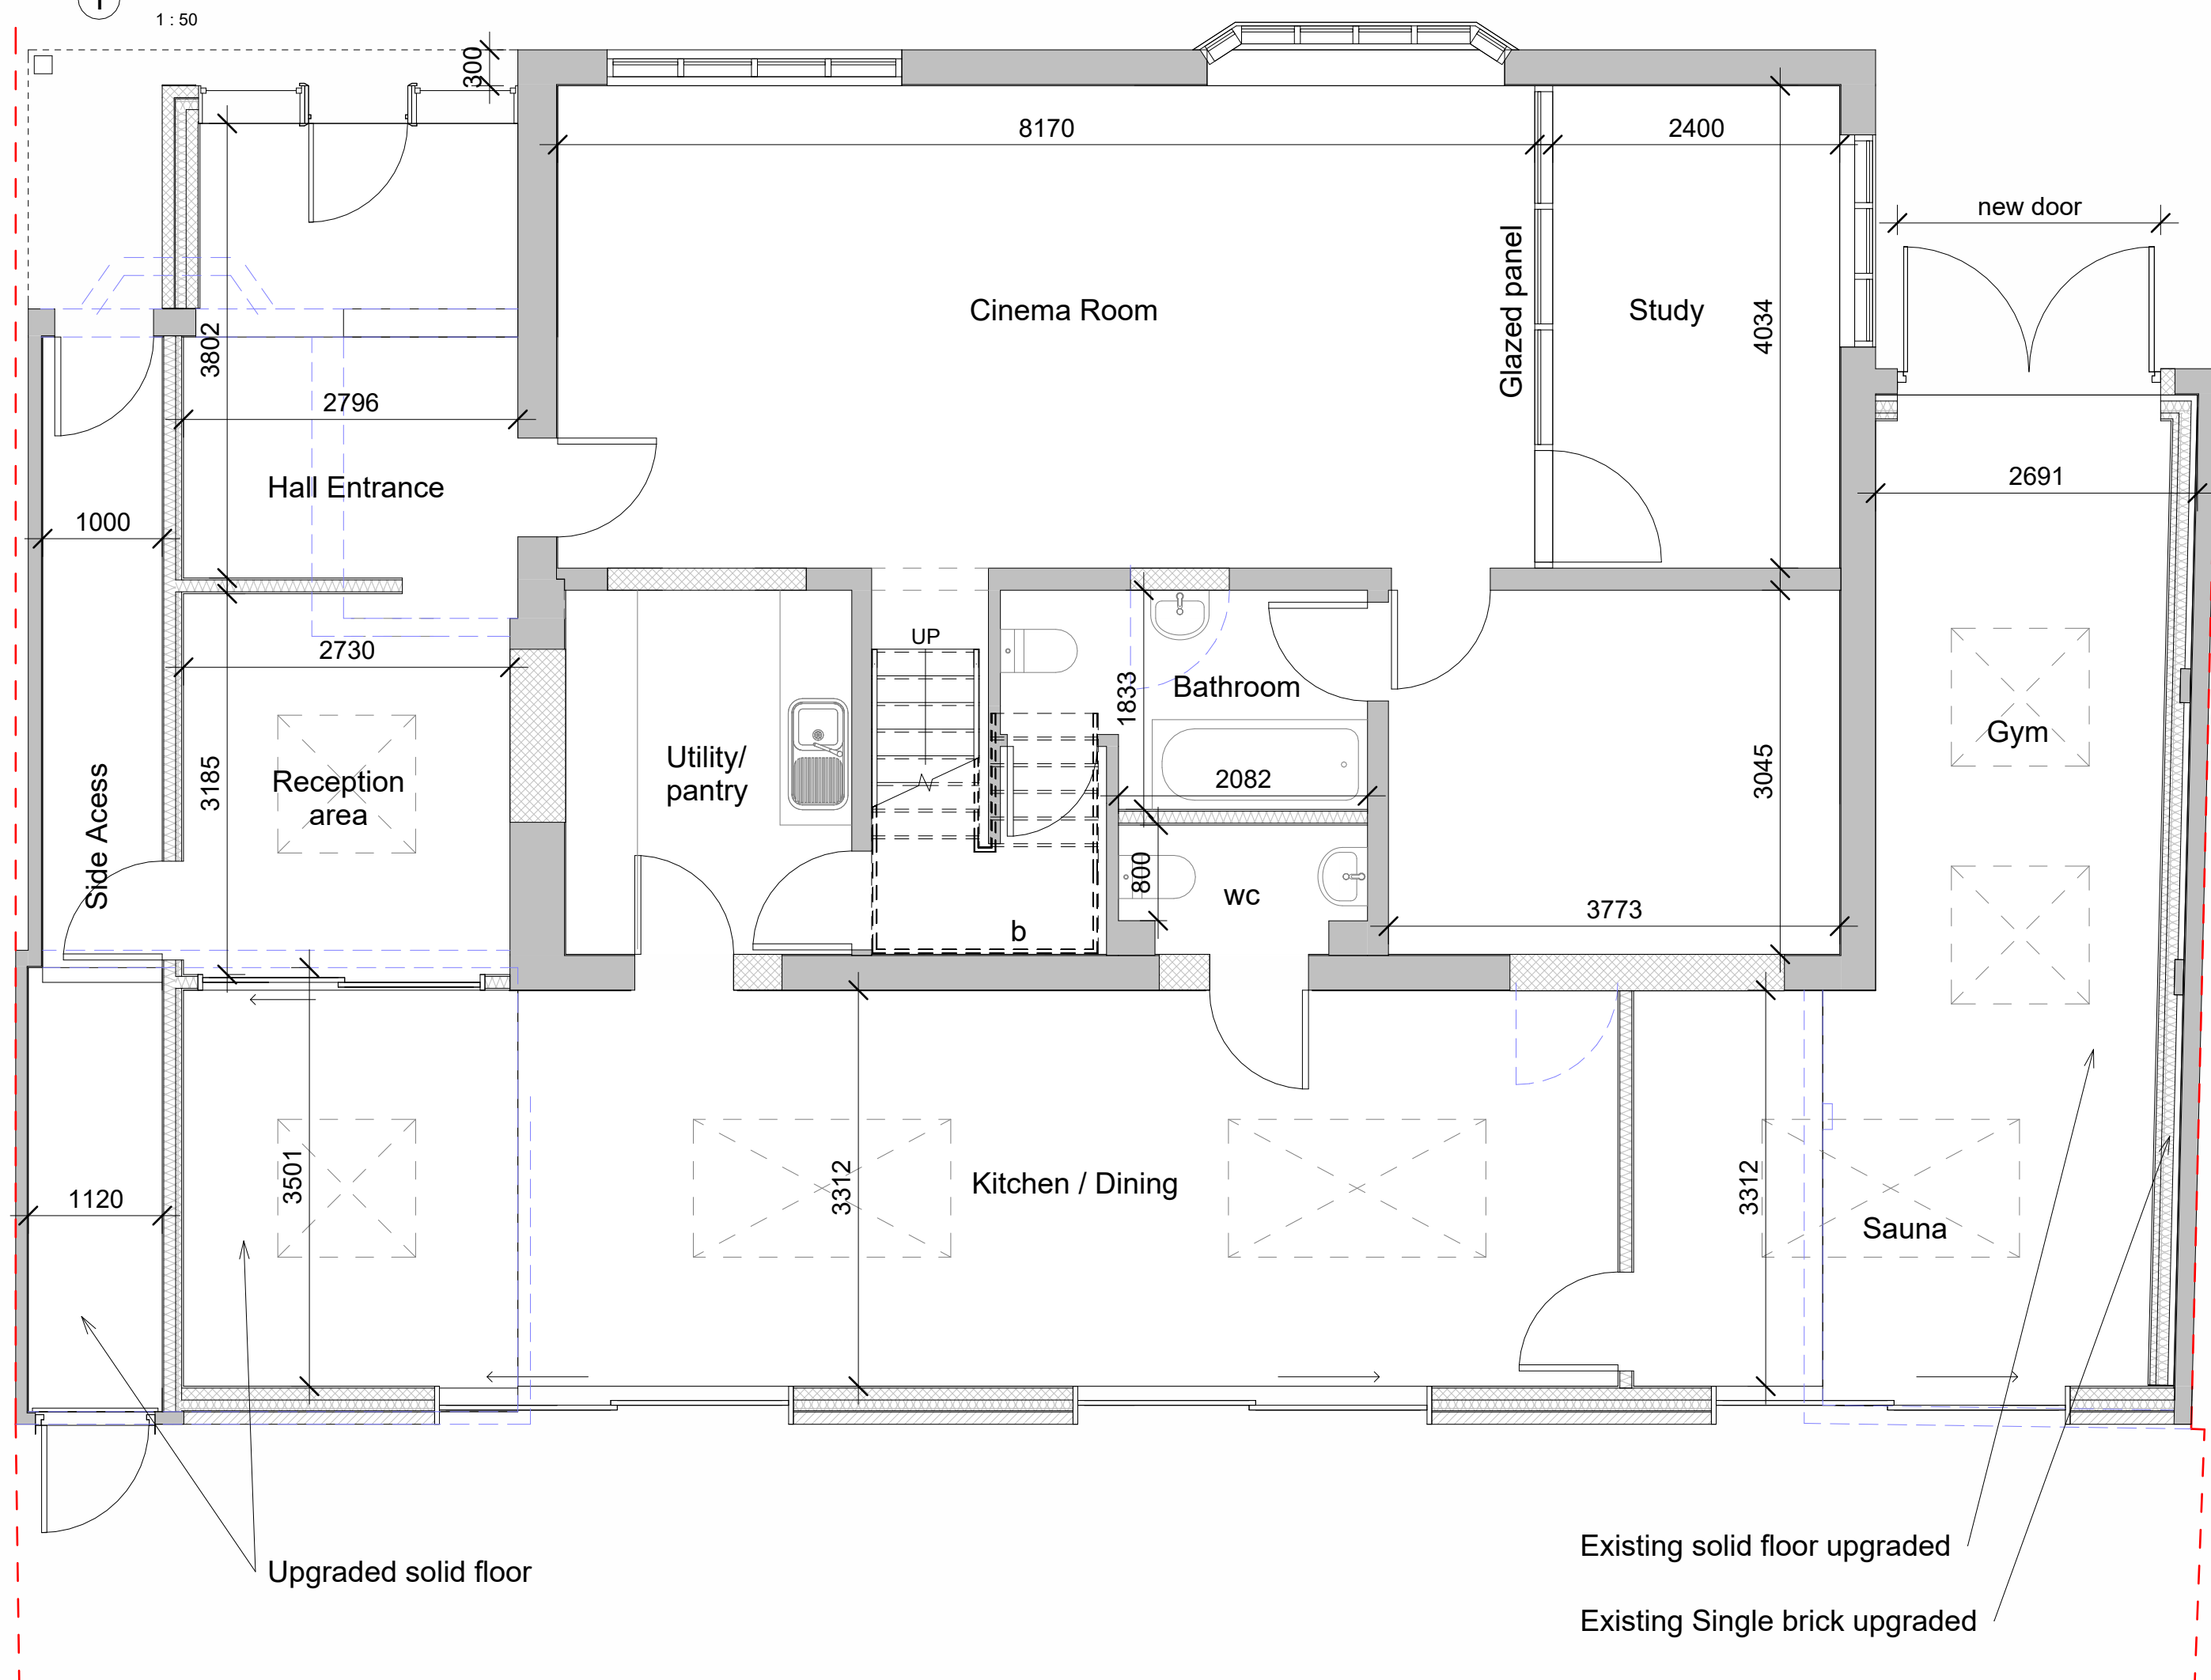

Proposed First Floor

②


1 : 50

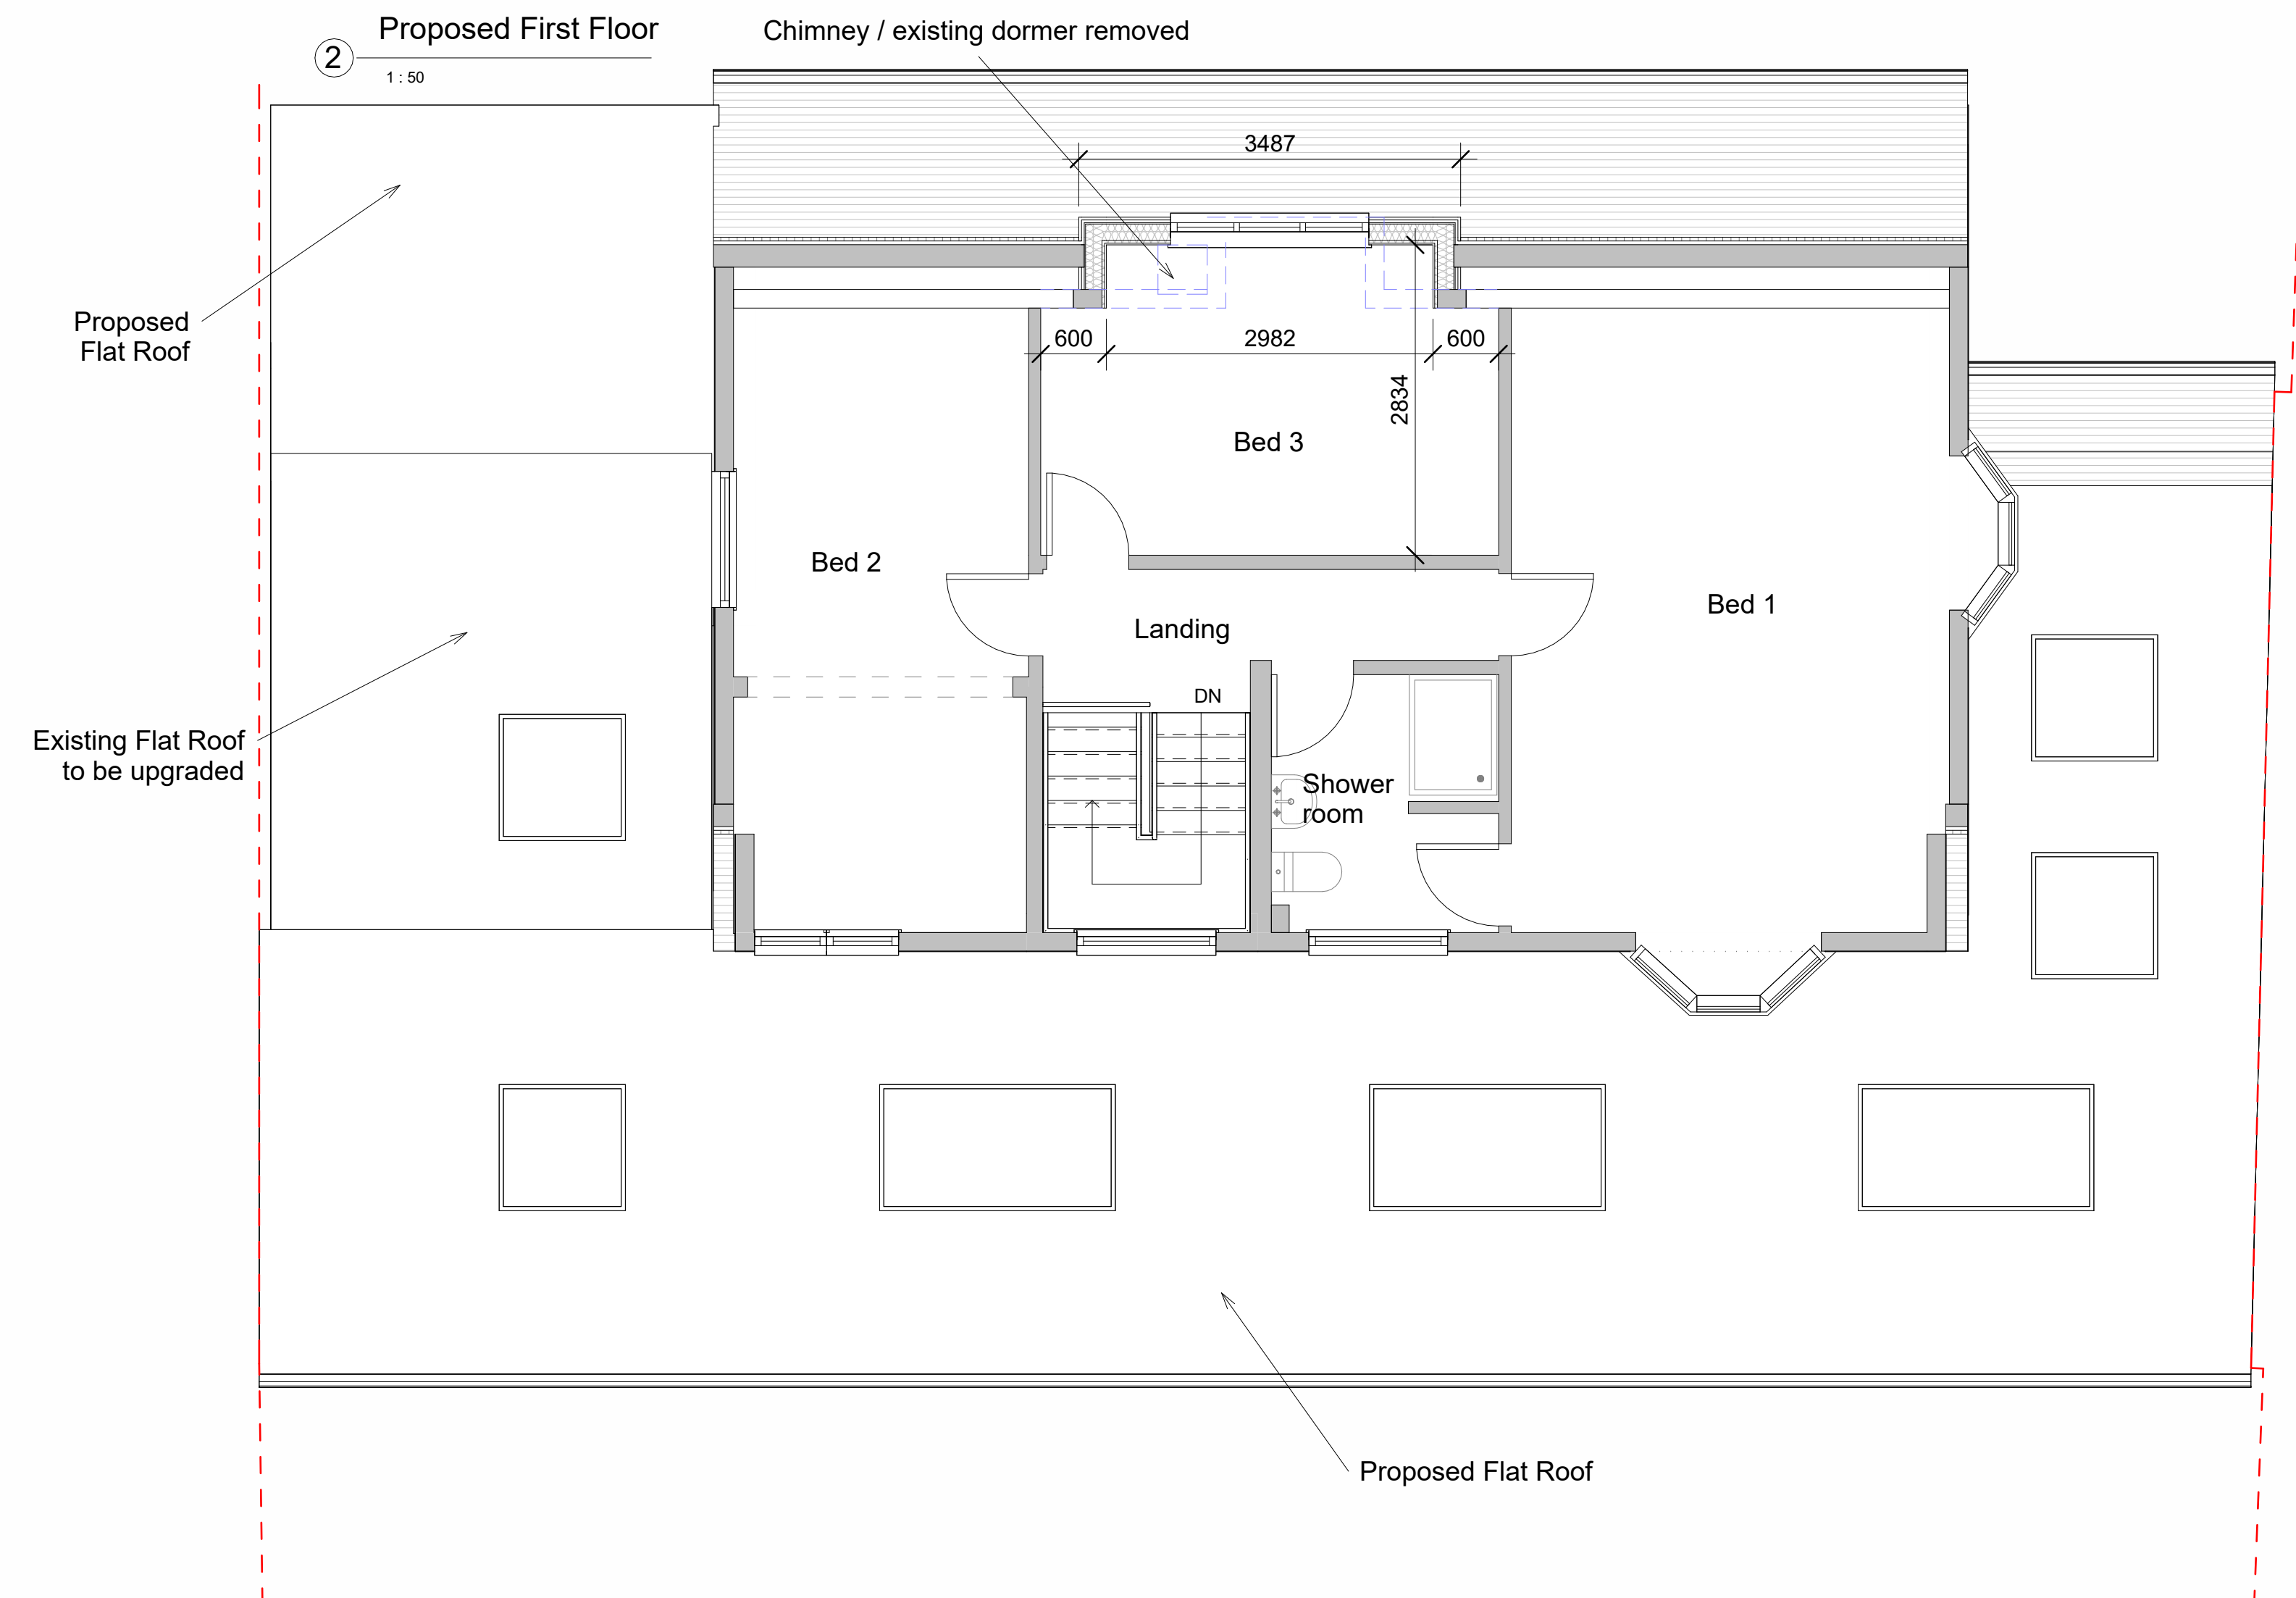

Proposed Roof Plan

③


1 : 100

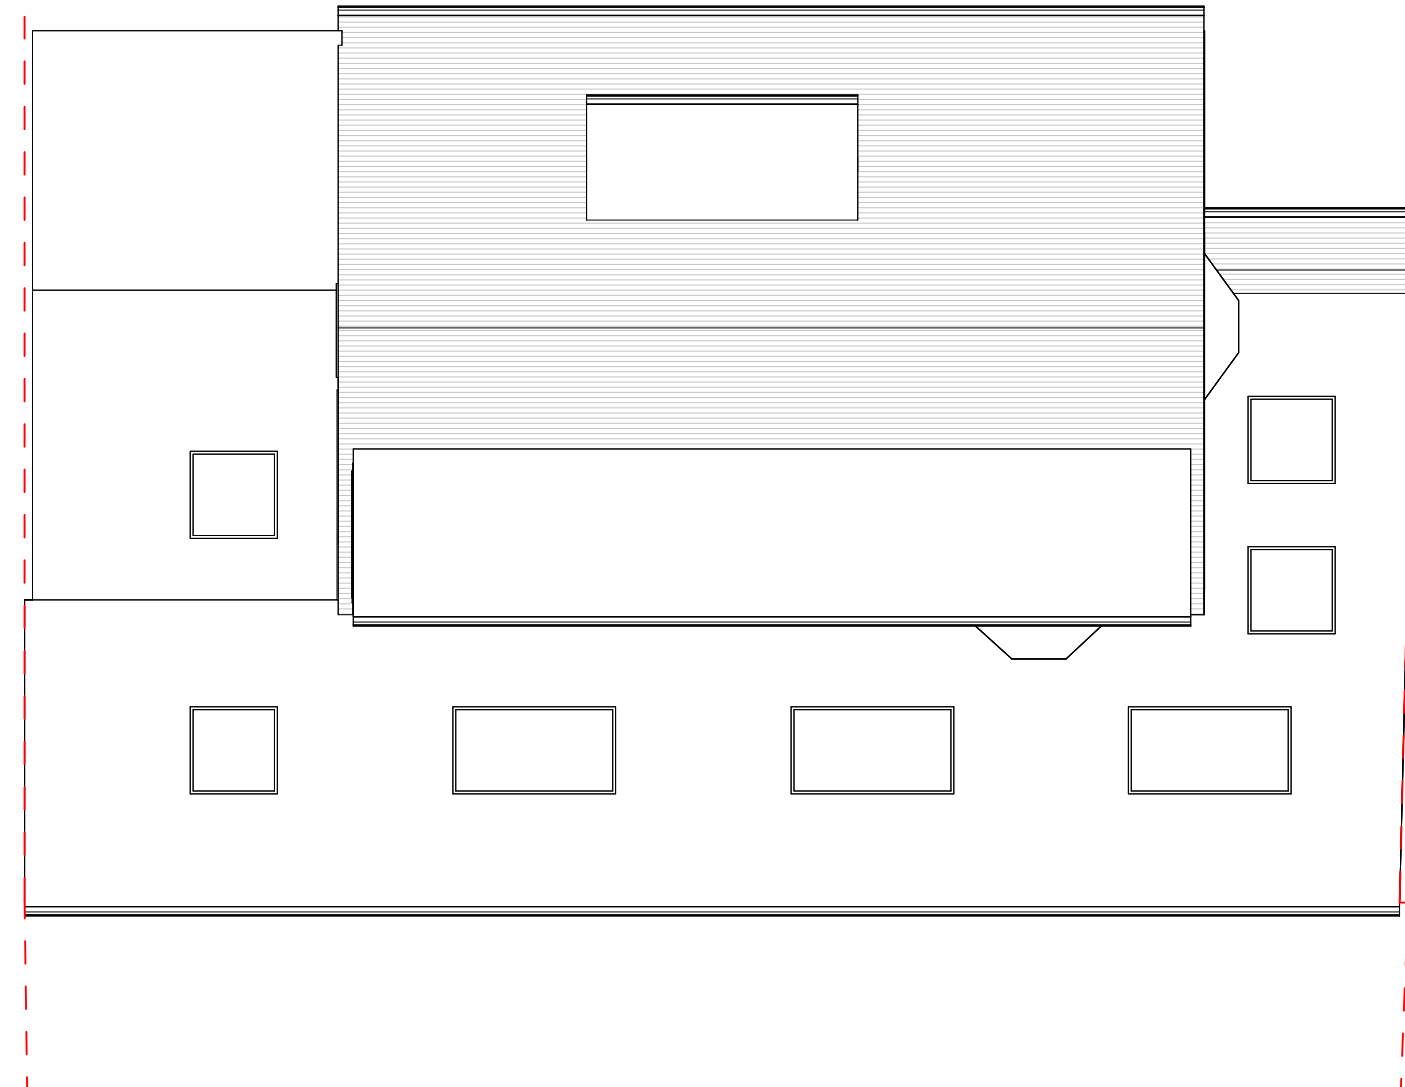

Proposed Front Elevation

④

1 : 100

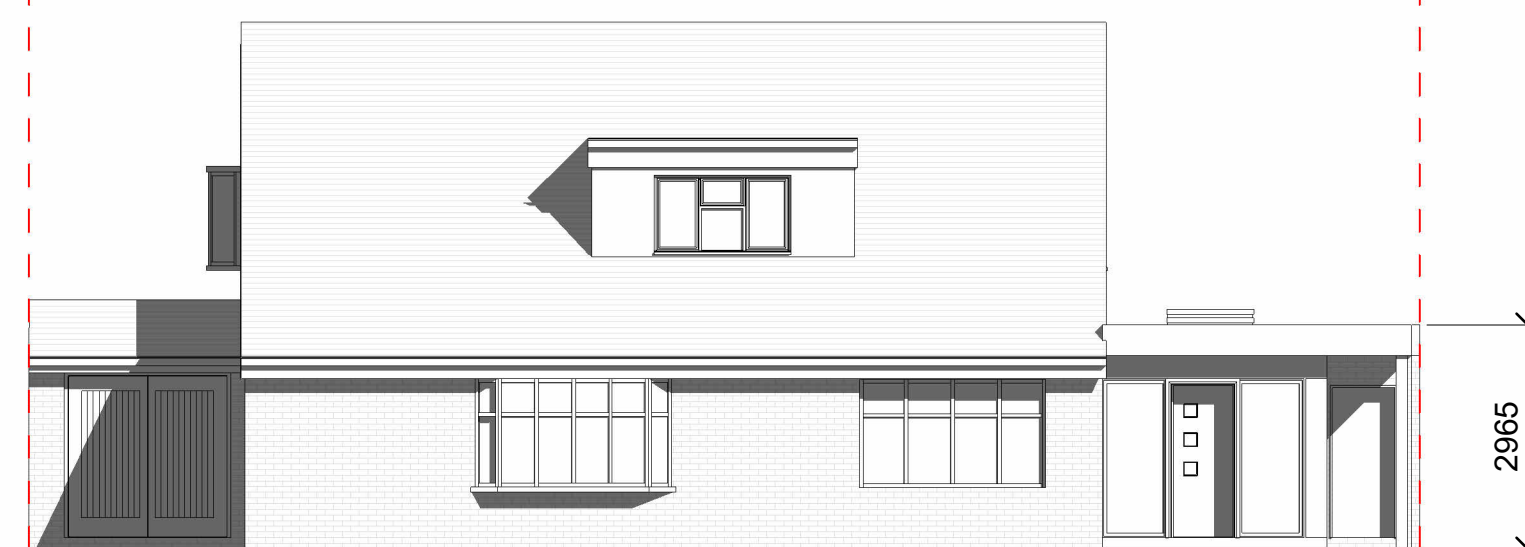

Proposed Side Elevation_1

⑤

1 : 10



3D View 1


⑧



Proposed Rear Elevation

⑥


1 : 100

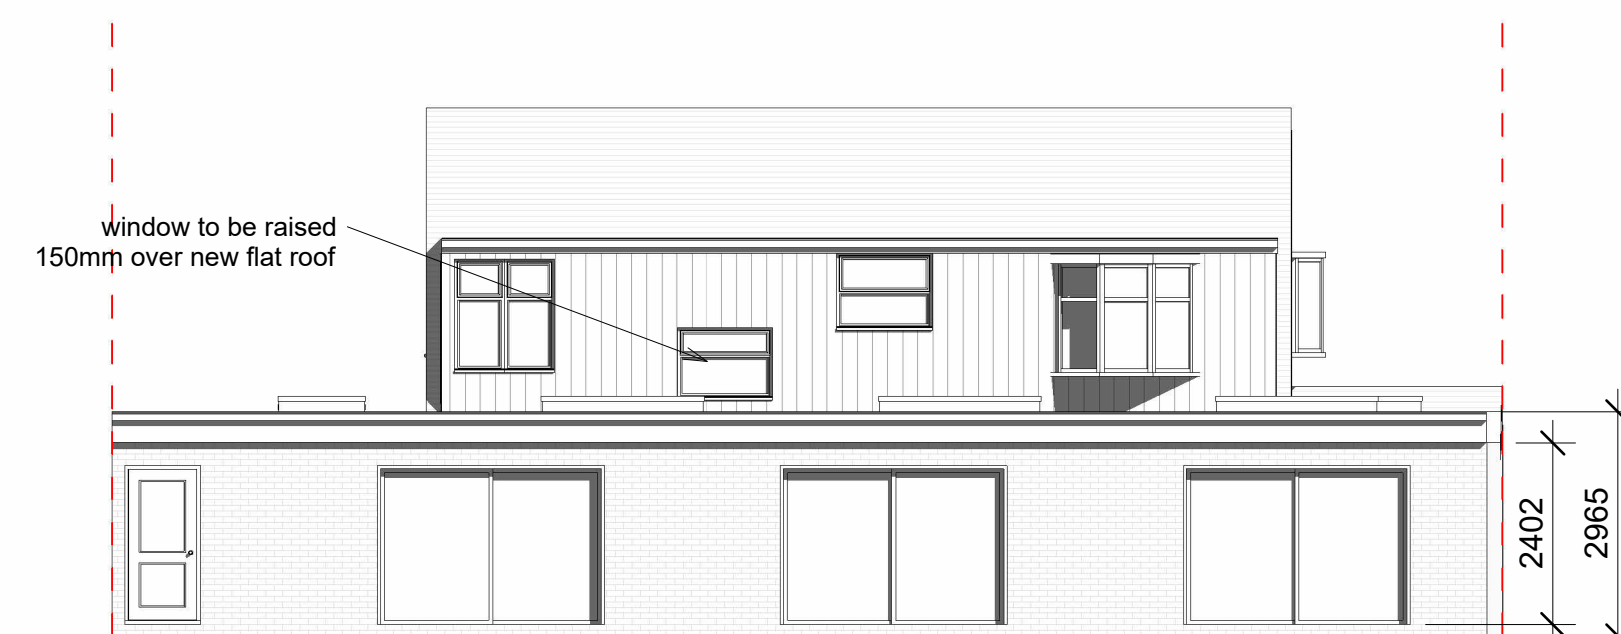

Proposed Side Elevation_2

⑦

1 : 10

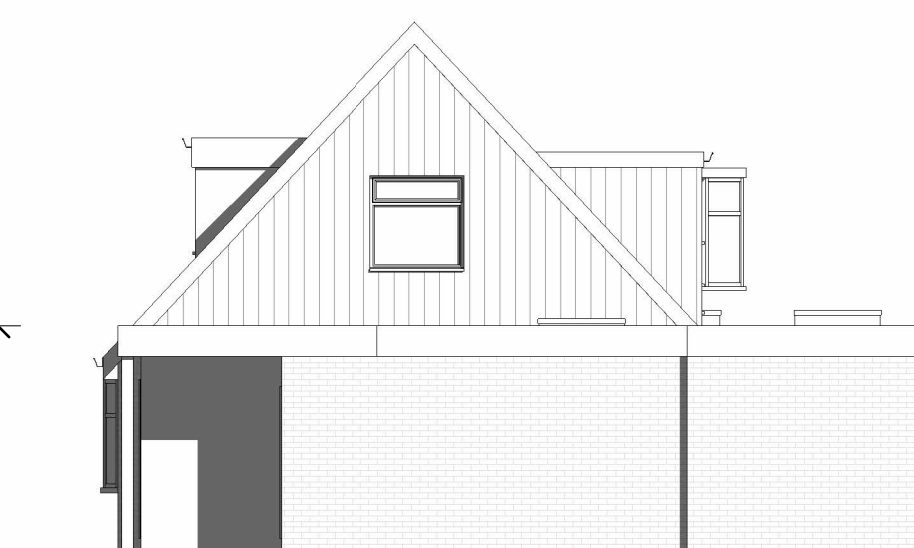

3D View 2

©



Do not scale from this drawing
except for planning purpose.
Contractor to verify all dimensions
before setting out,
commencing work or placing order



38 Parkway
Crowthorne
RG45 6EW

Client **Sapna**

Drawing Title
Proposed Floor Plans and
Elevations

Project Ref	Layout Id	Rev.
4139	GA.02	04

Date: 21/07/2026	Scale @A1:	As indicated
------------------	------------	--------------

M3 Architectural Design Ltd
Basepoint Centres Limited
377-399 London Road
Camberley GU15 3HL
t: 01276 300024
e: info@m3architecturaldesign.co.uk
w: www.m3architecturaldesign.co.uk
© 2026 M3 Architectural Design Ltd