



1 Existing Ground Floor

1 : 50

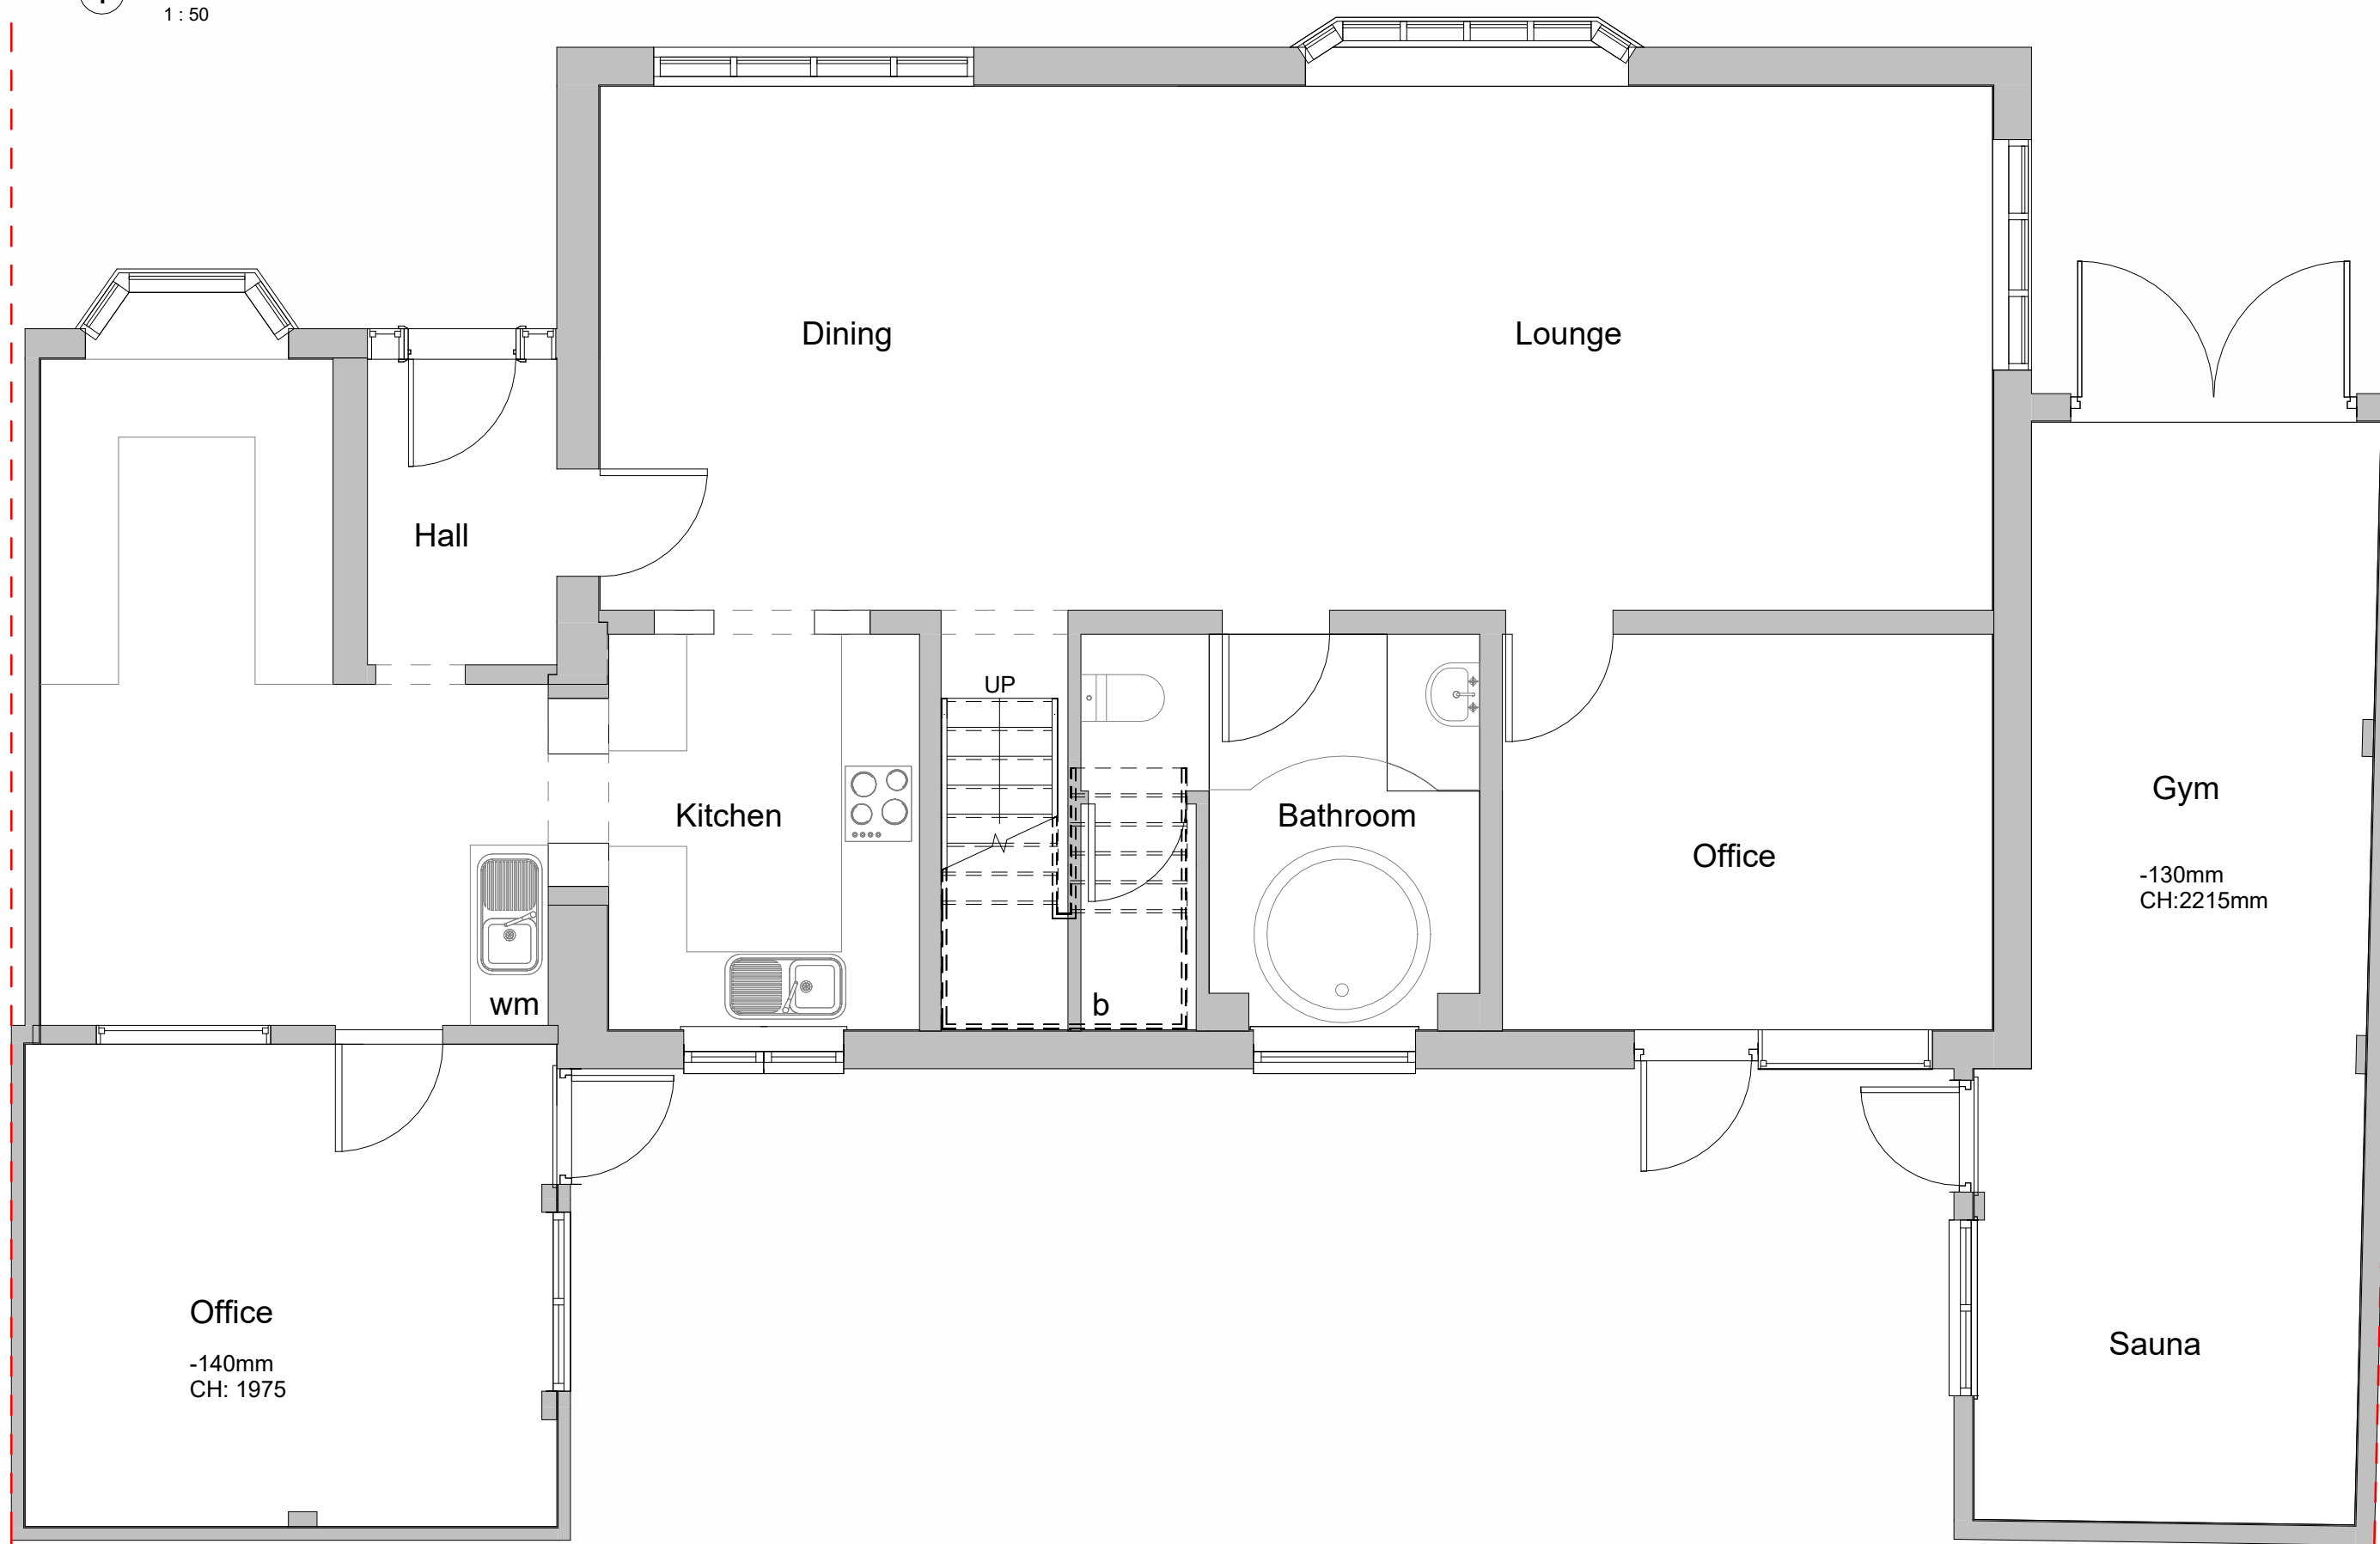


2 Existing First Floor

1 : 50

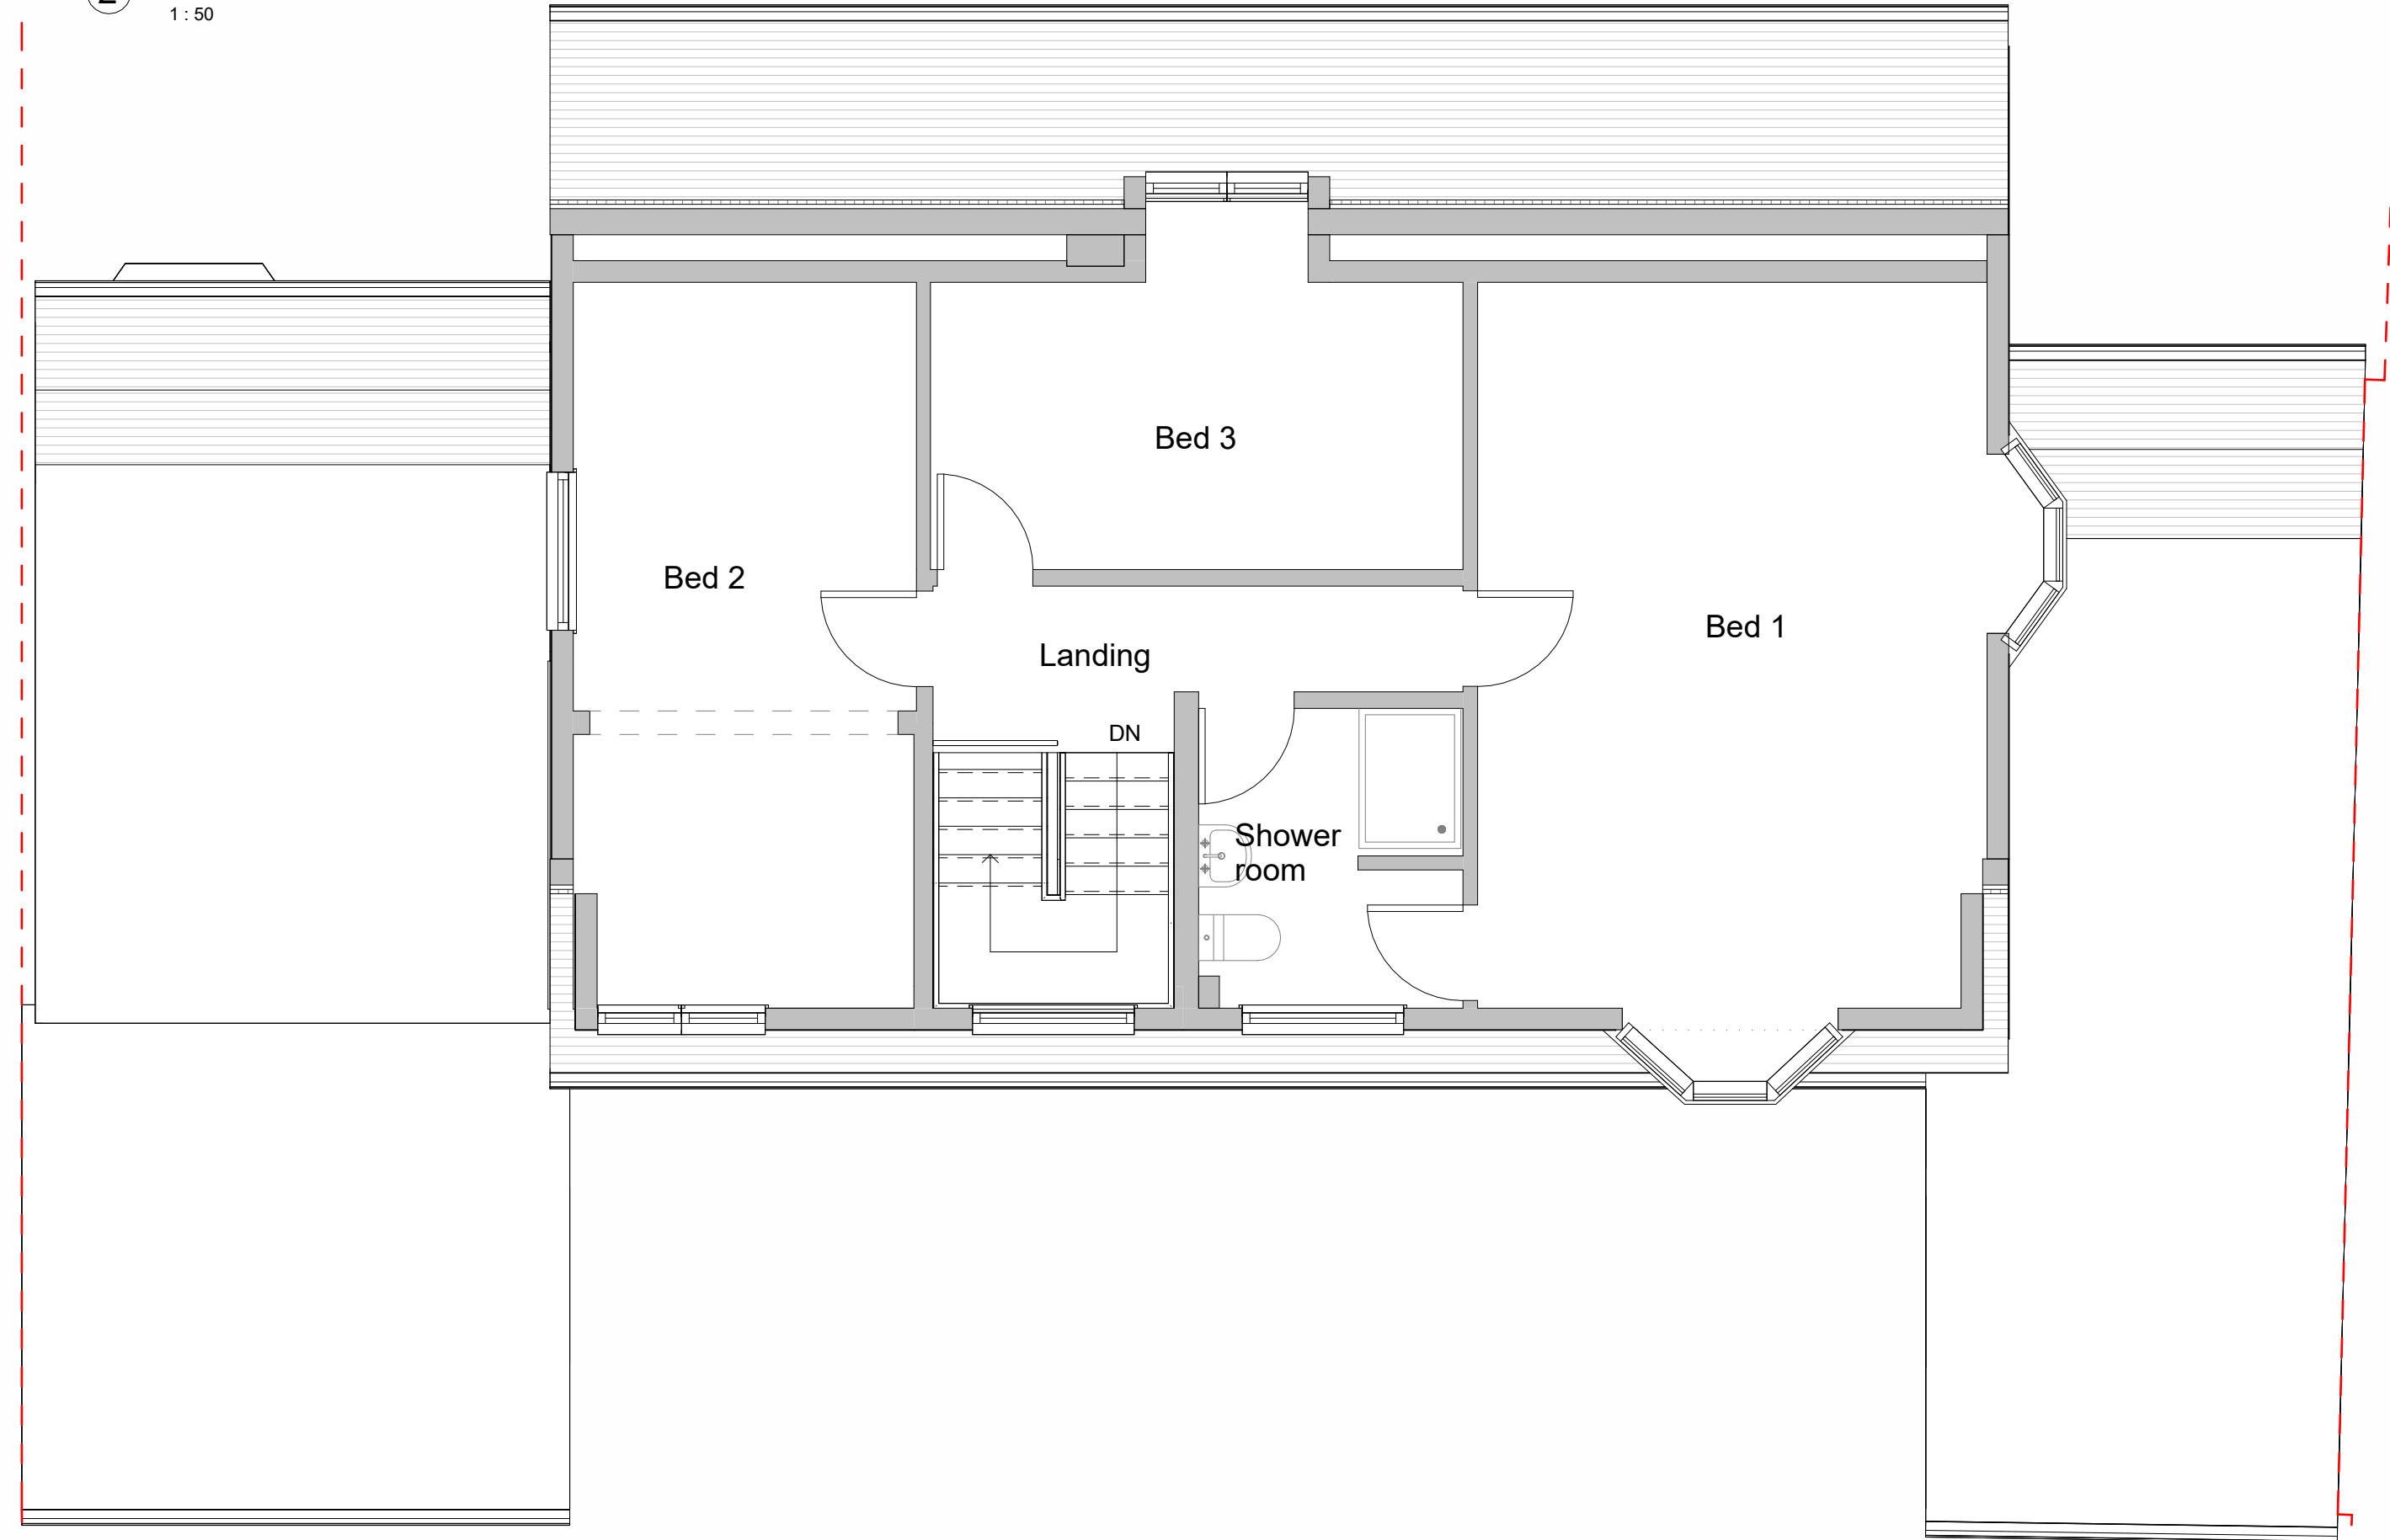

3 Existing Roof Plan

1 : 100

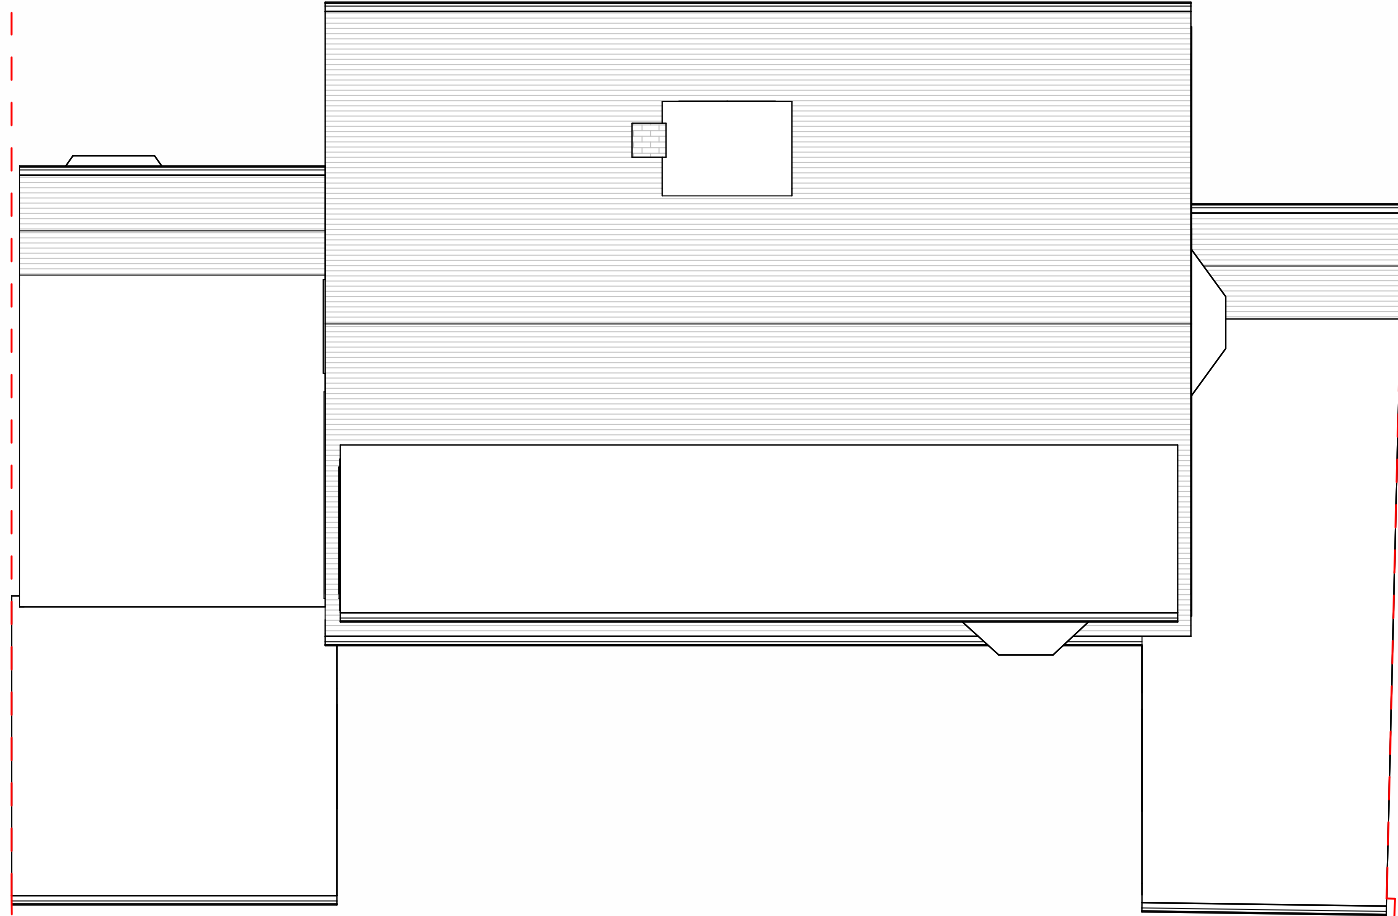

4 Existing Front Elevation

1 : 100



5 Existing Side Elevation_1

1 : 100




8 3D View 1



6 Existing Rear Elevation

1 : 100


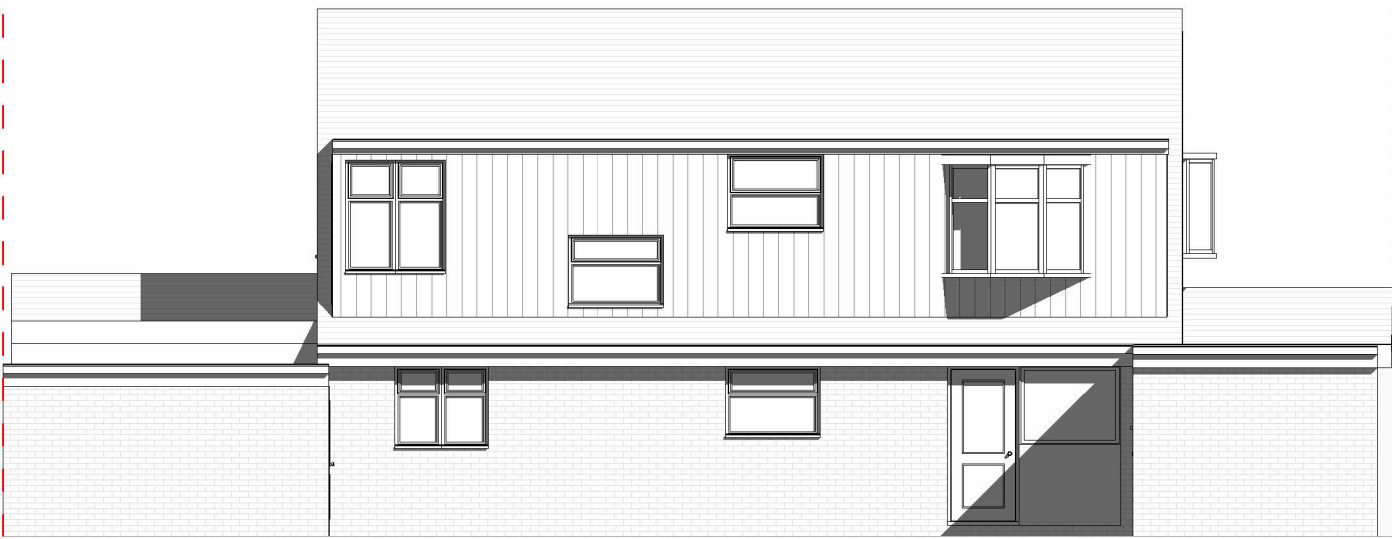


7 Existing Side Elevation_2

1 : 100



9 3D View 2

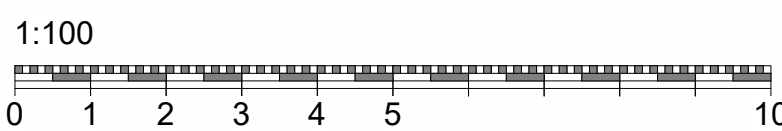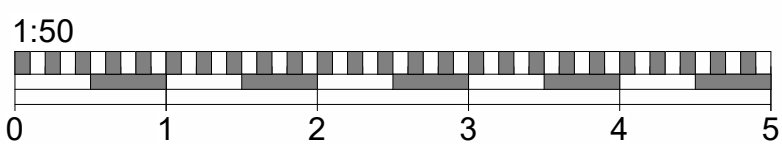

Do not scale from this drawing
except for planning purpose.
Contractor to verify all dimensions
before setting out,
commencing work or placing order



38 Parkway
Crowthorne
RG45 6EW

Client Sapna

Drawing Title
Existing Floor Plans and Elevations

Project Ref	Layout Id	Rev.
4139	GA.01	01

Date: 25/03/2026 Scale @A1: AS indicated

M3 Architectural Design Ltd
Basepoint Centres Limited
377-399 London Road
Camberley GU15 3HL
t: 01276 300024
e: info@m3architecturaldesign.co.uk
w: www.m3architecturaldesign.co.uk
© 2026 M3 Architectural Design Ltd