





FRONT ELEVATION
SCALE 1:50

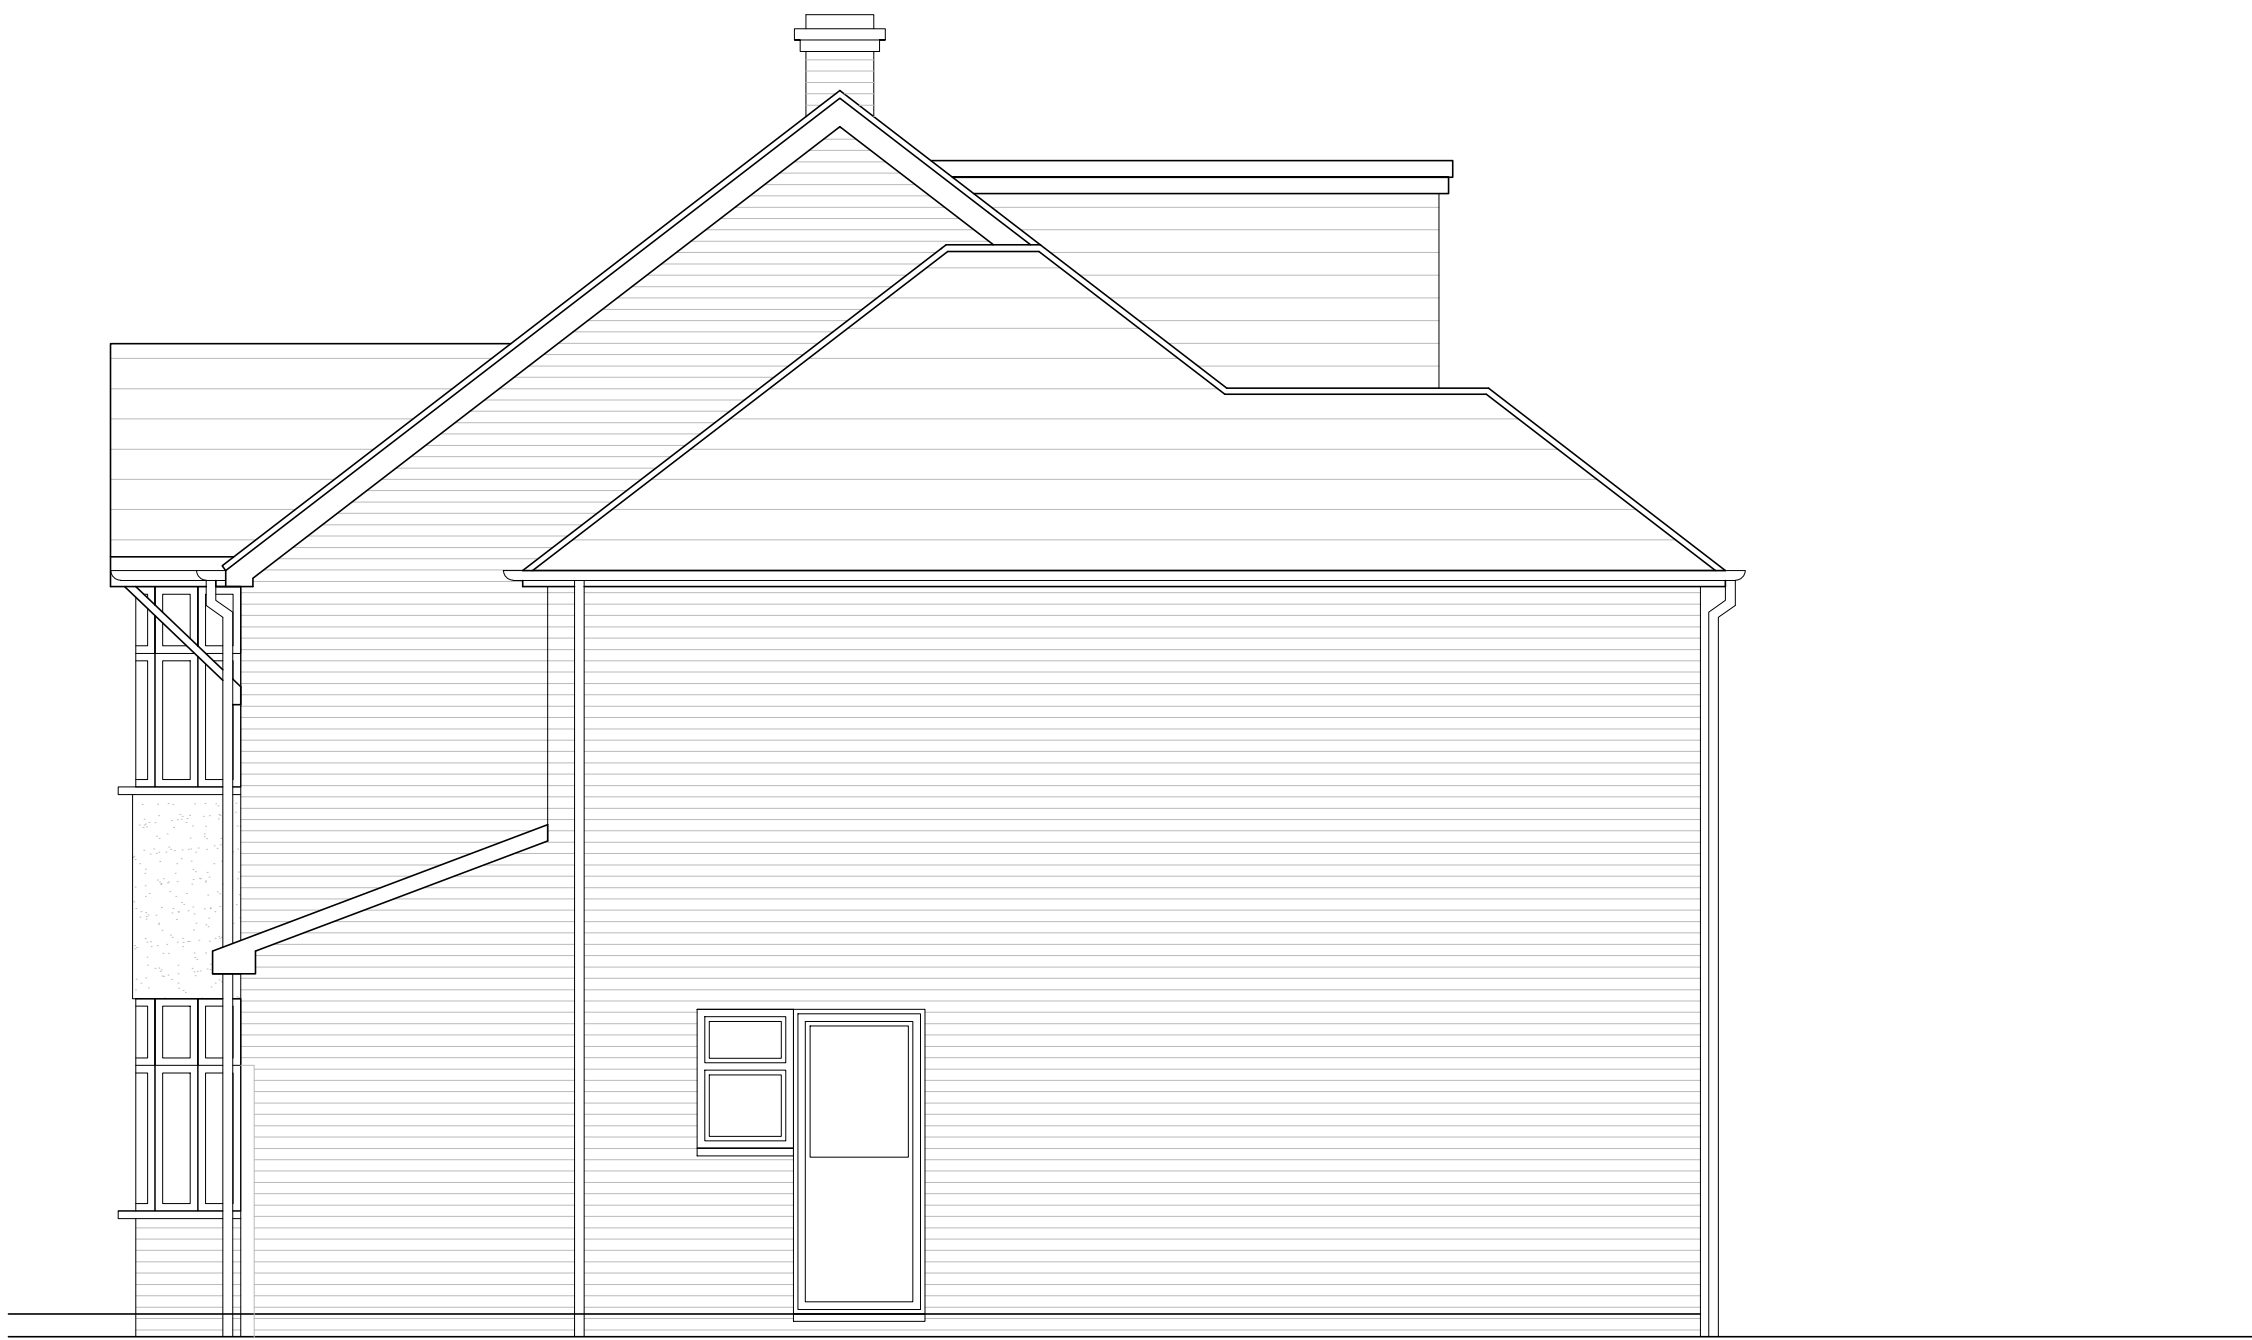

SIDE ELEVATION
SCALE 1:50



REAR ELEVATION
SCALE 1:50

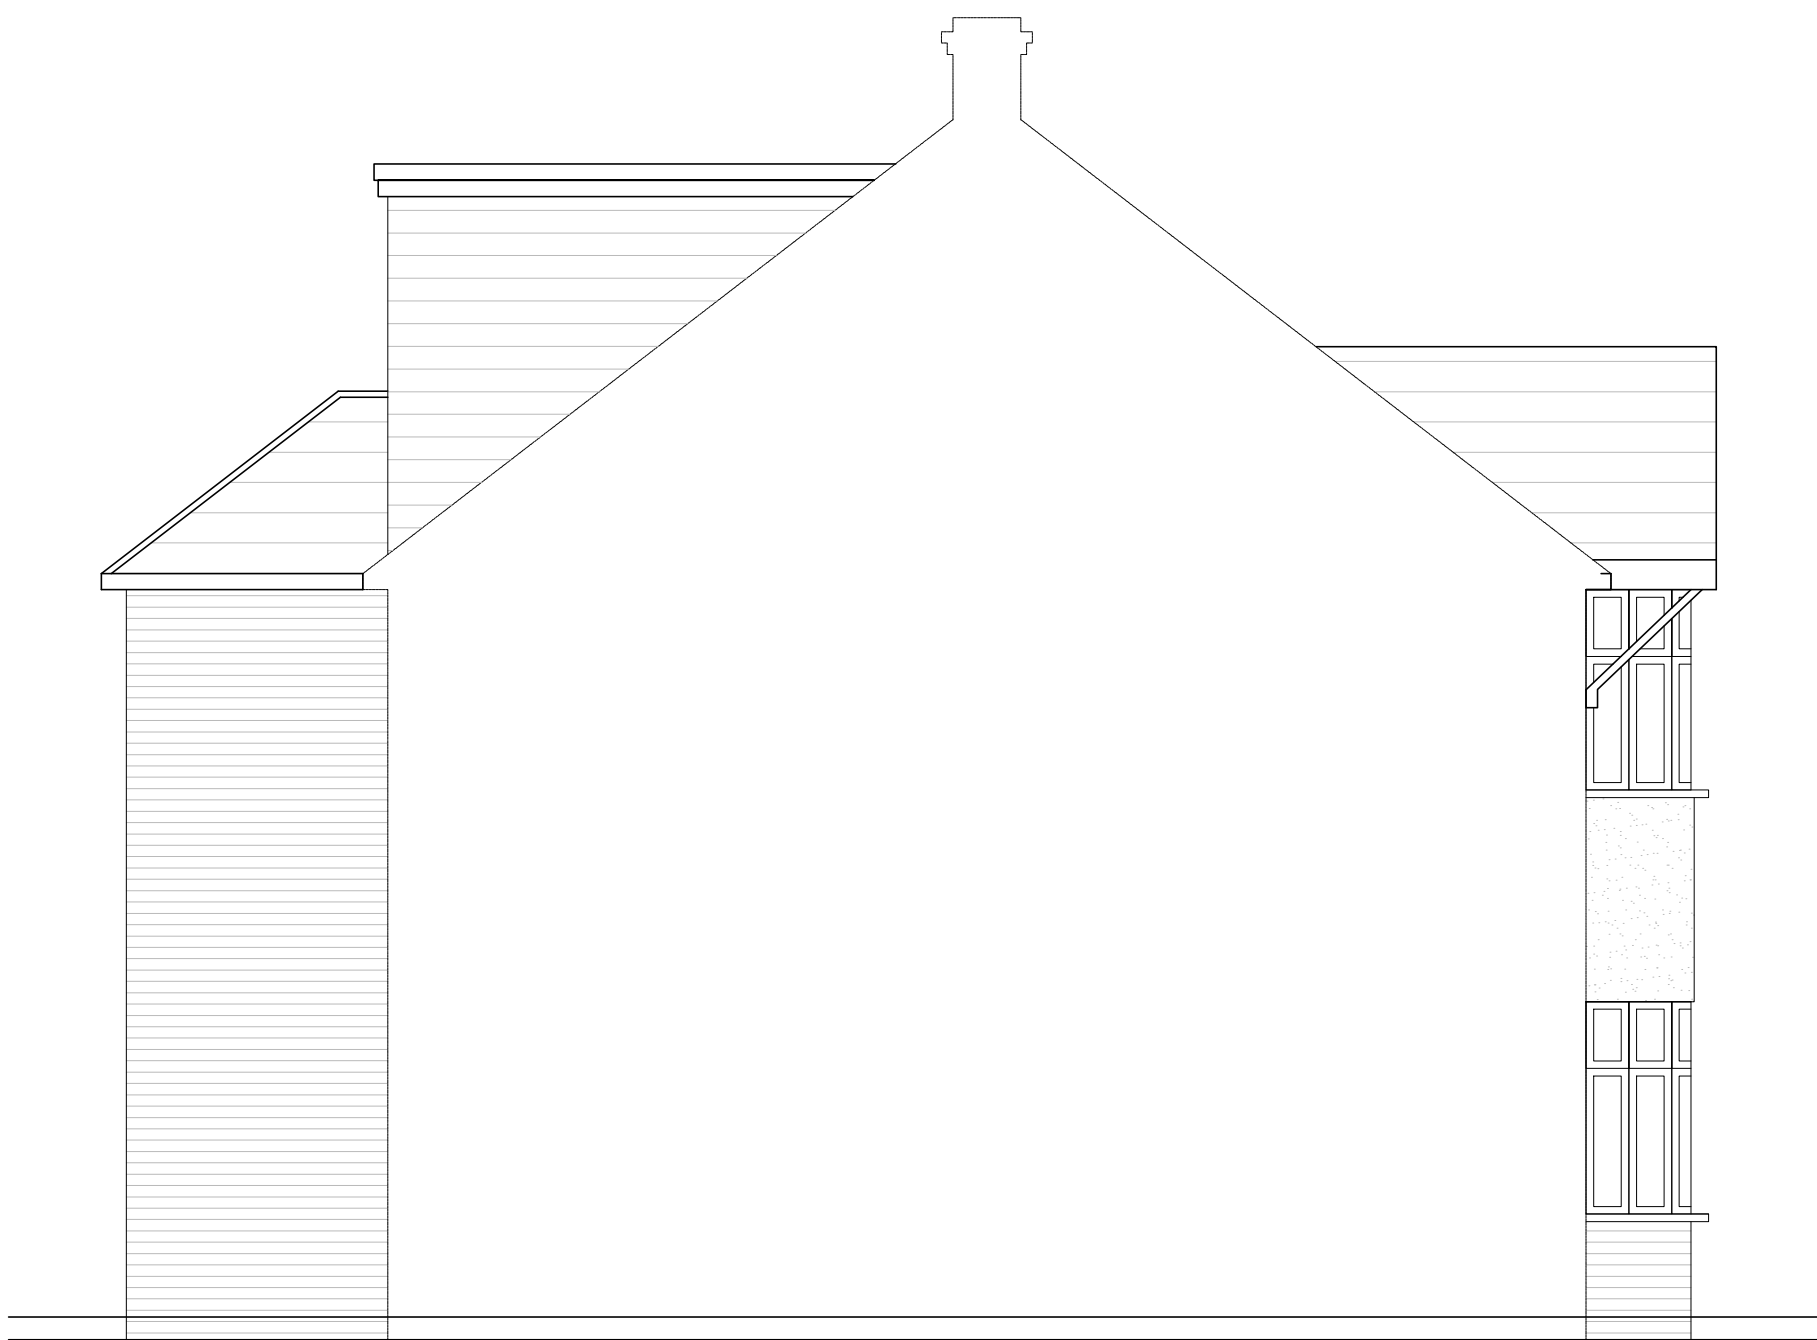

SIDE ELEVATION
SCALE 1:50

- NOTES:
1. THIS DRAWING IS TO BE READ IN CONJUNCTION WITH ALL RELEVANT ARCHITECTS, SUB-CONTRACTORS AND ARCHITECTURAL DRAWINGS.
 2. THIS DRAWINGS REMAINS THE COPYRIGHT OF JETARCH DESIGN LTD AND MAY NOT BE SHARED OR REPRODUCED WITHOUT THEIR KNOWLEDGE



100 Berkshire Place
Winnersh Triangle
Wokingham, Berkshire RG41 5RD
Tel: 07787296792
email: info@jetarchdesign.co.uk

Client
MR & MRS PATEL

Property:
**6 FRIMLEY CLOSE
WOODLEY
RG5 3AU**

Drawing Title:
**DETAILS OF PROPOSED
ELEVATIONS**

Rev.	Date	Revisions

Drawing No.
A1/477/04

Rev.

Plot Date: FEB 26

Scale 1:50 @ A1

Date MARCH 26 Drawn JT