


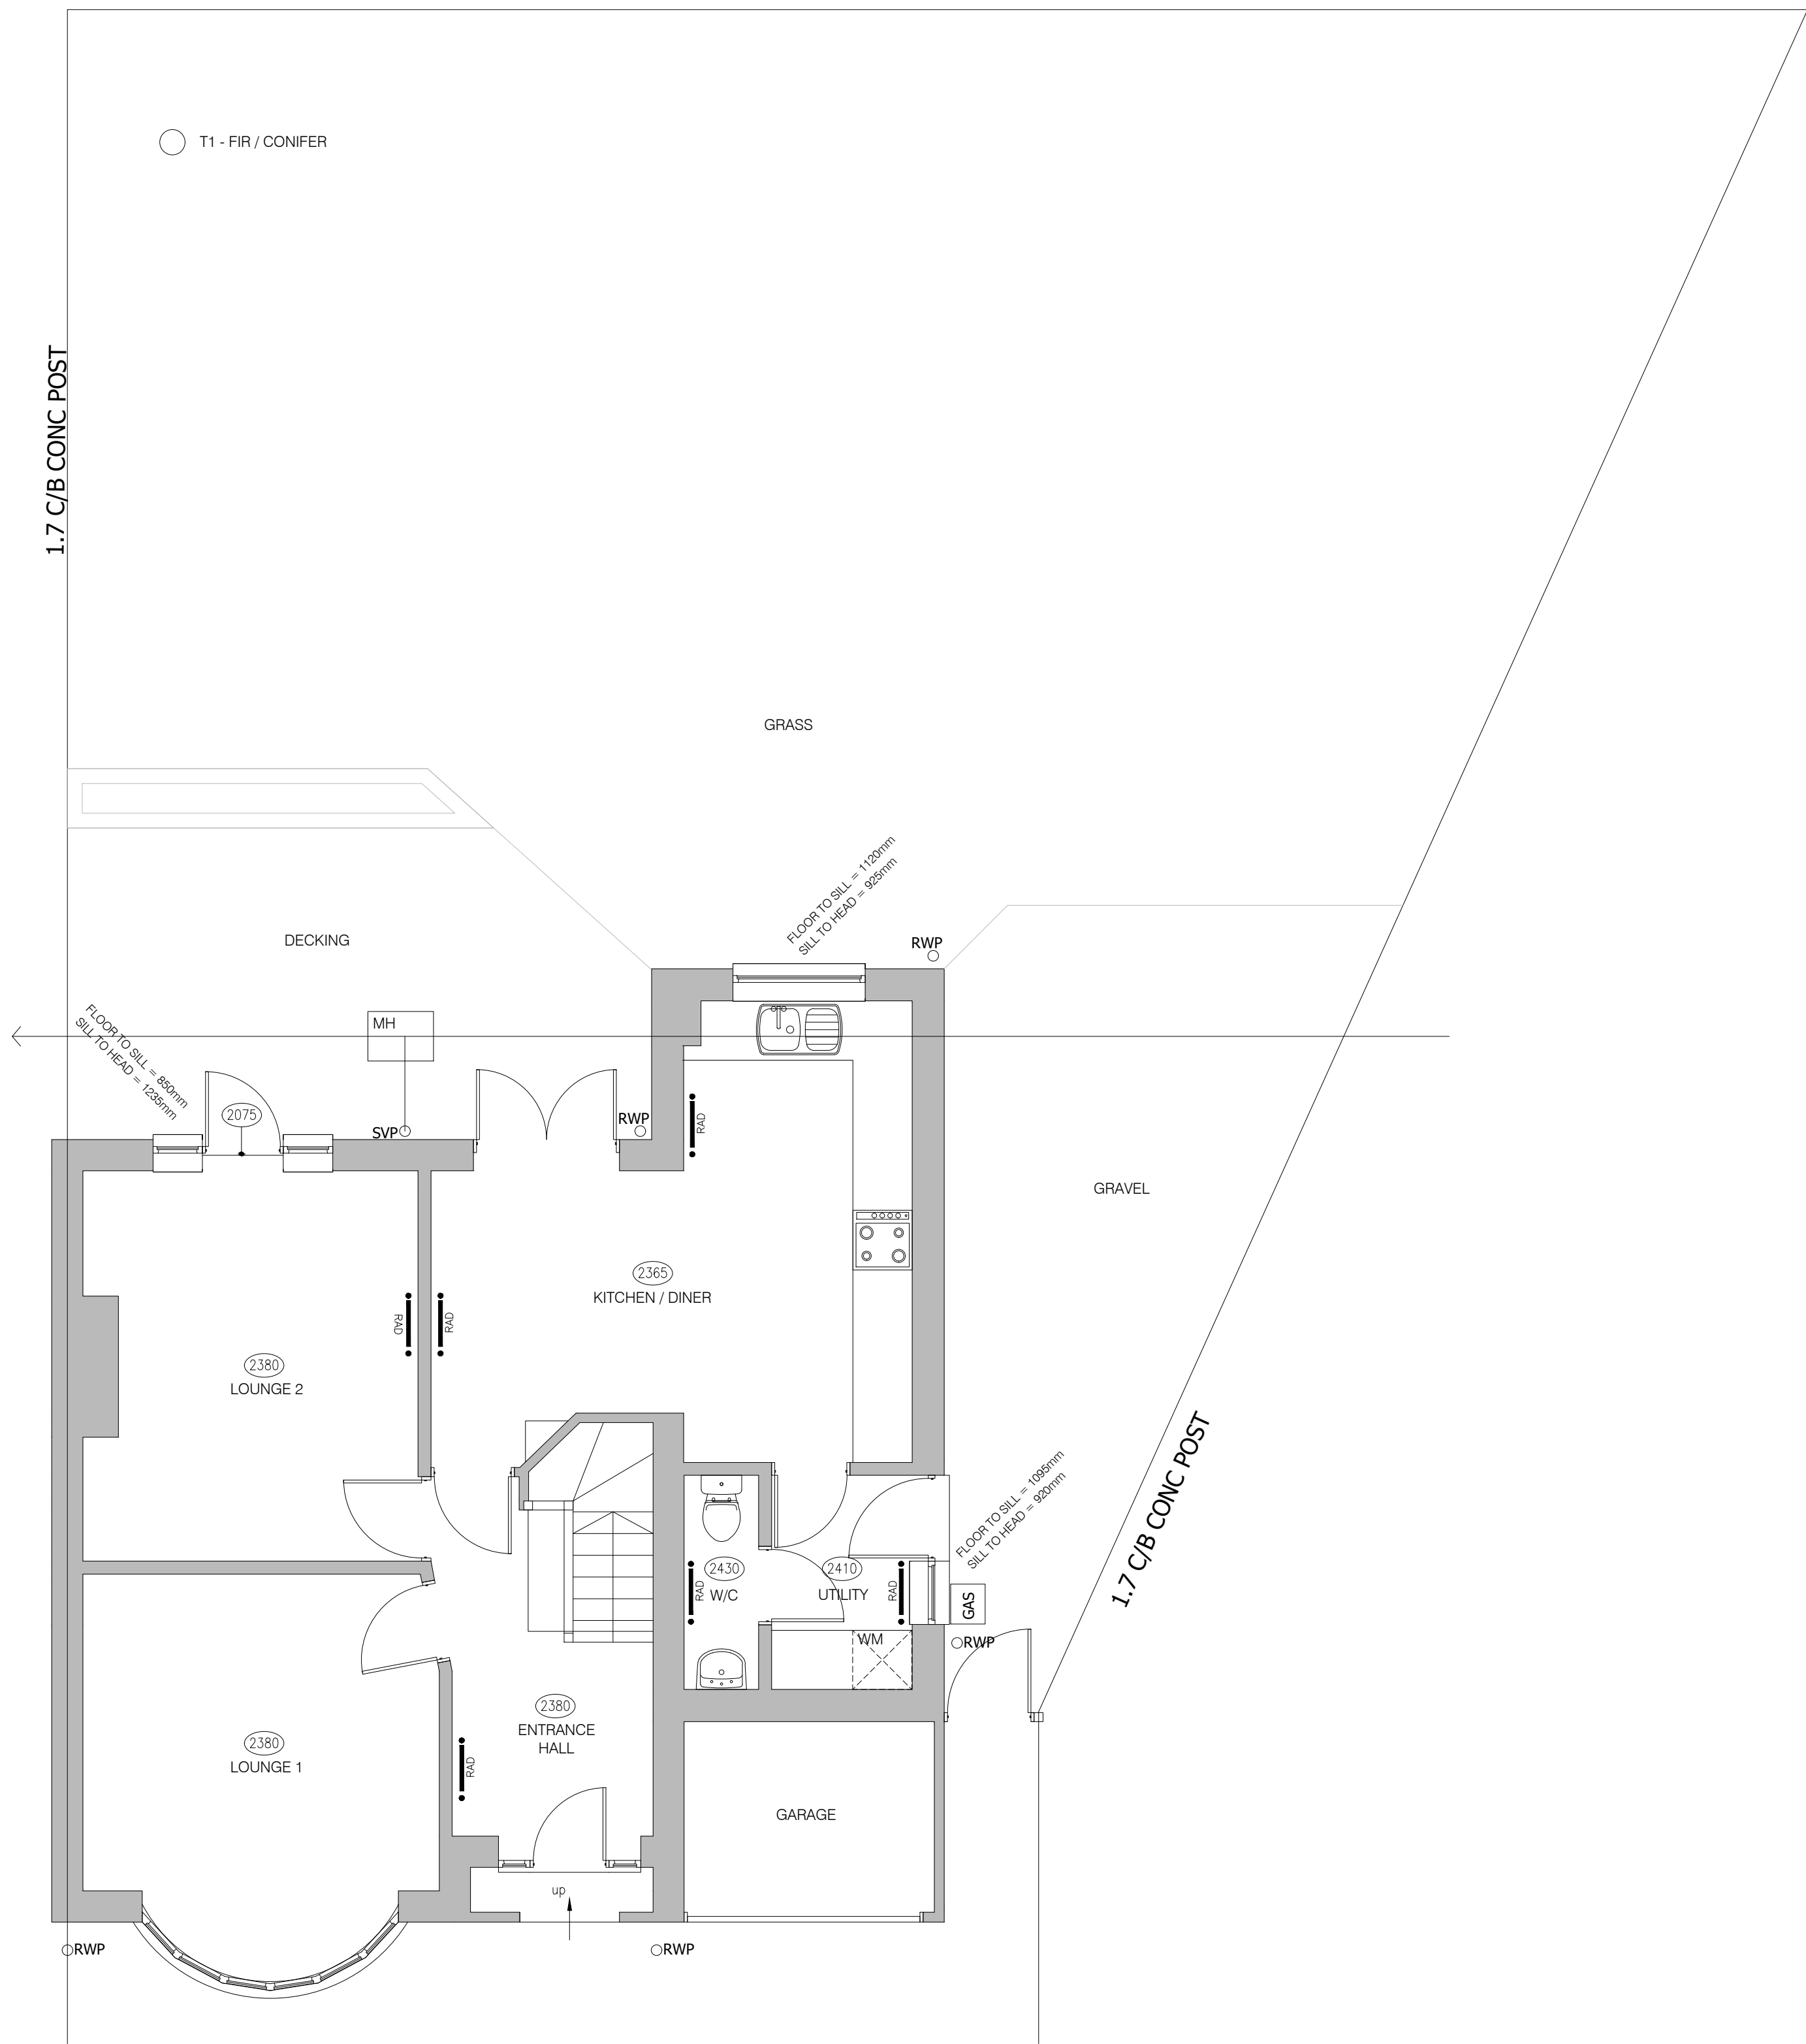


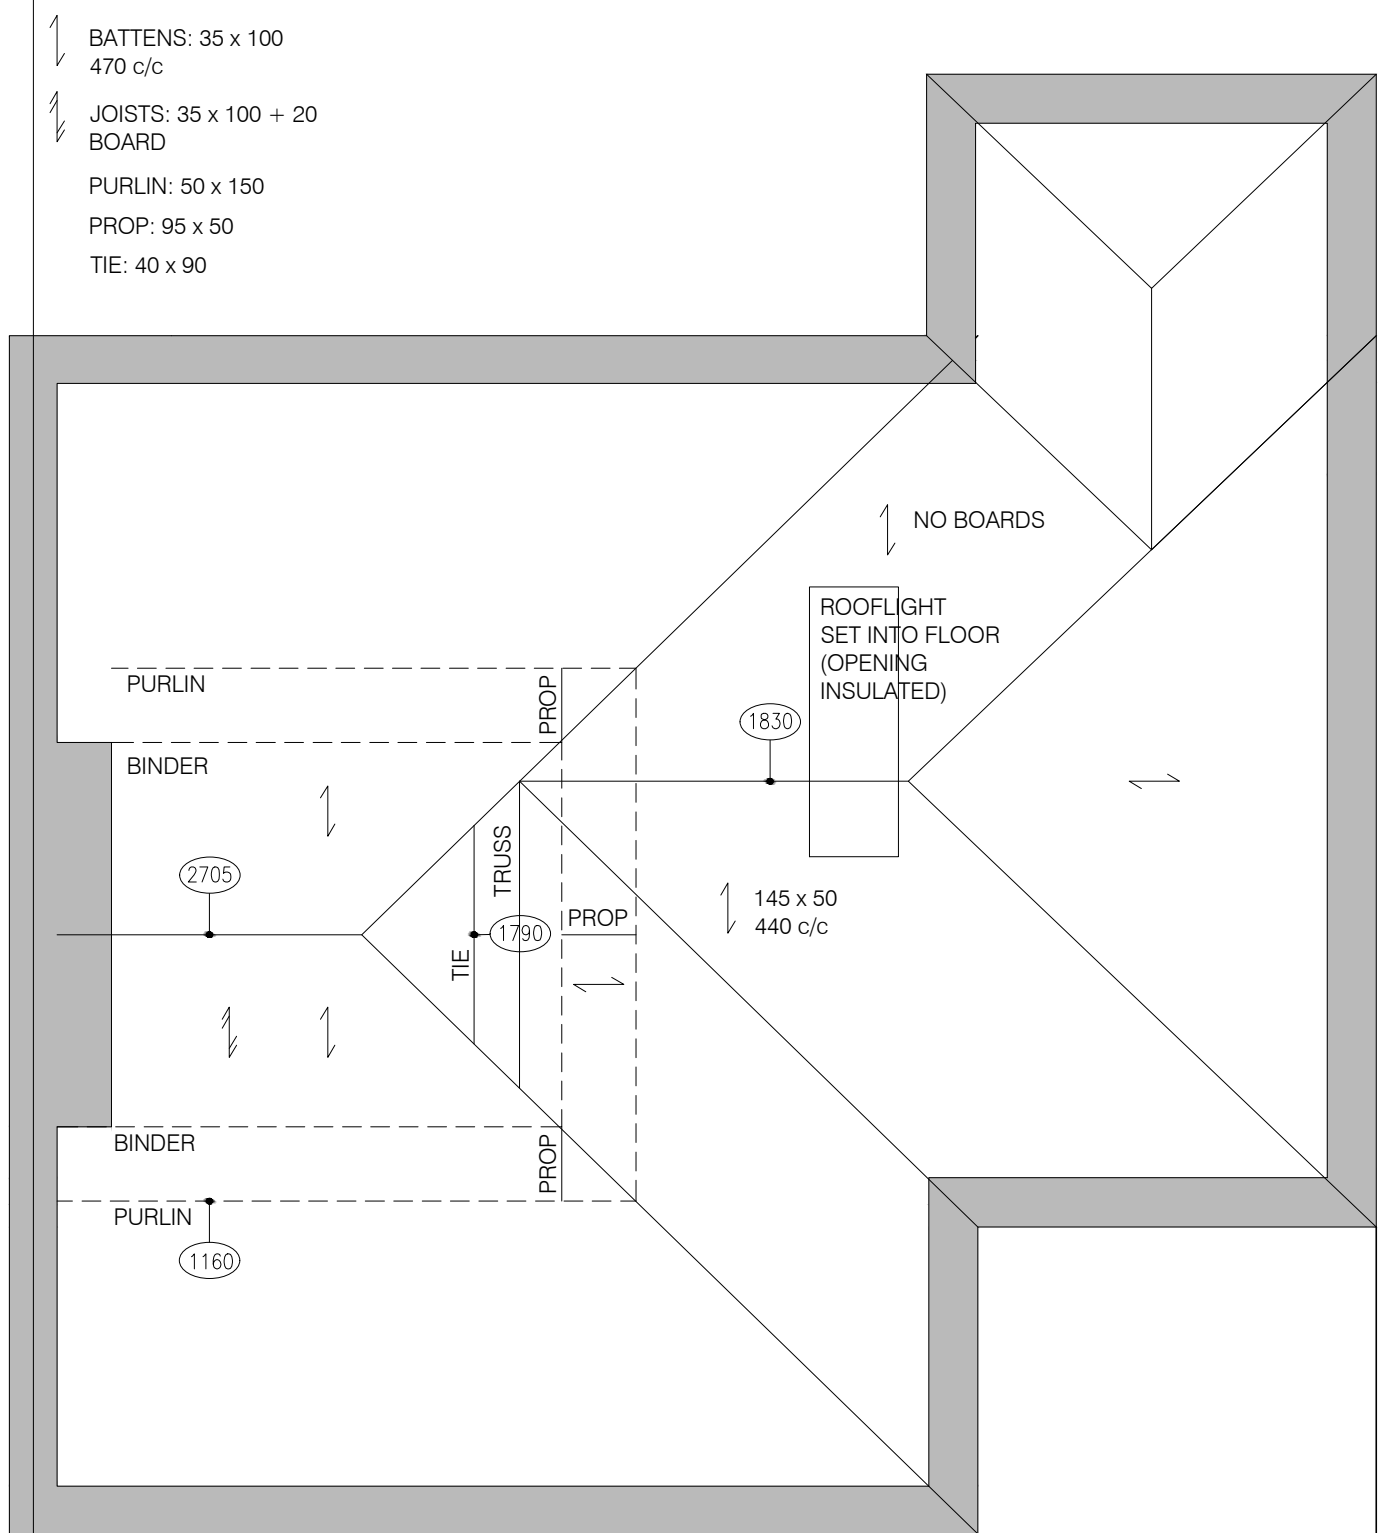

GROUND FLOOR PLAN
SCALE 1:50

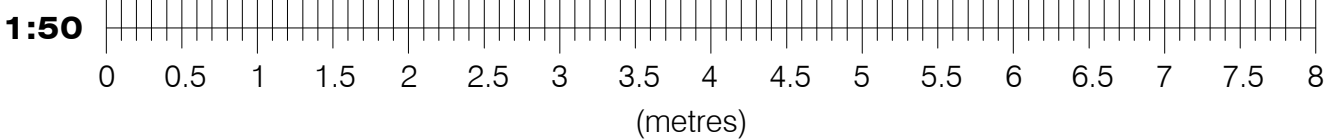

ROOF PLAN
SCALE 1:50

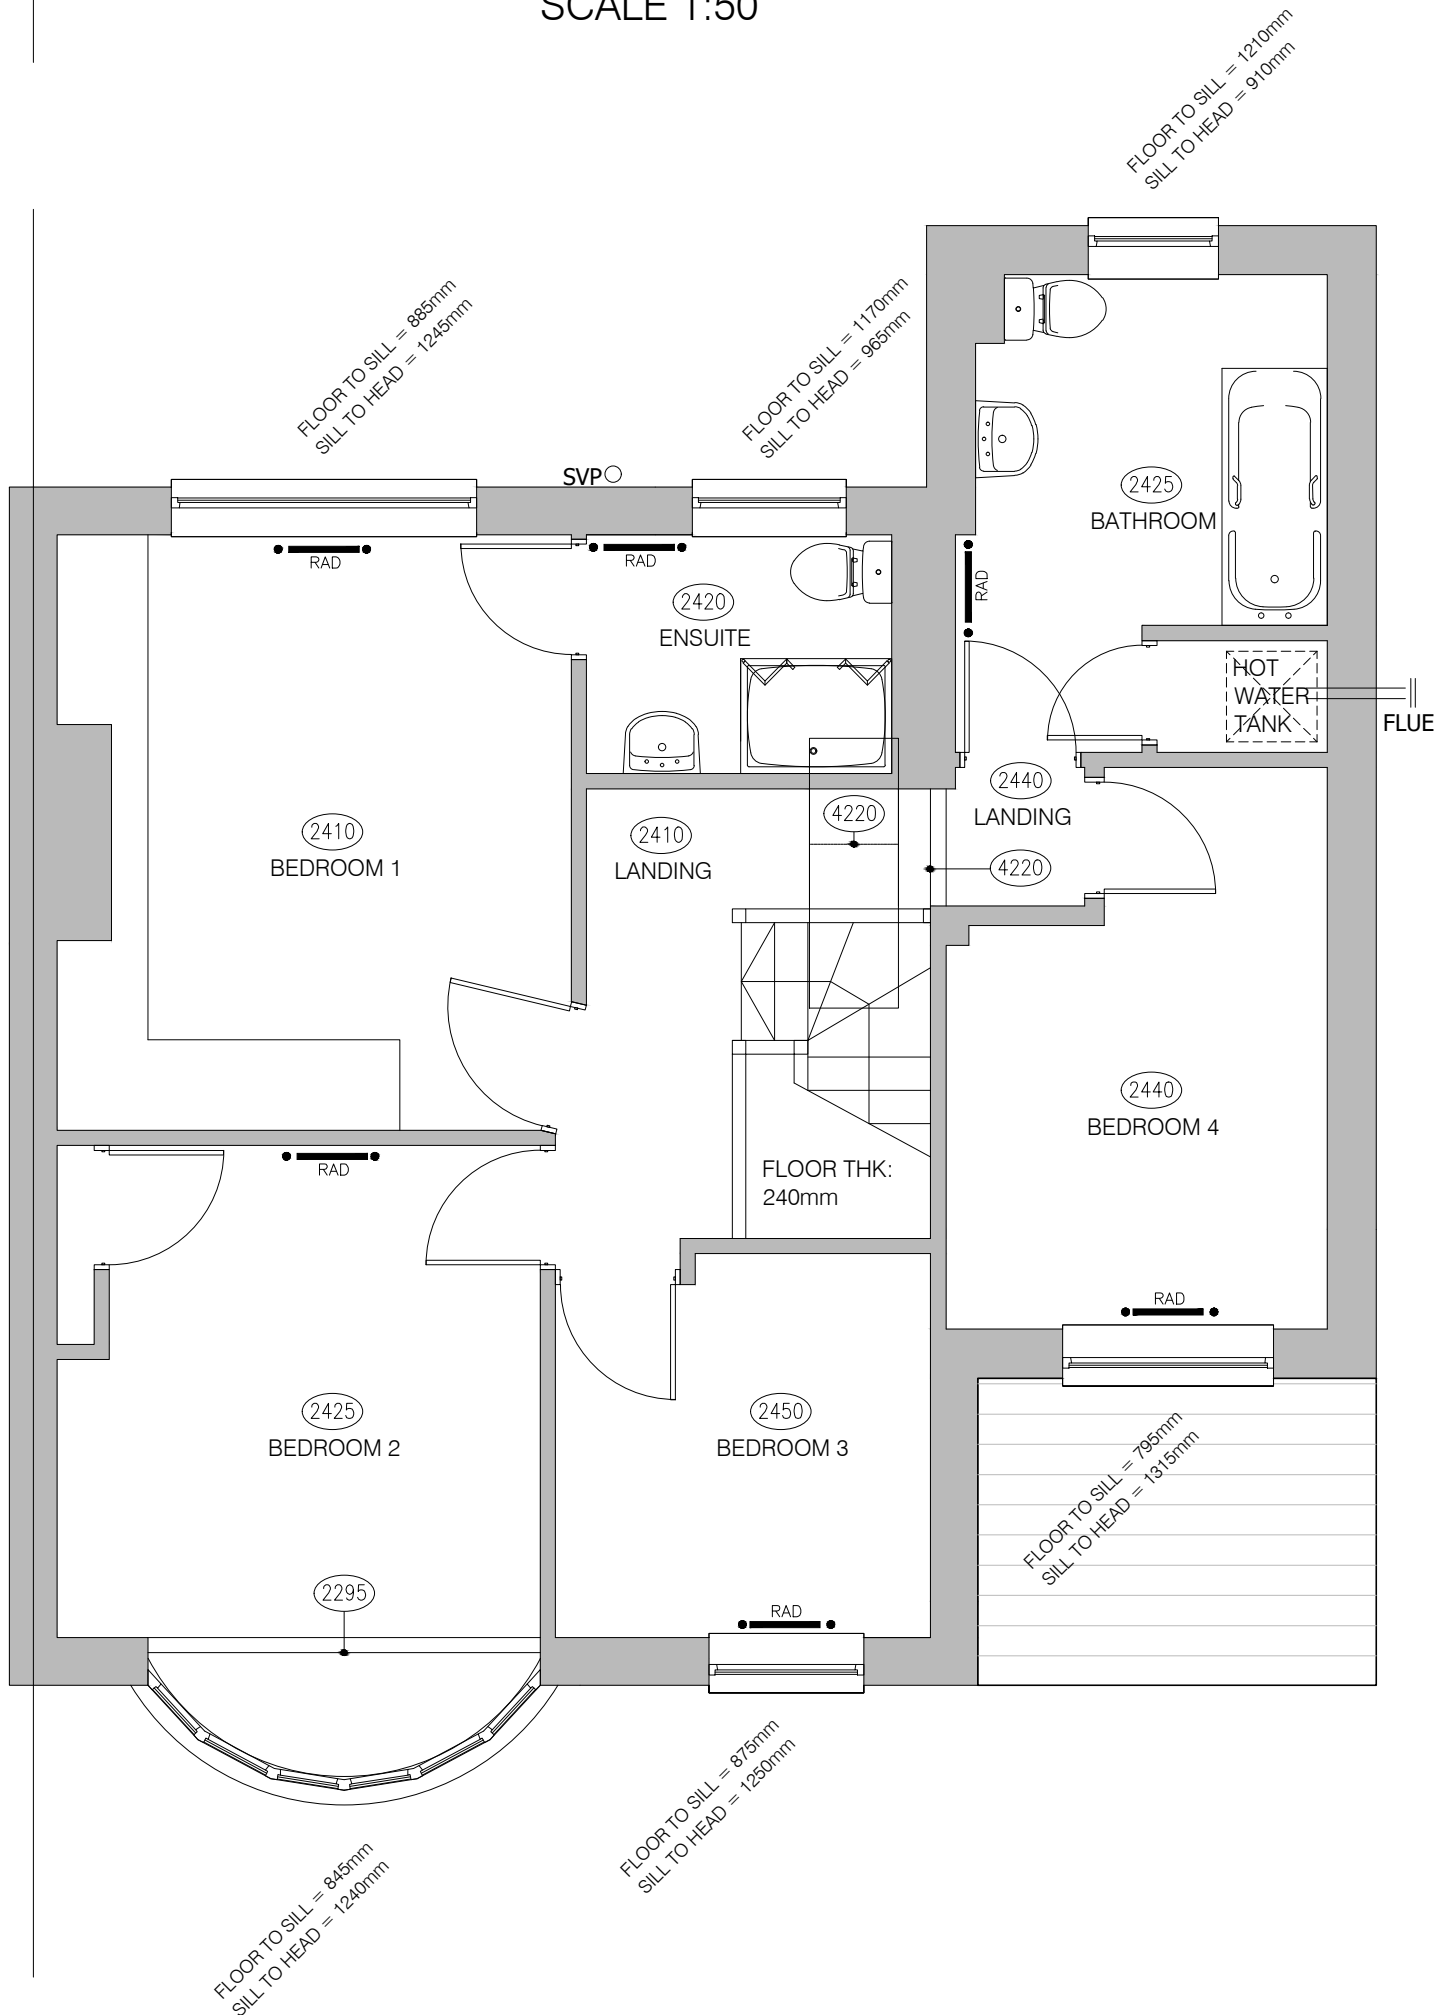

FIRST FLOOR PLAN
SCALE 1:50

- NOTES:
- THIS DRAWING IS TO BE READ IN CONJUNCTION WITH ALL RELEVANT ARCHITECTS, SUB-CONTRACTORS AND ARCHITECTURAL DRAWINGS.
 - THIS DRAWINGS REMAINS THE COPYRIGHT OF JETARCH DESIGN LTD AND MAY NOT BE SHARED OR REPRODUCED WITHOUT THEIR KNOWLEDGE



100 Berkshire Place
Winnersh Triangle
Wokingham, Berkshire RG41 5RD
Tel: 07787296792
email: info@jetarchdesign.co.uk

Client
MR & MRS PATEL

Property:
**6 FRIMLEY CLOSE
WOODLEY
RG5 3AU**

Drawing Title:
**DETAILS OF EXISTING
FLOOR PLANS**

Rev.	Date	Revisions

Drawing No. A1/477/01	Rev.
Plot Date: FEB 26	
Scale: 1:50 @ A1	
Date: FEB 26	Drawn: SA