



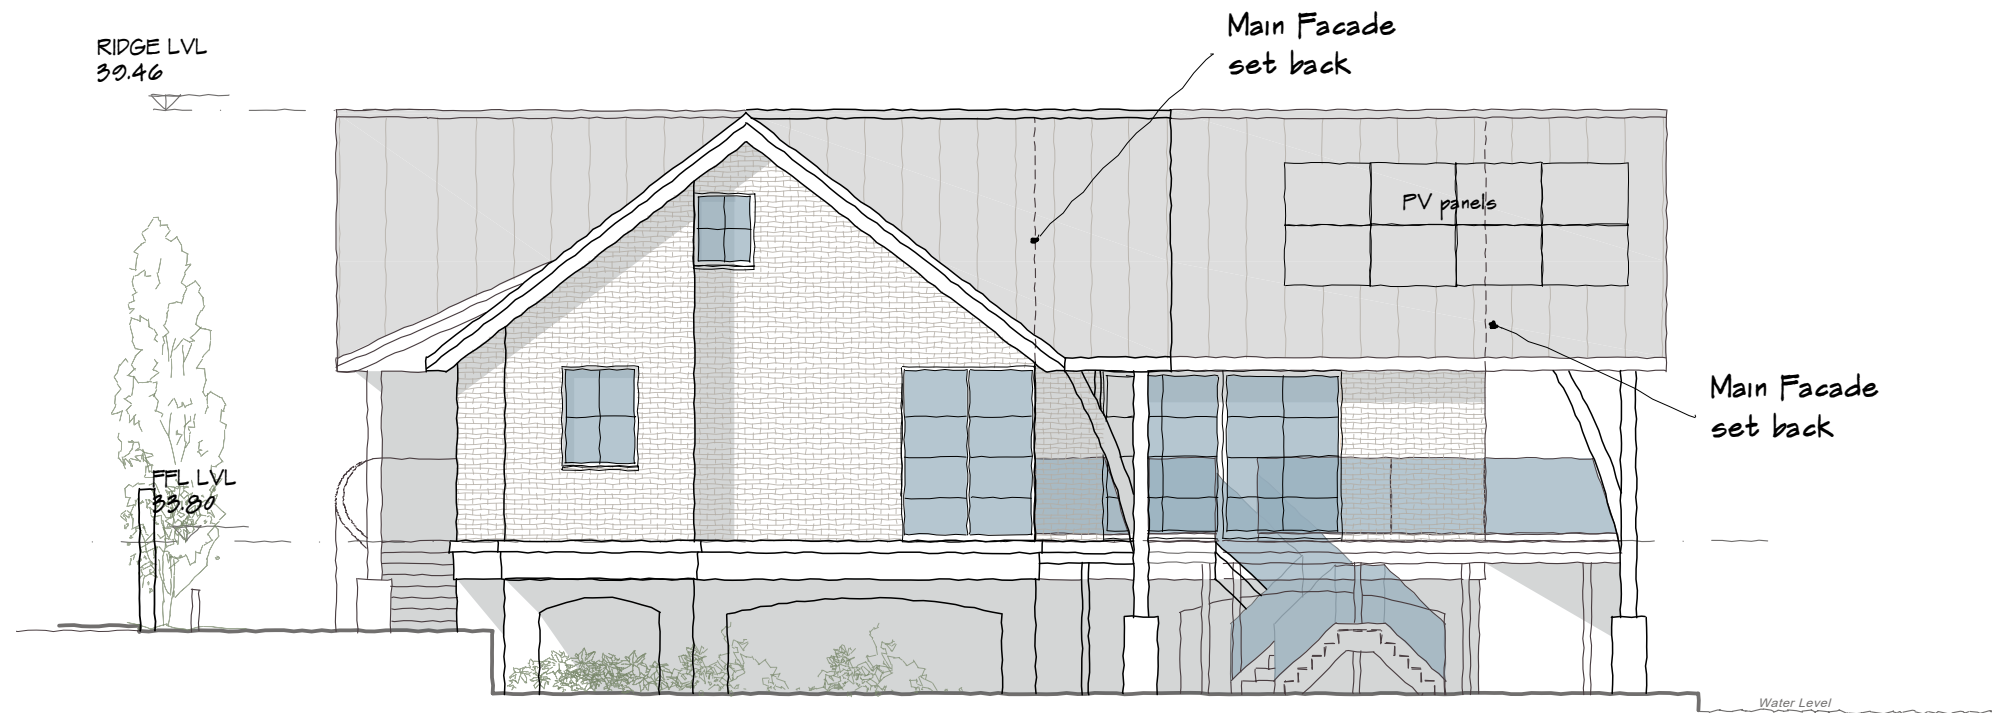

SIDE ELEVATION
NORTH WEST - 1:100

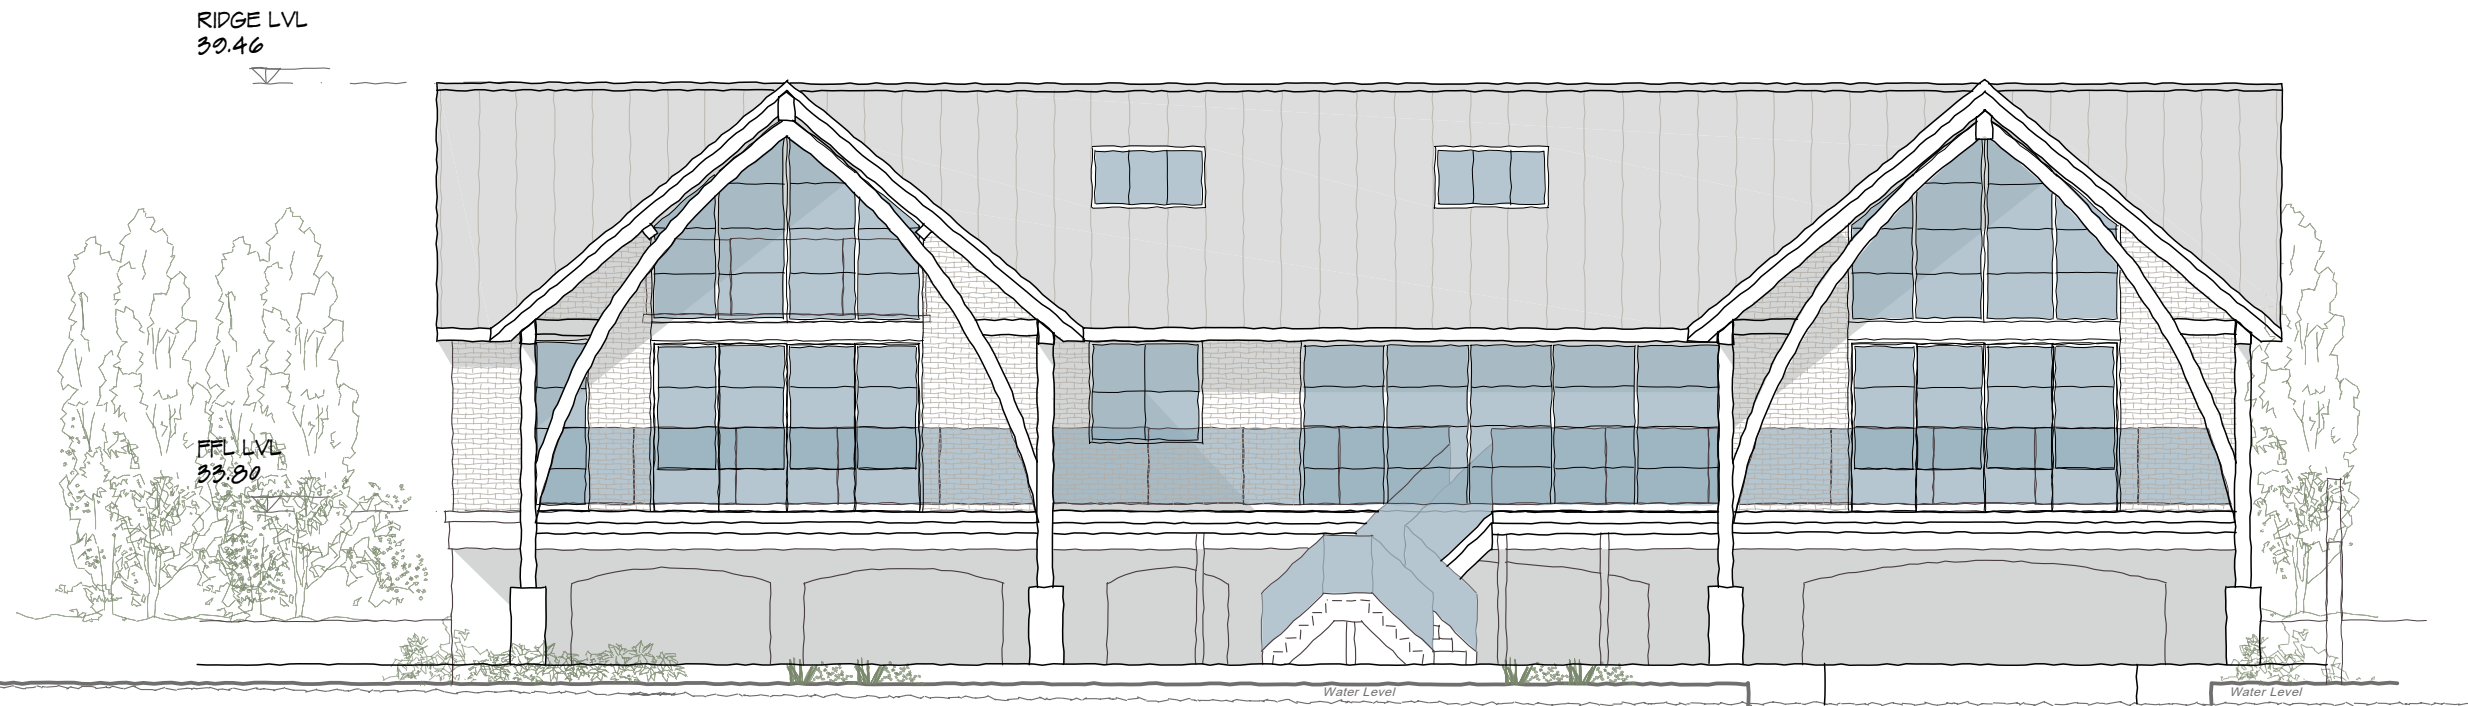

REAR ELEVATION
SOUTH WEST - 1:100

MATERIALS:

- WALLS - GREY LONG BRICKS
- DOORS & WINDOWS - CRITTAL STYLE STEEL WINDOWS
- ROOF - ZINC
- BASEMENT PIERS AND ARCHES - BLACK ENGINEERING BRICK PLINTH

REV	COMMENTS	DATE



SHAUN TANNER
ARCHITECTURE & PLANNING

www.stlarchitecture.co.uk studio@stlarchitecture.co.uk 0118 989 0808

CLIENT Mr & Mrs Crisp
PROJECT Penguin
Wargrave Road, Henley-on-Thames - RG9 3JD
DRAWING Proposed Elevation 1of2 - HOUSE

STATUS Planning
SCALE 1:100 @ A3 DRAWN CD CHECKED NO 3993/224 REV G
DATE Oct 2025

THIS DRAWING MUST NOT BE SCALED UNLESS ISSUED FOR PLANNING PURPOSES. ALL DIMENSIONS ARE TO BE VERIFIED PRIOR TO SETTING OUT, COMMENCING WORK, OR PRODUCTION OF FABRICATION DRAWINGS. REPORT ANY DISCREPANCIES TO THE SUPERVISING OFFICER IMMEDIATELY. ©

1:100 scale Bar
This Drawing has been produced for printing onto A3 size paper,
if printing in another paper size, use the scale bar below for ref.:

