


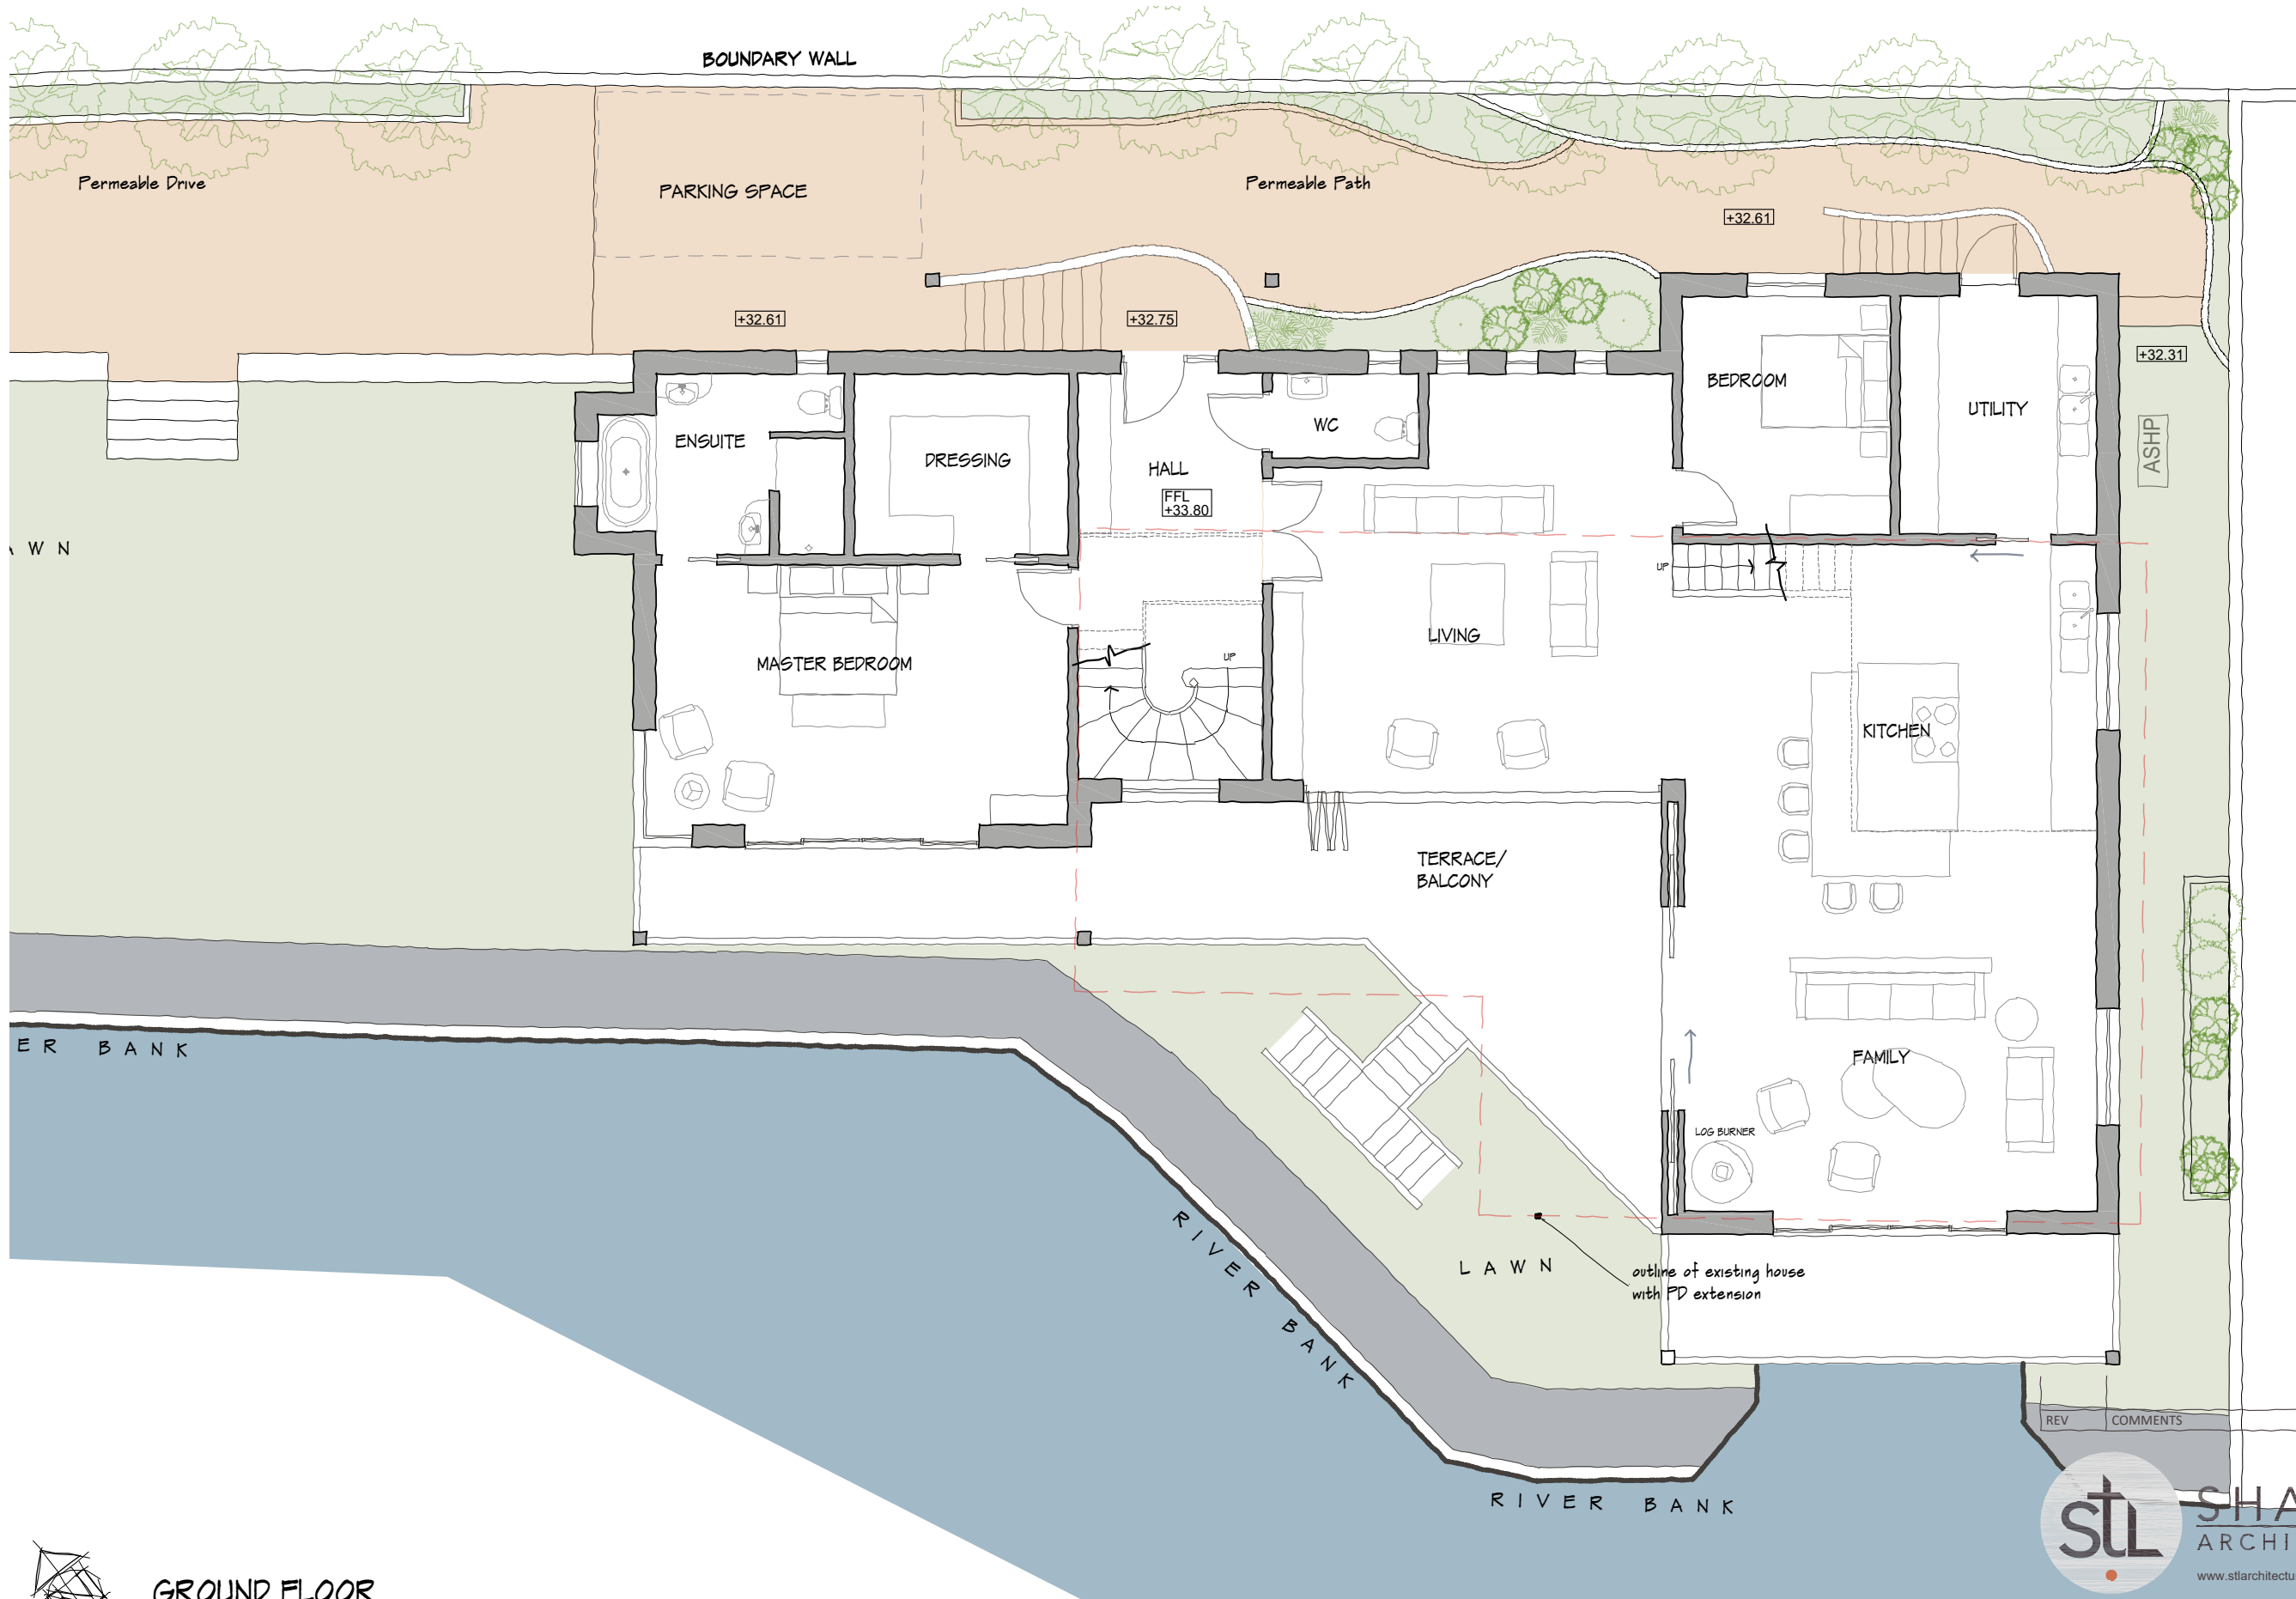

# GROUND FLOOR PLAN - 1:100

1:100 scale Bar  
This Drawing has been produced for printing onto A3 size paper,  
if printing in another paper size, use the scale bar below for ref.:



| REV | COMMENTS | DATE |
|-----|----------|------|
|-----|----------|------|



**SHAUN TANNER**  
ARCHITECTURE & PLANNING

www.stlarchitecture.co.uk   studio@stlarchitecture.co.uk   0118 989 0808

|   |                                           |       |    |         |             |      |          |
|---|-------------------------------------------|-------|----|---------|-------------|------|----------|
| CLIENT   | Mr & Mrs Crisp                            |       |    |         |             | DATE | Oct 2025 |
| PROJECT   | Penguin                                   |       |    |         |             |      |          |
|   | Wargrave Road, Henley-on-Thames - RG9 3JD |       |    |         |             |      |          |
| DRAWING   | Proposed Upper and Lower GF Plans - HOUSE |       |    |         |             |      |          |
| STATUS   | Planning                                  |       |    |         |             |      |          |
| SCALE   | 1:100 @ A3                                | DRAWN | CD | CHECKED | NO 3993/222 | REV  | H        |
| THIS DRAWING MUST NOT BE SCALED UNLESS ISSUED FOR PLANNING PURPOSES. ALL DIMENSIONS ARE TO BE VERIFIED PRIOR TO SETTING OUT, COMMENCING WORK, OR PRODUCTION OF FABRICATION DRAWINGS. REPORT ANY DISCREPANCIES TO THE SUPERVISING OFFICER IMMEDIATELY. © |                                           |       |    |         |             |      |          |